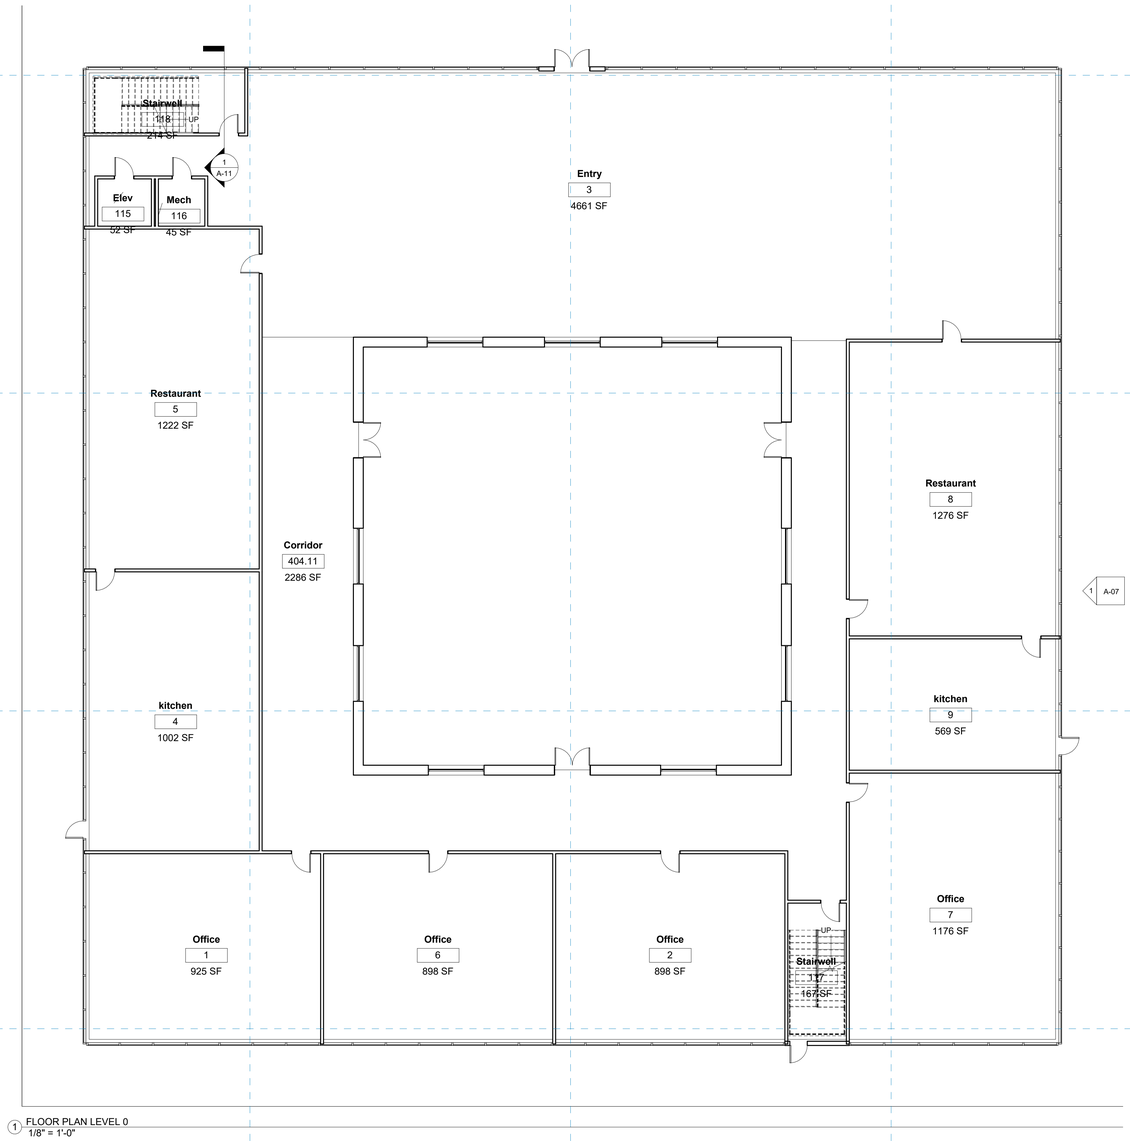


1 FLOOR PLAN LEVEL 0
1/8" = 1'-0"

AUTODESK

www.autodesk.com/revit

Consultant
Address
Address
Address
Phone

Consultant
Address
Address
Address
Phone

Consultant
Address
Address
Address
Phone

Consultant
Address
Address
Address
Phone

Consultant
Address
Address
Address
Phone

No.	Description	Date

Owner

Project Name

Plan level 0

Project Number	Project Number
Date	Issue Date
Drawn By	Author
Checked By	Checker

A-00

Scale 1/8" = 1'-0"

10/27/2026 10:40:07 PM



1 FLOOR PLAN LEVEL 4
1/8" = 1'-0"

AUTODESK

www.autodesk.com/revit

Consultant
Address
Address
Address
Phone

Consultant
Address
Address
Address
Phone

Consultant
Address
Address
Address
Phone

Consultant
Address
Address
Address
Phone

Consultant
Address
Address
Address
Phone

No.	Description	Date

Owner

Project Name


Plan level 4

Project Number	Project Number
Date	Issue Date
Drawn By	Author
Checked By	Checker


A-04

Scale 1/8" = 1'-0"


10/27/2026 10:40:08 PM

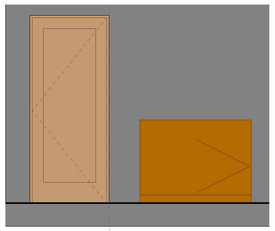

2 Elevation 1 - a
1/2" = 1'-0"

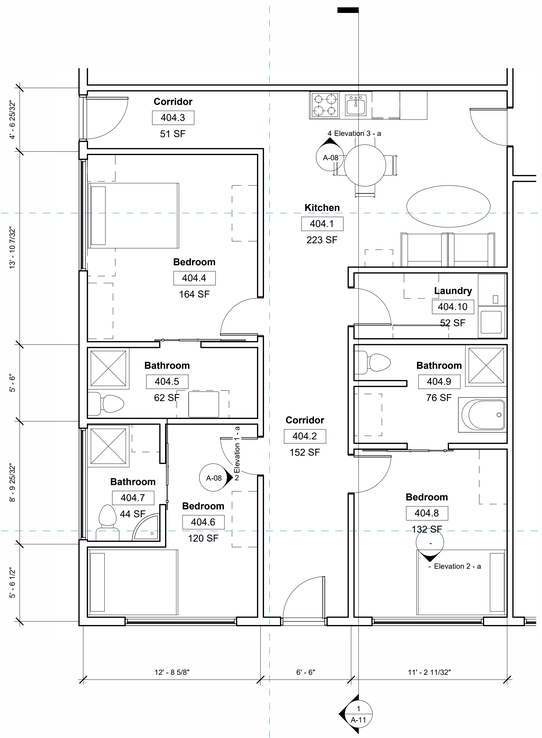

1 FLOOR PLAN LEVEL 4 - Callout 1
1/4" = 1'-0"

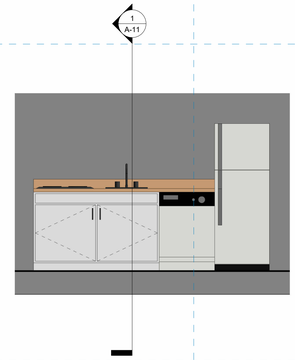

4 Elevation 3 - a
1/2" = 1'-0"

AUTODESK

www.autodesk.com/revit

Consultant
Address
Address
Address
Phone

Consultant
Address
Address
Address
Phone

Consultant
Address
Address
Address
Phone

Consultant
Address
Address
Address
Phone

Consultant
Address
Address
Address
Phone

No.	Description	Date

Owner

Project Name


Plan Level 4 - Callout 1

Project Number	Project Number
Date	Issue Date
Drawn By	Author
Checked By	Checker

A-08

Scale: As indicated

10/27/2026 10:40:16 PM

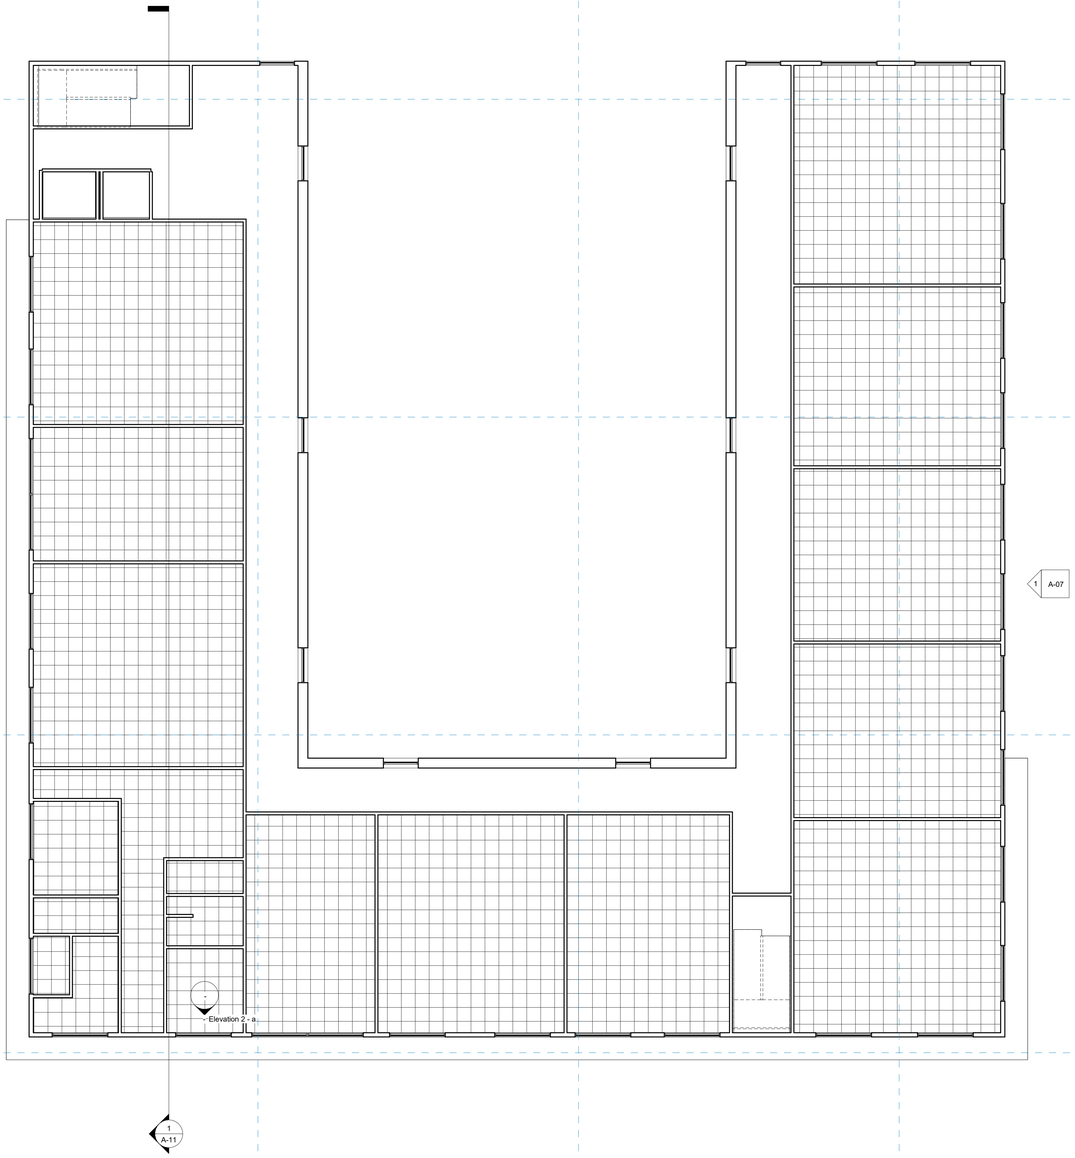

1 LEVEL 4 CEILING PLAN
1/8" = 1'-0"

AUTODESK

www.autodesk.com/revit

Consultant
Address
Address
Address
Phone

Consultant
Address
Address
Address
Phone

Consultant
Address
Address
Address
Phone

Consultant
Address
Address
Address
Phone

Consultant
Address
Address
Address
Phone

No.	Description	Date

Owner

Project Name

Ceiling Plan Level 4

Project Number	Project Number
Date	Issue Date
Drawn By	Author
Checked By	Checker

A-09

Scale 1/8" = 1'-0"

10/27/2026 10:40:17 PM

Room Schedule - Area

Name	Level	Number	Base Finish	Ceiling Finish	Floor Finish	Wall Finish	Area	Occ_factor	Occupants	Count
Ground Floor										
Corridor	Ground Floor	404.11					2286 SF		0	1
Elev	Ground Floor	115					52 SF	300	1	1
Entry	Ground Floor	3					4661 SF		0	1
kitchen	Ground Floor	<varies>					1572 SF		0	2
Mech	Ground Floor	116					45 SF		0	1
Office	Ground Floor	<varies>					3898 SF		0	4
Restaurant	Ground Floor	<varies>					2499 SF		0	2
Stairwell	Ground Floor	<varies>					380 SF		0	2
Ground Floor: 14							15393 SF		1	
B01-L01										
1 Bedroom	B01-L01	<varies>					4864 SF	200	29	6
2 Bedroom	B01-L01	<varies>					3417 SF	200	20	4
3 Bedroom	B01-L01	104					1214 SF	200	7	1
Corridor	B01-L01	117					3288 SF		0	1
Elev	B01-L01	118					51 SF	300	1	1
Mech	B01-L01	119					44 SF		0	1
Stairwell	B01-L01	<varies>					359 SF		0	2
Studio	B01-L01	<varies>					1703 SF	200	9	3
B01-L01: 19							14939 SF		66	
B01-L02										
1 Bedroom	B01-L02	<varies>					4864 SF	200	29	6
2 Bedroom	B01-L02	<varies>					3417 SF	200	20	4
3 Bedroom	B01-L02	203					1214 SF	200	7	1
Corridor	B01-L02	216					3283 SF		0	1
Elev	B01-L02	217					51 SF	300	1	1
Mech	B01-L02	218					44 SF		0	1
Stairwell	B01-L02	<varies>					359 SF		0	2
Studio	B01-L02	<varies>					1703 SF	200	9	3
B01-L02: 19							14935 SF		66	
B01-L03										
1 Bedroom	B01-L03	<varies>					4864 SF	200	29	6
2 Bedroom	B01-L03	<varies>					3417 SF	200	20	4
3 Bedroom	B01-L03	303					1214 SF	200	7	1
Corridor	B01-L03	316					3288 SF		0	1
Elev	B01-L03	317					51 SF	300	1	1
Mech	B01-L03	318					44 SF		0	1
Stairwell	B01-L03	<varies>					359 SF		0	2
Studio	B01-L03	<varies>					1703 SF	200	9	3
B01-L03: 19							14939 SF		66	
B01-L04										
1 Bedroom	B01-L04	<varies>					2963 SF	200	16	4
2 Bedroom	B01-L04	<varies>					4420 SF	200	25	5
Bathroom	B01-L04	<varies>					182 SF		0	3
Bedroom	B01-L04	<varies>					416 SF		0	3
Corridor	B01-L04	<varies>					2689 SF	<varies>	1	3
Elev	B01-L04	414					51 SF	300	1	1
Kitchen	B01-L04	404.1					223 SF		0	1
Laundry	B01-L04	404.10					52 SF		0	1
Mech	B01-L04	415					44 SF		0	1
Stairwell	B01-L04	<varies>					359 SF		0	2
Studio	B01-L04	<varies>					1155 SF	200	6	2
B01-L04: 26							12554 SF		49	
B01-L05										
1 Bedroom	B01-L05	<varies>					2934 SF	200	16	4
2 Bedroom	B01-L05	<varies>					1784 SF	200	10	2
3 Bedroom	B01-L05	504					1070 SF	200	6	1
Corridor	B01-L05	501					2022 SF		0	1
Elev	B01-L05	510					50 SF	300	1	1
Mech	B01-L05	511					43 SF		0	1
Stairwell	B01-L05	<varies>					363 SF		0	2
Studio	B01-L05	505					598 SF	200	3	1
B01-L05: 13							8864 SF		36	
B01-L06										
1 Bedroom	B01-L06	<varies>					2357 SF	200	12	3
2 Bedroom	B01-L06	602					887 SF	200	5	1
Corridor	B01-L06	605					1603 SF		0	1
Elev	B01-L06	606					50 SF	300	1	1
Mech	B01-L06	607					43 SF		0	1
Stairwell	B01-L06	604					195 SF		0	1
B01-L06: 8							5135 SF		18	
Grand total: 118							86758 SF		302	

Window Schedule

Width	Height	Family and Type	Count
5' - 0"	6' - 0"	Forma Window 1: Window 5' x 6'	55
8' - 0"	8' - 0"	Forma Window 1: Window 8' x 8'	174
Grand total: 229			

Door Schedule

Family and Type	Level	Count
Door-Exterior-Double-Full Glass-Wood_Clad: 60" x 80"	Ground Floor	4
Door-Interior-Single-1_Panel-Wood: Door-Interior-Single-1_Panel-Wood	Ground Floor	13
Single-Flush: 30" x 80"	Ground Floor	3
Ground Floor: 20		
Door-Interior-Single-1_Panel-Wood: Door-Interior-Single-1_Panel-Wood	B01-L01	18
Door-Passage-Single-Full_Lite: Door-Passage-Single-Full_Lite	B01-L01	14
B01-L01: 32		
Door-Interior-Single-1_Panel-Wood: Door-Interior-Single-1_Panel-Wood	B01-L02	18
Door-Passage-Single-Full_Lite: Door-Passage-Single-Full_Lite	B01-L02	14
B01-L02: 32		
Door-Interior-Single-1_Panel-Wood: Door-Interior-Single-1_Panel-Wood	B01-L03	18
Door-Passage-Single-Full_Lite: Door-Passage-Single-Full_Lite	B01-L03	14
B01-L03: 32		
Door-Interior-Single-1_Panel-Wood: Door-Interior-Single-1_Panel-Wood	B01-L04	20
Door-Interior-Single-Barn: 36" x 84" (wo Trim)	B01-L04	3
Door-Passage-Single-Full_Lite: Door-Passage-Single-Full_Lite	B01-L04	13
B01-L04: 36		
Door-Interior-Single-1_Panel-Wood: Door-Interior-Single-1_Panel-Wood	B01-L05	12
Door-Passage-Single-Full_Lite: Door-Passage-Single-Full_Lite	B01-L05	9
B01-L05: 21		
Door-Interior-Single-1_Panel-Wood: Door-Interior-Single-1_Panel-Wood	B01-L06	7
Door-Passage-Single-Full_Lite: Door-Passage-Single-Full_Lite	B01-L06	5
B01-L06: 12		
Grand total: 185		

AUTODESK

www.autodesk.com/revit

Consultant
Address
Address
Address
Phone

Consultant
Address
Address
Address
Phone

Consultant
Address
Address
Address
Phone

Consultant
Address
Address
Address
Phone

Consultant
Address
Address
Address
Phone

No.	Description	Date

Owner

Project Name


Schedules

Project Number	Project Number
Date	Issue Date
Drawn By	Author
Checked By	Checker

A-10

Scale

10/27/2026 10:40:17 PM

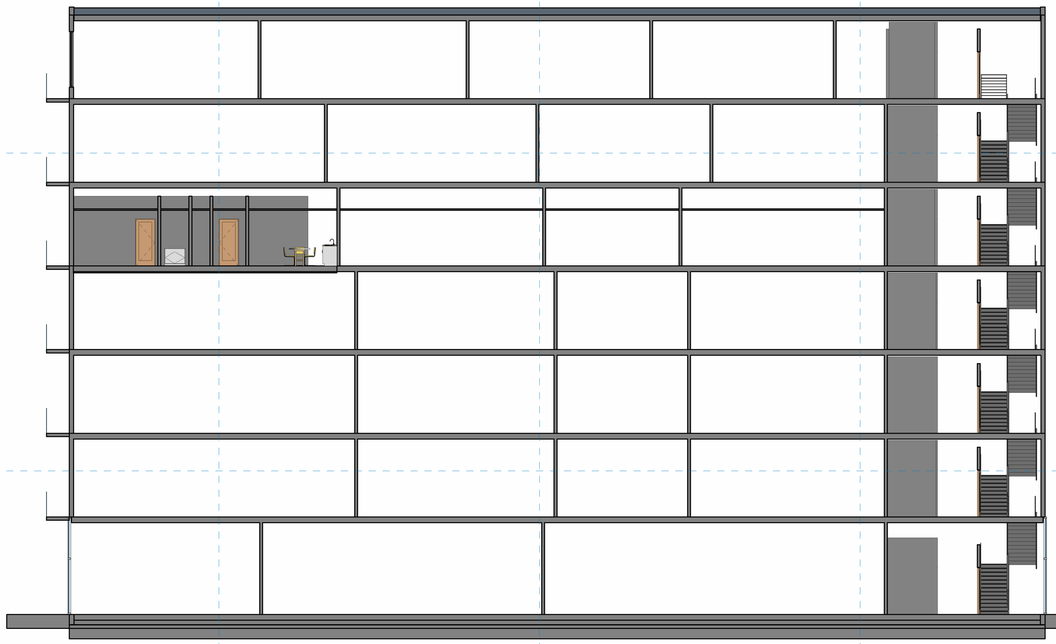

1 Building Section 1
1/8" = 1'-0"

AUTODESK

www.autodesk.com/revit

Consultant
Address
Address
Address
Phone

Consultant
Address
Address
Address
Phone

Consultant
Address
Address
Address
Phone

Consultant
Address
Address
Address
Phone

Consultant
Address
Address
Address
Phone

No.	Description	Date

Owner

Project Name

Section 1

Project Number	Project Number
Date	Issue Date
Drawn By	Author
Checked By	Checker

A-11

Scale 1/8" = 1'-0"

10/27/2026 10:40:26 PM