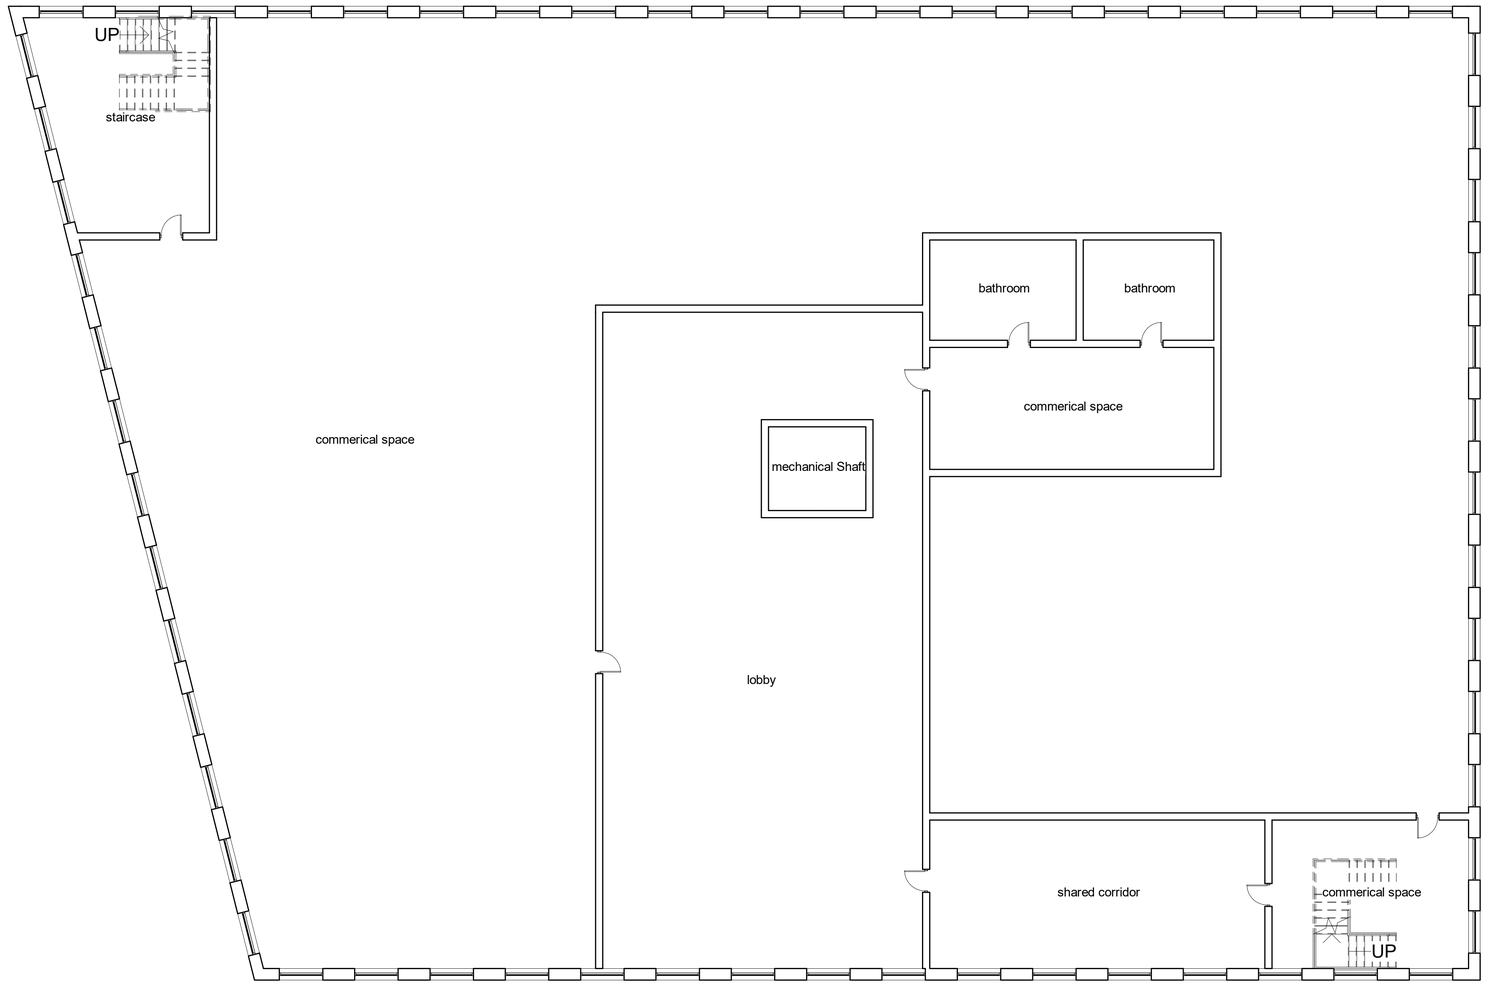


AUTODESK

www.autodesk.com/revit

Dylan Rizk


module 4

No.	Description	Date

Plan level 0

Project number	Project Number	B01-A100
Date	Issue Date	
Drawn by	Author	
Checked by	Checker	Scale 1/16" = 1'-0"

10/20/2026 10:25:59 PM

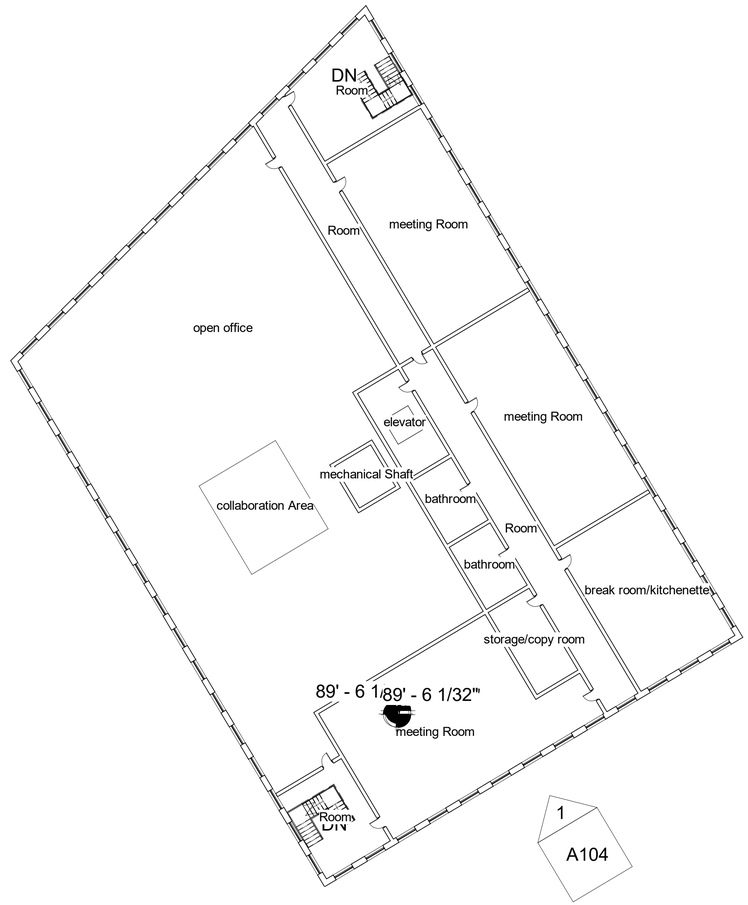

AUTODESK

www.autodesk.com/revit

Dylan Rizk


module 4

No.	Description	Date

Plan level 1

Project number	Project Number	B01-A101
Date	Issue Date	
Drawn by	Author	
Checked by	Checker	Scale 1/32" = 1'-0"

10/20/2026 10:25:59 PM

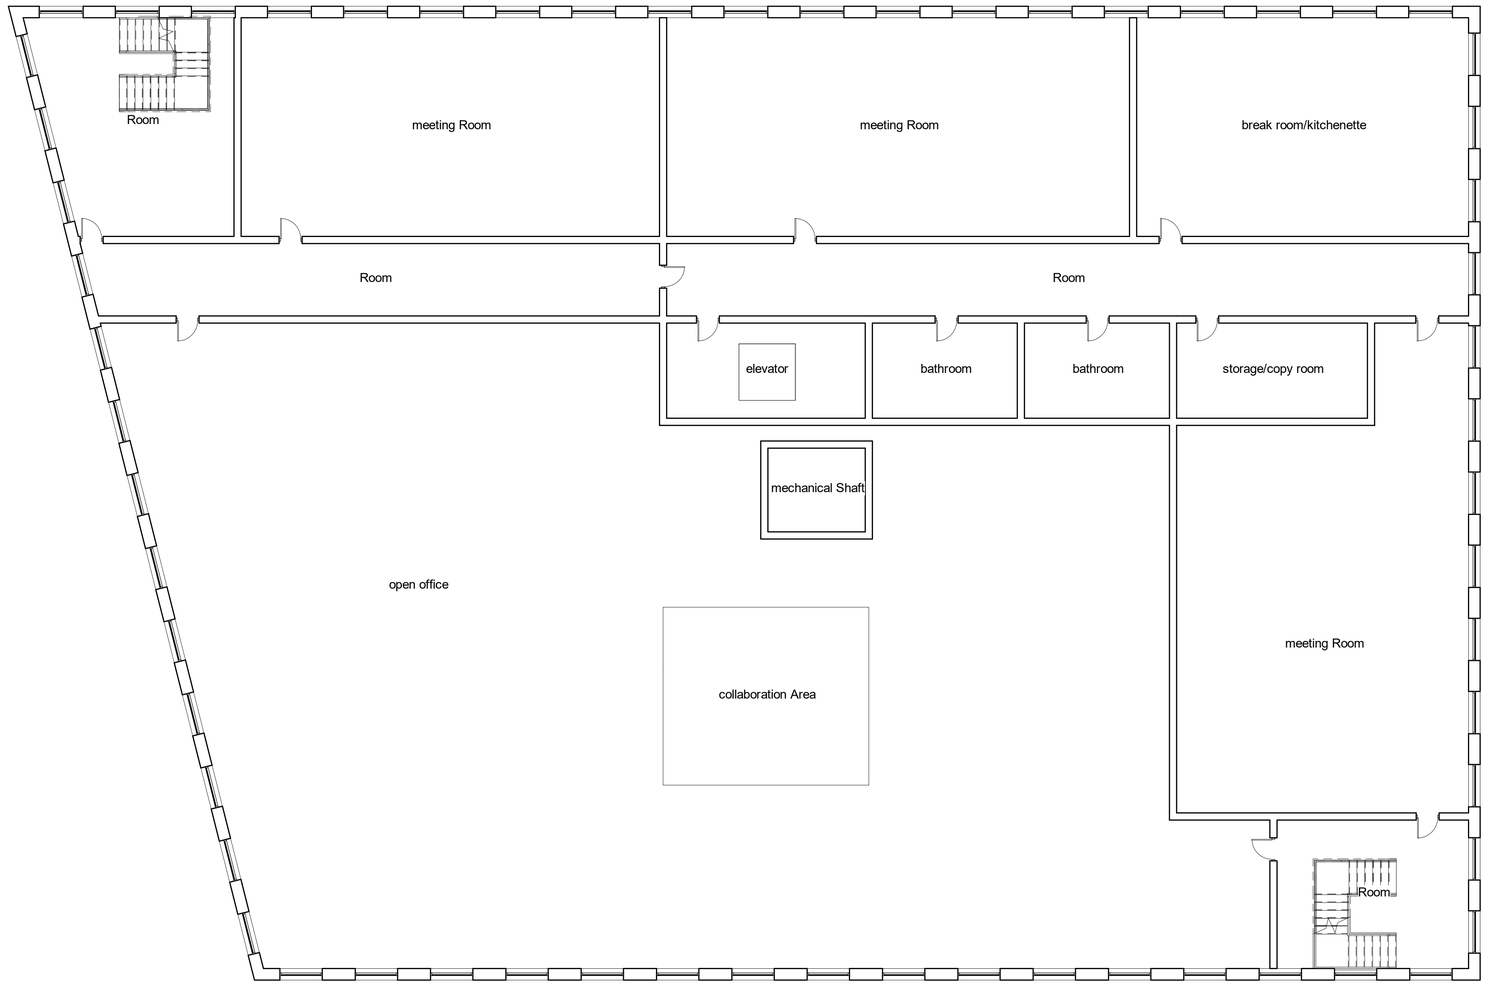

AUTODESK

www.autodesk.com/revit

Dylan Rizk


module 4

No.	Description	Date

Plan level 2

Project number	Project Number	B01-A102
Date	Issue Date	
Drawn by	Author	
Checked by	Checker	Scale 1/16" = 1'-0"

10/20/2026 10:26:00 PM

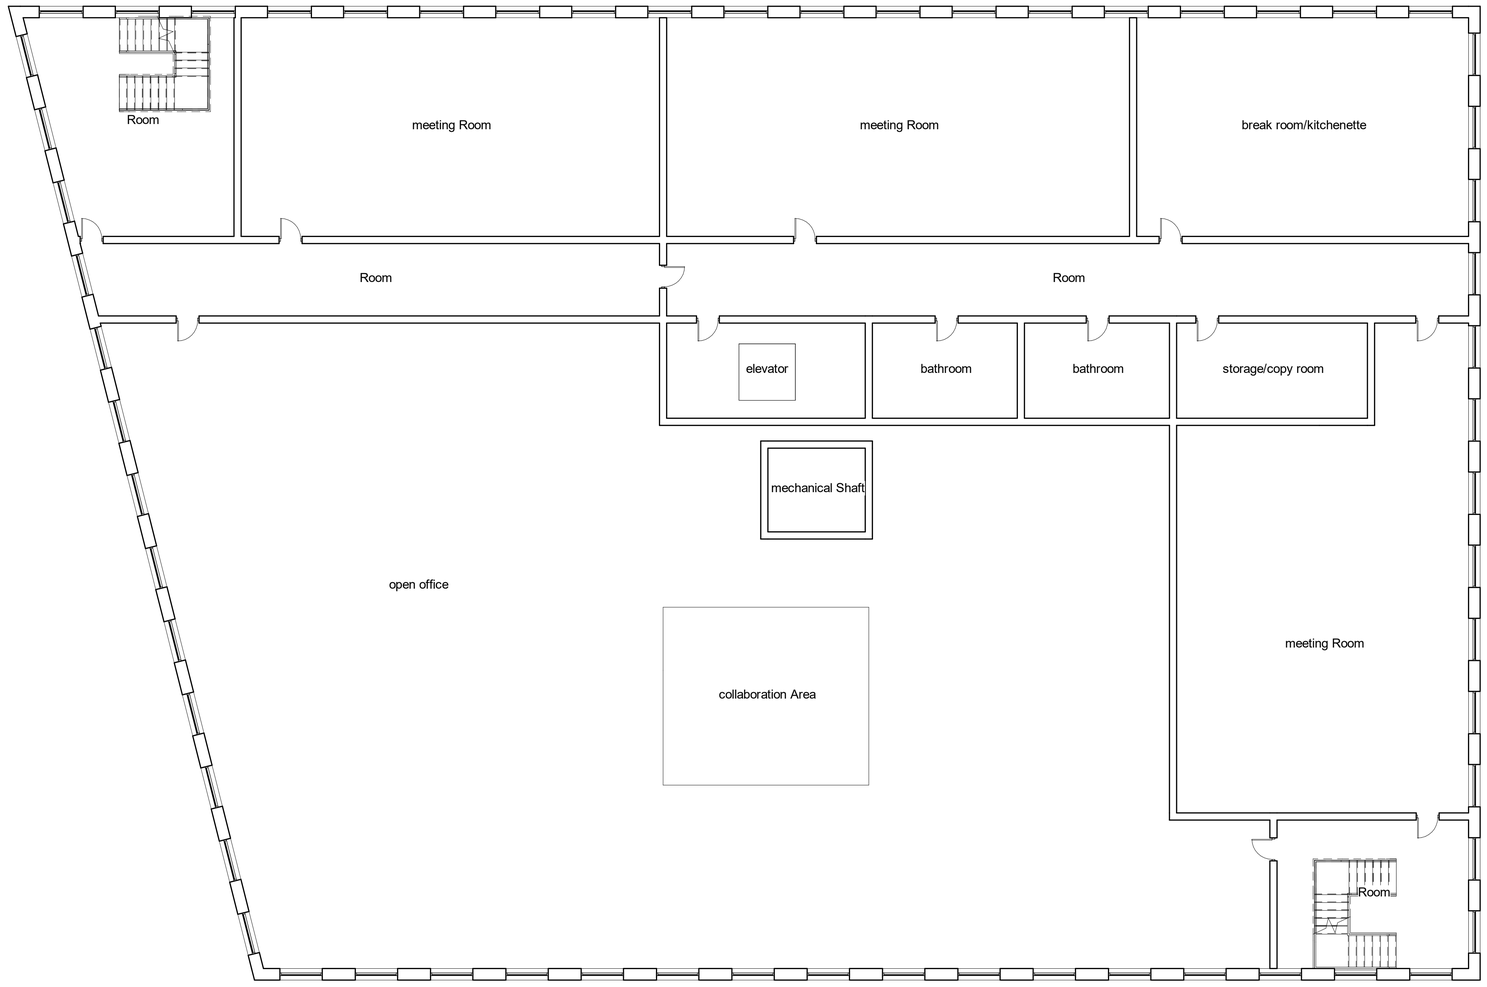

AUTODESK

www.autodesk.com/revit

Dylan Rizk


module 4

No.	Description	Date

Plan level 3

Project number	Project Number	B01-A103
Date	Issue Date	
Drawn by	Author	
Checked by	Checker	Scale 1/16" = 1'-0"

10/20/2026 10:26:01 PM

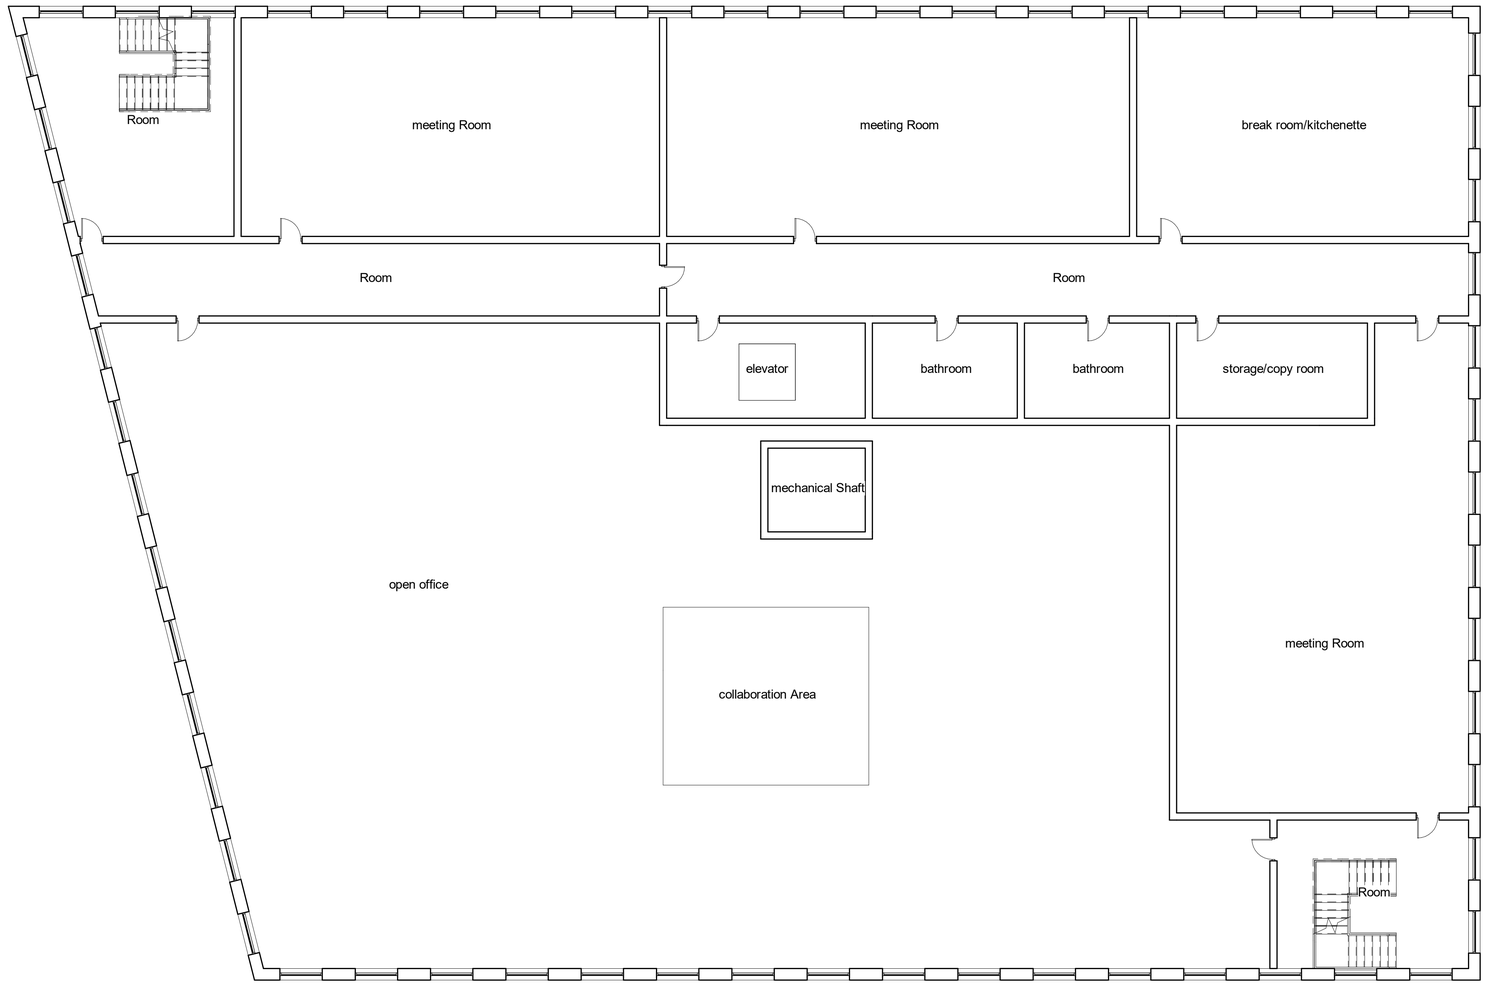

AUTODESK

www.autodesk.com/revit

Dylan Rizk


module 4

No.	Description	Date

Plan level 4

Project number	Project Number	B01-A104
Date	Issue Date	
Drawn by	Author	
Checked by	Checker	Scale 1/16" = 1'-0"

10/20/2026 10:26:01 PM

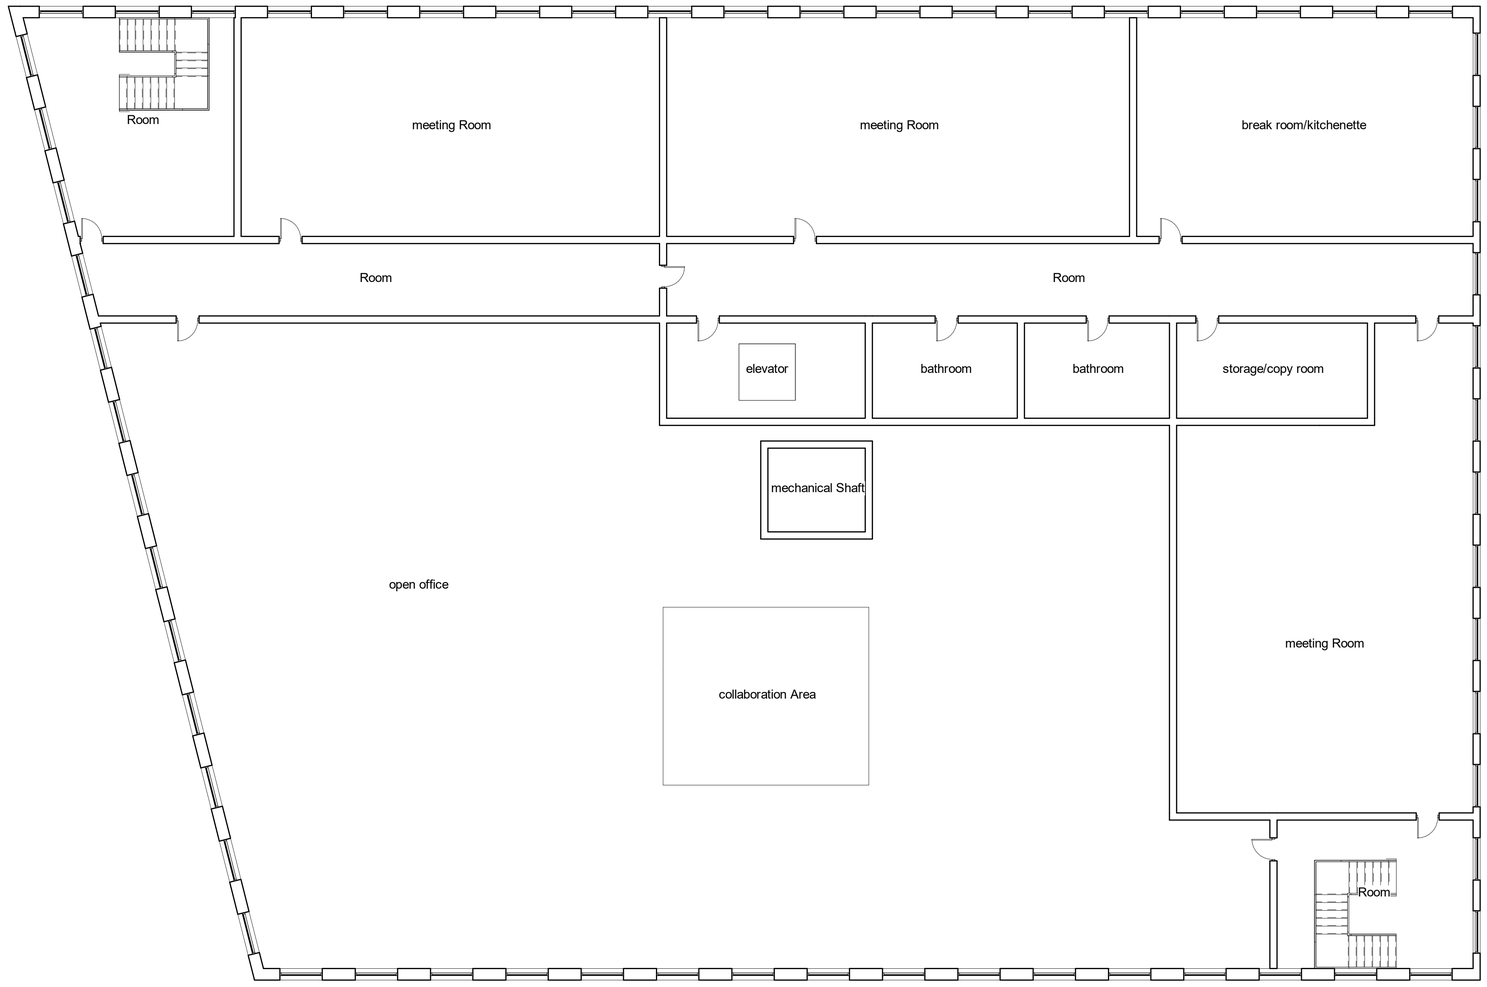

AUTODESK

www.autodesk.com/revit

Dylan Rizk


module 4

No.	Description	Date

Plan level 5

Project number	Project Number	B01-A105
Date	Issue Date	
Drawn by	Author	
Checked by	Checker	Scale 1/16" = 1'-0"

10/20/2026 10:26:02 PM

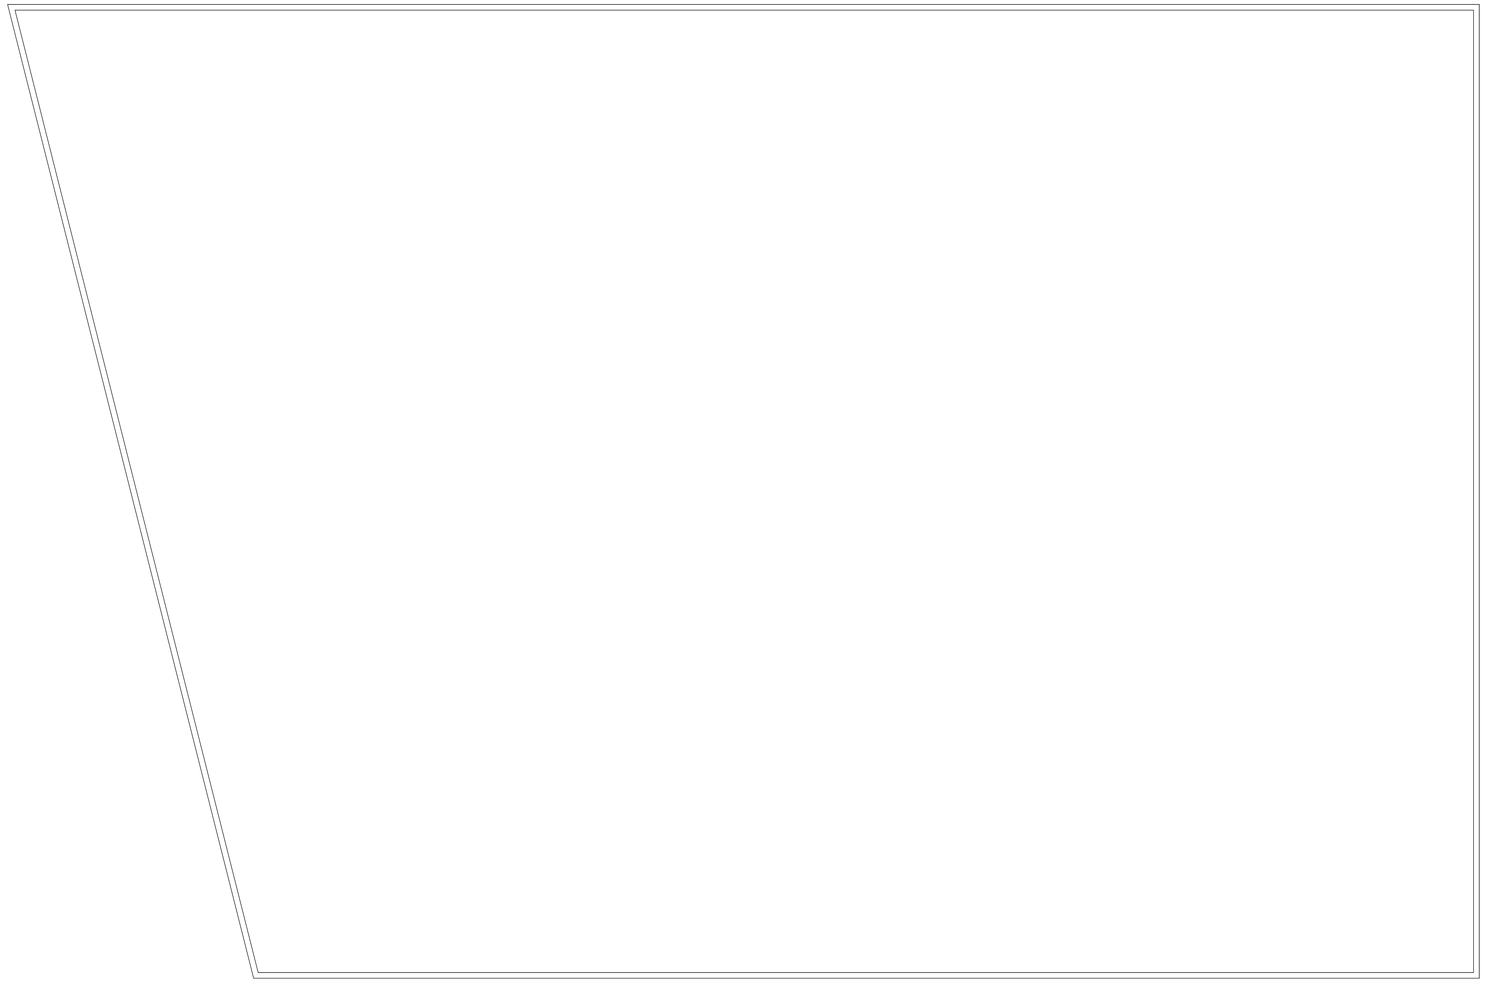

AUTODESK

www.autodesk.com/revit

Dylan Rizk


module 4

No.	Description	Date

Roof Plan

Project number	Project Number	A103
Date	Issue Date	
Drawn by	Author	
Checked by	Checker	Scale 1/16" = 1'-0"

10/20/2026 10:26:02 PM

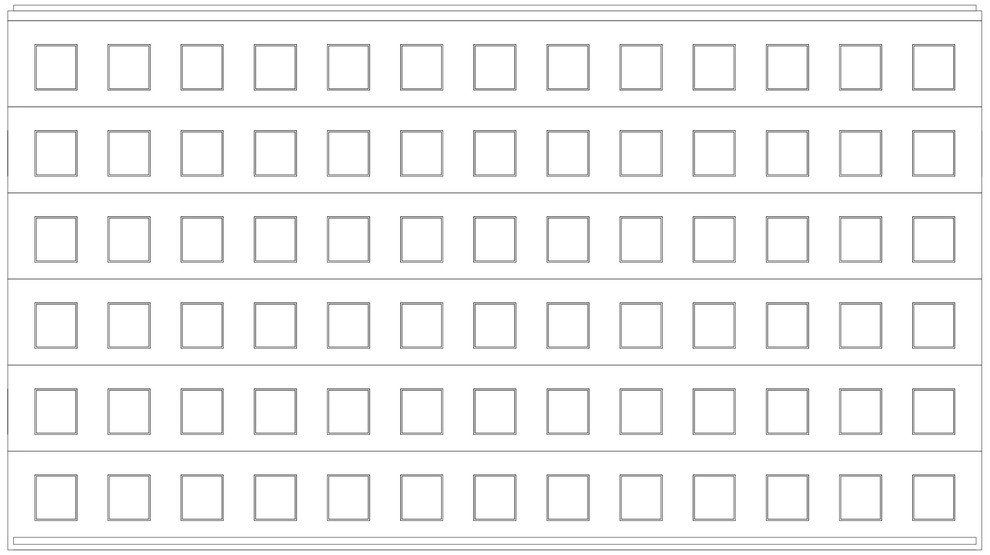

AUTODESK

www.autodesk.com/revit

Dylan Rizk

module 4

No.	Description	Date

Building Elevation

Project number	Project Number	A104
Date	Issue Date	
Drawn by	Author	
Checked by	Checker	Scale 1/16" = 1'-0"

10/20/2026 10:26:03 PM