


FLOOR PLAN
LEVEL 4 - ROOF
39' - 0"
FLOOR PLAN
LEVEL 3
29' - 0"
FLOOR PLAN
LEVEL 2
19' - 0"
FLOOR PLAN
LEVEL 1
8' - 0"
ZERO FLOOR PLAN
0' - "LEVEL 0 -
COMMERCIAL
-4' - 0"

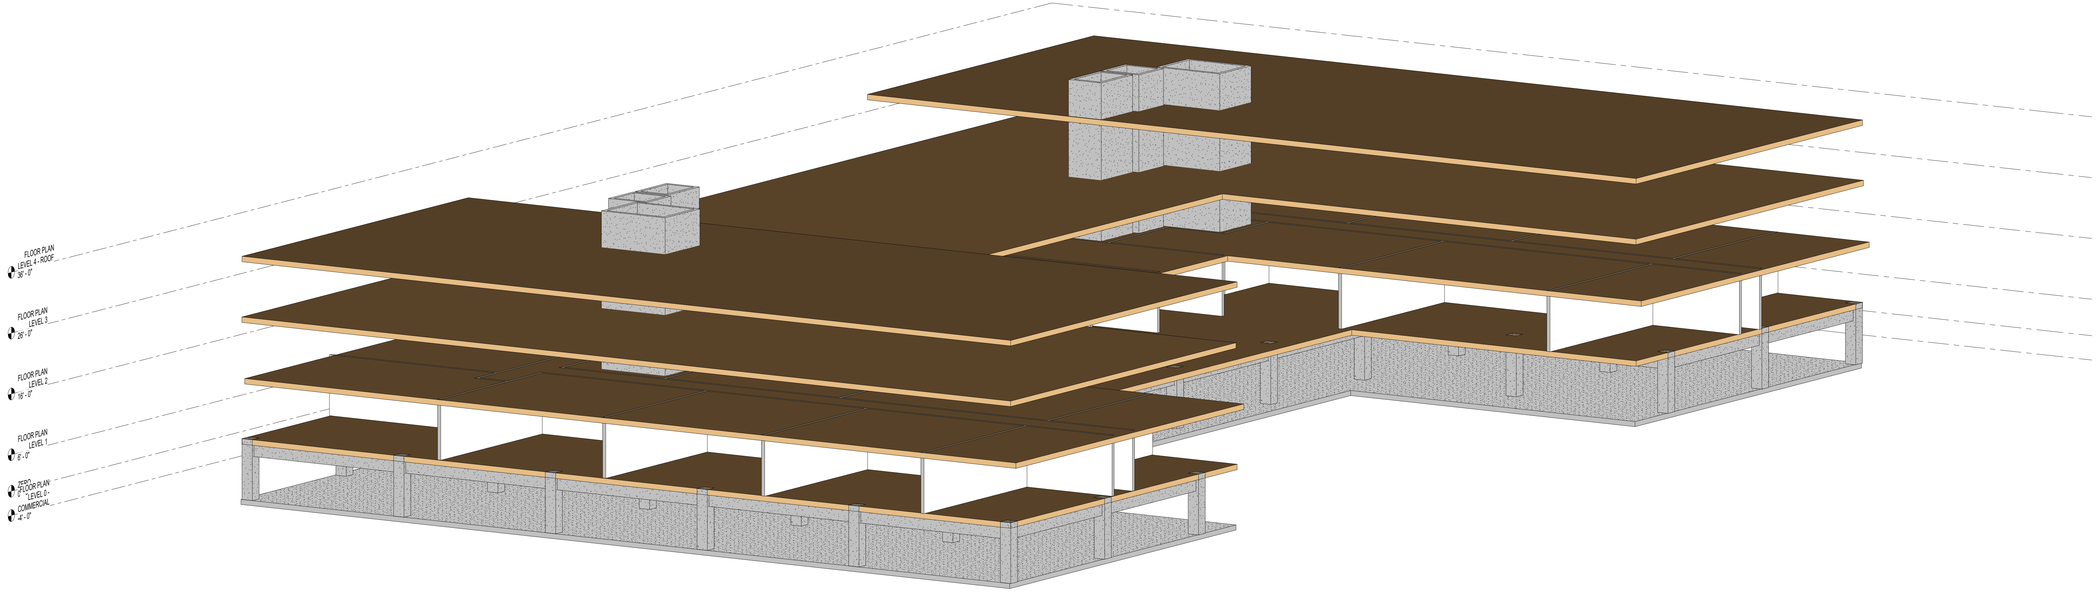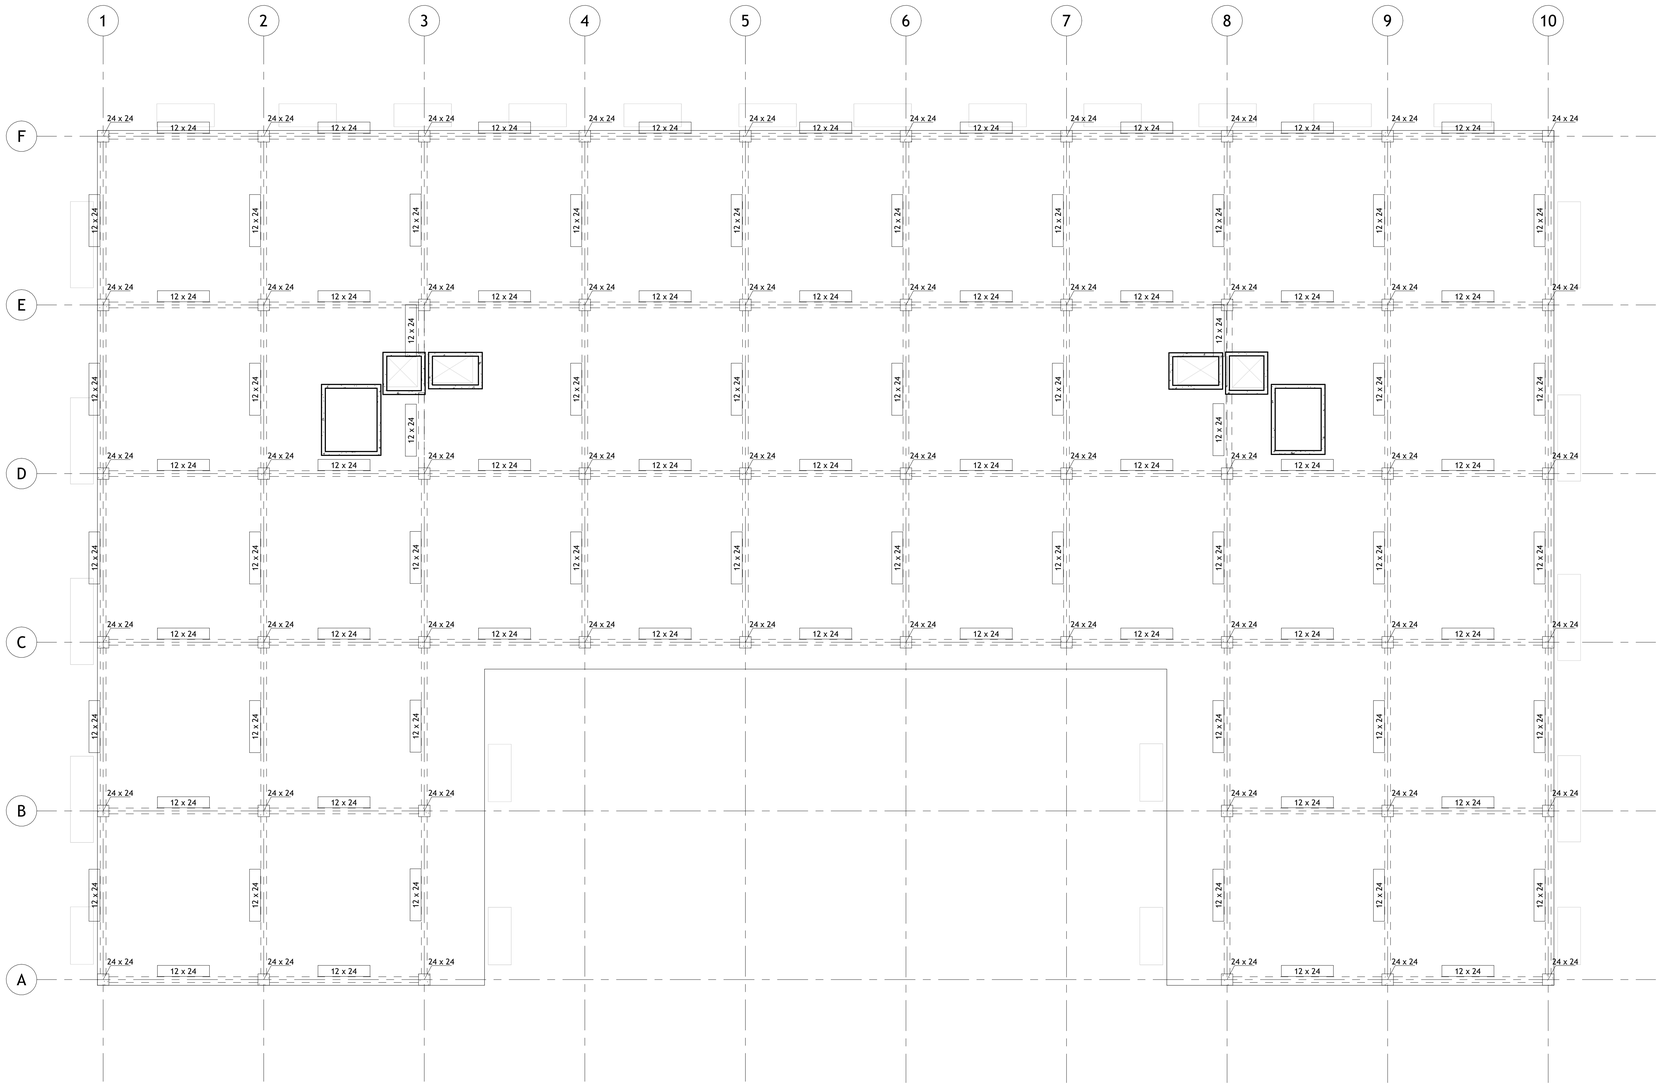

1 Structural Plan: FLOOR 0
3/32" = 1'-0"

AUTODESK

www.autodesk.com/revit

Consultant
Address
Address
Address
Phone

Consultant
Address
Address
Address
Phone

Consultant
Address
Address
Address
Phone

Consultant
Address
Address
Address
Phone

Consultant
Address
Address
Address
Phone

No.	Description	Date

Madison Hunt

9th & Lincoln


FRAMING PLAN LEVEL 0

Project Number	Project Number
Date	Issue Date
Drawn By	Author
Checked By	Checker

S01

Scale 3/32" = 1'-0"

11/3/2026 11:57:10 AM

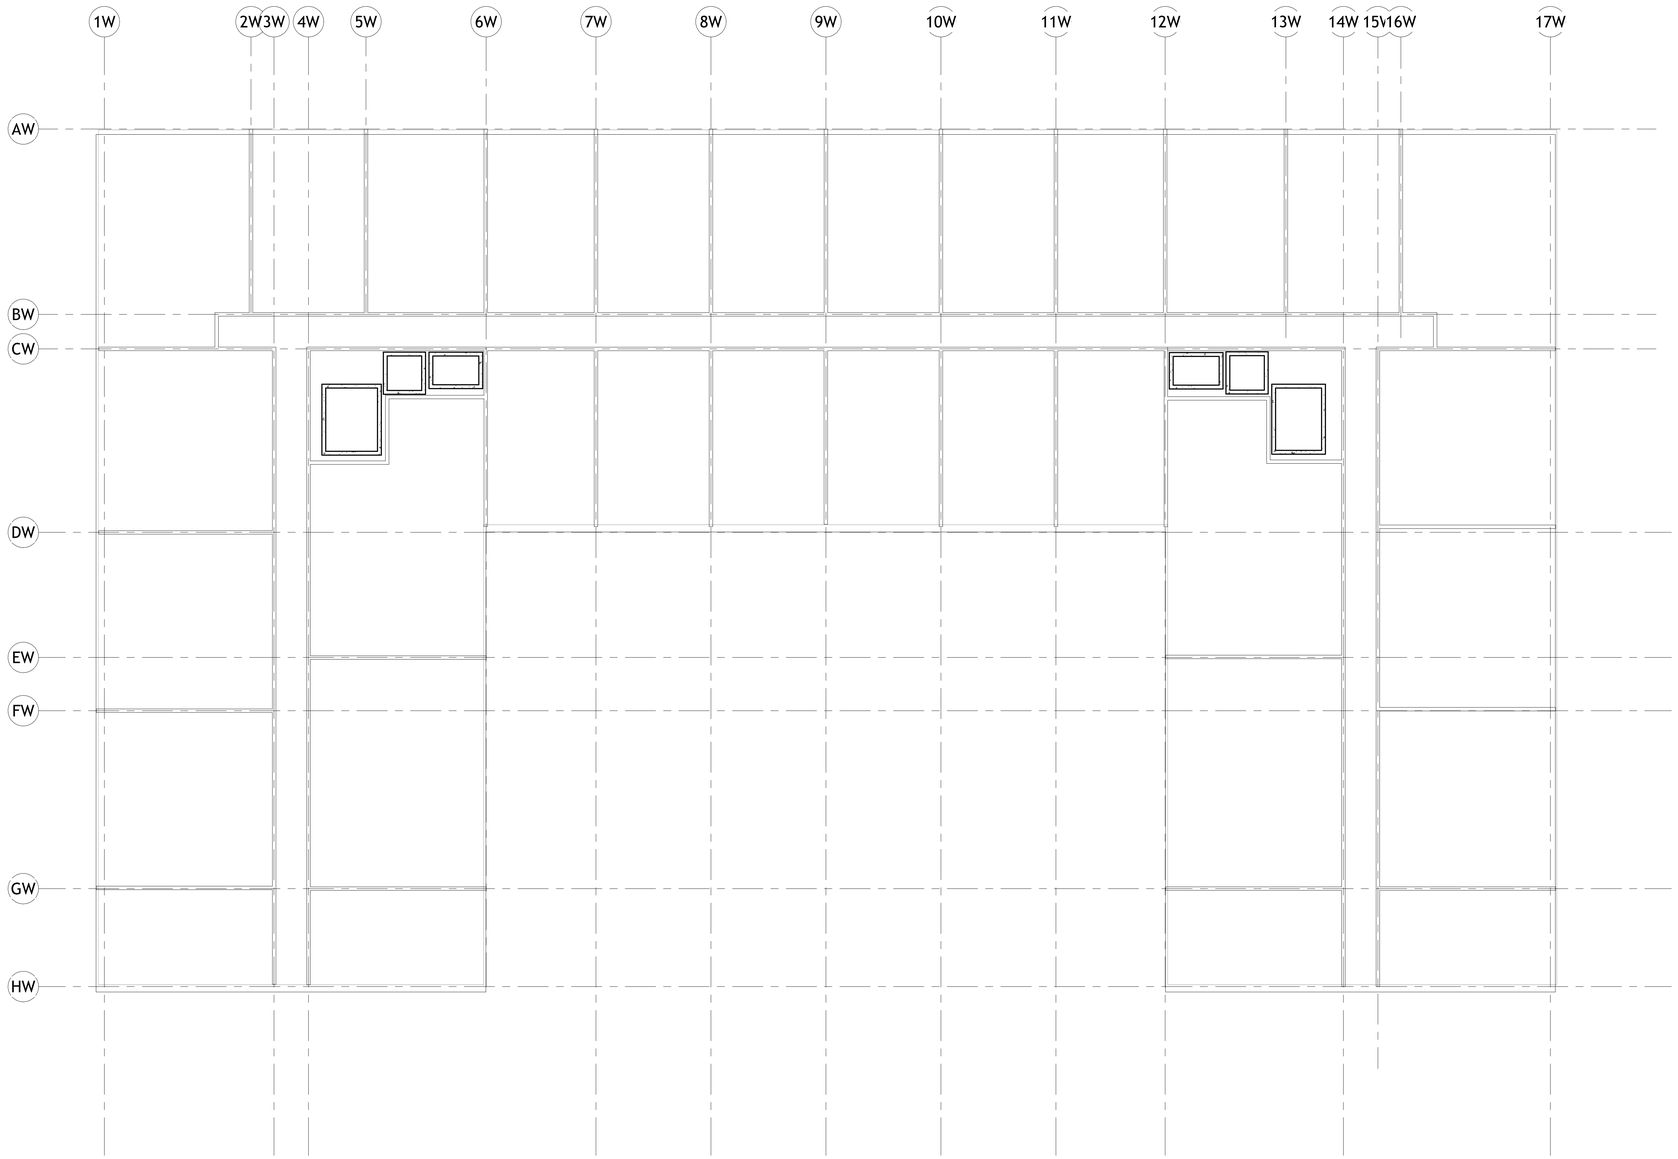

1 Structural Plan FLOOR 1
3/32" = 1'-0"

AUTODESK

www.autodesk.com/revit

Consultant
Address
Address
Address
Phone

Consultant
Address
Address
Address
Phone

Consultant
Address
Address
Address
Phone

Consultant
Address
Address
Address
Phone

Consultant
Address
Address
Address
Phone

No.	Description	Date

Madison Hunt

9th & Lincoln


FRAMING PLAN LEVEL 1

Project Number	Project Number
Date	Issue Date
Drawn By	Author
Checked By	Checker

S02

Scale 3/32" = 1'-0"

11/3/2026 11:57:18 AM

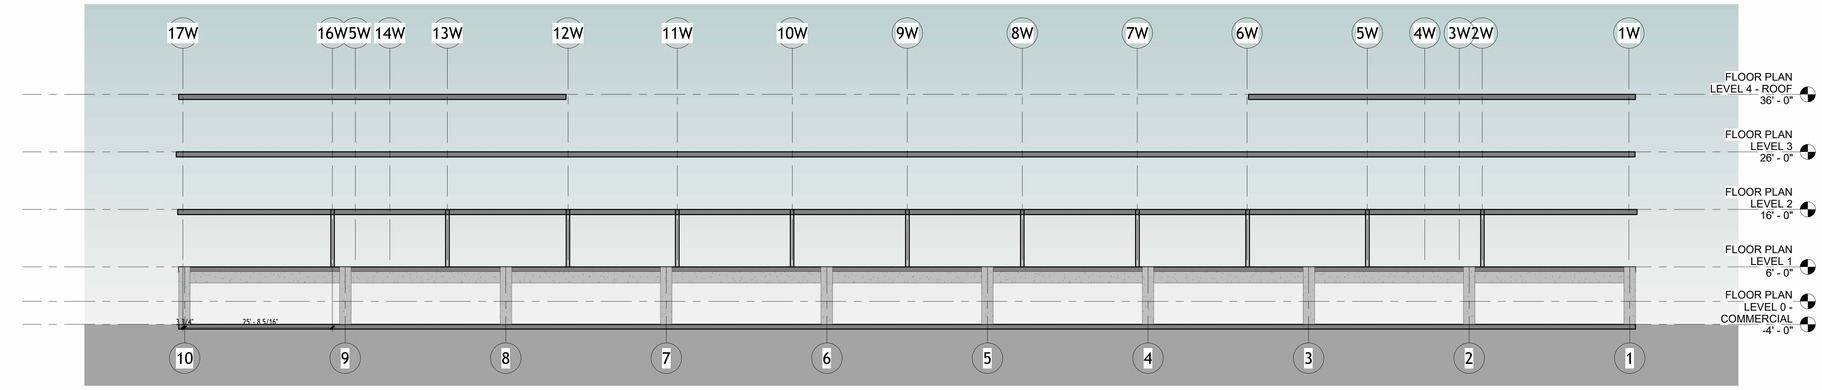

1 ELEVATION - FRAMING L
3/32" = 1'-0"

AUTODESK

www.autodesk.com/revit

Consultant
Address
Address
Address
Phone

Consultant
Address
Address
Address
Phone

Consultant
Address
Address
Address
Phone

Consultant
Address
Address
Address
Phone

Consultant
Address
Address
Address
Phone

No.	Description	Date

Madison Hunt

9th & Lincoln


ELEVATION - FRAMING L

Project Number	Project Number
Date	Issue Date
Drawn By	Author
Checked By	Checker

S03

Scale 3/32" = 1'-0"

11/3/2026 11:57:18 AM

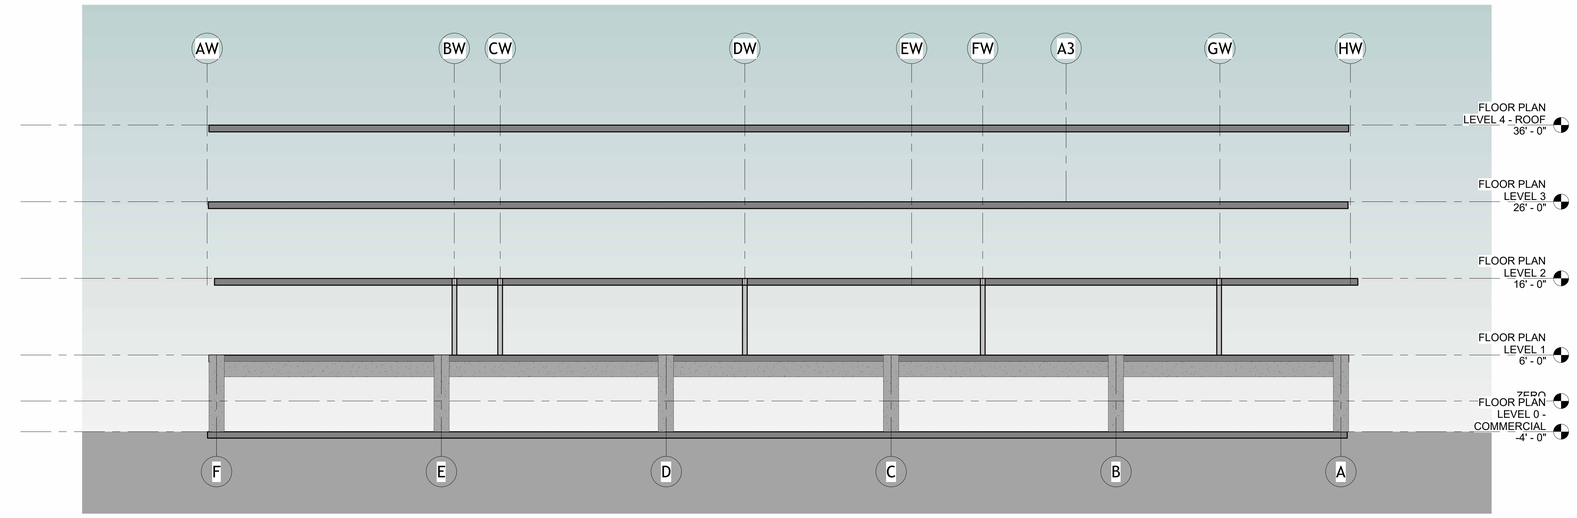

1 ELEVATION - FRAMING W
1/8" = 1'-0"

AUTODESK

www.autodesk.com/revit

Consultant
Address
Address
Address
Phone

Consultant
Address
Address
Address
Phone

Consultant
Address
Address
Address
Phone

Consultant
Address
Address
Address
Phone

Consultant
Address
Address
Address
Phone

No.	Description	Date

Madison Hunt

9th & Lincoln

ELEVATION - FRAMING W

Project Number	Project Number
Date	Issue Date
Drawn By	Author
Checked By	Checker

S07

Scale 1/8" = 1'-0"

11/3/2026 11:57:24 AM