Mechanical Loads - B01-L02								
Number	Name	Area	Number of People	Specified Supply Airflow	Actual Supply Airflow	Additional Airflow Needed	Airflow Per Terminal	Numbers of terminals required
201	1 Bedroom	559 SF	2	83 CFM	83 CFM	0 CFM	150 CFM	1
202	1 Bedroom	548 SF	2	70 CFM	70 CFM	0 CFM	150 CFM	1
203	Studio	393 SF	1	60 CFM	60 CFM	0 CFM	150 CFM	1
204	2 Bedroom	786 SF	3	130 CFM	130 CFM	0 CFM	150 CFM	1
205	2 Bedroom	827 SF	3	117 CFM	117 CFM	0 CFM	150 CFM	1
206	1 Bedroom	544 SF	2	78 CFM	78 CFM	0 CFM	150 CFM	1
207-04	Living room	203 SF	3	71 CFM	71 CFM	0 CFM	150 CFM	1
208	1 Bedroom	544 SF	2	78 CFM	78 CFM	0 CFM	150 CFM	1
209	2 Bedroom	842 SF	3	124 CFM	124 CFM	0 CFM	150 CFM	1

AUTODESK

www.autodesk.com/revit

Consultant
Address
Address
Address
Phone

Consultant
Address
Address
Address
Phone

Consultant
Address
Address
Address
Phone

Consultant
Address
Address
Address
Phone

Consultant
Address
Address
Address
Phone

No.	Description	Date

Client Name

Project Name


Mechanical Loads

Project Number	Project Number
Date	Issue Date
Drawn By	Author
Checked By	Checker

M002

Scale

11/18/2026 7:12:26 AM

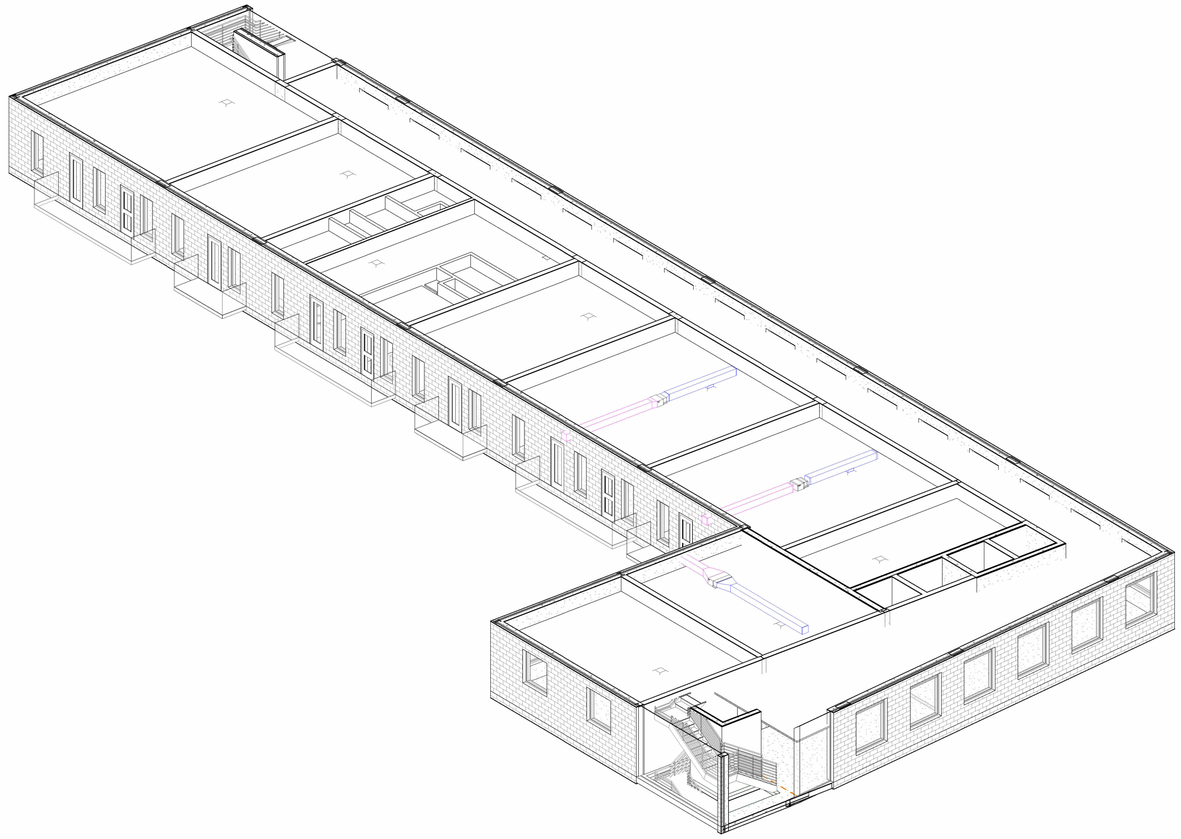

1 {3D - gcarv013ZZTJD}

AUTODESK

www.autodesk.com/revit

Consultant
Address
Address
Address
Phone

Consultant
Address
Address
Address
Phone

Consultant
Address
Address
Address
Phone

Consultant
Address
Address
Address
Phone

Consultant
Address
Address
Address
Phone

No.	Description	Date

Client Name

Project Name


3D VIEW

Project Number	Project Number
Date	Issue Date
Drawn By	Author
Checked By	Checker

M003

Scale

11/18/2026 7:12:31 AM

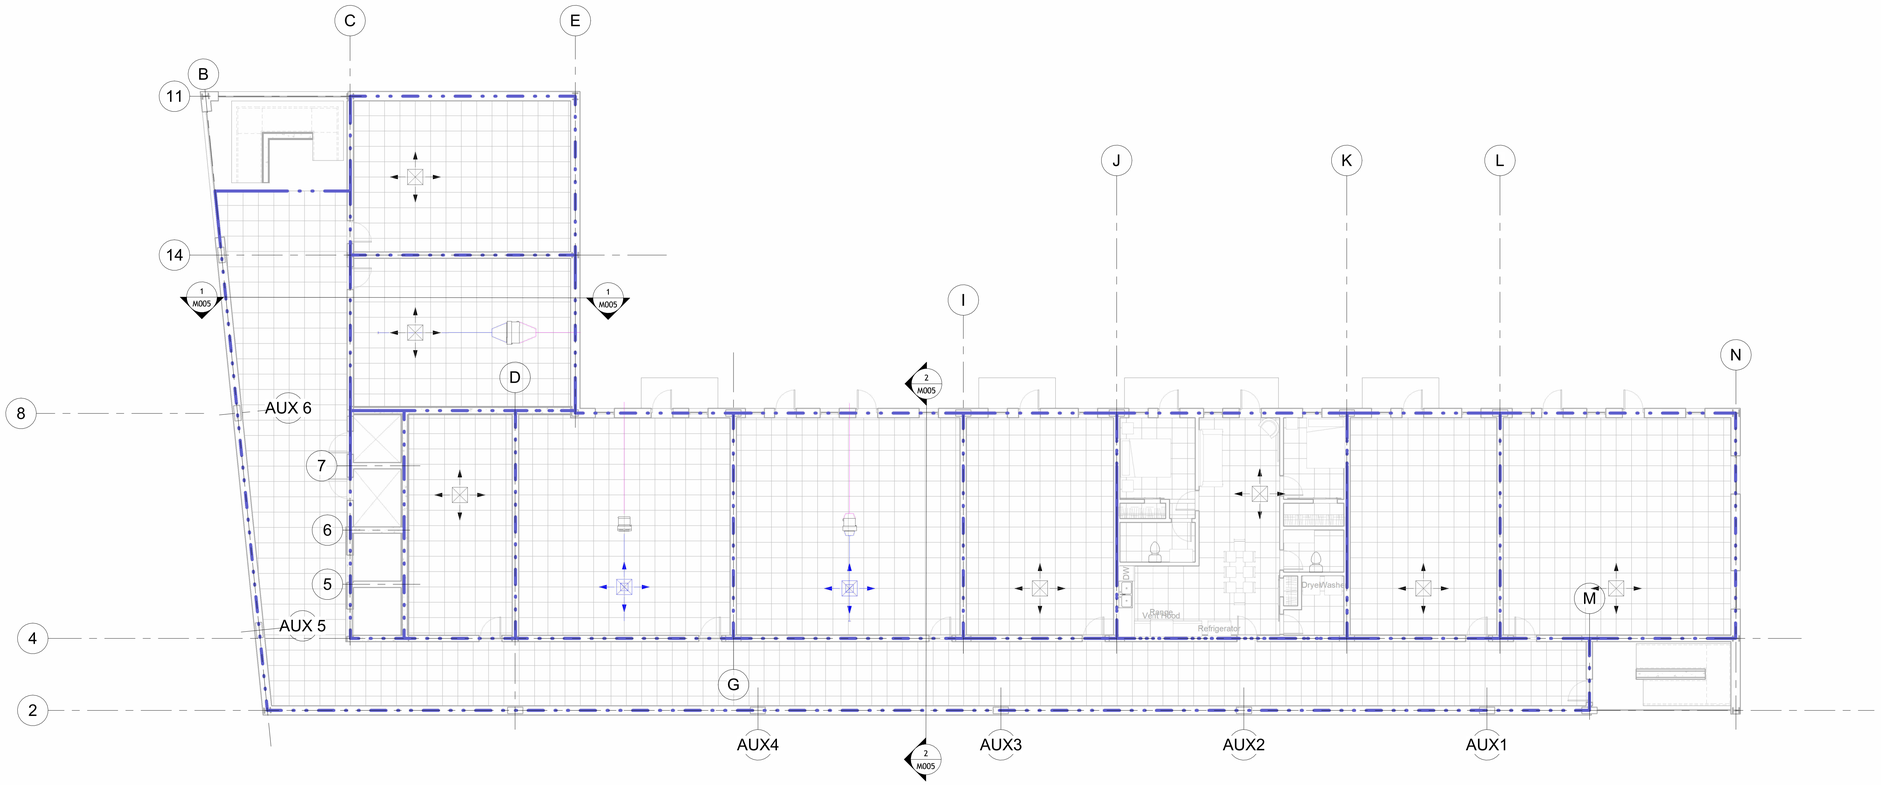

AUTODESK

www.autodesk.com/revit

Consultant
Address
Address
Address
Phone

Consultant
Address
Address
Address
Phone

Consultant
Address
Address
Address
Phone

Consultant
Address
Address
Address
Phone

Consultant
Address
Address
Address
Phone

No.	Description	Date

Client Name

Project Name


MECHANICAL REFLECTED CEILING

Project Number	Project Number
Date	Issue Date
Drawn By	Author
Checked By	Checker


M004

Scale	1/8" = 1'-0"

11/18/2026 7:12:37 AM

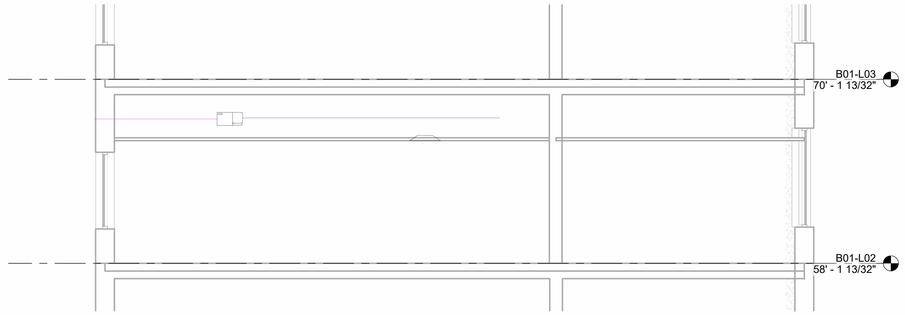

M - SECTION L2 UNIT 202 - LOBBY (GRIDS C-B)
1/4" = 1'-0"

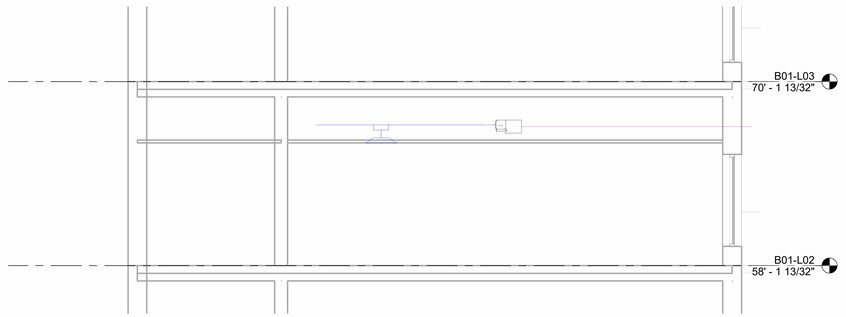

M - SECTION L2 UNIT 205 - CORRIDOR (GRIDS 4-2)
1/4" = 1'-0"

AUTODESK

www.autodesk.com/revit

Consultant
Address
Address
Address
Phone

Consultant
Address
Address
Address
Phone

Consultant
Address
Address
Address
Phone

Consultant
Address
Address
Address
Phone

Consultant
Address
Address
Address
Phone

No.	Description	Date

Client Name

Project Name

PLENUM

Project Number	Project Number
Date	Issue Date
Drawn By	Author
Checked By	Checker

M005

Scale 1/4" = 1'-0"

11/18/2026 7:12:41 AM

1 First Floor Mechanical Plan
1/8" = 1'-0"

AUTODESK

www.autodesk.com/revit

Consultant
Address
Address
Address
Phone

Consultant
Address
Address
Address
Phone

Consultant
Address
Address
Address
Phone

Consultant
Address
Address
Address
Phone

Consultant
Address
Address
Address
Phone

No.	Description	Date

Client Name

Project Name

Mechanical Plans

Project Number	Project Number
Date	Issue Date
Drawn By	Author
Checked By	Checker

M101

Scale 1/8" = 1'-0"

11/18/2026 7:12:46 AM

AUTODESK

www.autodesk.com/revit

Consultant
Address
Address
Address
Phone

Consultant
Address
Address
Address
Phone

Consultant
Address
Address
Address
Phone

Consultant
Address
Address
Address
Phone

Consultant
Address
Address
Address
Phone

No.	Description	Date

Client Name

Project Name

Mechanical Plans

Project Number	Project Number
Date	Issue Date
Drawn By	Author
Checked By	Checker

M102

Scale

11/18/2026 7:12:50 AM