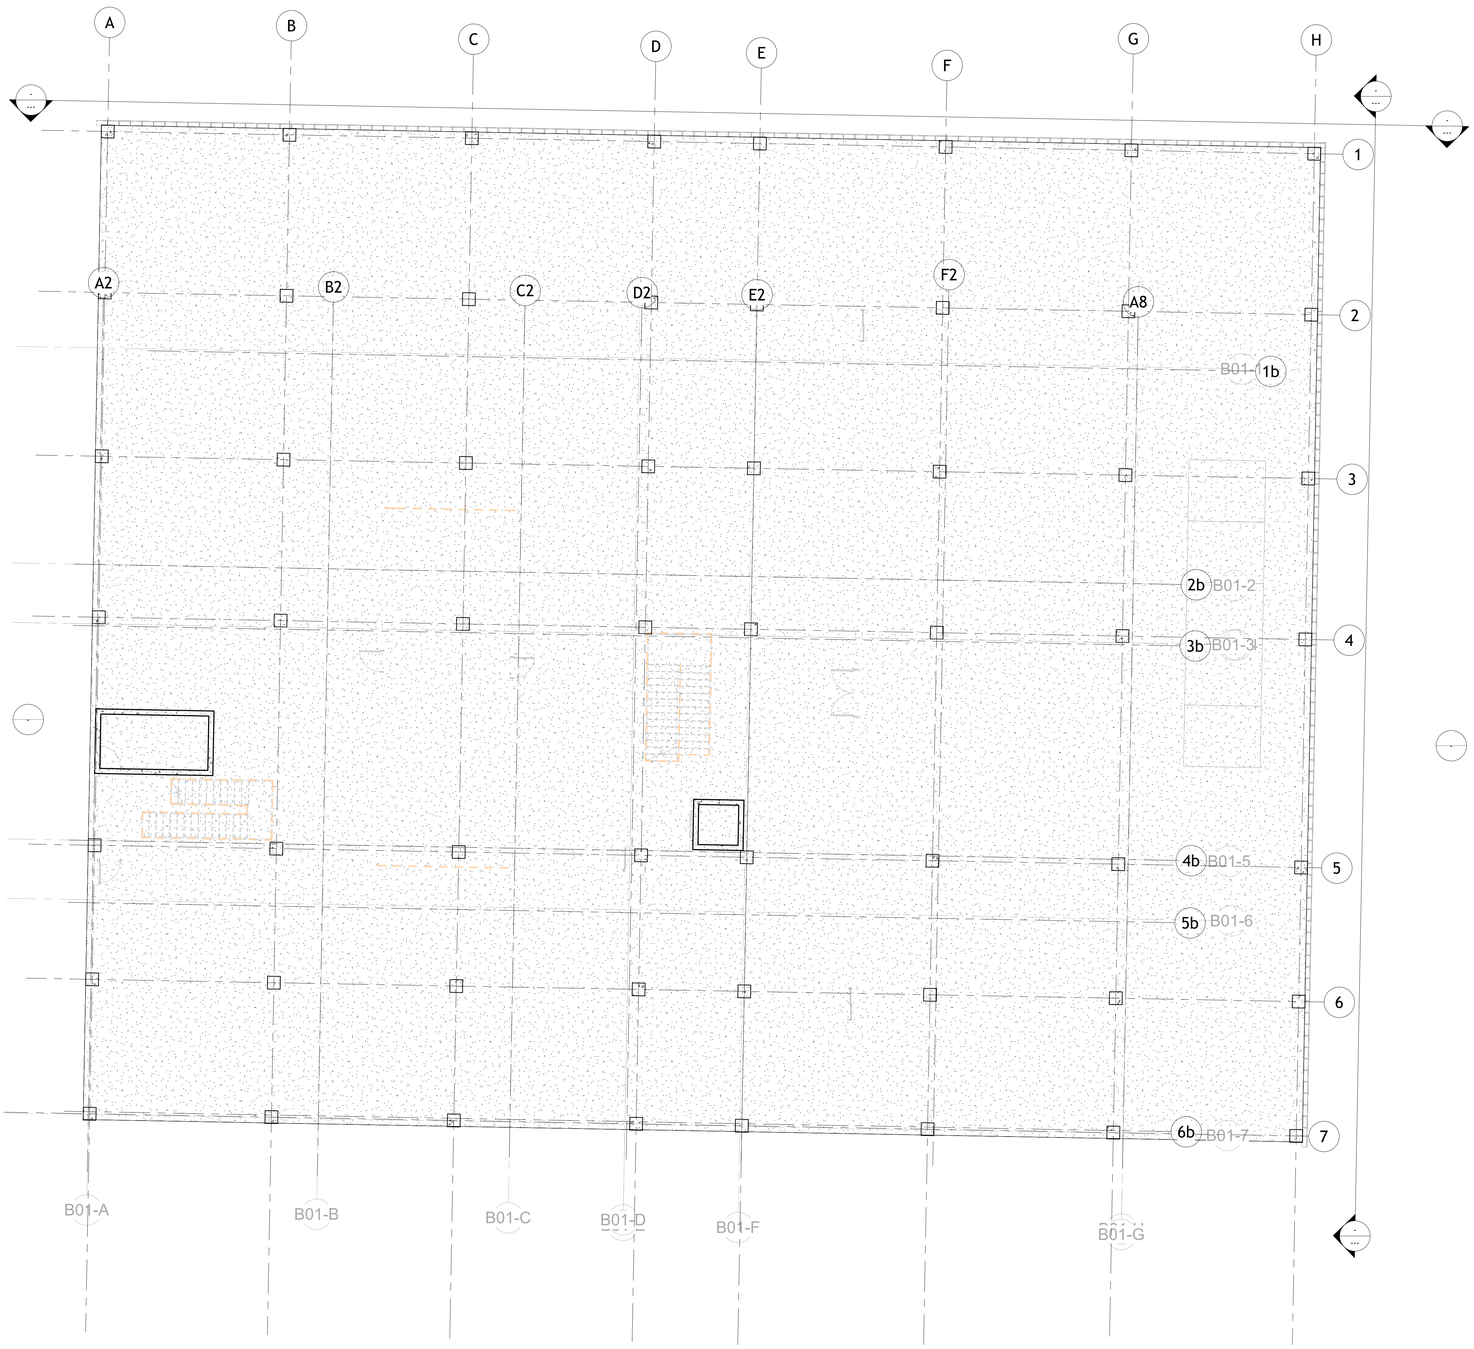


1 First Floor Structural Framing Plan
1/8" = 1'-0"

AUTODESK

www.autodesk.com/revit

Consultant
Address
Address
Address
Phone

Consultant
Address
Address
Address
Phone

Consultant
Address
Address
Address
Phone

Consultant
Address
Address
Address
Phone

Consultant
Address
Address
Address
Phone

No.	Description	Date

Client Name

Framing Plan Level 1


Structural Plans


Project Number	Project Number
Date	Issue Date
Drawn By	Author
Checked By	Checker

S101

Scale 1/8" = 1'-0"


05/11/2026 13:55:00

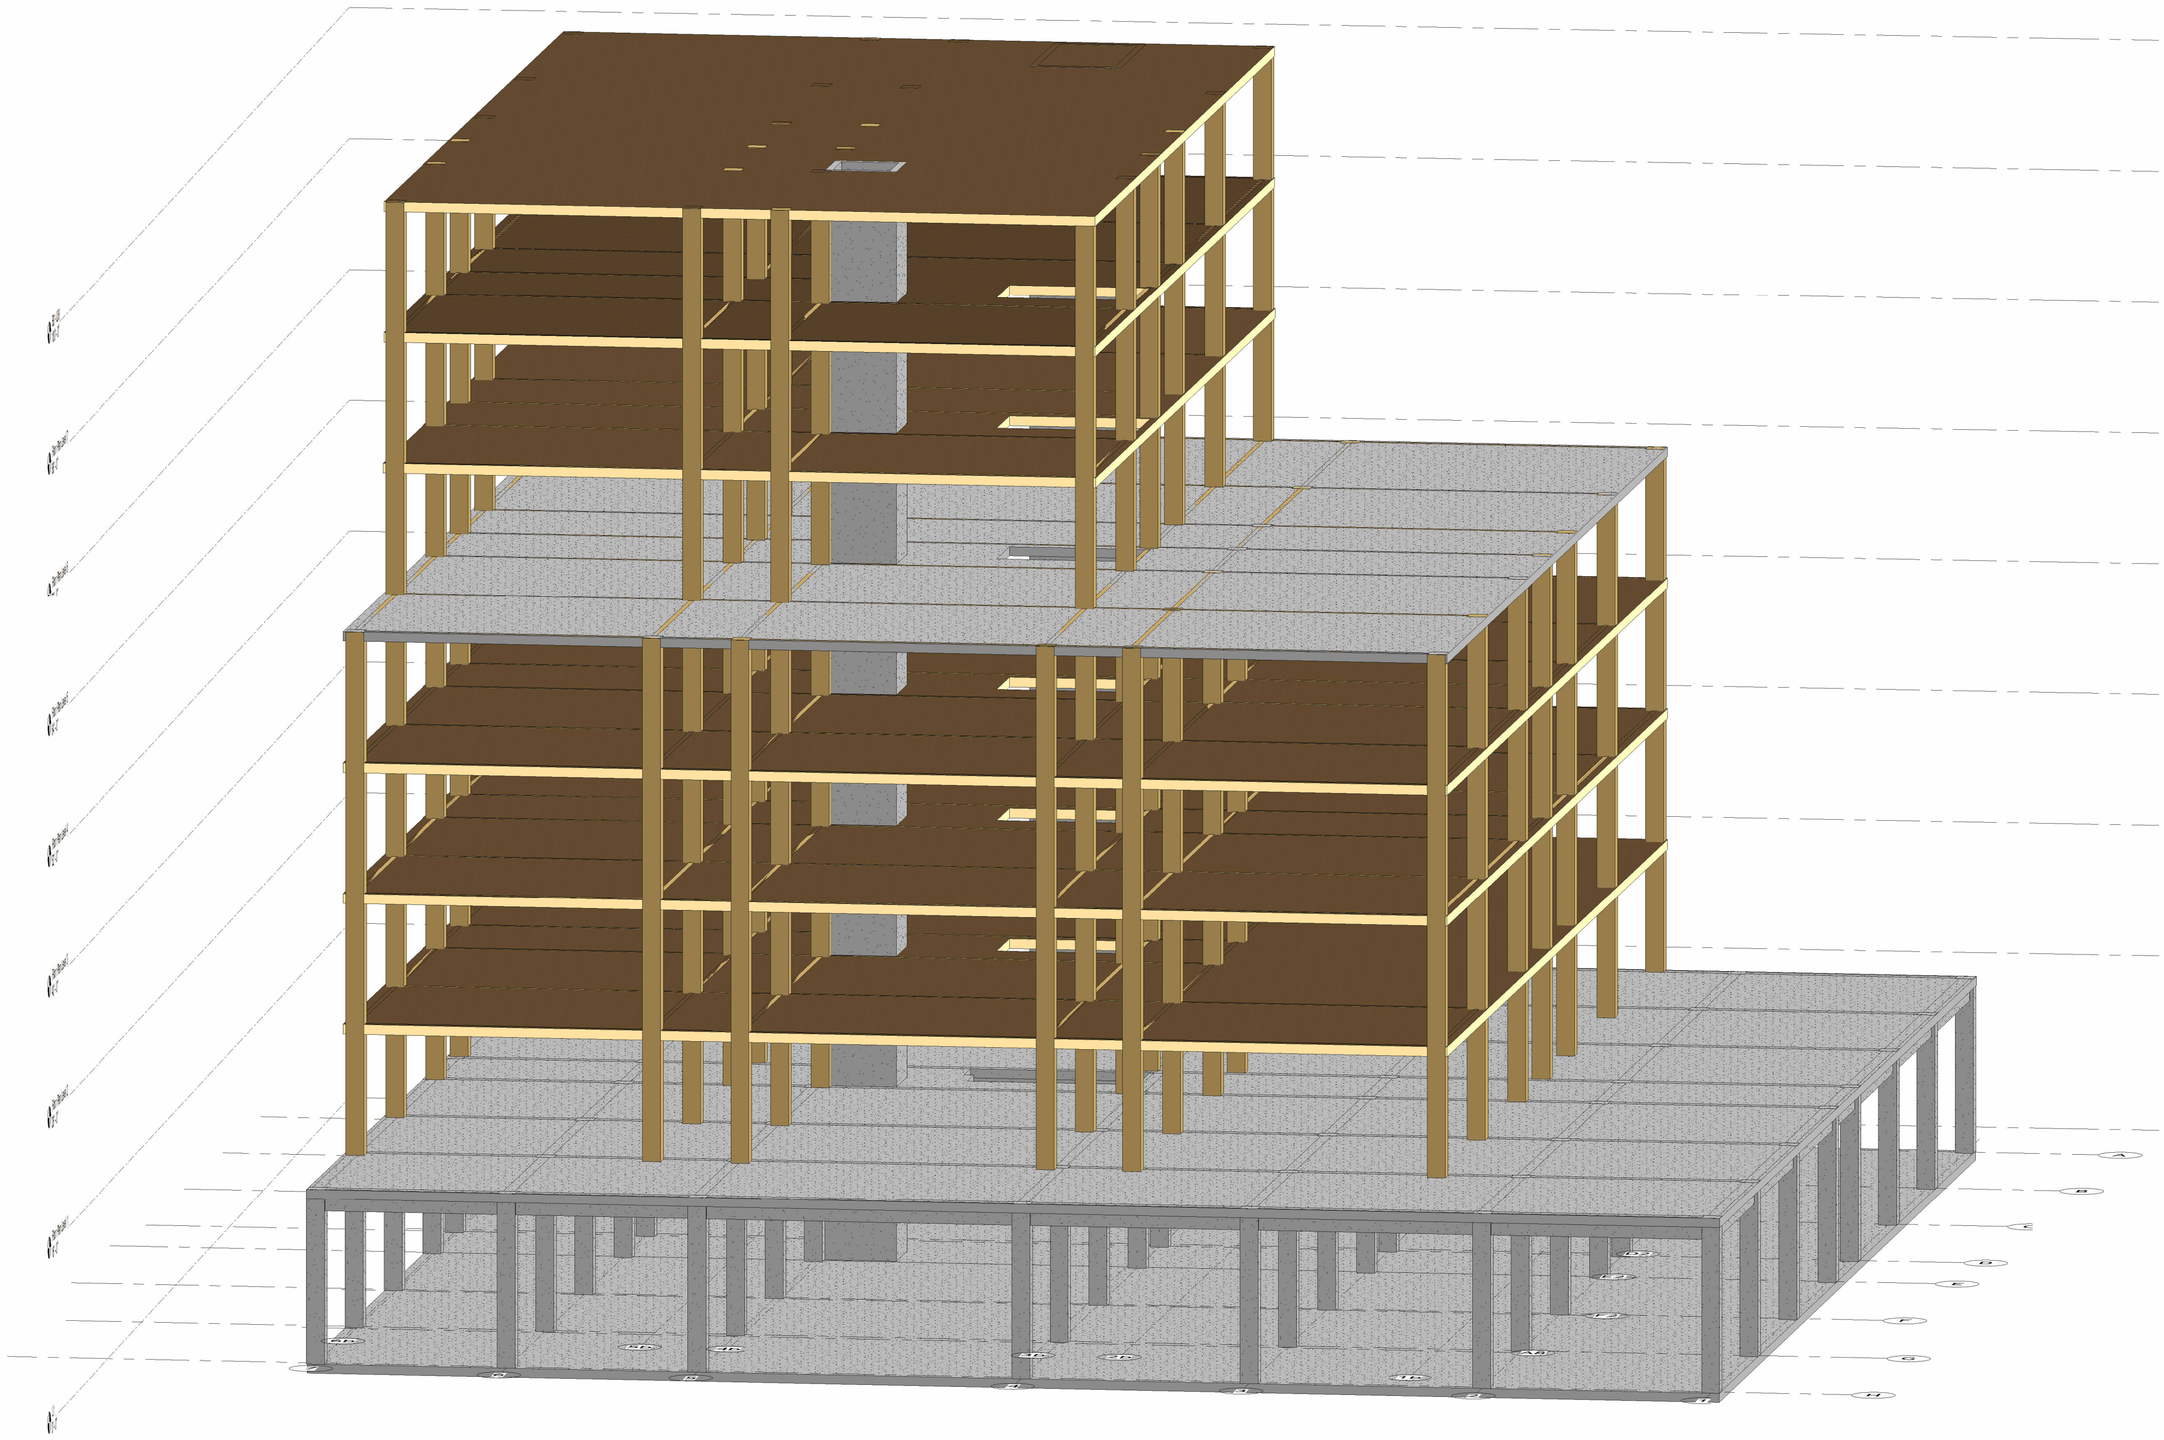
A
B
C
D
E
F
G
H

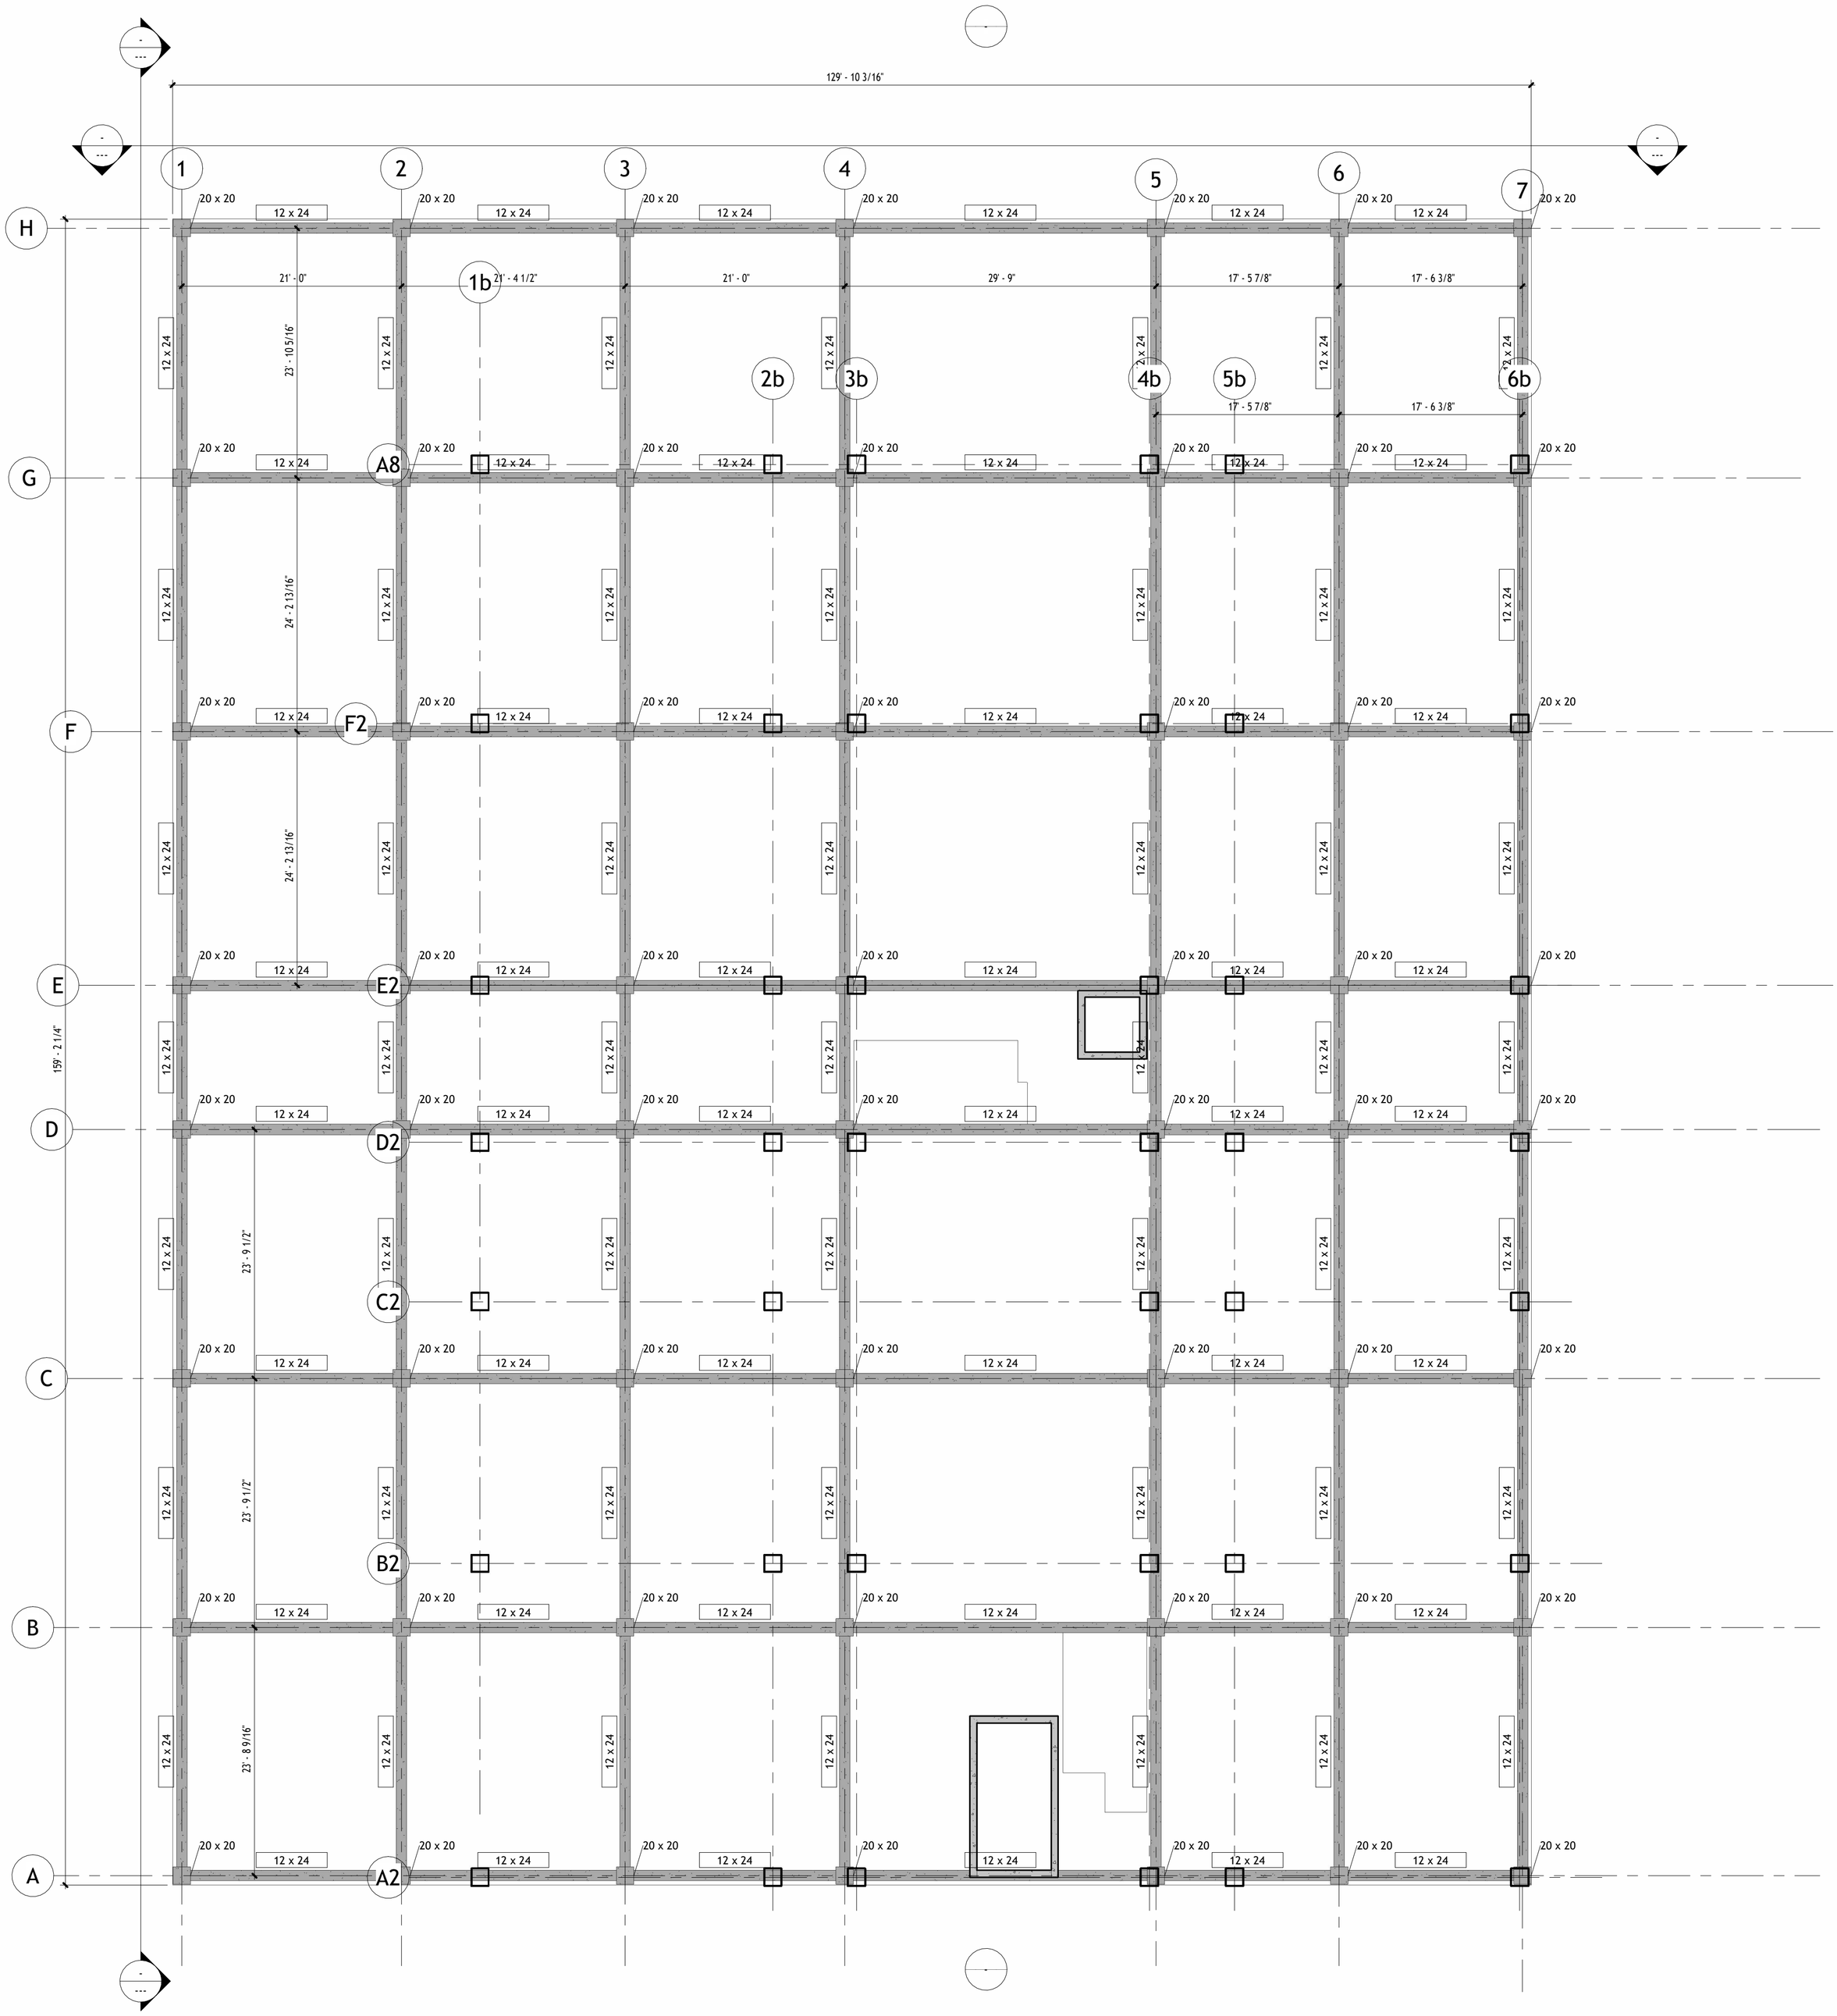

129' - 10 3/16"
159' - 2 1/4"
1
2
3
4
5
6
7
H
G
F
E
D
C
B
A
1b
2b
3b
4b
5b
6b
A8
F2
E2
D2
C2
B2
A2
20 x 20
12 x 24
21' - 0"
21' - 4 1/2"
29' - 9"
17' - 5 7/8"
17' - 6 3/8"
23' - 10 5/16"
24' - 2 13/16"
23' - 9 1/2"
23' - 8 9/16"

140X140


1b
B01-1
B01-2
B01-3
B01-5
B01-6
B01-7
2b
3b
4b
5b
6b
A8
F2
E2
D2
C2
B2
A2
B01-G
B01-F
B01-DE
B01-C
B01-B
B01-A
76 x 140
140X140
Vent Hood

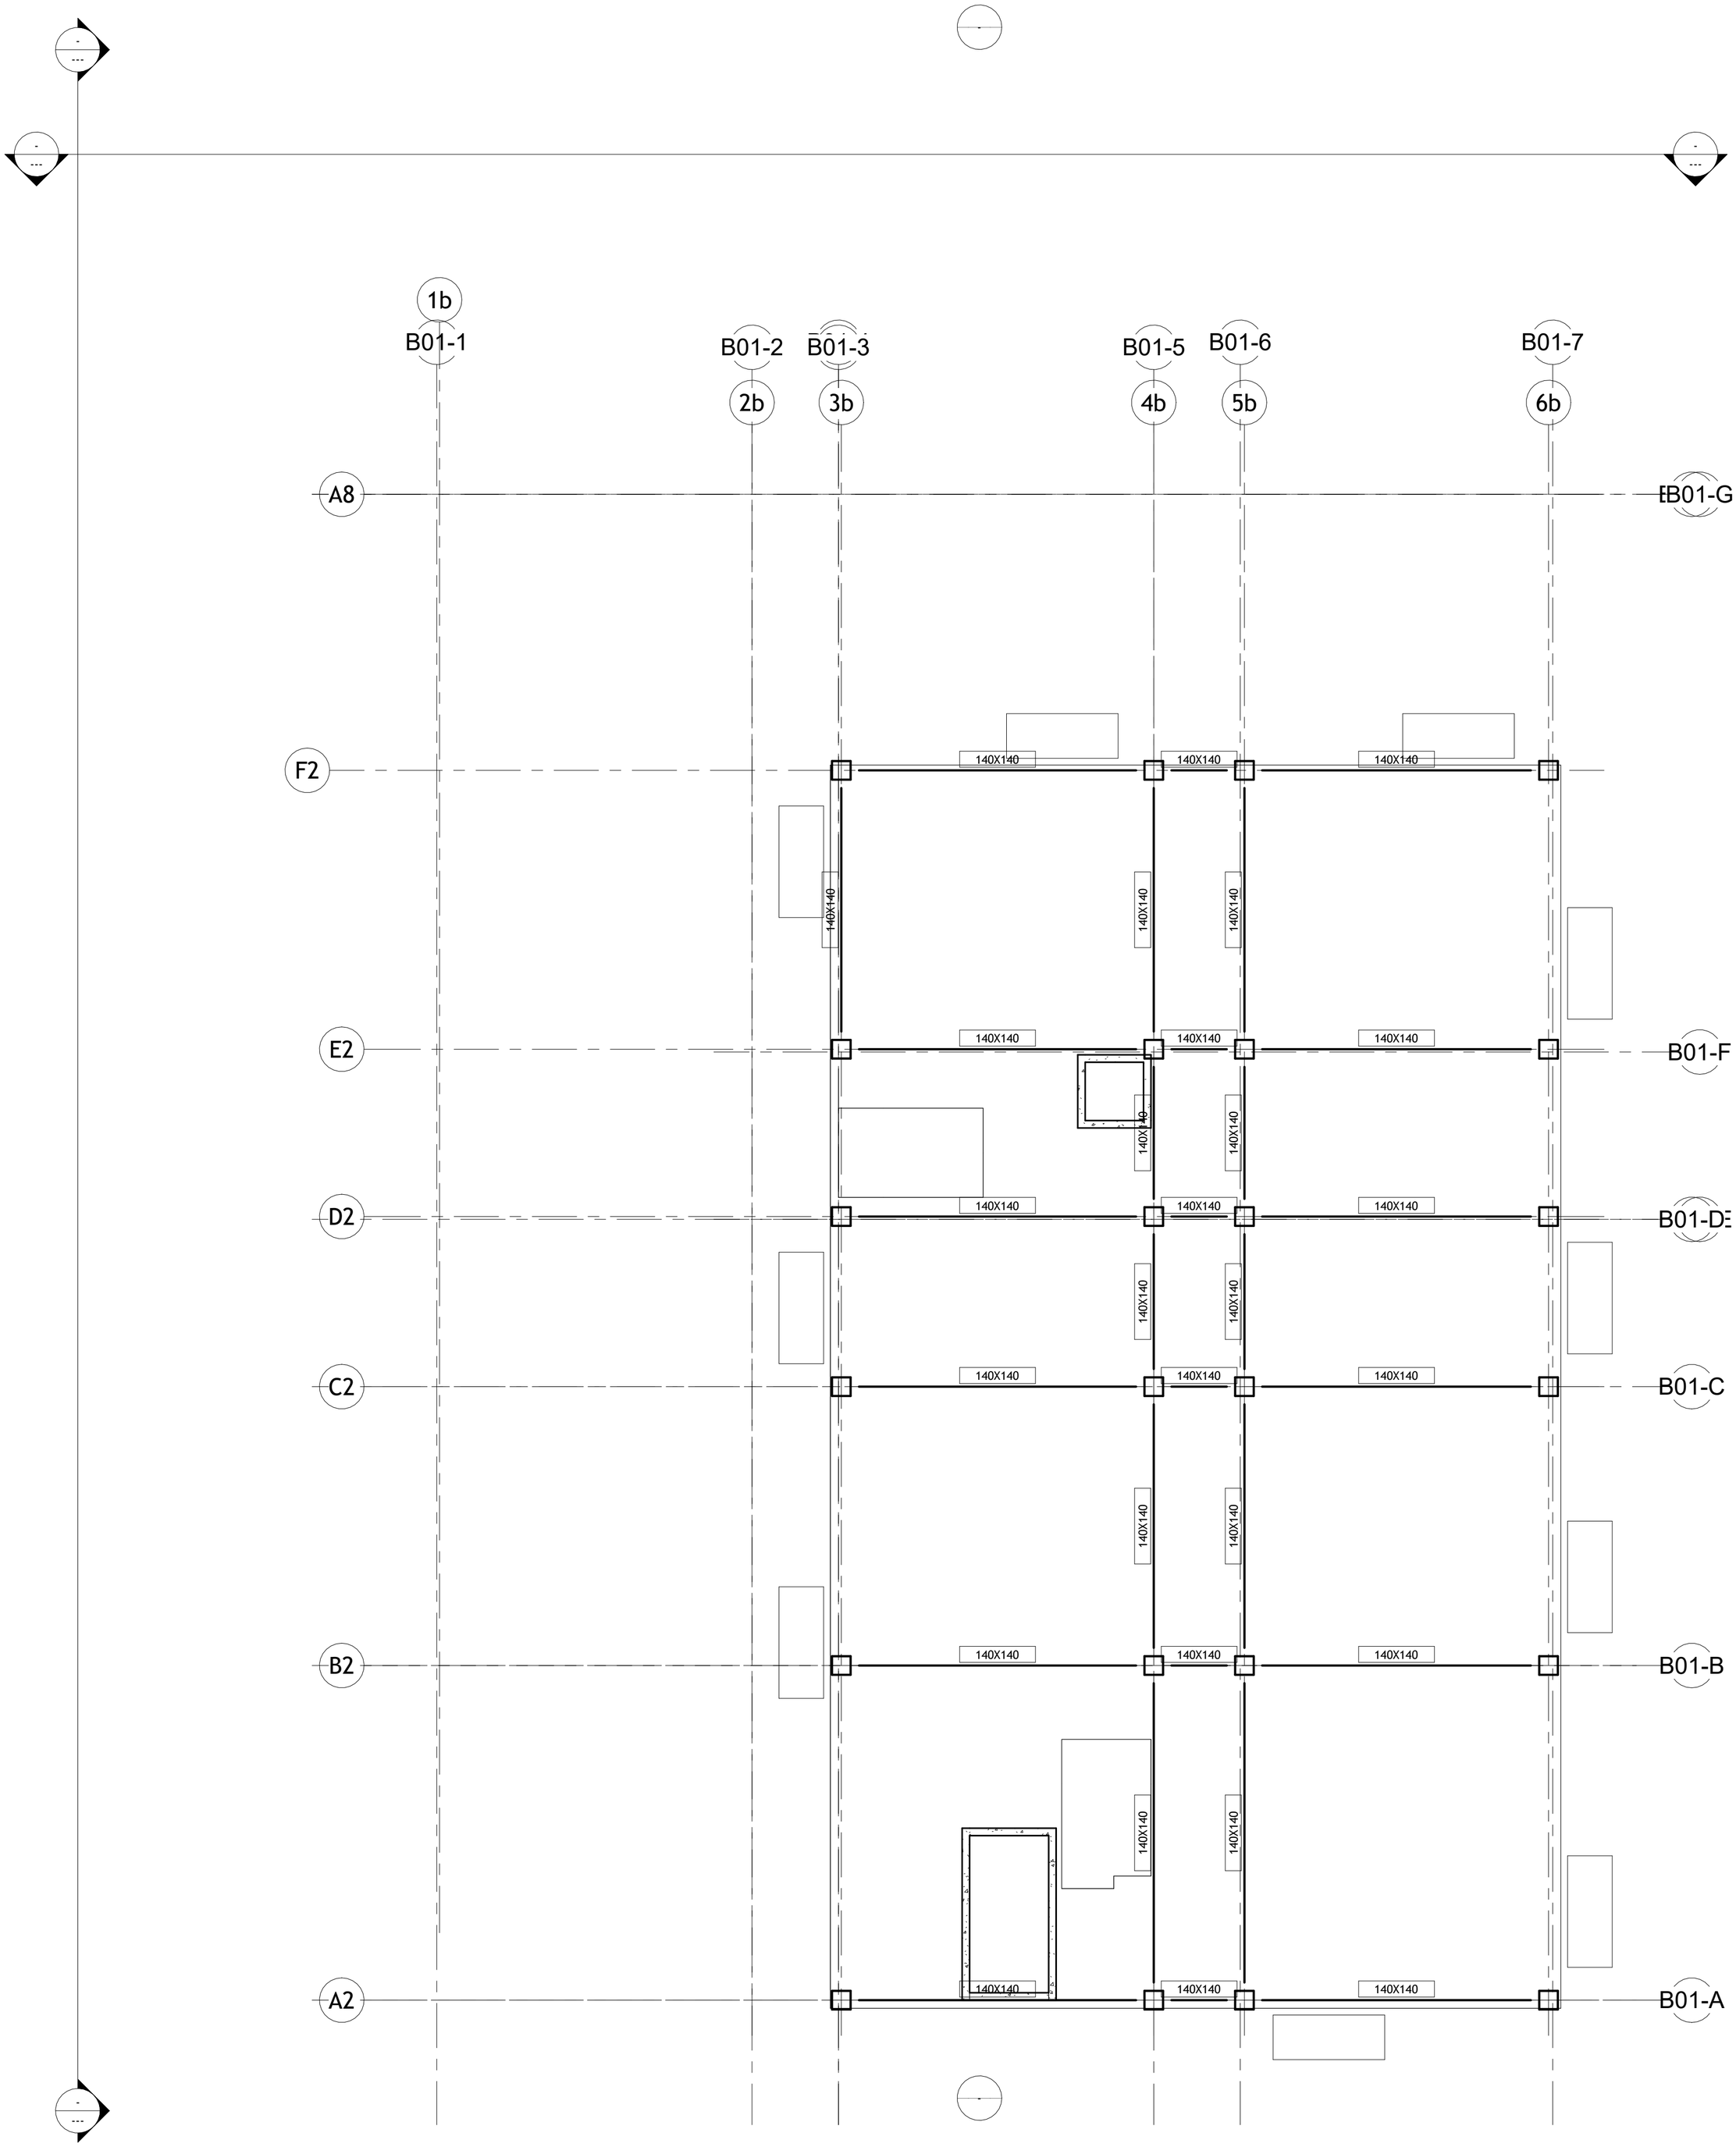
1b
B01-1
B01-2
2b
B01-3
3b
B01-5
4b
B01-6
5b
B01-7
6b
A8
B01-G
F2
E2
B01-F
D2
B01-DE
C2
B01-C
B2
B01-B
A2
B01-A
140X140


6b
5b
4b
3b
2b
1b
B01-7
B01-6
B01-5
B01-3
B01-2
B01-1
B01-L08
124' - 100' - 0"
Floor Plan Level 7
112' - 888' - 0"
Floor Plan Level 6
100' - 876' - 0"
Floor Plan Level 5
88' - 864' - 0"
Floor Plan Level 4
76' - 852' - 0"
Floor Plan Level 3
64' - 840' - 0"
Floor Plan Level 2
52' - 828' - 0"
Floor Plan Level 1
40' - 816' - 0"
Floor Plan Level 0
24' - 8 21/32"
7
6
5
4
3
2
1

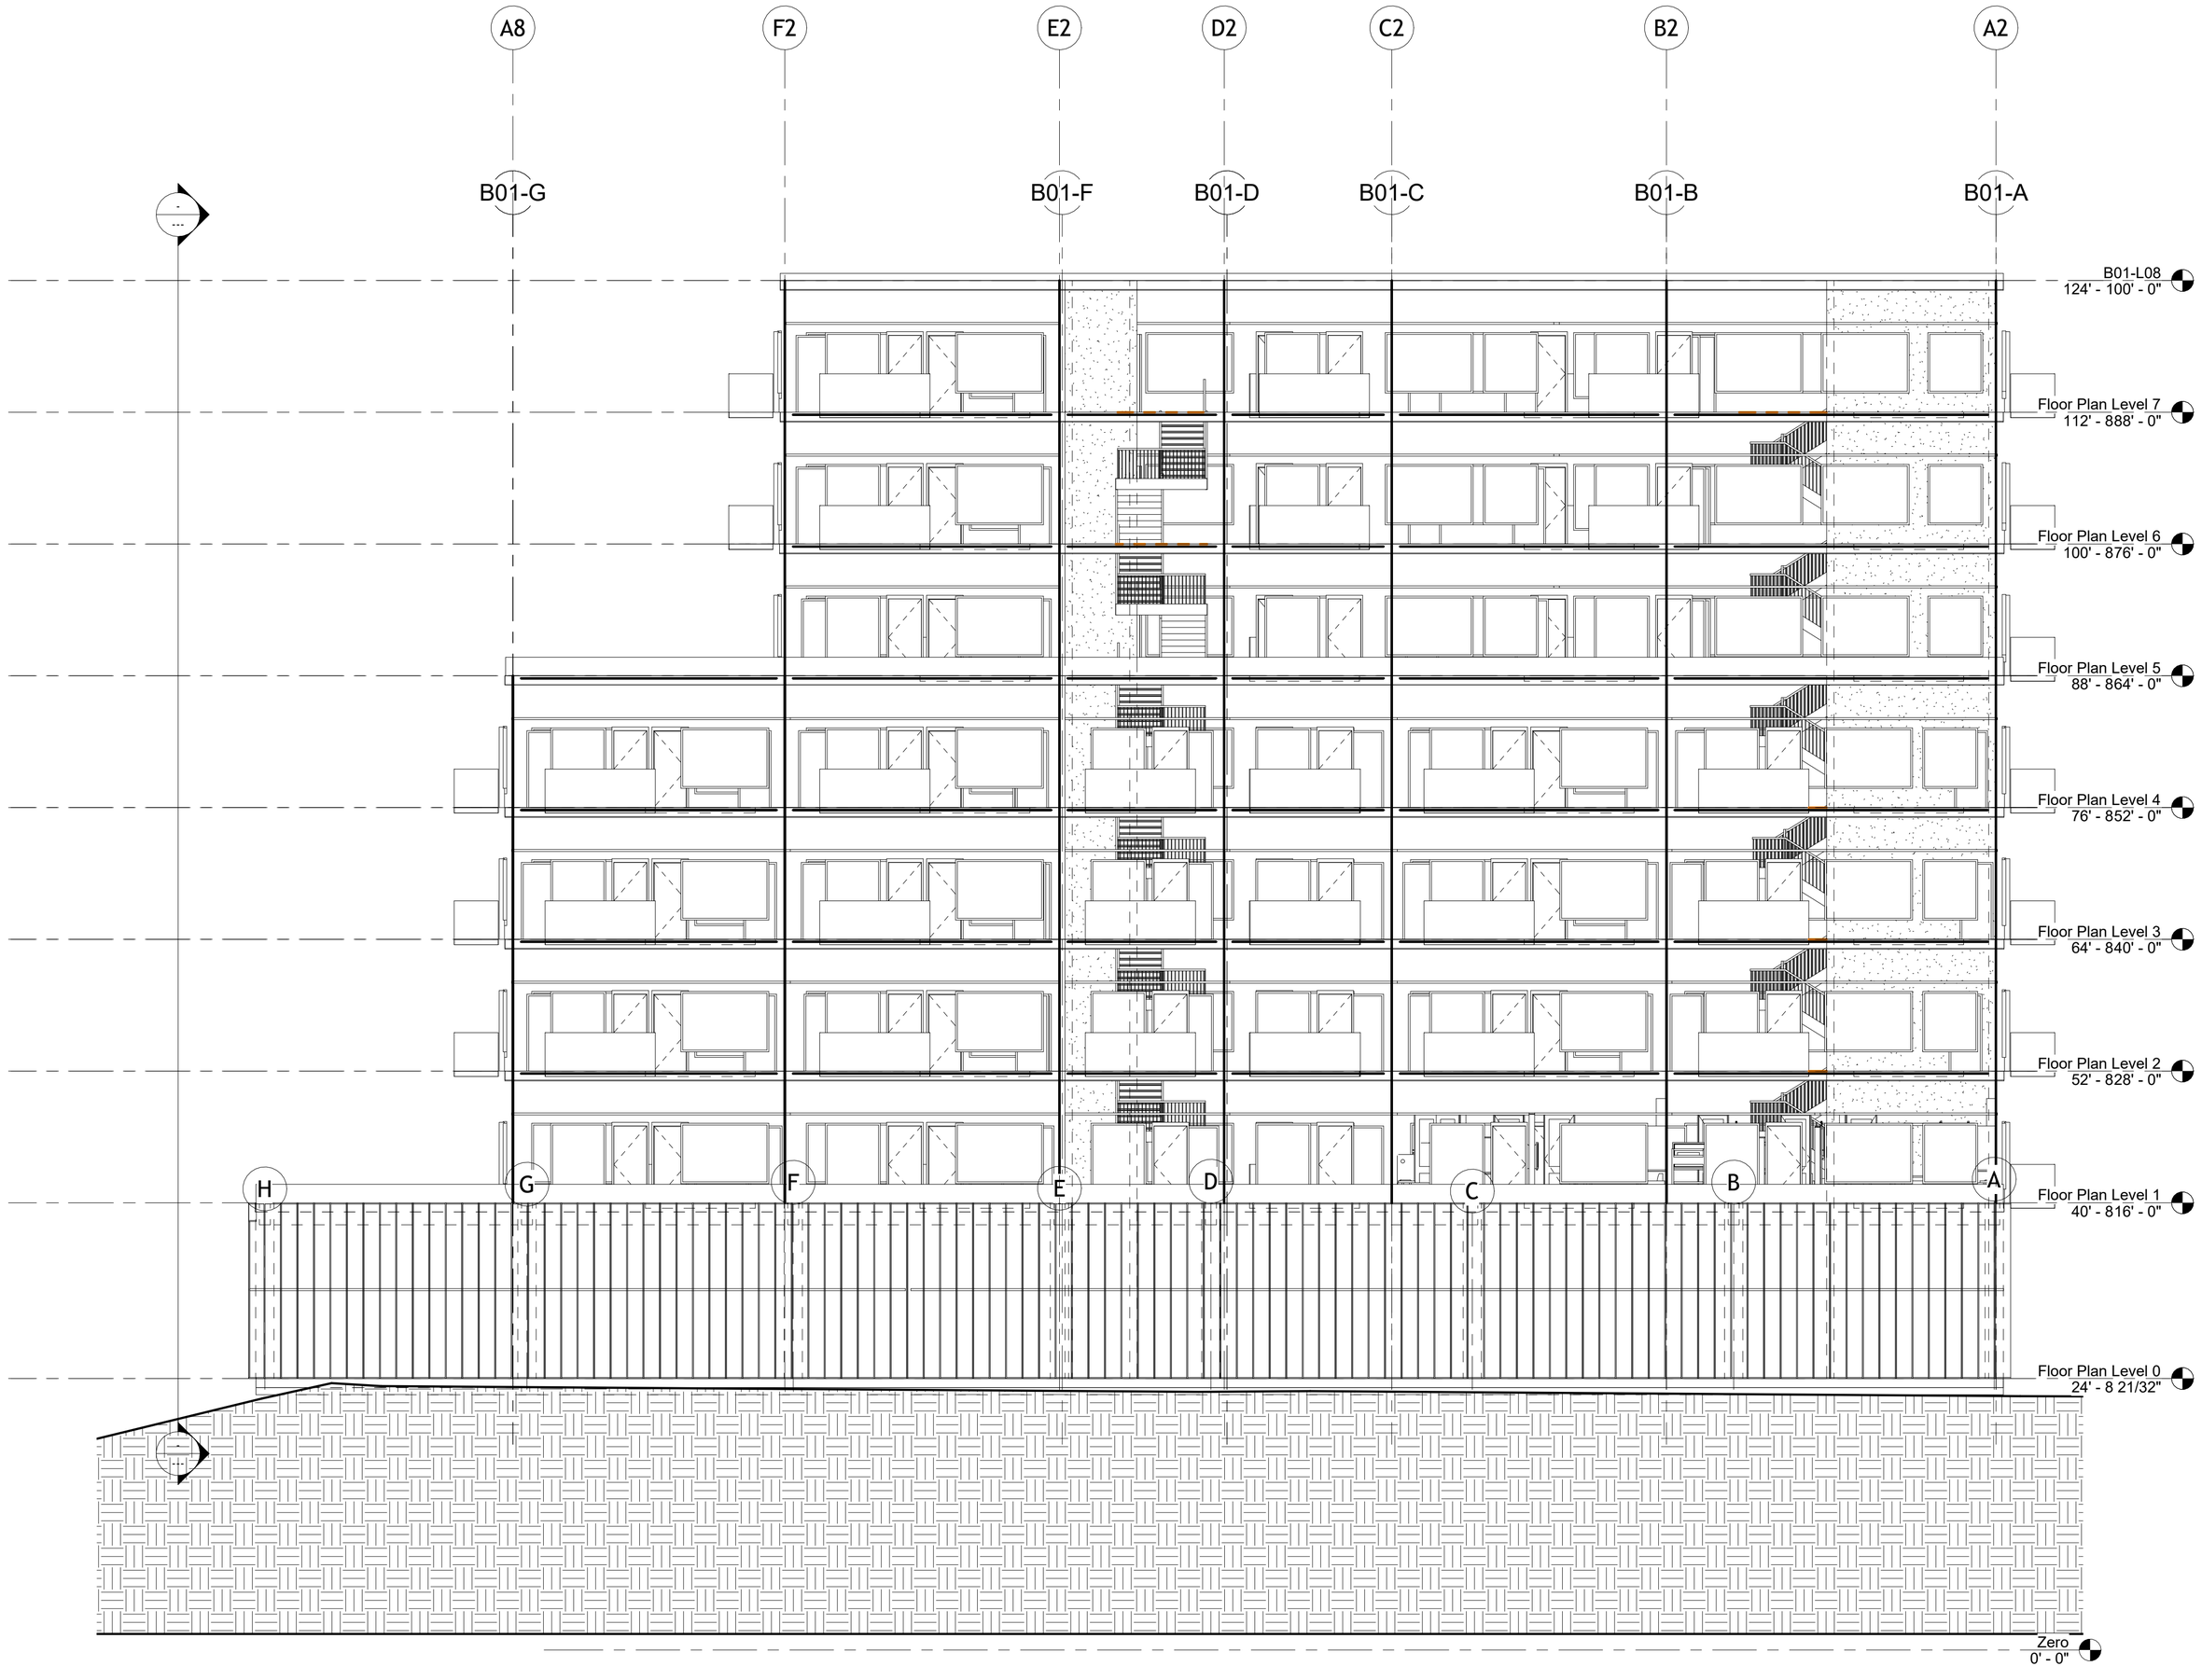
A8
F2
E2
D2
C2
B2
A2
B01-G
B01-F
B01-D
B01-C
B01-B
B01-A
B01-L08
124' - 100' - 0"
Floor Plan Level 7
112' - 888' - 0"
Floor Plan Level 6
100' - 876' - 0"
Floor Plan Level 5
88' - 864' - 0"
Floor Plan Level 4
76' - 852' - 0"
Floor Plan Level 3
64' - 840' - 0"
Floor Plan Level 2
52' - 828' - 0"
Floor Plan Level 1
40' - 816' - 0"
Floor Plan Level 0
24' - 8 21/32"
Zero
0' - 0"
H
G
F
E
D
C
B
A

1
2
3
4
5
6
7
1b
B01-1
B01-2
2b
B01-3
3b
B01-5
4b
B01-6
5b
B01-7
6b
A8
B01-G
F2
E2
B01-F
D2
B01-D
C2
B01-C
B2
B01-B
A
A2
B01-A
Range
Vent Hood
Refrigerator
Washer
Dryer
Range
Vent Hood
Refrigerator
Washer
Dryer

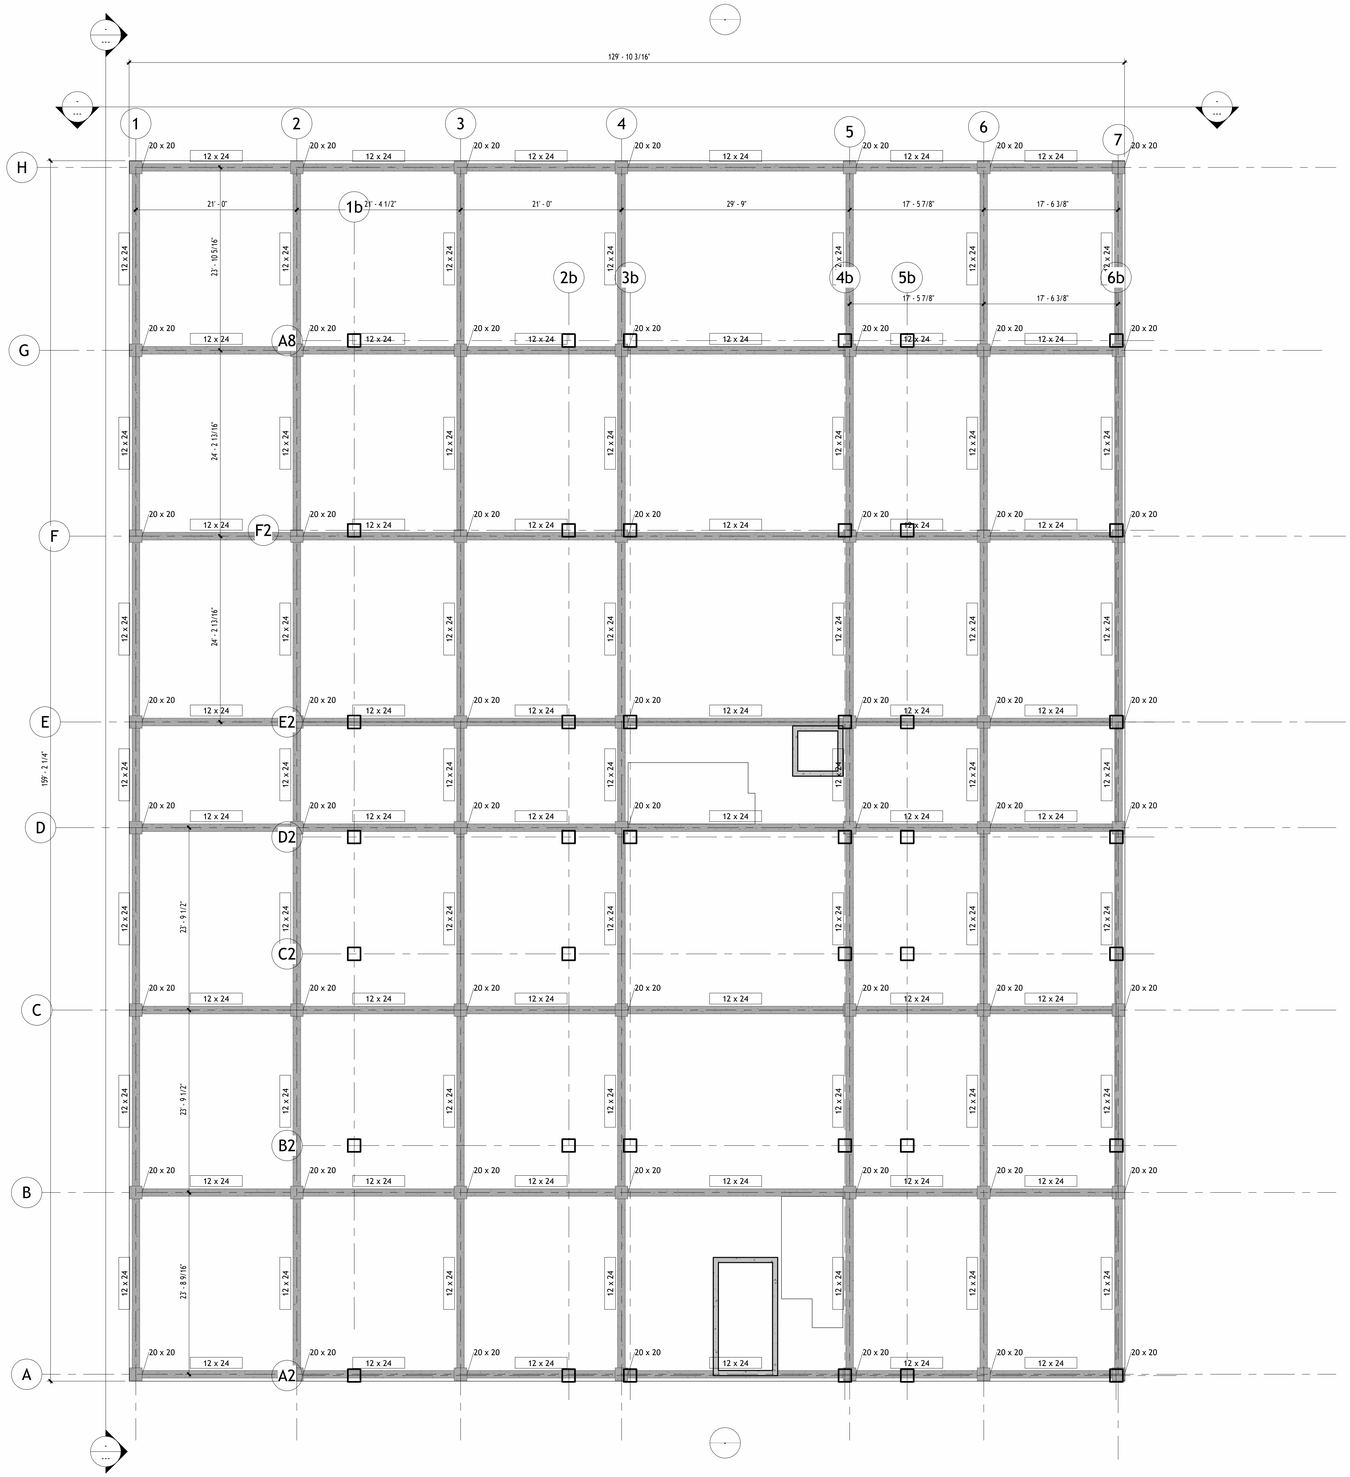

1 First Floor Structural Framing Plan
1/8" = 1'-0"

AUTODESK

www.autodesk.com/revit

Consultant
Address
Address
Address
Phone

Consultant
Address
Address
Address
Phone

Consultant
Address
Address
Address
Phone

Consultant
Address
Address
Address
Phone

Consultant
Address
Address
Address
Phone

No.	Description	Date

Client Name

Framing Plan Level 1


Jadesola Adelekan


Project Number	Project Number
Date	Issue Date
Drawn By	Author
Checked By	Checker

S01

Scale 1/8" = 1'-0"

05/11/2026 13:55:20

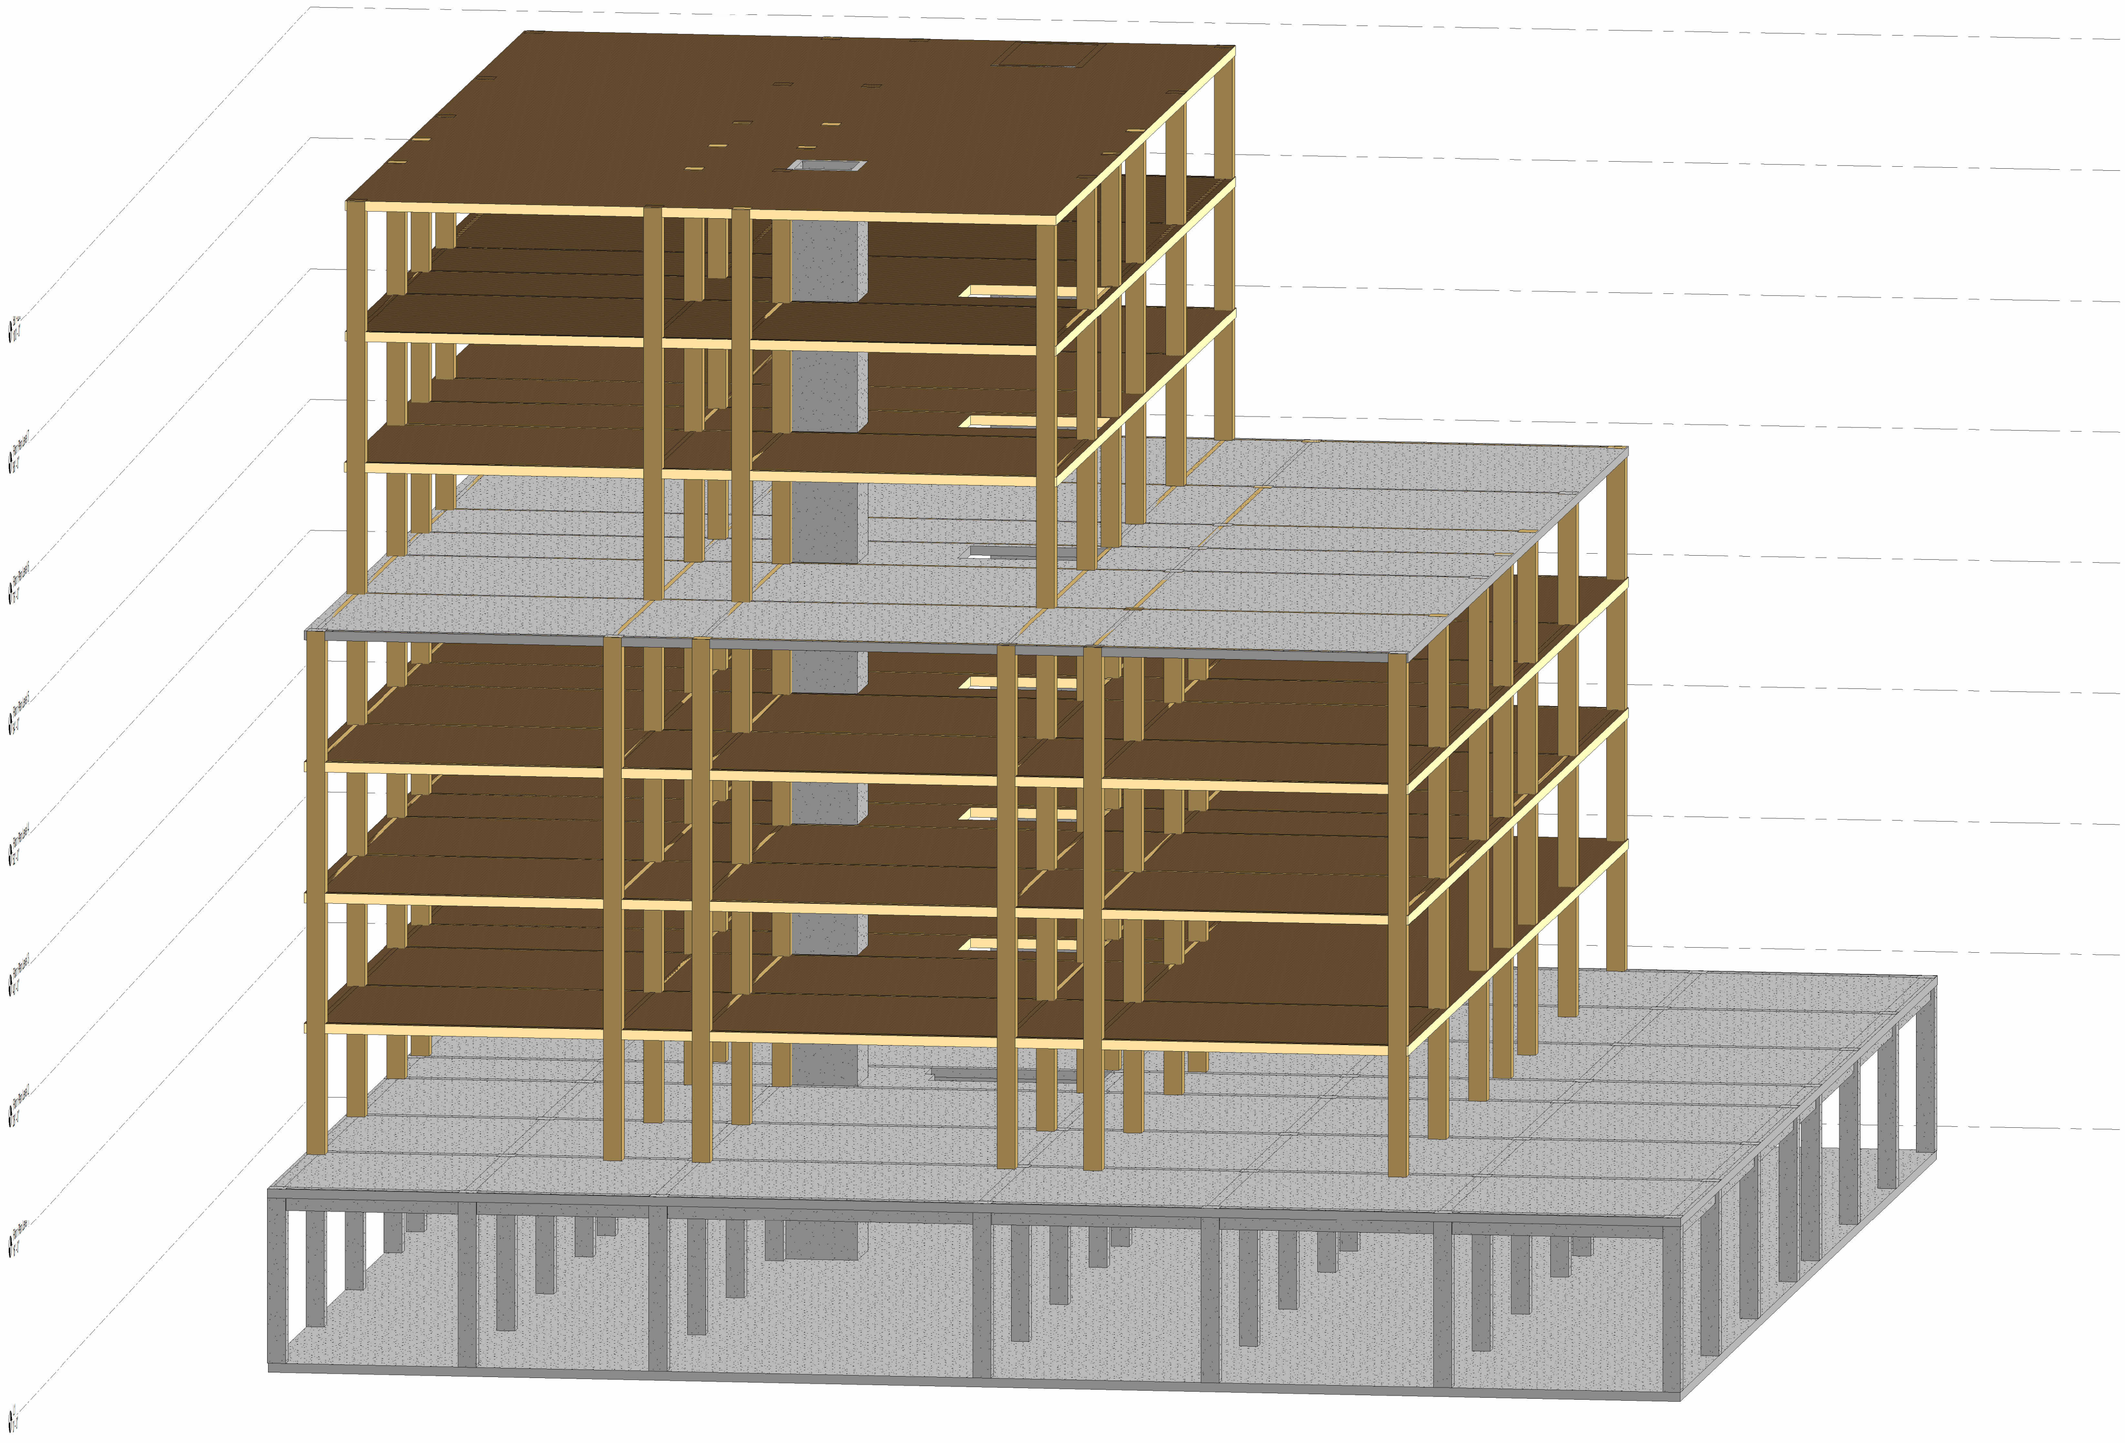

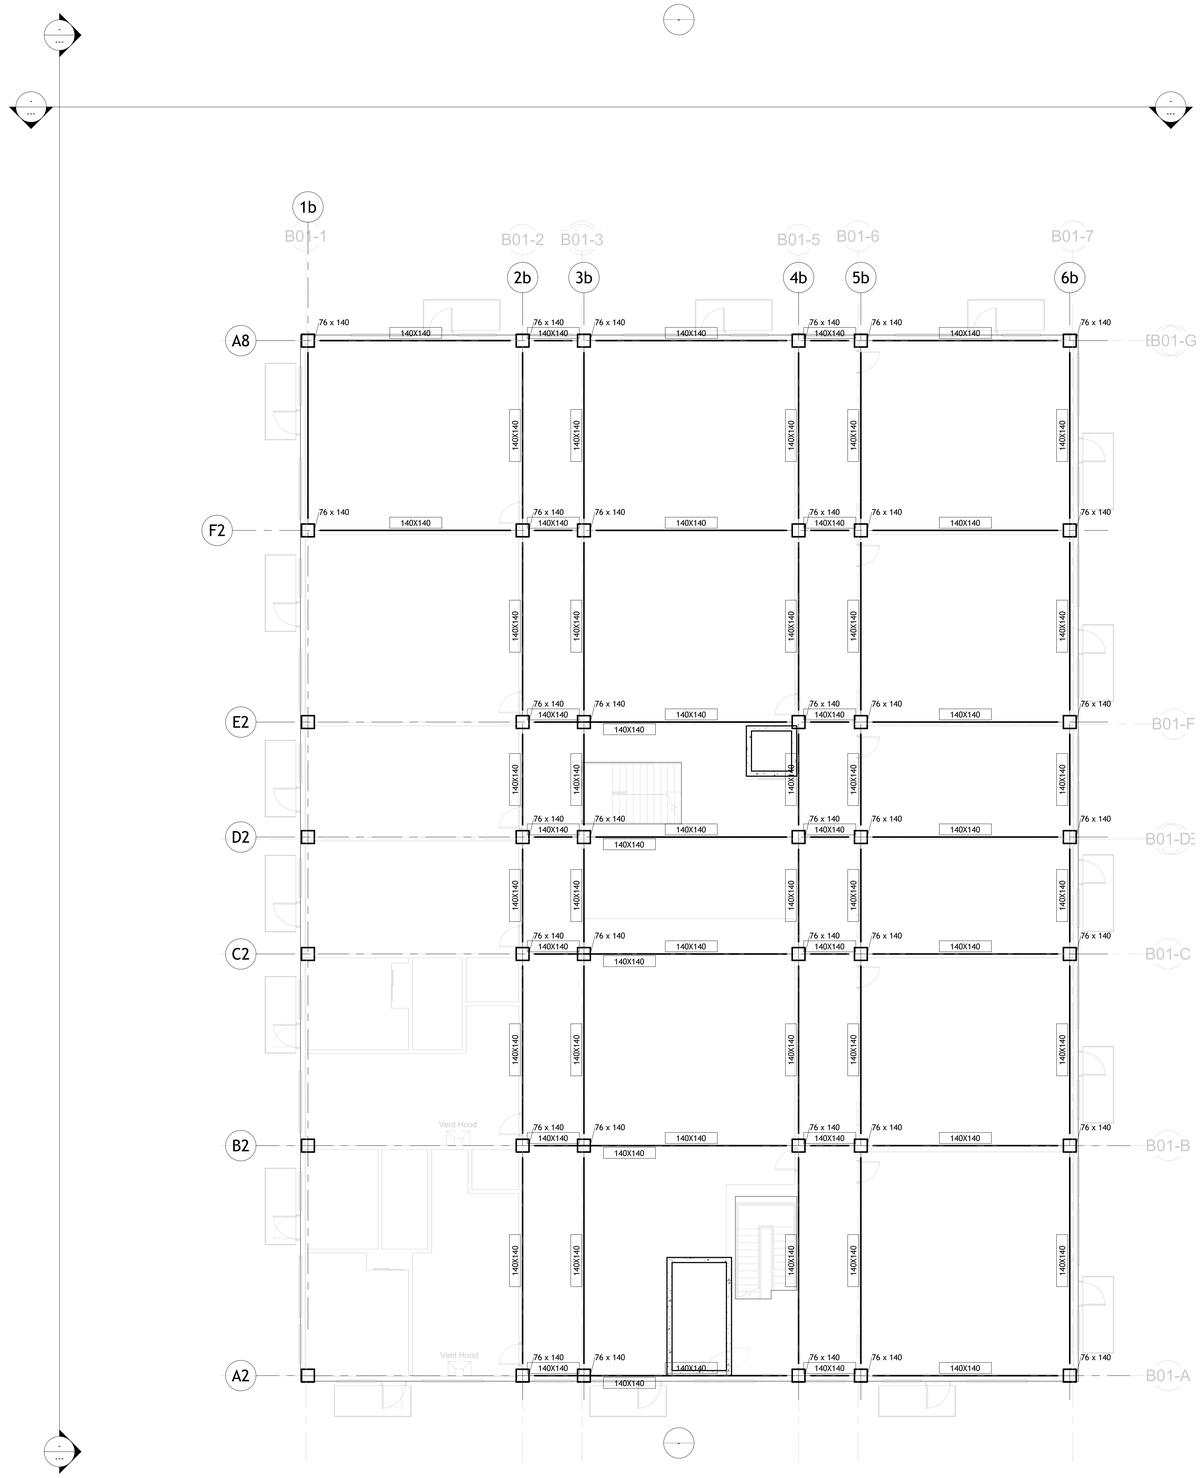

1 Second Floor Structural Framing Plan
1/8" = 1'-0"

AUTODESK

www.autodesk.com/revit

Consultant
Address
Address
Address
Phone

Consultant
Address
Address
Address
Phone

Consultant
Address
Address
Address
Phone

Consultant
Address
Address
Address
Phone

Consultant
Address
Address
Address
Phone

No.	Description	Date

Client Name
Framing Plan Level 1


Jadesola Adelekan

Project Number	Project Number
Date	Issue Date
Drawn By	Author
Checked By	Checker

S02

Scale 1/8" = 1'-0"

05/11/2026 13:55:24

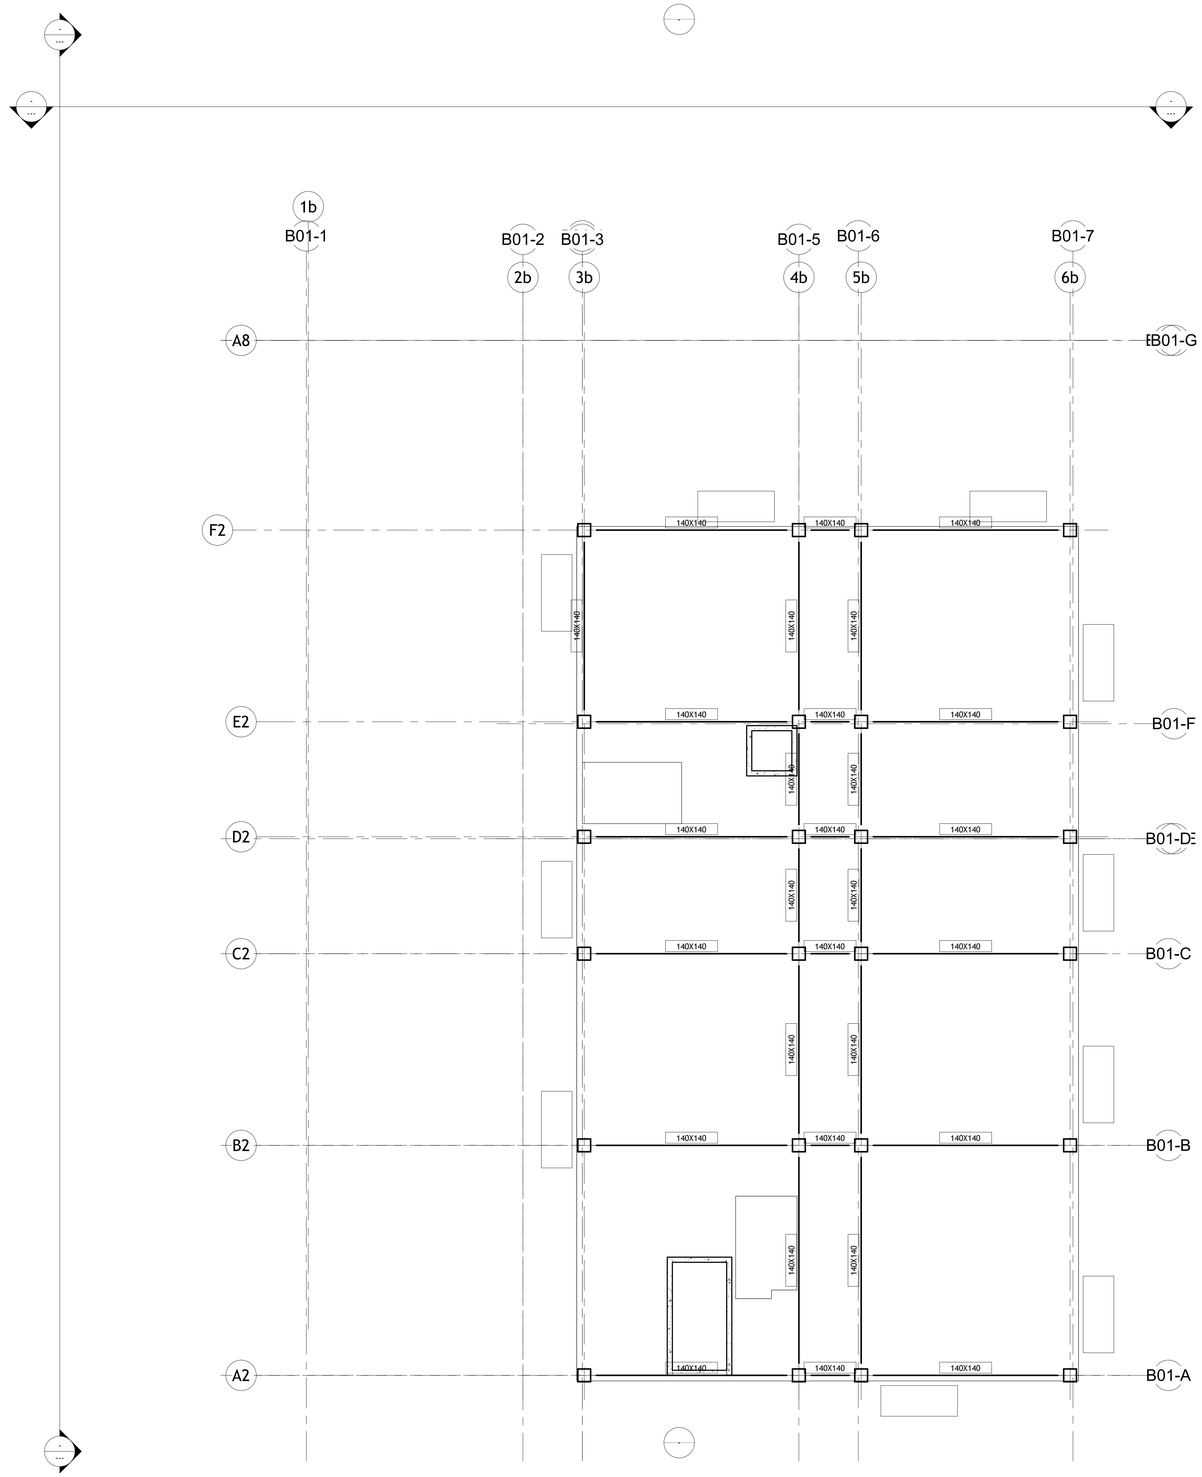

1 Floor Plan Level 6
1/8" = 1'-0"

AUTODESK

www.autodesk.com/revit

Consultant
Address
Address
Address
Phone

Consultant
Address
Address
Address
Phone

Consultant
Address
Address
Address
Phone

Consultant
Address
Address
Address
Phone

Consultant
Address
Address
Address
Phone

No.	Description	Date

Client Name
Framing Plan Level 1


Jadesola Adelekan

Project Number	Project Number
Date	Issue Date
Drawn By	Author
Checked By	Checker

S03

Scale 1/8" = 1'-0"

05/11/2026 13:55:25

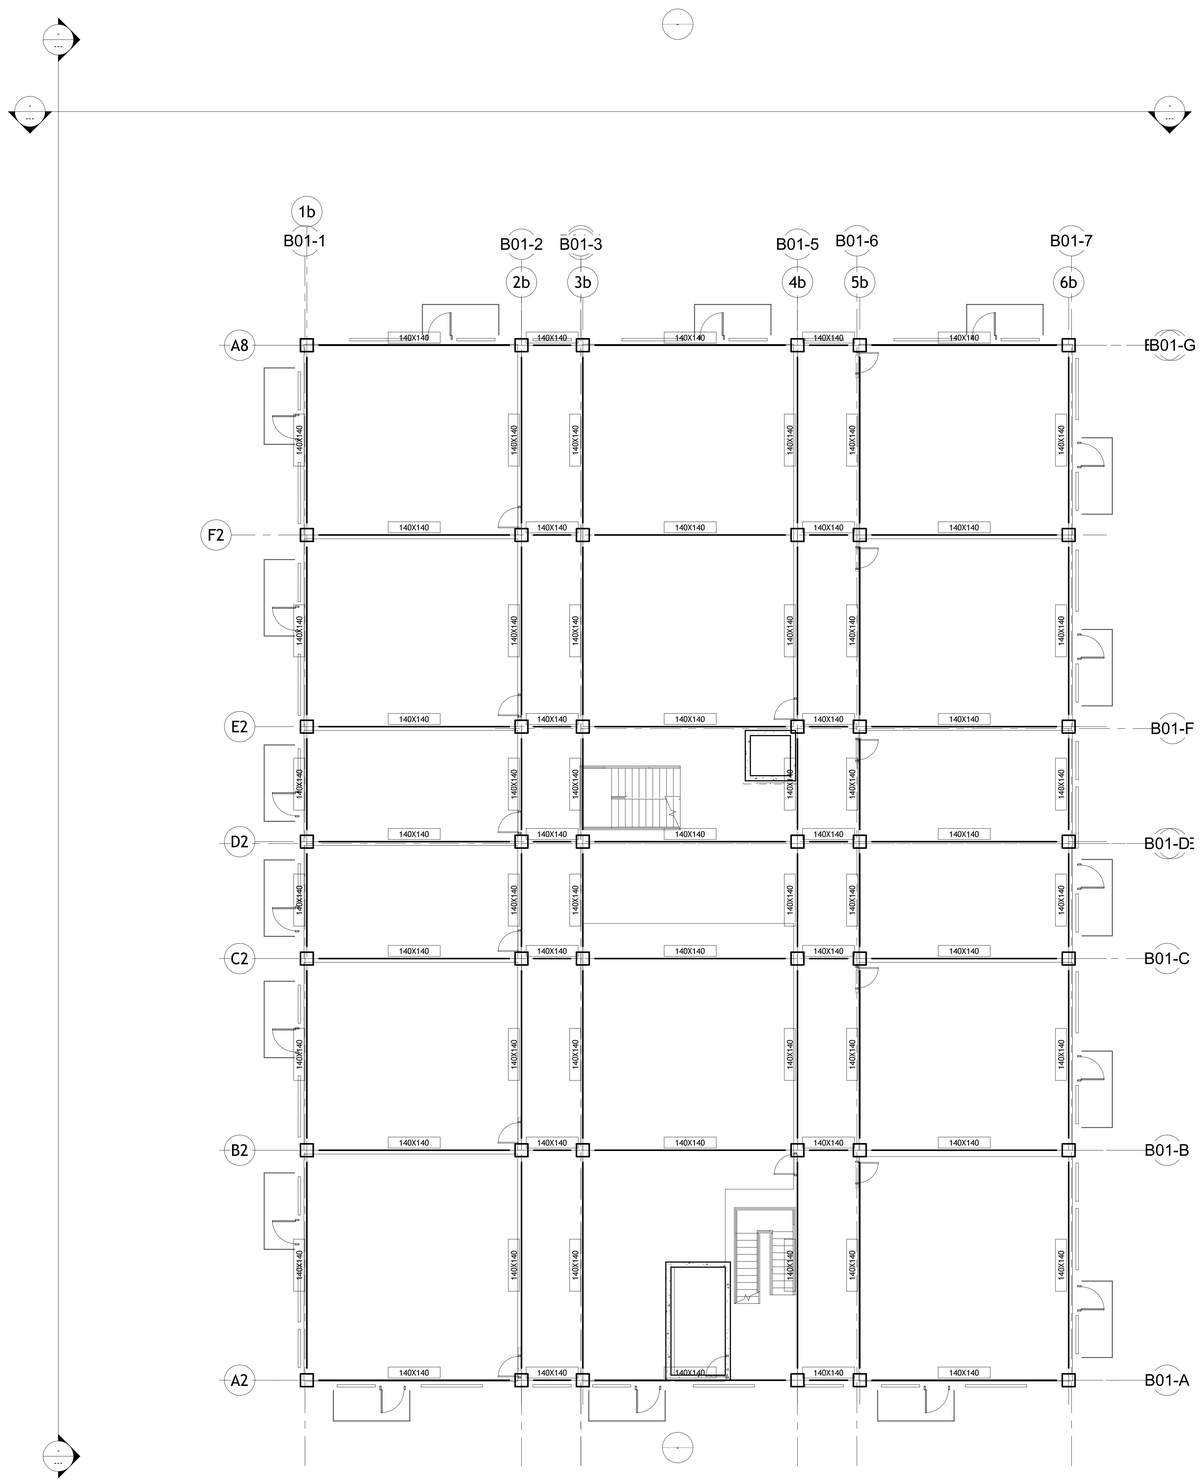

1 Floor Plan Level 3
1/8" = 1'-0"

AUTODESK

www.autodesk.com/revit

Consultant
Address
Address
Address
Phone

Consultant
Address
Address
Address
Phone

Consultant
Address
Address
Address
Phone

Consultant
Address
Address
Address
Phone

Consultant
Address
Address
Address
Phone

No.	Description	Date

Client Name
Framing Plan Level 1


Jadesola Adelekan

Project Number	Project Number
Date	Issue Date
Drawn By	Author
Checked By	Checker

S04

Scale 1/8" = 1'-0"

05/11/2026 13:55:25

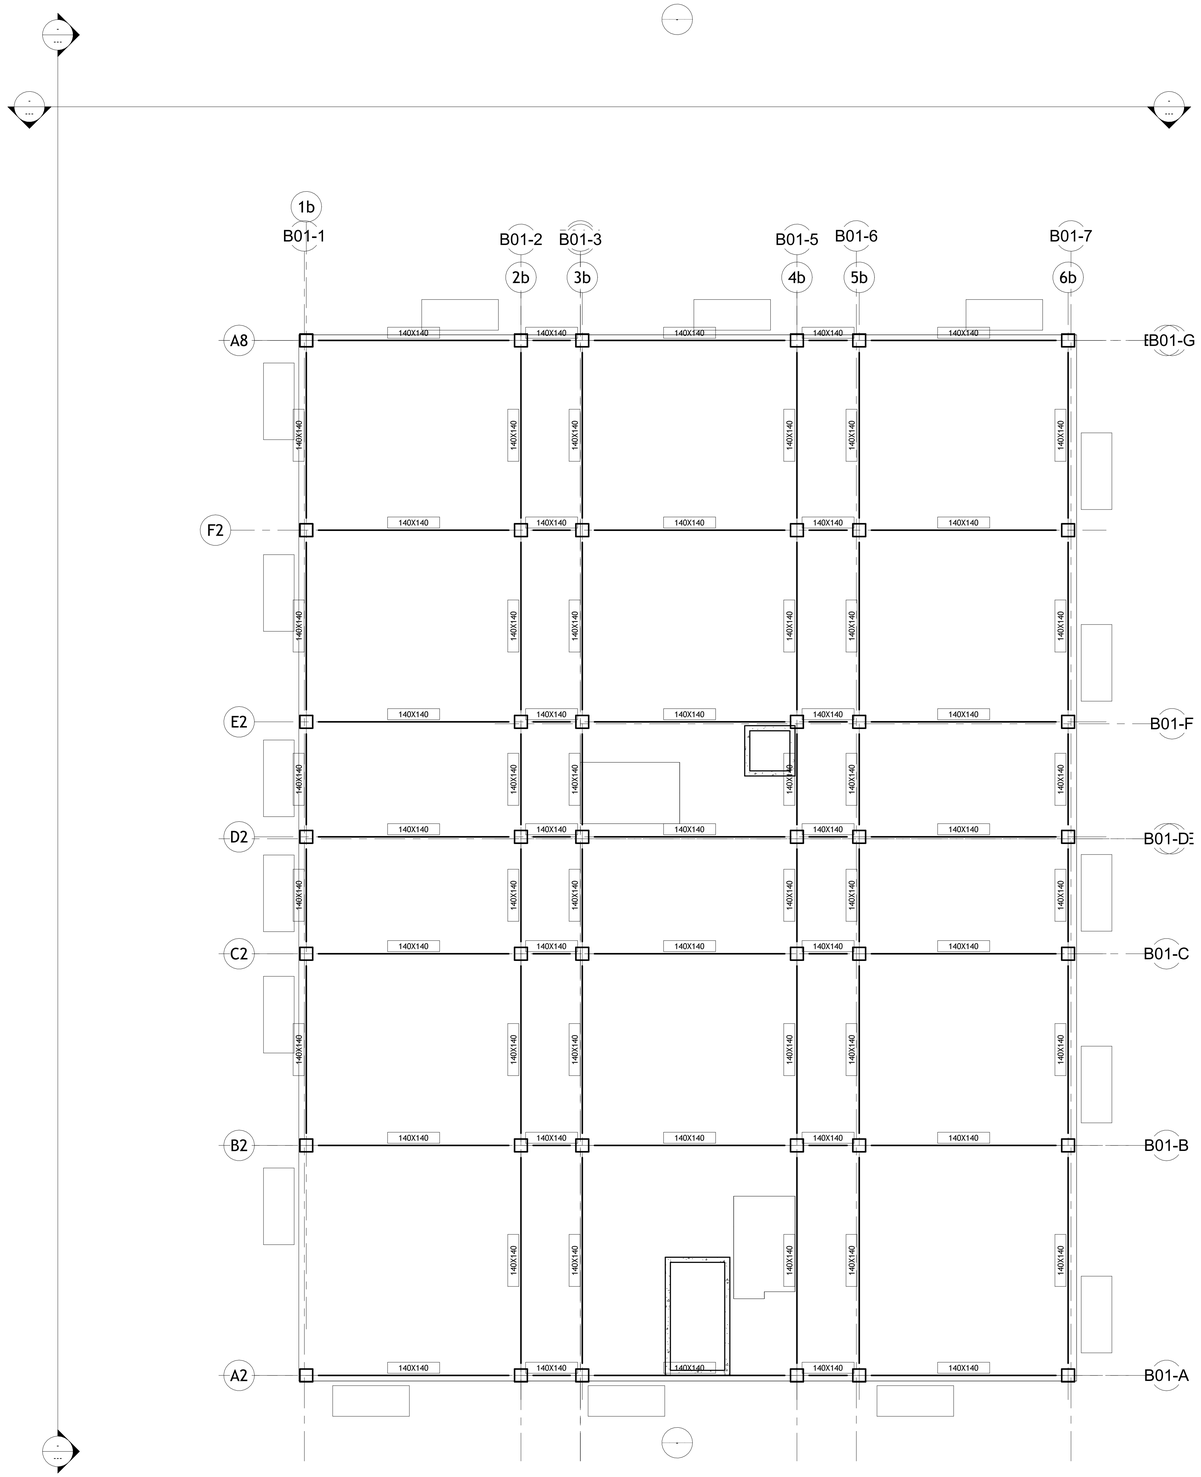

1 Floor Plan Level 4
1/8" = 1'-0"

AUTODESK

www.autodesk.com/revit

Consultant
Address
Address
Address
Phone

Consultant
Address
Address
Address
Phone

Consultant
Address
Address
Address
Phone

Consultant
Address
Address
Address
Phone

Consultant
Address
Address
Address
Phone

No.	Description	Date

Client Name
Framing Plan Level 1


Jadesola Adelekan

Project Number	Project Number
Date	Issue Date
Drawn By	Author
Checked By	Checker

S05

Scale 1/8" = 1'-0"

05/11/2026 13:55:25

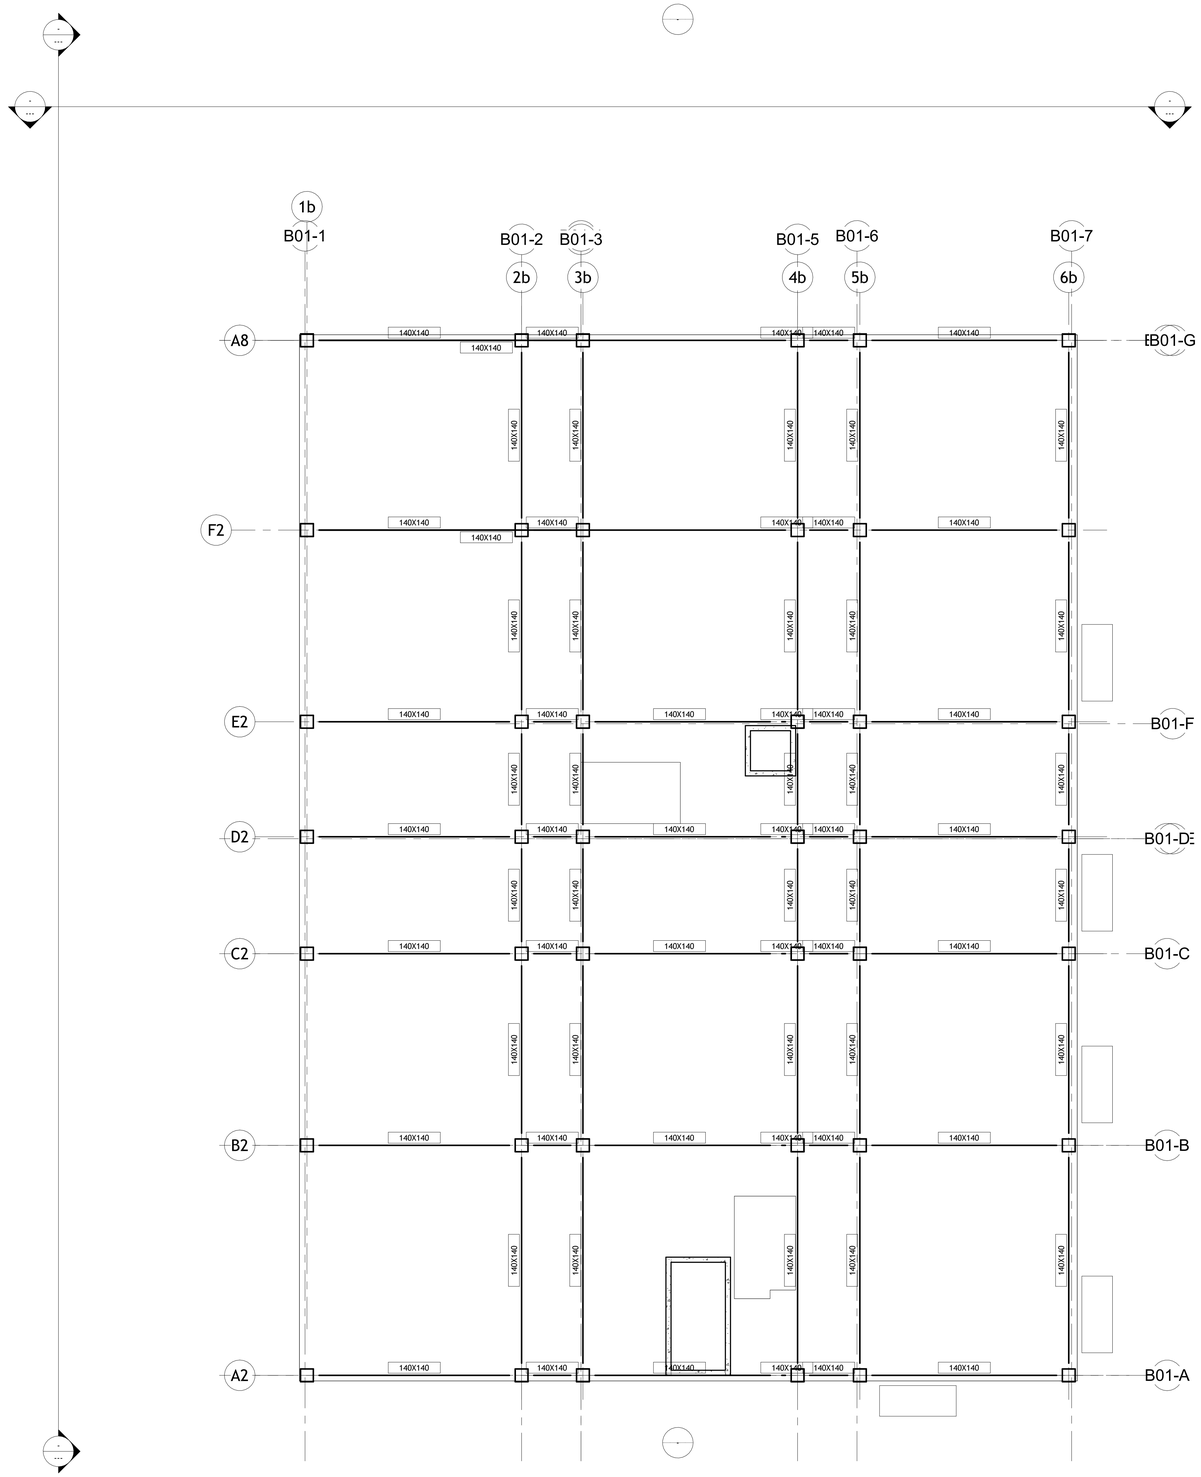

1 Floor Plan Level 5
1/8" = 1'-0"

AUTODESK

www.autodesk.com/revit

Consultant
Address
Address
Address
Phone

Consultant
Address
Address
Address
Phone

Consultant
Address
Address
Address
Phone

Consultant
Address
Address
Address
Phone

Consultant
Address
Address
Address
Phone

No.	Description	Date

Client Name

Framing Plan Level 1


Jadesola Adelekan

Project Number	Project Number
Date	Issue Date
Drawn By	Author
Checked By	Checker

S06

Scale 1/8" = 1'-0"

05/11/2026 13:55:26

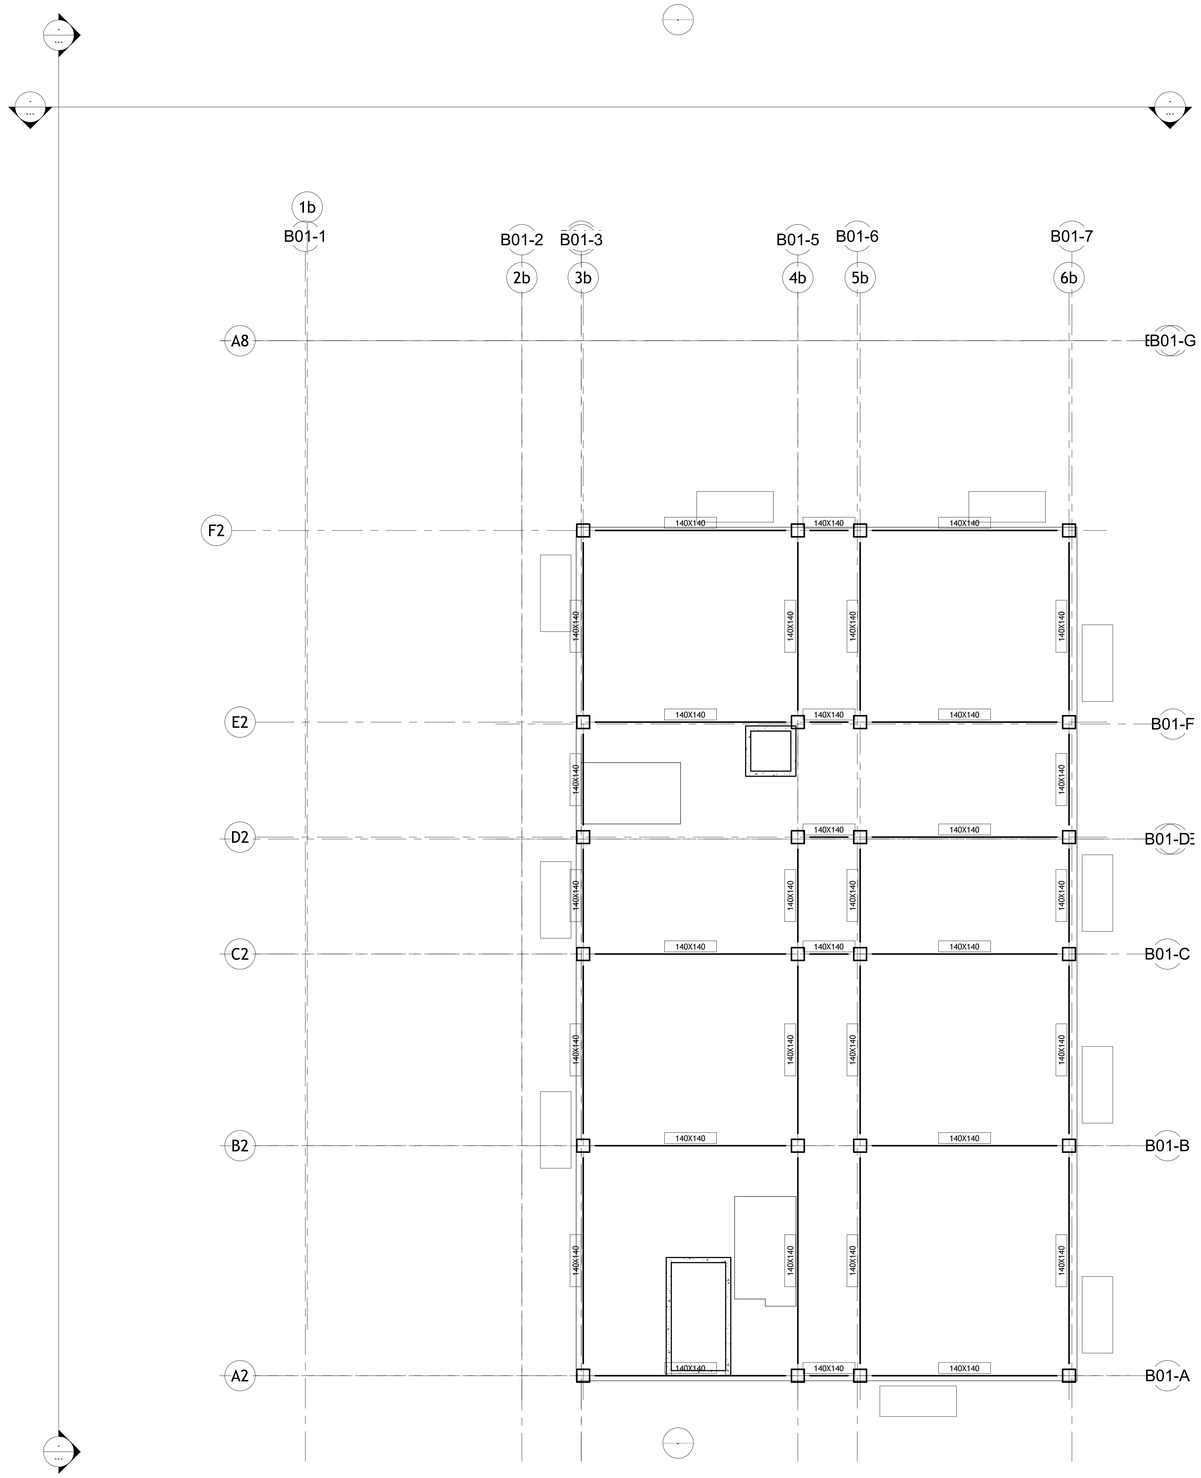

1 Floor Plan Level 7
1/8" = 1'-0"

AUTODESK

www.autodesk.com/revit

Consultant
Address
Address
Address
Phone

Consultant
Address
Address
Address
Phone

Consultant
Address
Address
Address
Phone

Consultant
Address
Address
Address
Phone

Consultant
Address
Address
Address
Phone

No.	Description	Date

Client Name
Framing Plan Level 1

Jadesola Adelekan

Project Number	Project Number
Date	Issue Date
Drawn By	Author
Checked By	Checker

S07

Scale 1/8" = 1'-0"

05/11/2026 13:55:26