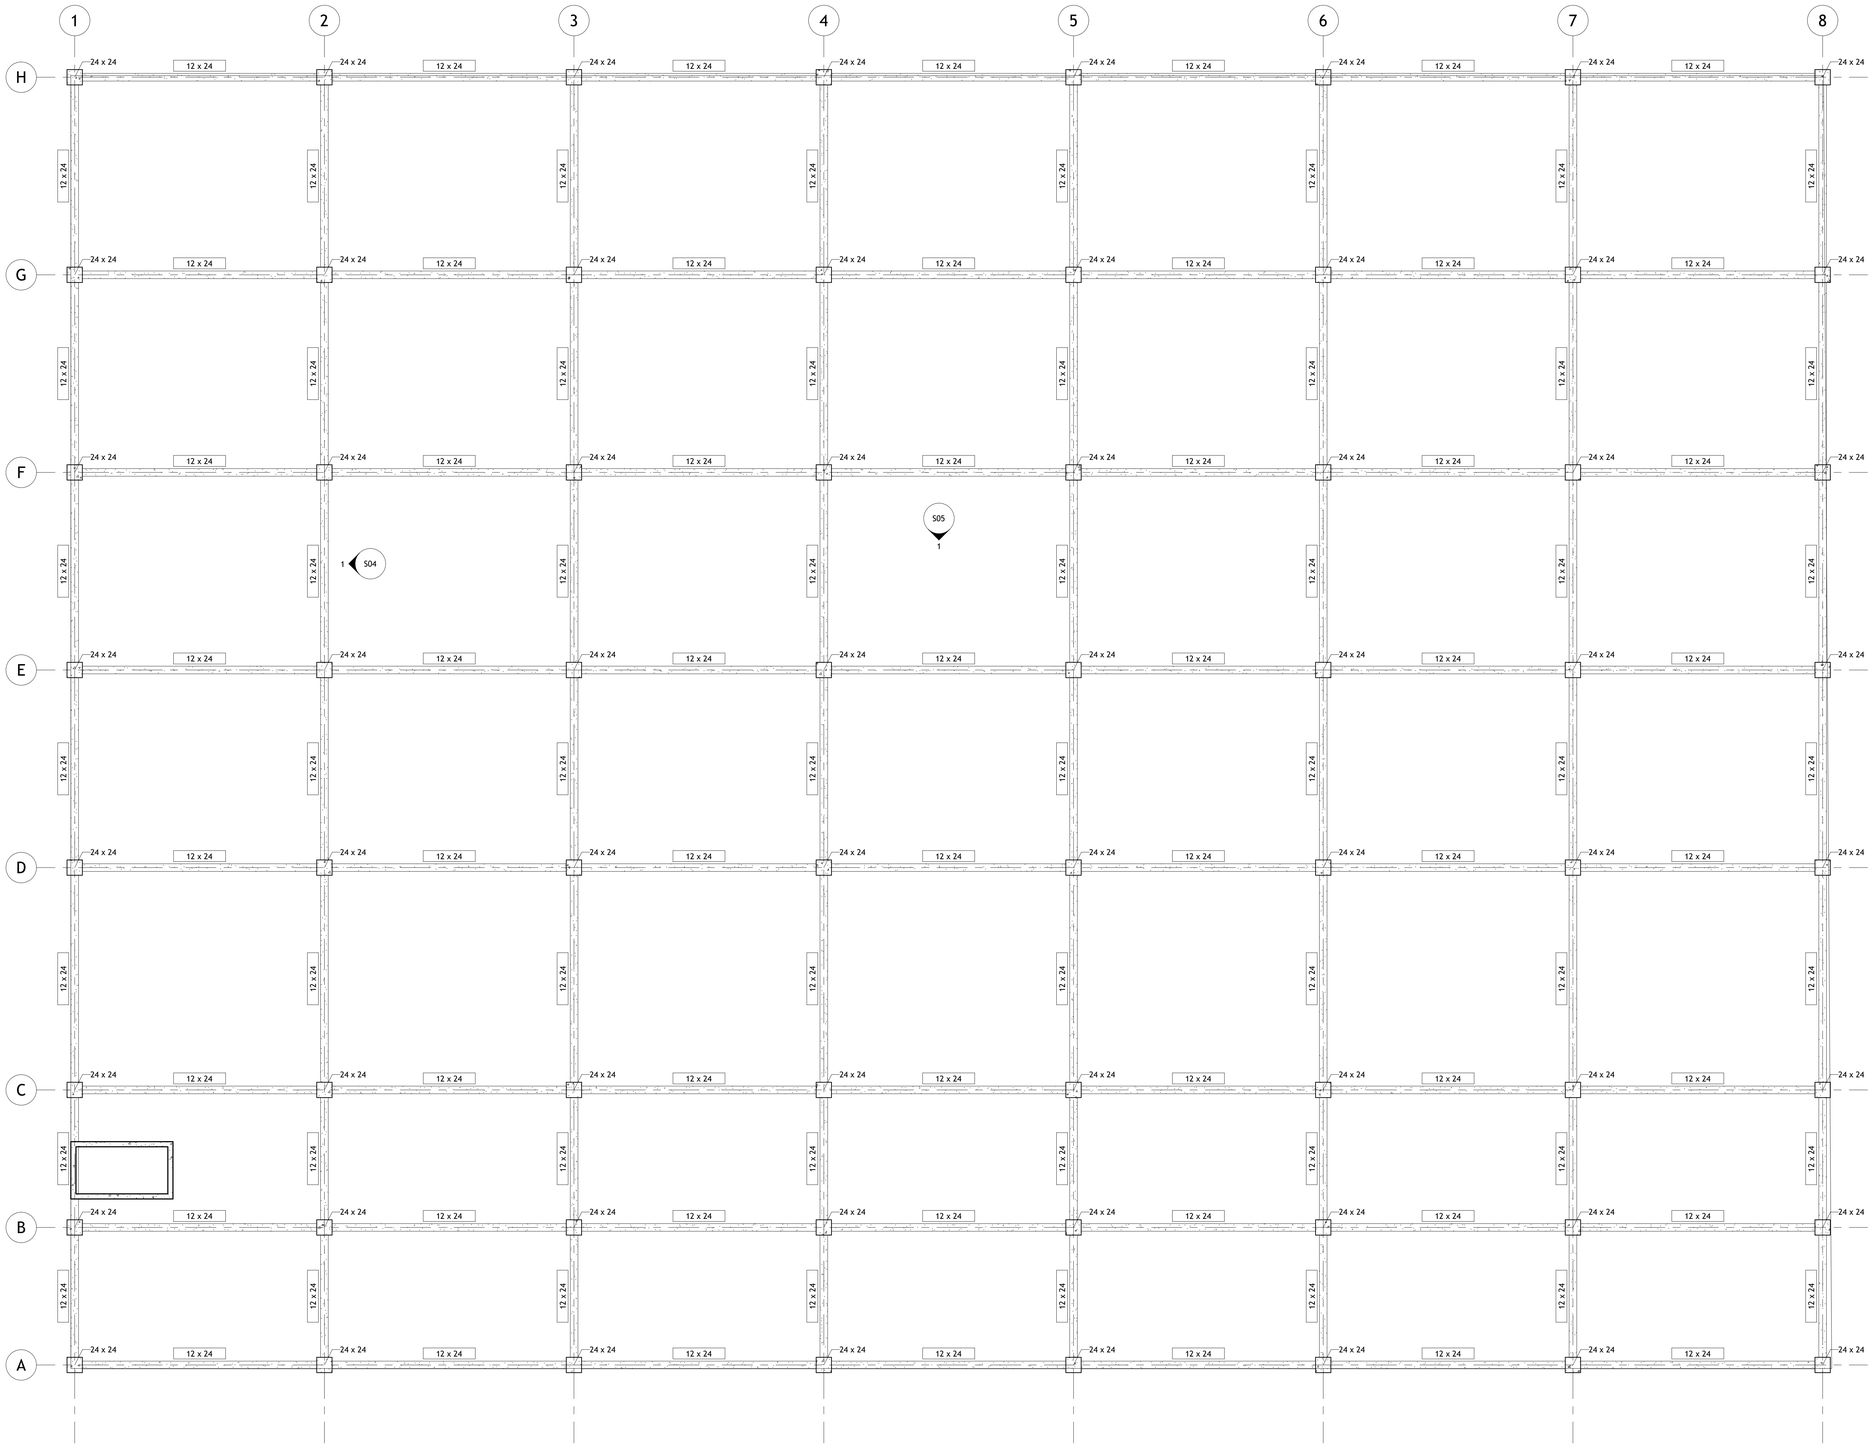


1 First Floor Structural Framing Plan
1/8" = 1'-0"

AUTODESK

www.autodesk.com/revit

Consultant
Address
Address
Address
Phone

Consultant
Address
Address
Address
Phone

Consultant
Address
Address
Address
Phone

Consultant
Address
Address
Address
Phone

Consultant
Address
Address
Address
Phone

No.	Description	Date

Client Name

Project Name


FRAMING PLAN - LEVEL 1


Project Number	Project Number
Date	Issue Date
Drawn By	Author
Checked By	Checker

S01

Scale 1/8" = 1'-0"

11/3/2026 1:54:15 PM

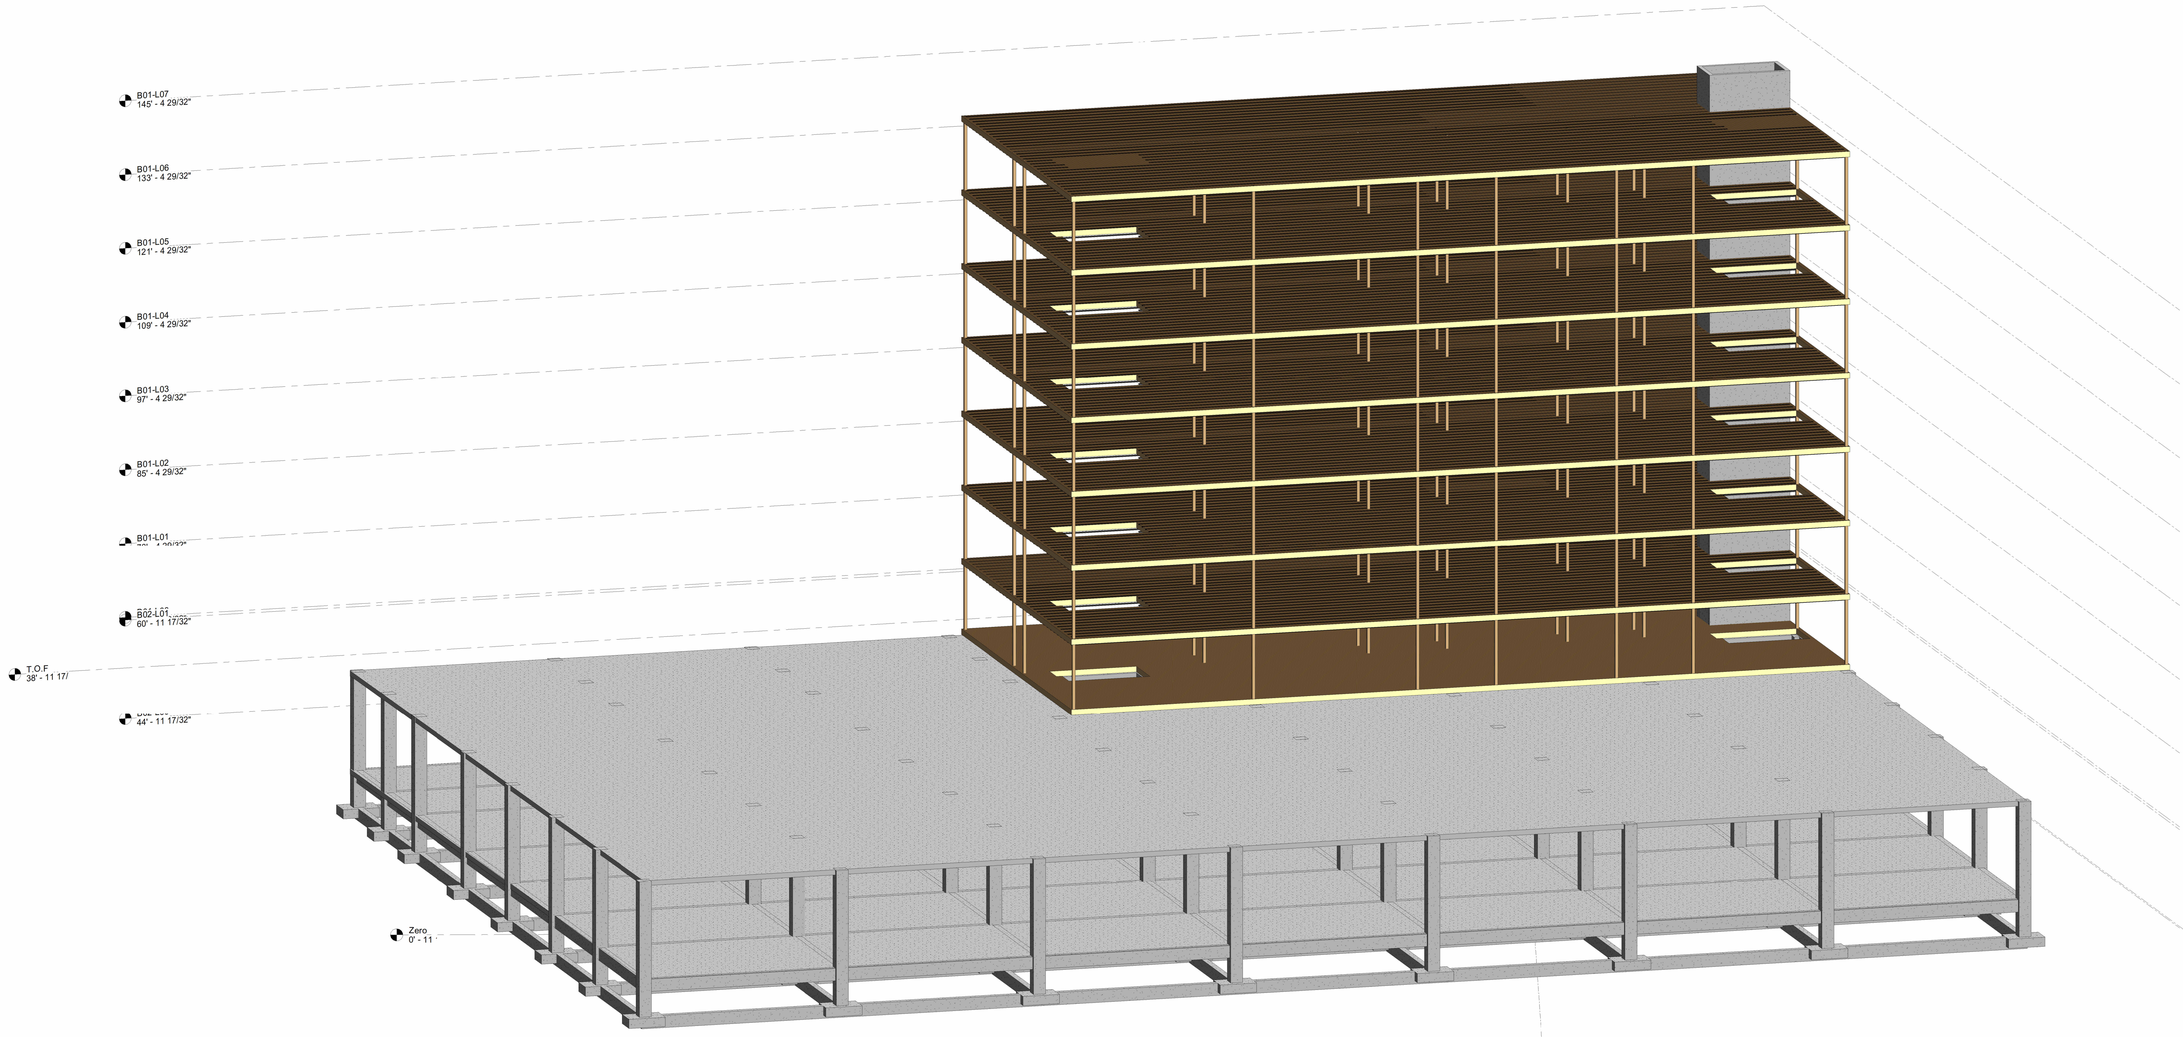
B01-L07
145' - 4 29/32"
B01-L06
133' - 4 29/32"
B01-L05
121' - 4 29/32"
B01-L04
109' - 4 29/32"
B01-L03
97' - 4 29/32"
B01-L02
85' - 4 29/32"
B01-L01
B02-L01
60' - 11 17/32"
T.O.F
38' - 11 17/
44' - 11 17/32"
Zero
0' - 11 "

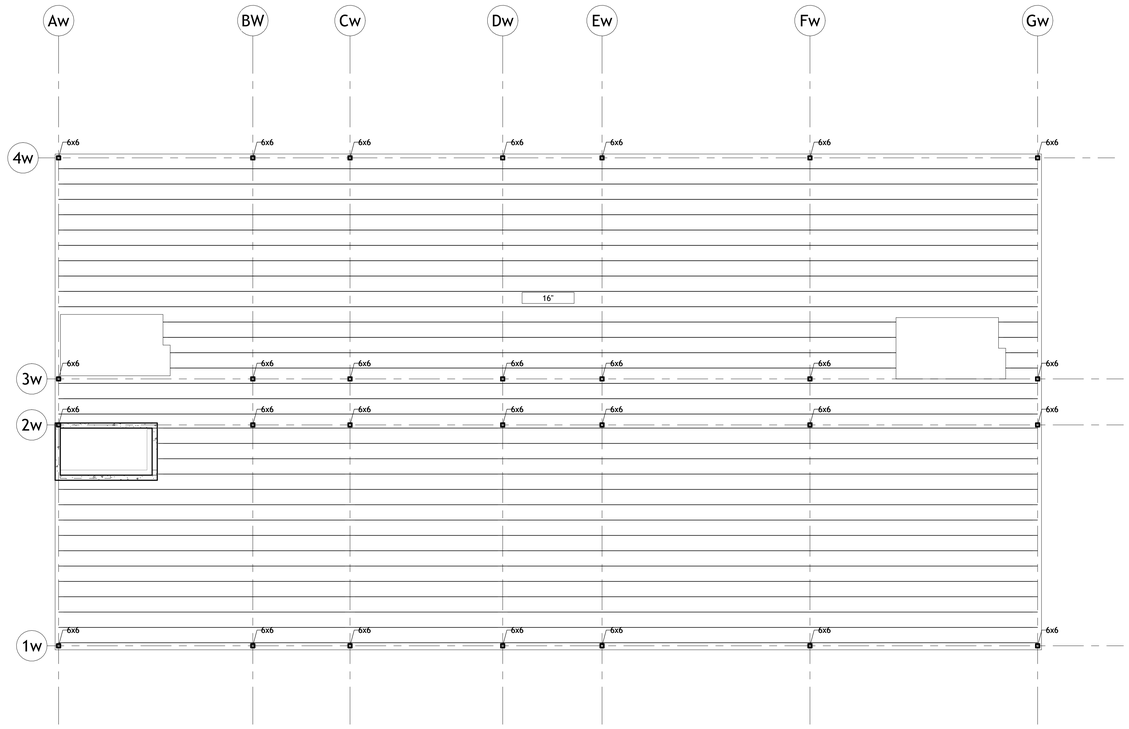

1 Second Floor Structural Framing Plan
1/8" = 1'-0"

AUTODESK

www.autodesk.com/revit

Consultant
Address
Address
Address
Phone

Consultant
Address
Address
Address
Phone

Consultant
Address
Address
Address
Phone

Consultant
Address
Address
Address
Phone

Consultant
Address
Address
Address
Phone

No.	Description	Date

Client Name

Project Name


FRAMING PLAN - LEVEL 2

Project Number	Project Number
Date	Issue Date
Drawn By	Author
Checked By	Checker

S02

Scale 1/8" = 1'-0"

11/3/2026 1:54:37 PM

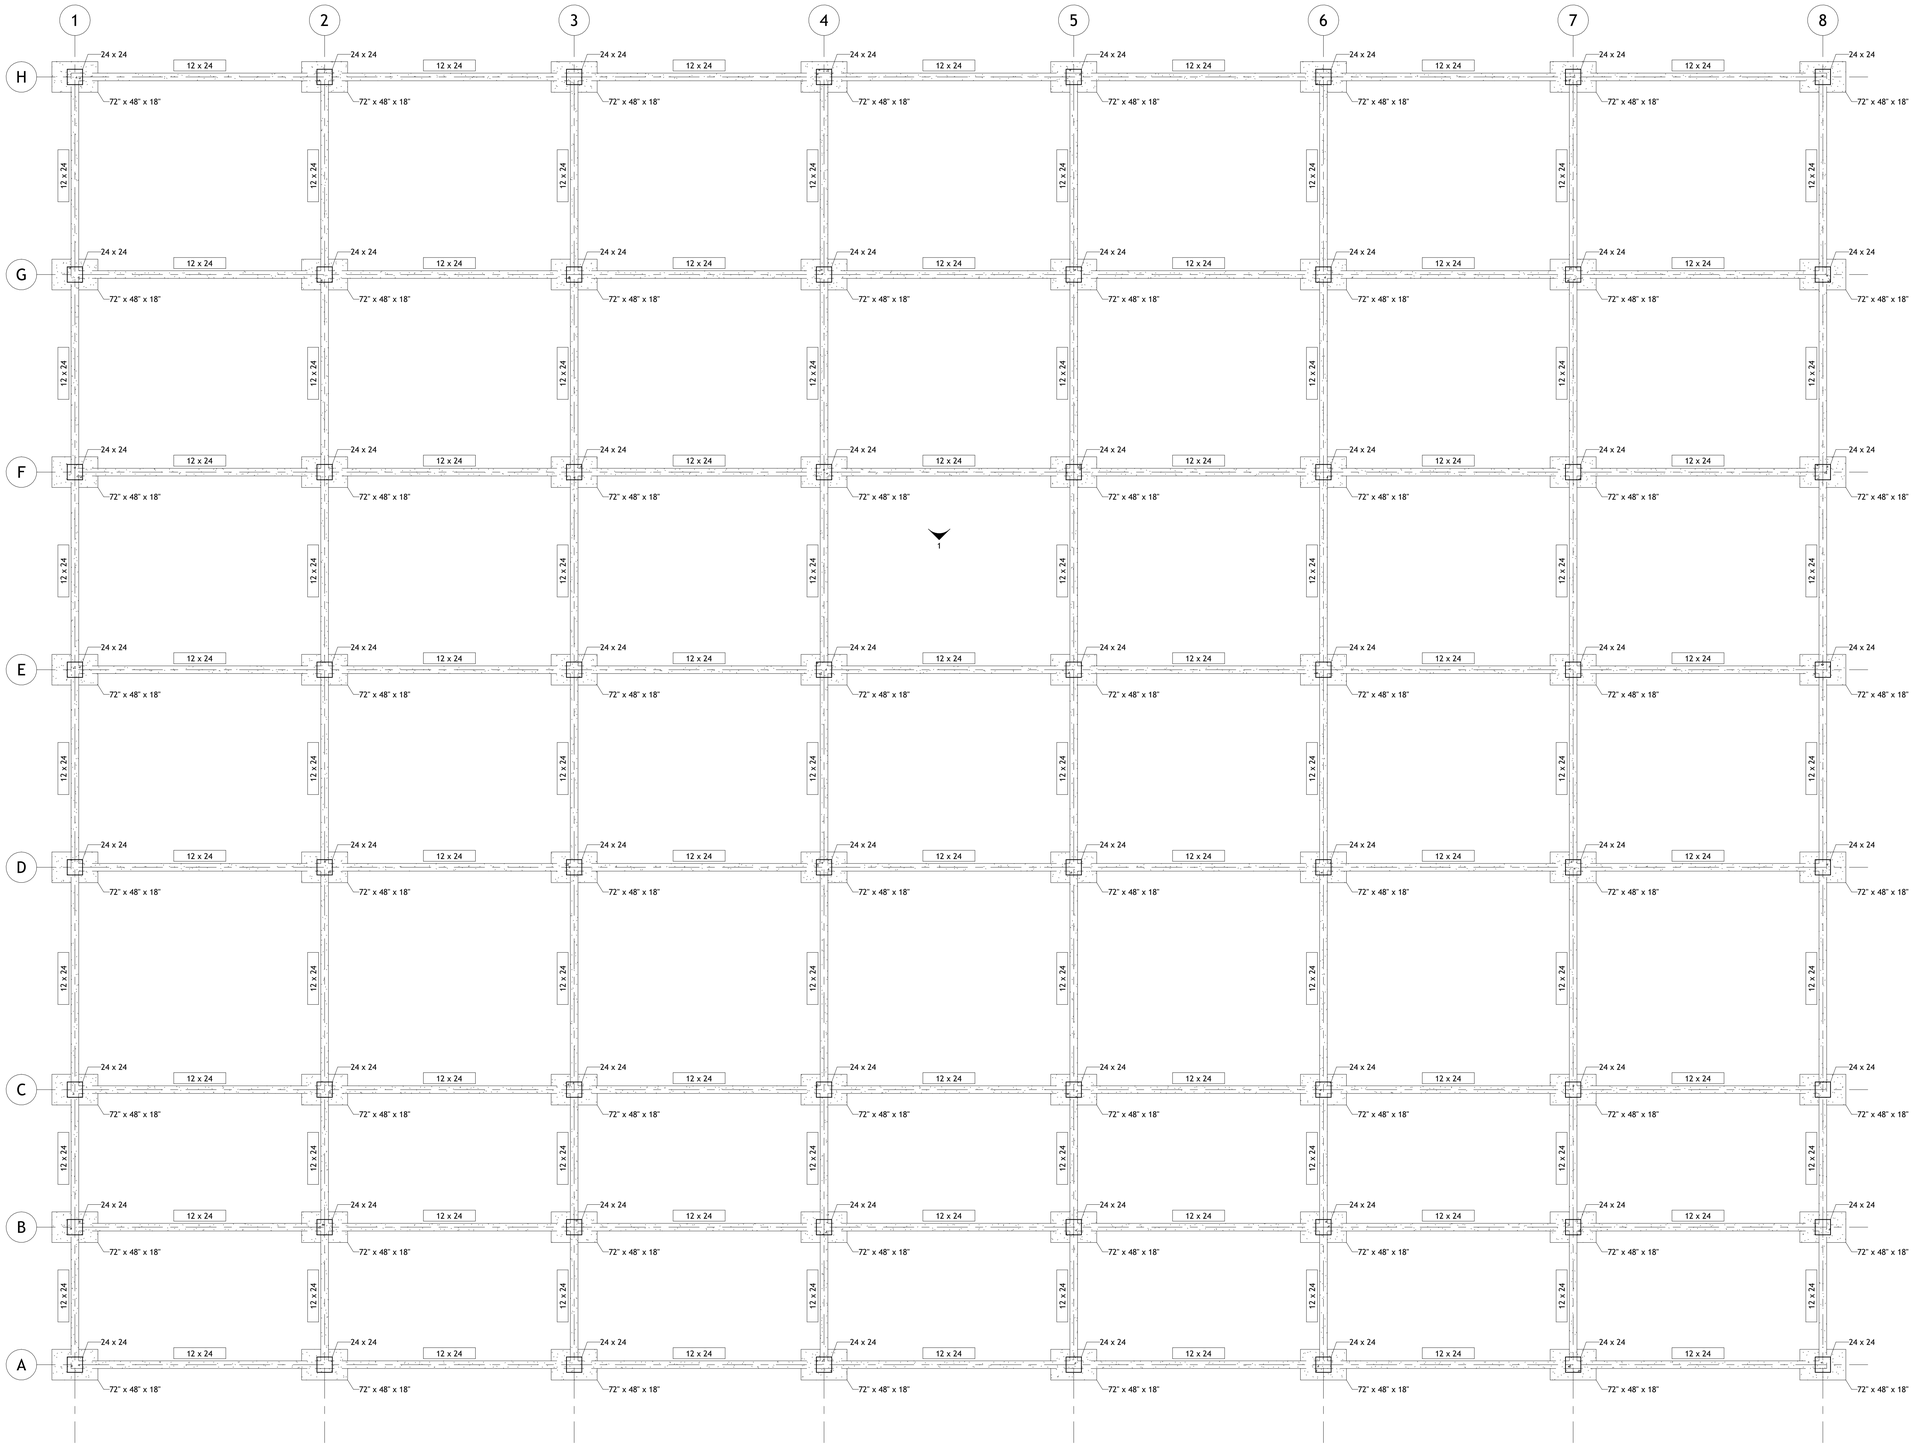

1 North Framing Elevation
1/8" = 1'-0"

AUTODESK

www.autodesk.com/revit

Consultant
Address
Address
Address
Phone

Consultant
Address
Address
Address
Phone

Consultant
Address
Address
Address
Phone

Consultant
Address
Address
Address
Phone

Consultant
Address
Address
Address
Phone

No.	Description	Date

Client Name

Project Name


FOUNDATION PLAN

Project Number	Project Number
Date	Issue Date
Drawn By	Author
Checked By	Checker

S03

Scale 1/8" = 1'-0"

11/3/2026 1:54:39 PM

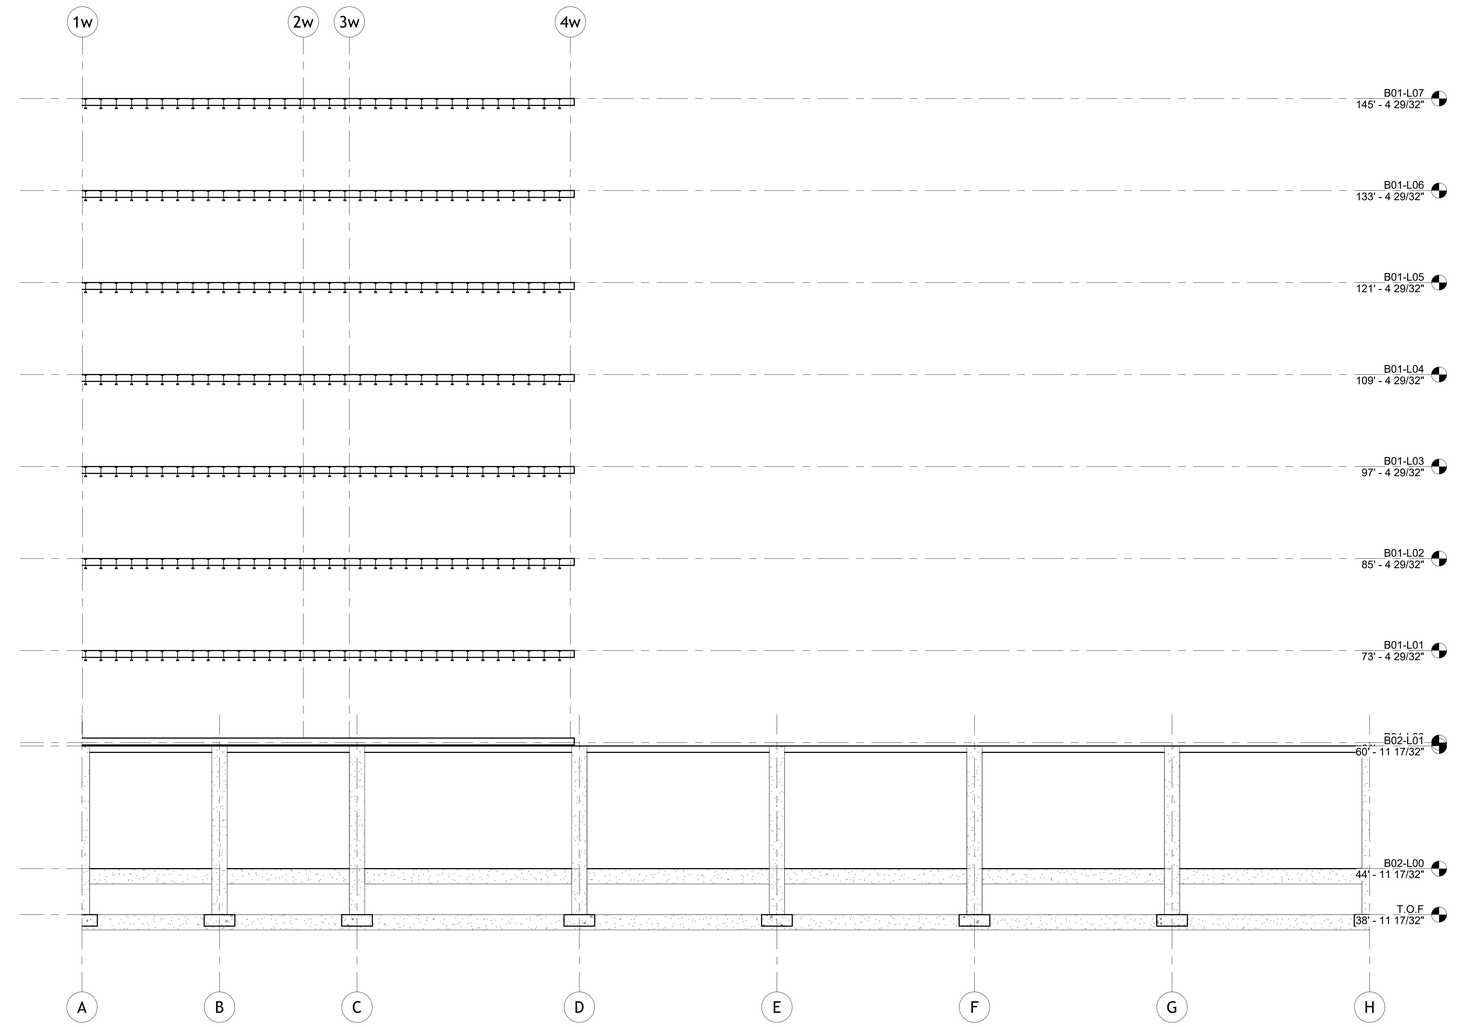

1 North Framing Elevation
1/8" = 1'-0"

AUTODESK

www.autodesk.com/revit

Consultant
Address
Address
Address
Phone

Consultant
Address
Address
Address
Phone

Consultant
Address
Address
Address
Phone

Consultant
Address
Address
Address
Phone

Consultant
Address
Address
Address
Phone

No.	Description	Date

Client Name

Project Name


STRUCTURAL FRAMING - NORTH

Project Number	Project Number
Date	Issue Date
Drawn By	Author
Checked By	Checker

S04

Scale 1/8" = 1'-0"

11/3/2026 1:54:41 PM

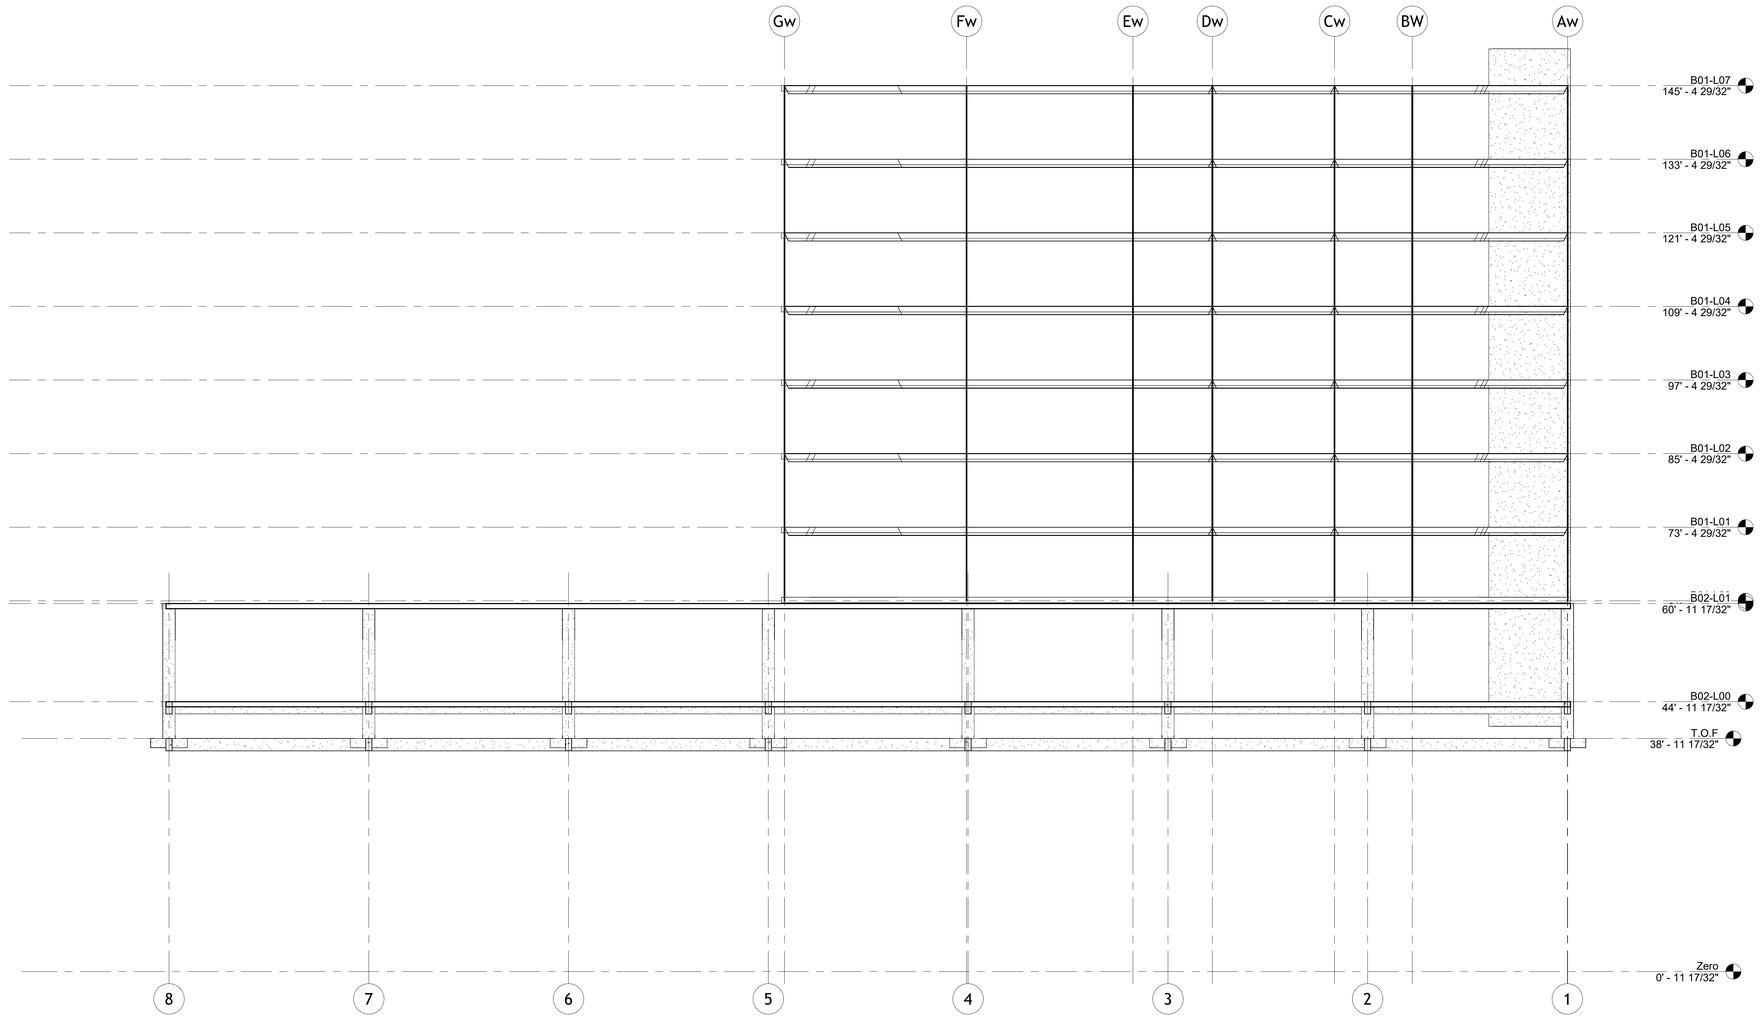

1 West Framing Elevation
1" = 10'-0"

AUTODESK

www.autodesk.com/revit

Consultant
Address
Address
Address
Phone

Consultant
Address
Address
Address
Phone

Consultant
Address
Address
Address
Phone

Consultant
Address
Address
Address
Phone

Consultant
Address
Address
Address
Phone

No.	Description	Date

Client Name

Project Name

STRUCTURAL FRAMING - WEST

Project Number	Project Number
Date	Issue Date
Drawn By	Author
Checked By	Checker

S05

Scale 1" = 10'-0"

11/3/2026 1:54:42 PM