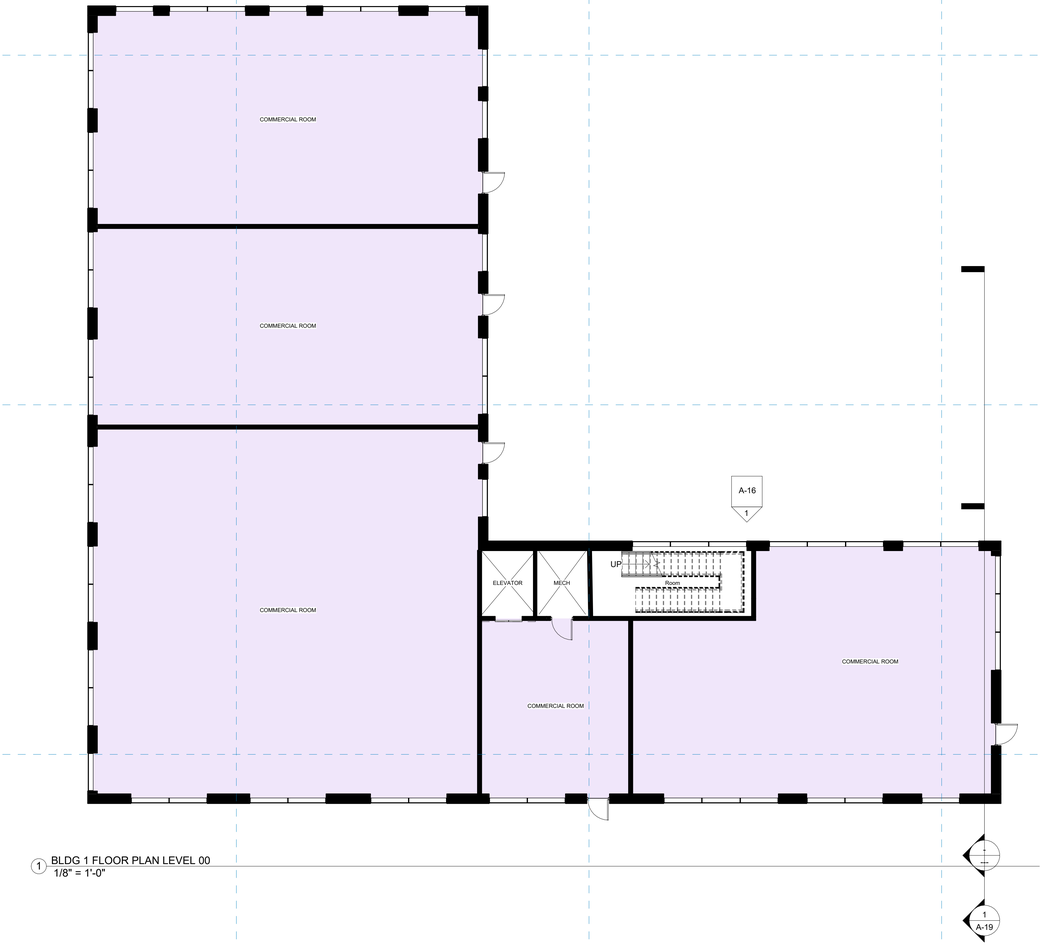


1 BLDG 1 FLOOR PLAN LEVEL 00
1/8" = 1'-0"

AUTODESK

www.autodesk.com/revit

Consultant
Address
Address
Address
Phone

Consultant
Address
Address
Address
Phone

Consultant
Address
Address
Address
Phone

Consultant
Address
Address
Address
Phone

Consultant
Address
Address
Address
Phone

No.	Description	Date

Owner

Project Name


FLOOR PLAN LEVEL 00 BLDG 01

Project Number	Project Number
Date	Issue Date
Drawn By	Author
Checked By	Checker

A-01

Scale 1/8" = 1'-0"

10/20/2026 10:59:25 PM

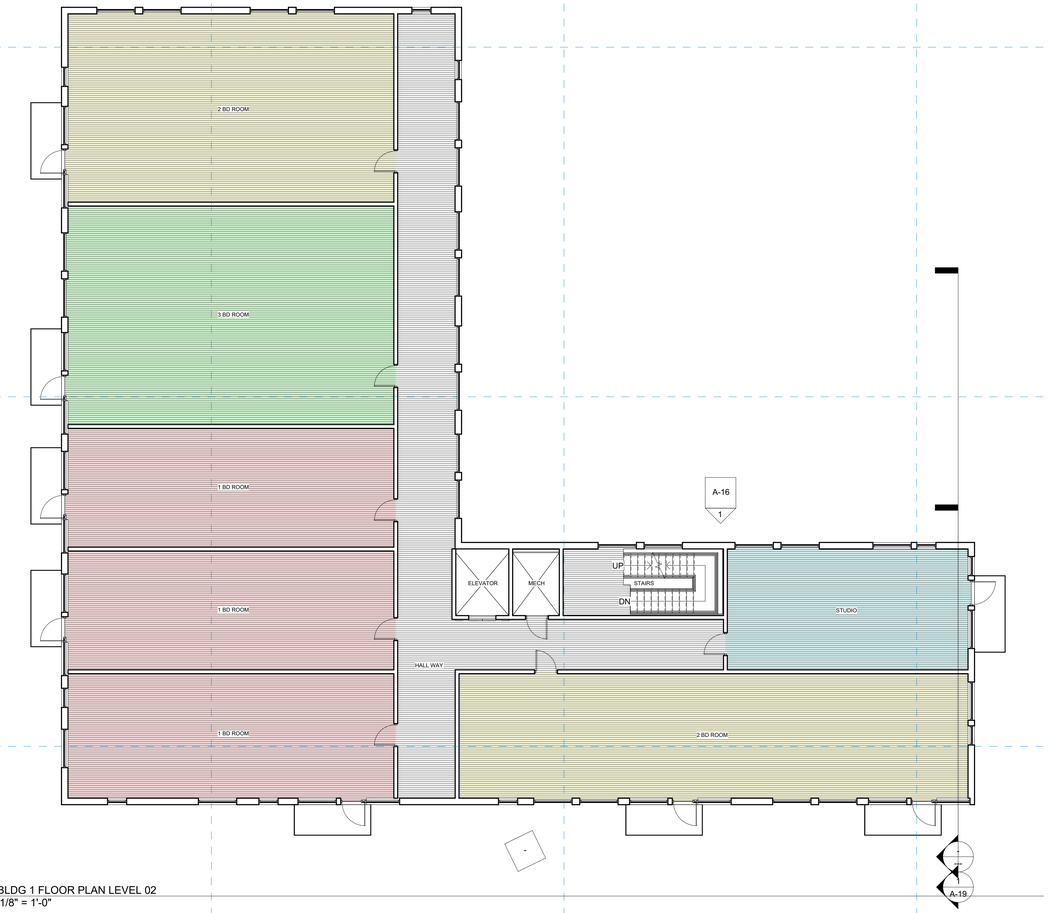

1 BLDG 1 FLOOR PLAN LEVEL 02
1/8" = 1'-0"

AUTODESK

www.autodesk.com/revit

Consultant
Address
Address
Address
Phone

Consultant
Address
Address
Address
Phone

Consultant
Address
Address
Address
Phone

Consultant
Address
Address
Address
Phone

Consultant
Address
Address
Address
Phone

No.	Description	Date

Owner

Project Name

FLOOR PLAN LEVEL 02 BLDG 01

Project Number	Project Number
Date	Issue Date
Drawn By	Author
Checked By	Checker

A-03

Scale 1/8" = 1'-0"

10/20/2026 10:59:26 PM



1 BLDG 2 FLOOR PLAN LEVEL 00
1/8" = 1'-0"

AUTODESK

www.autodesk.com/revit

Consultant
Address
Address
Address
Phone

Consultant
Address
Address
Address
Phone

Consultant
Address
Address
Address
Phone

Consultant
Address
Address
Address
Phone

Consultant
Address
Address
Address
Phone

No.	Description	Date

Owner

Project Name

FLOOR PLAN LEVEL 00 BLDG 02

Project Number	Project Number
Date	Issue Date
Drawn By	Author
Checked By	Checker

A-07

Scale 1/8" = 1'-0"

10/20/2026 10:59:26 PM



1 BLDG 2 FLOOR PLAN LEVEL 01
1/8" = 1'-0"

AUTODESK

www.autodesk.com/revit

Consultant
Address
Address
Address
Phone

Consultant
Address
Address
Address
Phone

Consultant
Address
Address
Address
Phone

Consultant
Address
Address
Address
Phone

Consultant
Address
Address
Address
Phone

No.	Description	Date

Owner

Project Name

FLOOR PLAN LEVEL 01 BLDG 02

Project Number	Project Number
Date	Issue Date
Drawn By	Author
Checked By	Checker

A-08

Scale 1/8" = 1'-0"

10/20/2026 10:59:27 PM



1 BOTH BUILDING ELEVATION
1/8" = 1'-0"

AUTODESK

www.autodesk.com/revit

Consultant
Address
Address
Address
Phone

Consultant
Address
Address
Address
Phone

Consultant
Address
Address
Address
Phone

Consultant
Address
Address
Address
Phone

Consultant
Address
Address
Address
Phone

No.	Description	Date

Owner

Project Name

BOTH BUILDING ELEVATION

Project Number	Project Number
Date	Issue Date
Drawn By	Author
Checked By	Checker

A-17

Scale 1/8" = 1'-0"

10/20/2026 10:59:47 PM



1 Both building "north elevation"
1/8" = 1'-0"

AUTODESK

www.autodesk.com/revit

Consultant
Address
Address
Address
Phone

Consultant
Address
Address
Address
Phone

Consultant
Address
Address
Address
Phone

Consultant
Address
Address
Address
Phone

Consultant
Address
Address
Address
Phone

No.	Description	Date

Owner

Project Name

BOTH BUILDING ELEVATION BACK

Project Number	Project Number
Date	Issue Date
Drawn By	Author
Checked By	Checker

A-18

Scale 1/8" = 1'-0"

10/20/2026 10:59:58 PM



1 Section 1
1/8" = 1'-0"

AUTODESK

www.autodesk.com/revit

Consultant
Address
Address
Address
Phone

Consultant
Address
Address
Address
Phone

Consultant
Address
Address
Address
Phone

Consultant
Address
Address
Address
Phone

Consultant
Address
Address
Address
Phone

No.	Description	Date

Owner

Project Name

WALL SECTION

Project Number	Project Number
Date	Issue Date
Drawn By	Author
Checked By	Checker

A-19

Scale 1/8" = 1'-0"

10/20/2026 11:00:13 PM