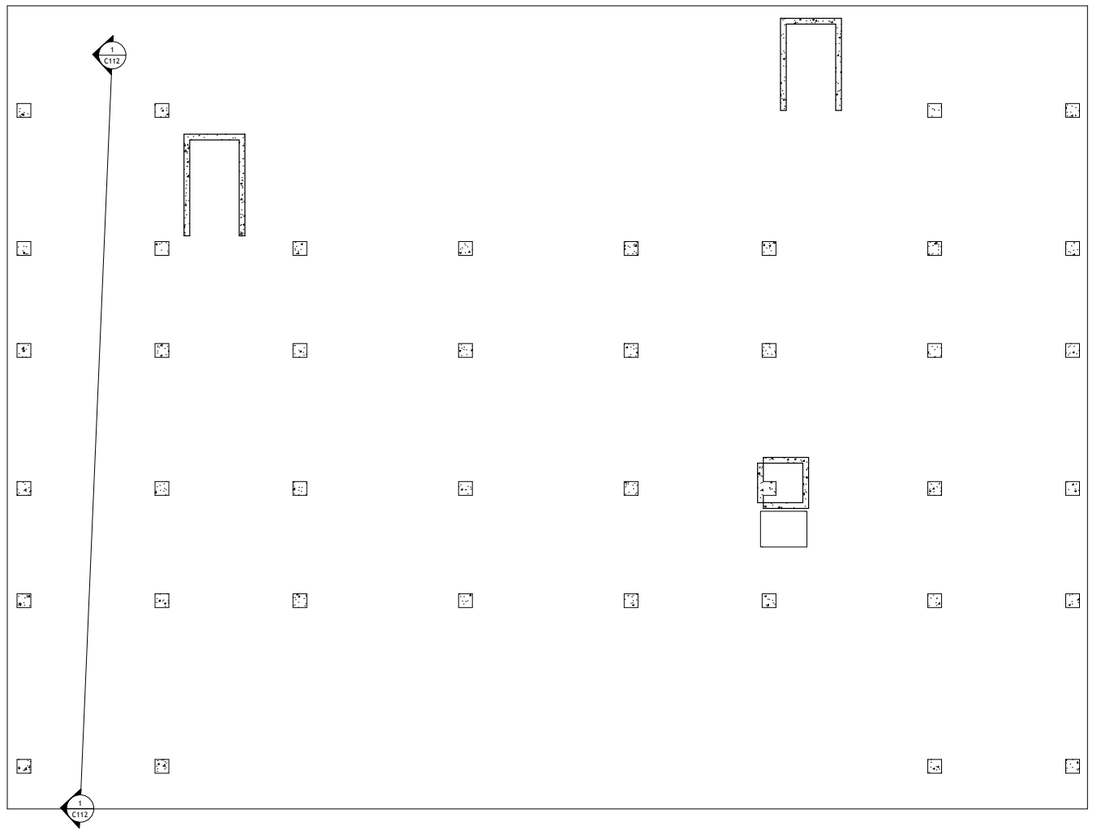


1 B01-L00
1/8" = 1'-0"

AUTODESK

www.autodesk.com/revit

Consultant
Address
Address
Address
Phone

Consultant
Address
Address
Address
Phone

Consultant
Address
Address
Address
Phone

Consultant
Address
Address
Address
Phone

Consultant
Address
Address
Address
Phone

No.	Description	Date

Client Name

Project Name

Foundation Plan

Project Number	Project Number
Date	Issue Date
Drawn By	Author
Checked By	Checker

C110

Scale 1/8" = 1'-0"

11/2/2026 8:27:16 PM

AUTODESK

www.autodesk.com/revit

Consultant
Address
Address
Address
Phone

Consultant
Address
Address
Address
Phone

Consultant
Address
Address
Address
Phone

Consultant
Address
Address
Address
Phone

Consultant
Address
Address
Address
Phone

No.	Description	Date

Client Name

Project Name


Typical Framing Plan

Project Number	Project Number
Date	Issue Date
Drawn By	Author
Checked By	Checker

C111

Scale

11/2/2026 8:27:16 PM

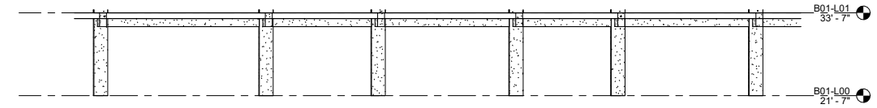

1 Typical Framing Elevation
1/8" = 1'-0"

AUTODESK

www.autodesk.com/revit

Consultant
Address
Address
Address
Phone

Consultant
Address
Address
Address
Phone

Consultant
Address
Address
Address
Phone

Consultant
Address
Address
Address
Phone

Consultant
Address
Address
Address
Phone

No.	Description	Date

Client Name

Project Name

Typical Framing Elevation

Project Number	Project Number
Date	Issue Date
Drawn By	Author
Checked By	Checker

C112

Scale 1/8" = 1'-0"

11/2/2026 8:27:16 PM

AUTODESK

www.autodesk.com/revit

Consultant
Address
Address
Address
Phone

Consultant
Address
Address
Address
Phone

Consultant
Address
Address
Address
Phone

Consultant
Address
Address
Address
Phone

Consultant
Address
Address
Address
Phone

No.	Description	Date

Client Name

Project Name


Tagged 3D Structural View

Project Number	Project Number
Date	Issue Date
Drawn By	Author
Checked By	Checker

C113

Scale

11/2/2026 8:27:17 PM

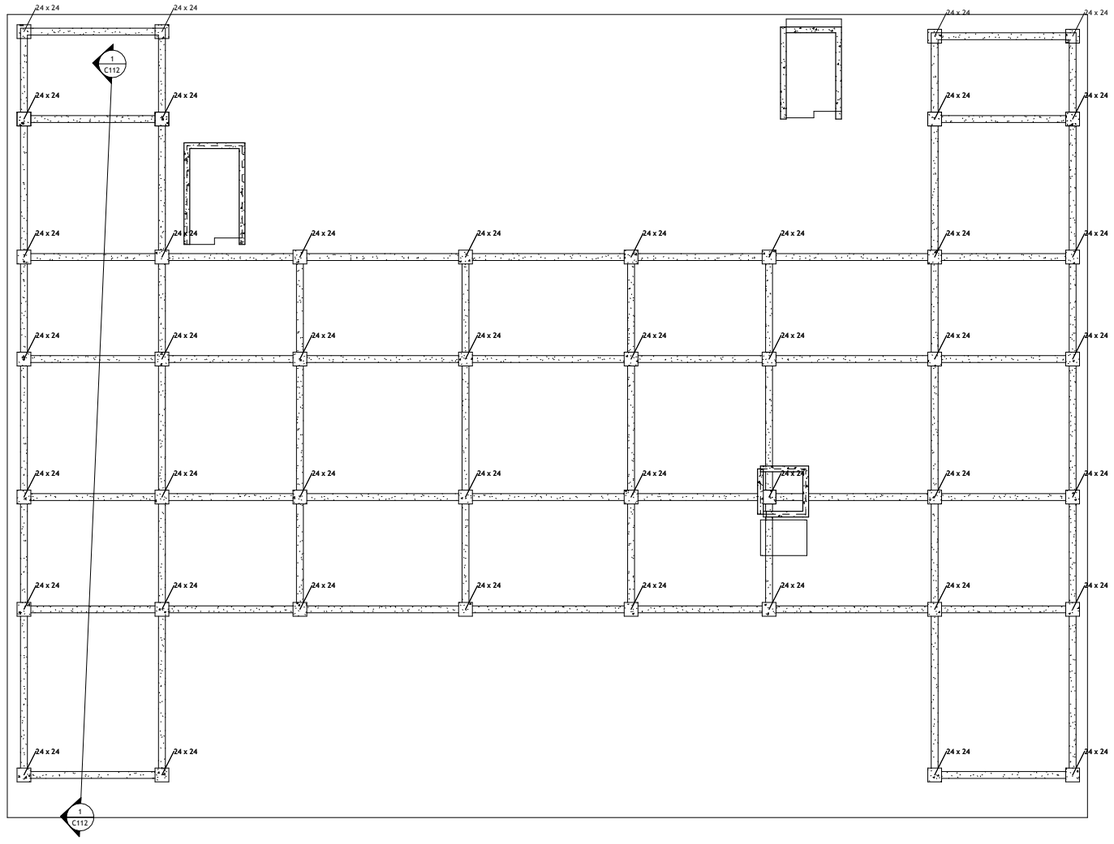

AUTODESK

www.autodesk.com/revit

Consultant
Address
Address
Address
Phone

Consultant
Address
Address
Address
Phone

Consultant
Address
Address
Address
Phone

Consultant
Address
Address
Address
Phone

Consultant
Address
Address
Address
Phone

No.	Description	Date

Client Name

Project Name


B01-L01

Project Number	Project Number
Date	Issue Date
Drawn By	Author
Checked By	Checker

C104

Scale 1/8" = 1'-0"

11/2/2026 8:27:18 PM

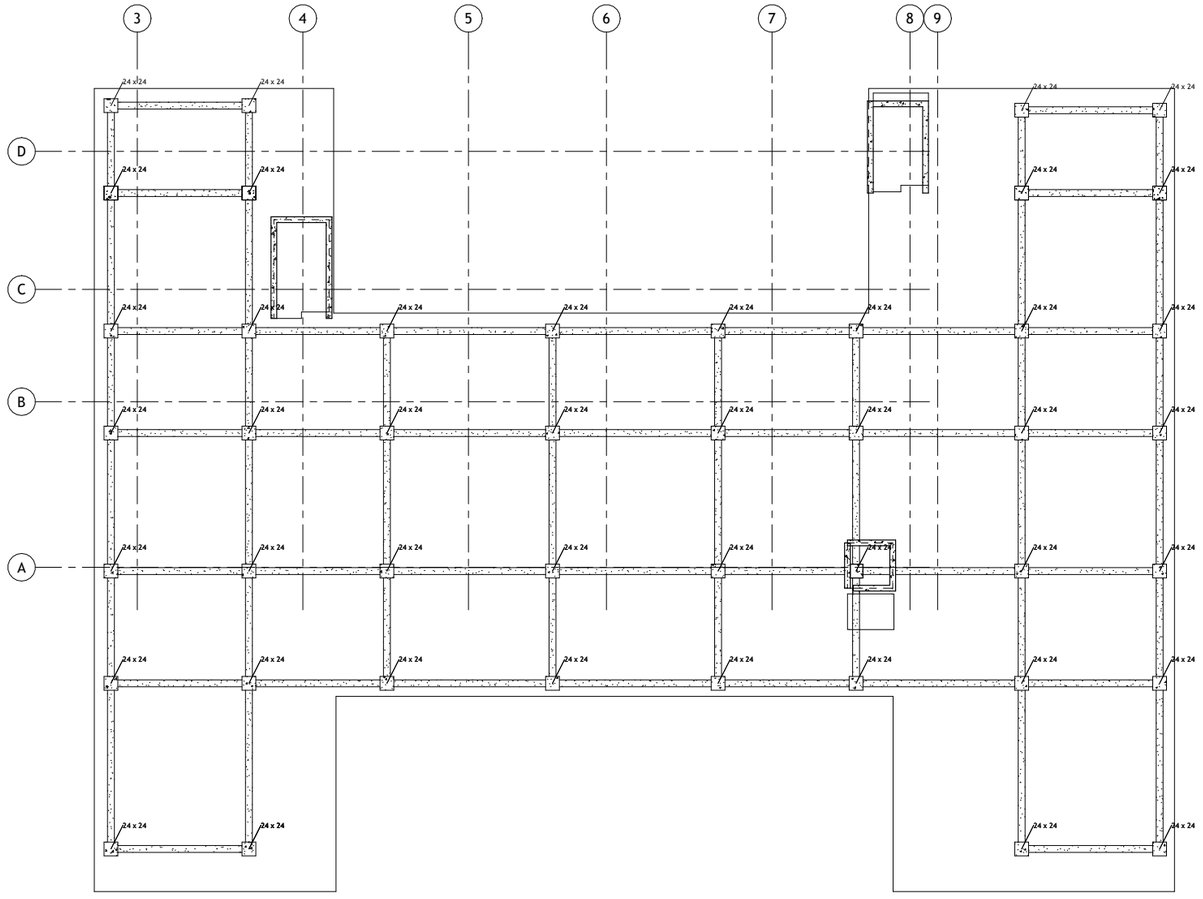

AUTODESK

www.autodesk.com/revit

Consultant
Address
Address
Address
Phone

Consultant
Address
Address
Address
Phone

Consultant
Address
Address
Address
Phone

Consultant
Address
Address
Address
Phone

Consultant
Address
Address
Address
Phone

No.	Description	Date

Client Name

Project Name


B01-L02

Project Number	Project Number
Date	Issue Date
Drawn By	Author
Checked By	Checker

C105

Scale 1/8" = 1'-0"

11/2/2026 8:27:18 PM

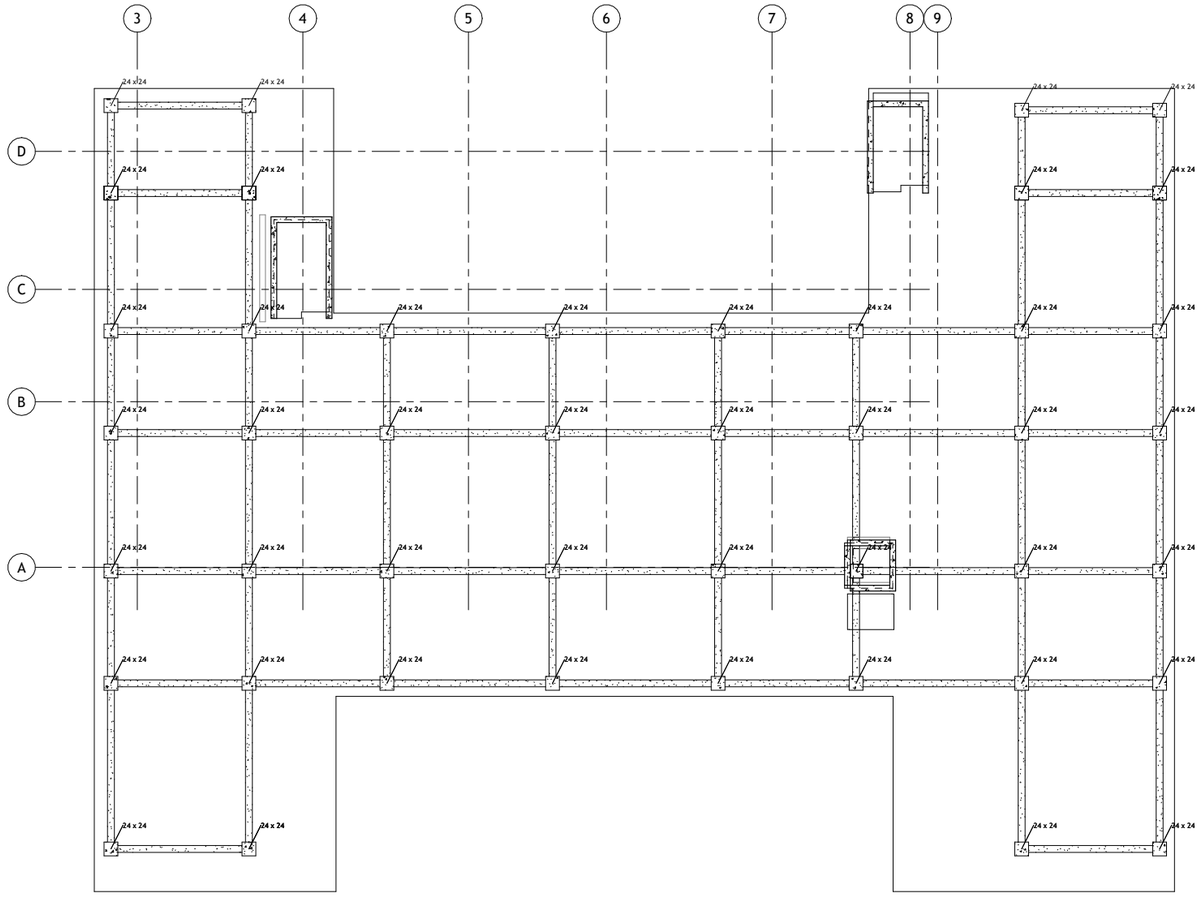

AUTODESK

www.autodesk.com/revit

Consultant
Address
Address
Address
Phone

Consultant
Address
Address
Address
Phone

Consultant
Address
Address
Address
Phone

Consultant
Address
Address
Address
Phone

Consultant
Address
Address
Address
Phone

No.	Description	Date

Client Name

Project Name


B01-L03

Project Number	Project Number
Date	Issue Date
Drawn By	Author
Checked By	Checker

C106

Scale 1/8" = 1'-0"

11/2/2026 8:27:20 PM

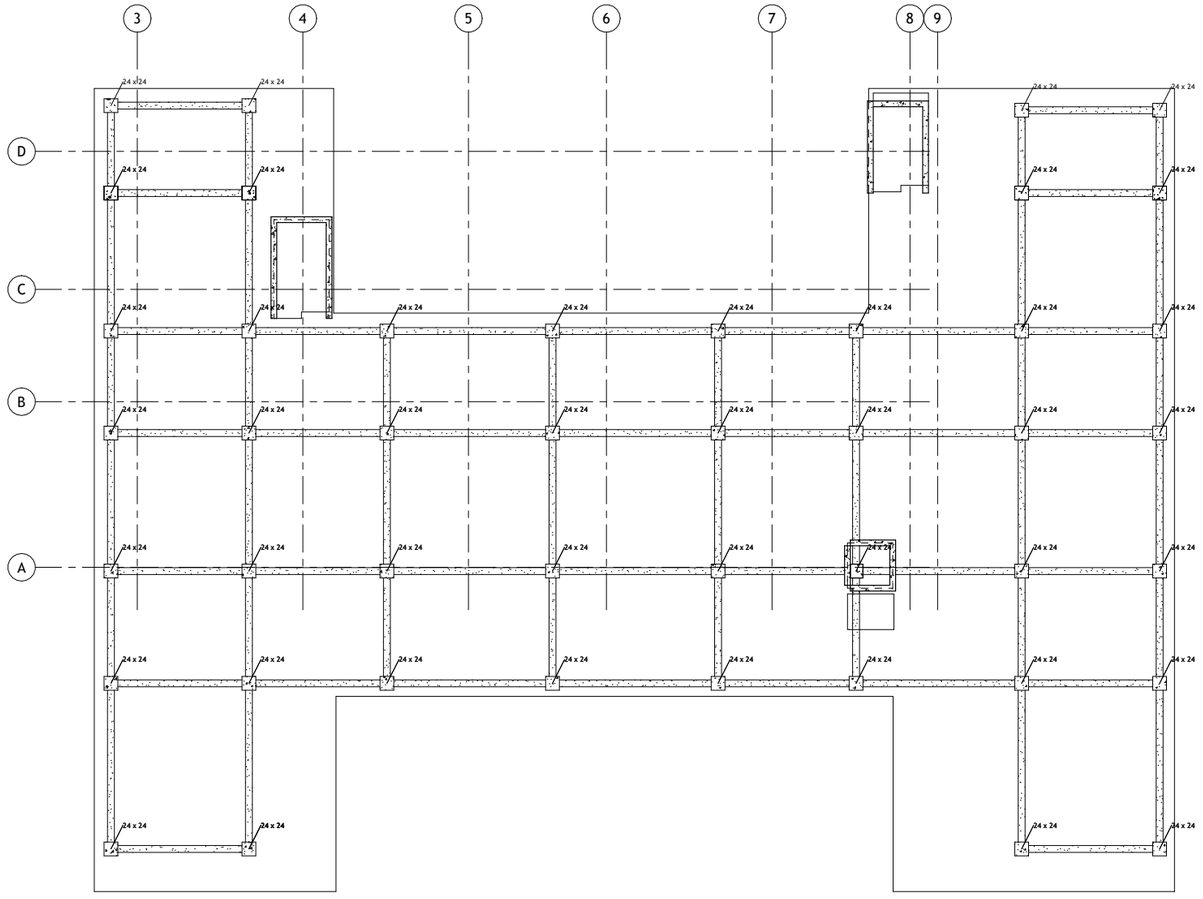

AUTODESK

www.autodesk.com/revit

Consultant
Address
Address
Address
Phone

Consultant
Address
Address
Address
Phone

Consultant
Address
Address
Address
Phone

Consultant
Address
Address
Address
Phone

Consultant
Address
Address
Address
Phone

No.	Description	Date

Client Name

Project Name


B01-L04

Project Number	Project Number
Date	Issue Date
Drawn By	Author
Checked By	Checker

C107

Scale 1/8" = 1'-0"

11/2/2026 8:27:21 PM

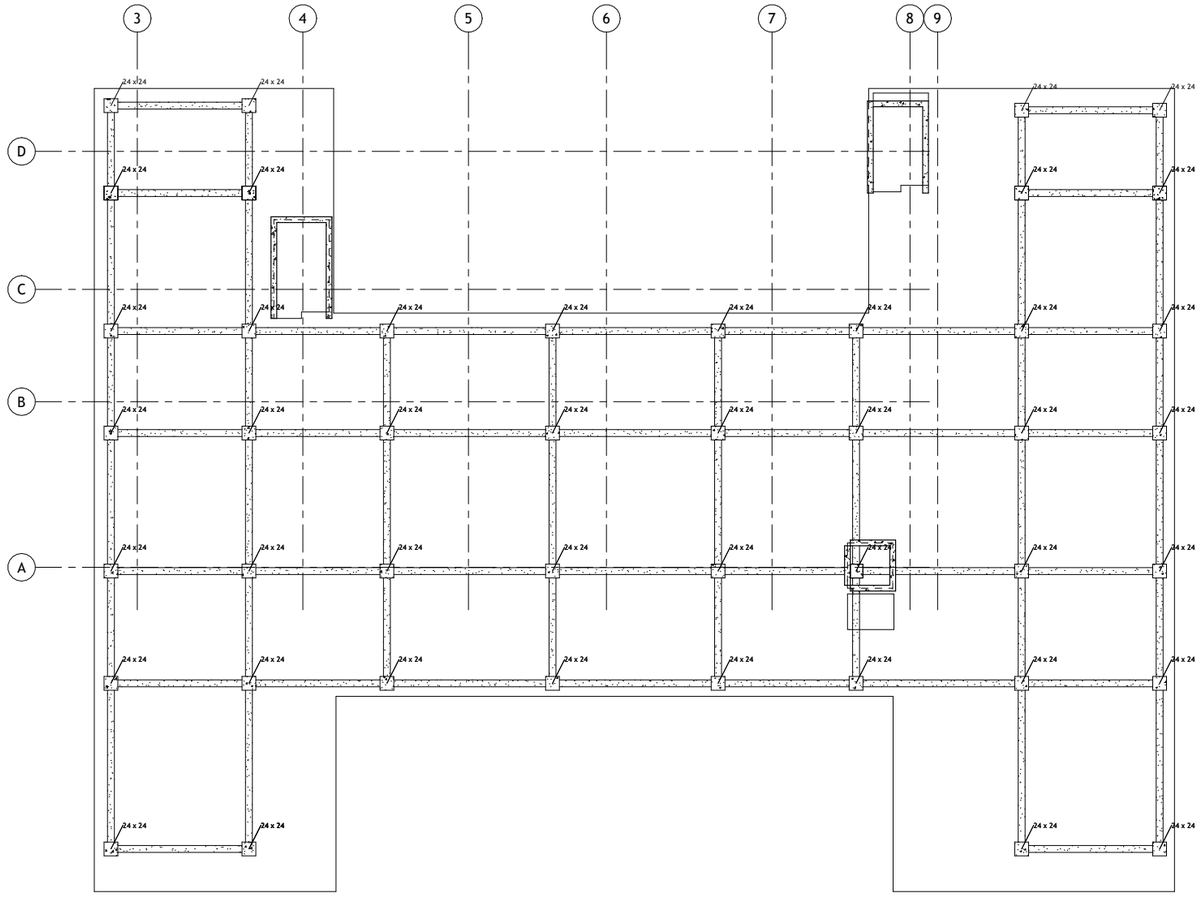

AUTODESK

www.autodesk.com/revit

Consultant
Address
Address
Address
Phone

Consultant
Address
Address
Address
Phone

Consultant
Address
Address
Address
Phone

Consultant
Address
Address
Address
Phone

Consultant
Address
Address
Address
Phone

No.	Description	Date

Client Name

Project Name


B01-L05

Project Number	Project Number
Date	Issue Date
Drawn By	Author
Checked By	Checker

C108

Scale 1/8" = 1'-0"

11/2/2026 8:27:22 PM

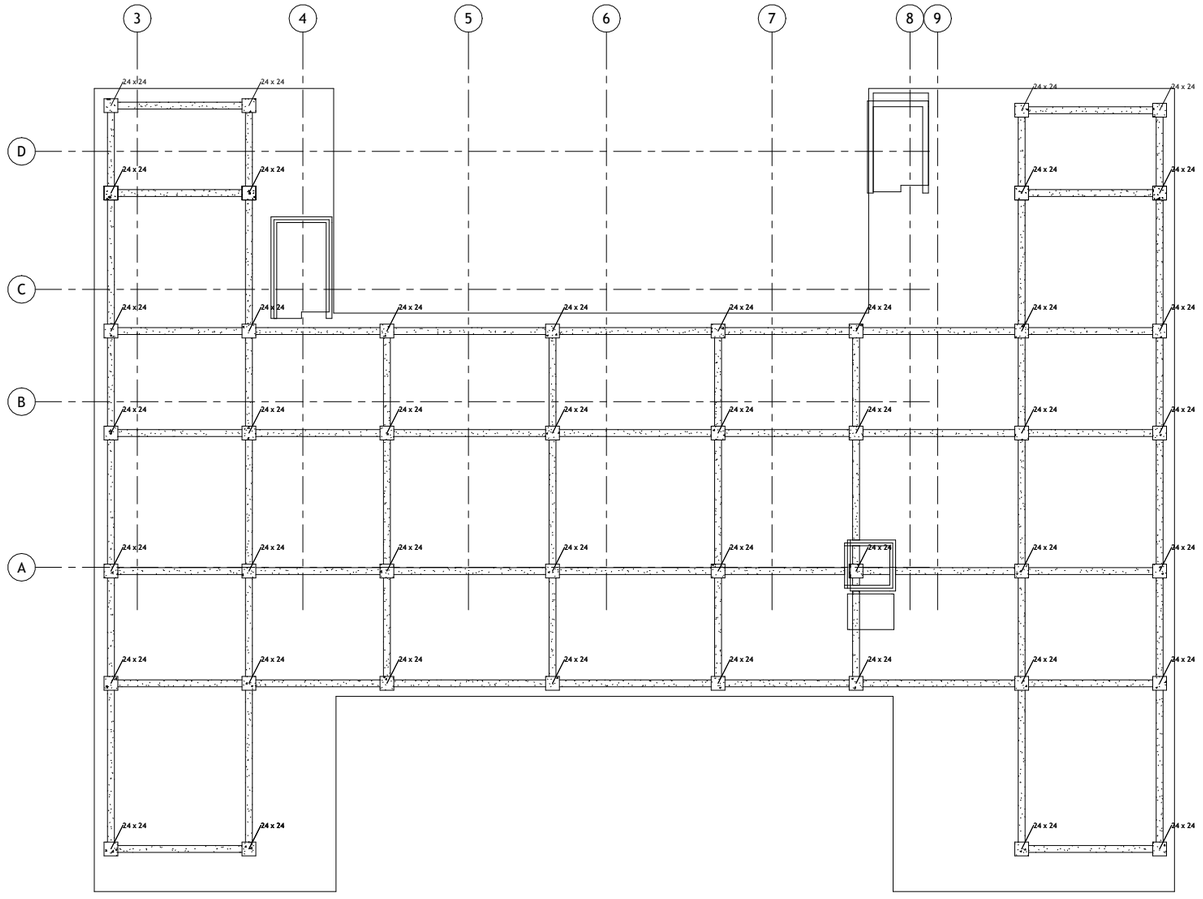

AUTODESK

www.autodesk.com/revit

Consultant
Address
Address
Address
Phone

Consultant
Address
Address
Address
Phone

Consultant
Address
Address
Address
Phone

Consultant
Address
Address
Address
Phone

Consultant
Address
Address
Address
Phone

No.	Description	Date

Client Name

Project Name

B01-L06

Project Number	Project Number
Date	Issue Date
Drawn By	Author
Checked By	Checker

C109

Scale 1/8" = 1'-0"

11/2/2026 8:27:23 PM