
FOUNDATION PLAN NOTES:
1. SPREAD FOOTINGS 10'-0" x 10'-0" x 2'-6" UNDER EACH 24x24 CONCRETE COLUMN (SIZED BY JUDGMENT, TO BE CONFIRMED BY ENGINEER).
2. 6 ft x 2 ft STRIP FOOTINGS UNDER CONCRETE STAIR + ELEVATOR SHEAR WALLS.
3. 6 in. SLAB ON GRADE. TOP OF FOOTING = LEVEL 1 - 6 in.

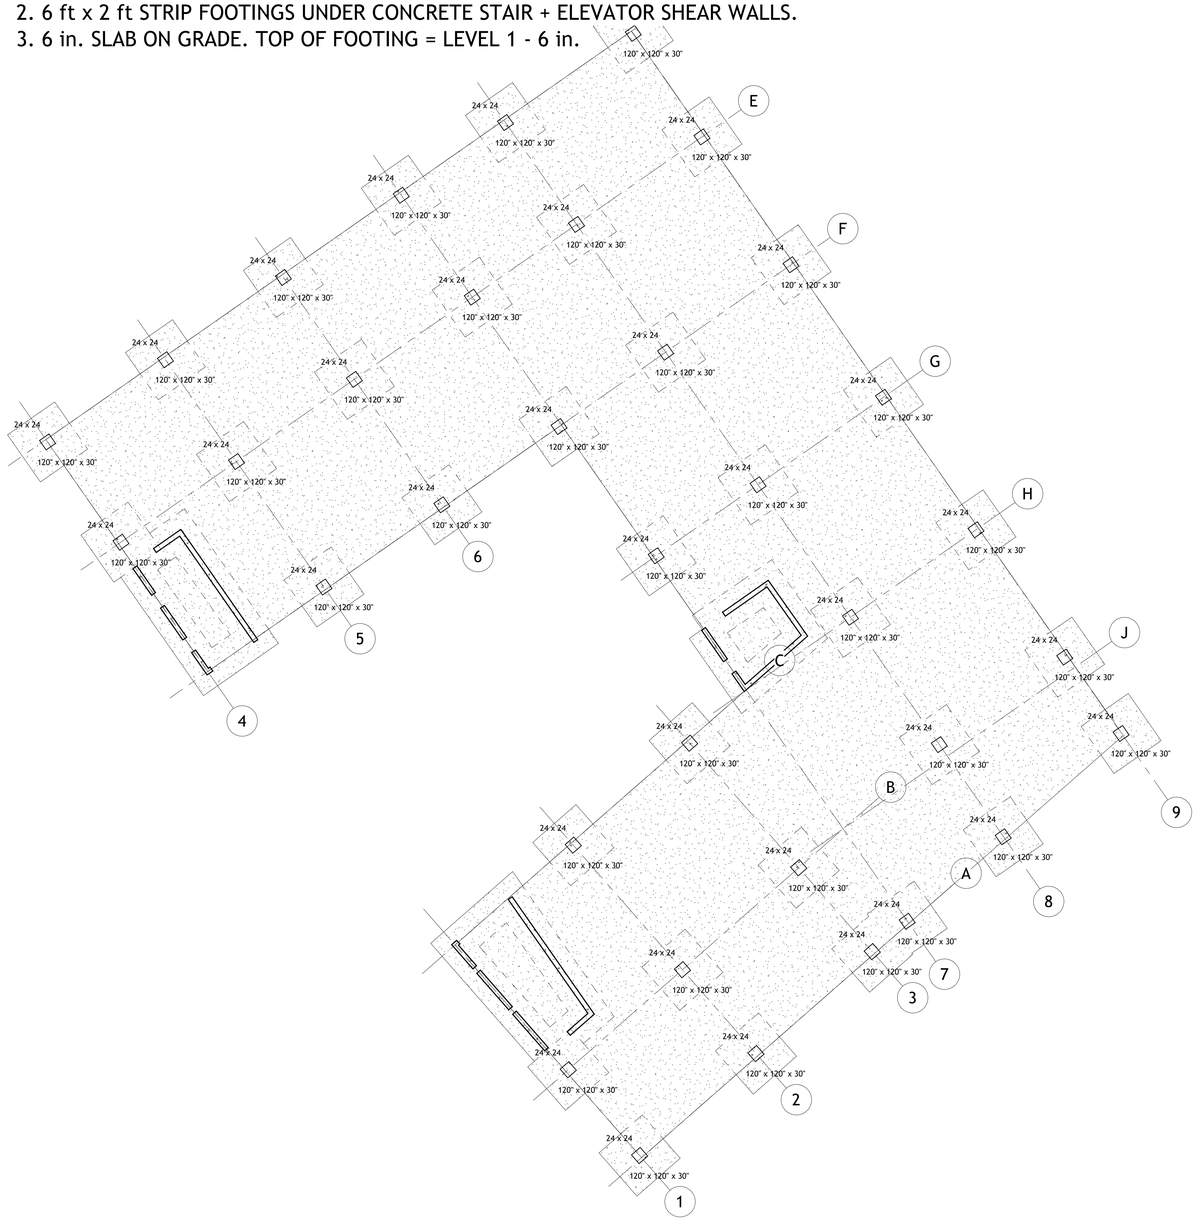

1 S-101 Foundation Plan
3/32" = 1'-0"

AUTODESK

www.autodesk.com/revit

Consultant
Address
Address
Address
Phone

Consultant
Address
Address
Address
Phone

Consultant
Address
Address
Address
Phone

Consultant
Address
Address
Address
Phone

Consultant
Address
Address
Address
Phone

No.	Description	Date

CEE 120A

Courtyard Block

Foundation Plan


Project Number	M6
Date	11/01/26
Drawn By	V. Lim
Checked By	CEE 120A

S-101

Scale 3/32" = 1'-0"

11/1/2026 3:59:32 PM

LEVEL 3 TRANSFER LEVEL (TOP OF PODIUM):
1. 14 in. CONCRETE TRANSFER SLAB + 24x30 CONCRETE BEAMS ON ALL COLUMN LINES.
2. WOOD BEARING WALLS ABOVE (EXTERIOR + CORRIDOR WALLS) LAND ON THIS LEVEL.
3. LINE B FROM GRID 3 TO GRID 8 = TRANSFER GIRDER (32 ft, NO COLUMN UNDER CORRIDOR WALL).
4. LEVEL 3 BALCONIES CANTILEVER 5 ft OFF THE SLAB EDGE.

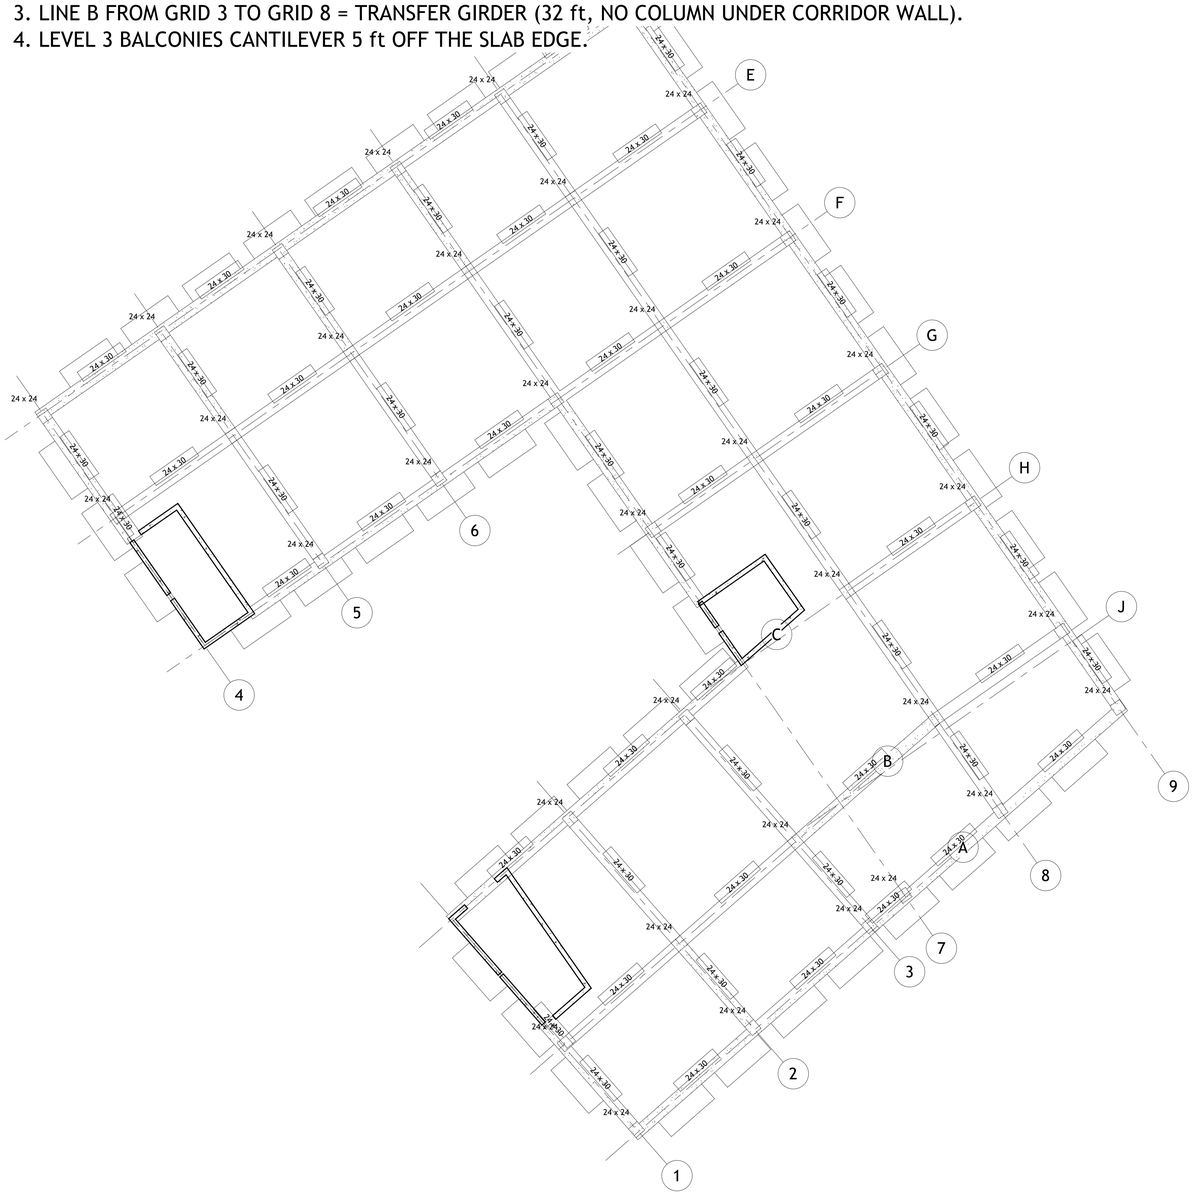

1 S-Level 3 Transfer Framing Plan
3/32" = 1'-0"

AUTODESK

www.autodesk.com/revit

Consultant
Address
Address
Address
Phone

Consultant
Address
Address
Address
Phone

Consultant
Address
Address
Address
Phone

Consultant
Address
Address
Address
Phone

Consultant
Address
Address
Address
Phone

No.	Description	Date

CEE 120A

Courtyard Block

Level 3 Transfer Framing Plan


Project Number	M6
Date	11/01/26
Drawn By	V. Lim
Checked By	CEE 120A

S-102

Scale 3/32" = 1'-0"

11/1/2026 3:59:33 PM

TYPICAL WOOD FRAMING, LEVELS 4-7 (ROOF SIMILAR):
1. 1 3/4 x 16 PLYWOOD WEB I-JOISTS @ 16 in. O.C. SPANNING EXTERIOR WALL TO CORRIDOR WALL, CONTINUOUS OVER CORRIDOR.
2. 2x6 WOOD STUD BEARING WALLS AT EXTERIOR + CORRIDOR LINES (TYPE III).
3. 1 1/8 in. SHEATHING + 1 1/2 in. GYPCRETE.
4. SHAFT OPENINGS AT STAIR 1, STAIR 2 AND ELEVATOR (CONCRETE CORE).

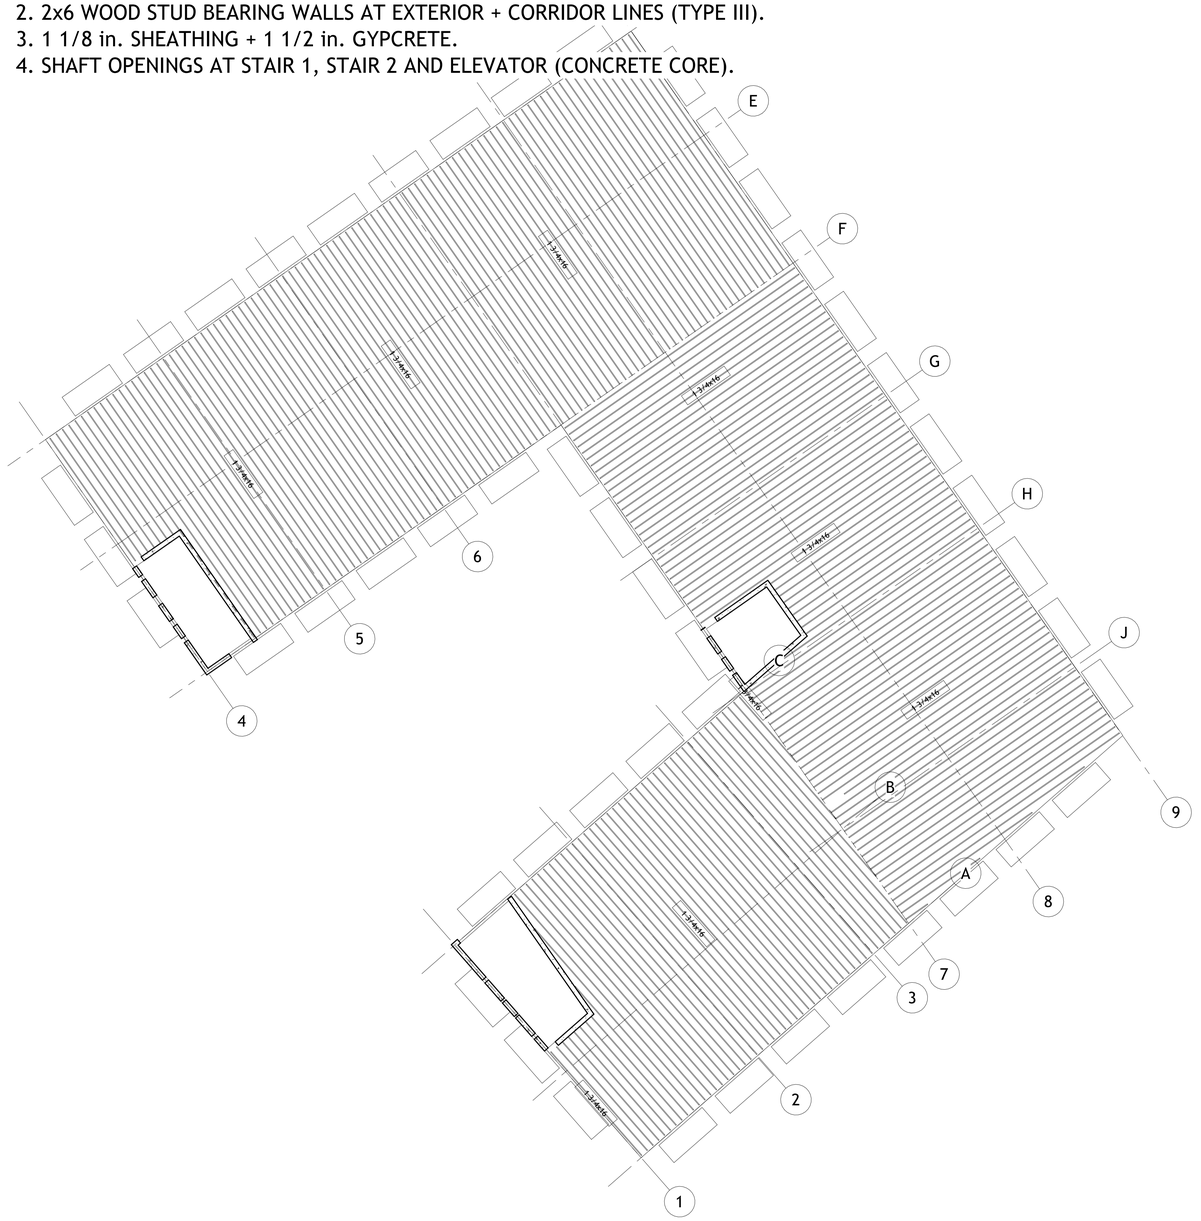

1 S-Level 4 Framing Plan (Typical 4-7)
3/32" = 1'-0"

AUTODESK

www.autodesk.com/revit

Consultant
Address
Address
Address
Phone

Consultant
Address
Address
Address
Phone

Consultant
Address
Address
Address
Phone

Consultant
Address
Address
Address
Phone

Consultant
Address
Address
Address
Phone

No.	Description	Date

CEE 120A

Courtyard Block


Typical Framing Plan (Levels 4-7)

Project Number	M6
Date	11/01/26
Drawn By	V. Lim
Checked By	CEE 120A

S-103

Scale 3/32" = 1'-0"

11/1/2026 3:59:36 PM

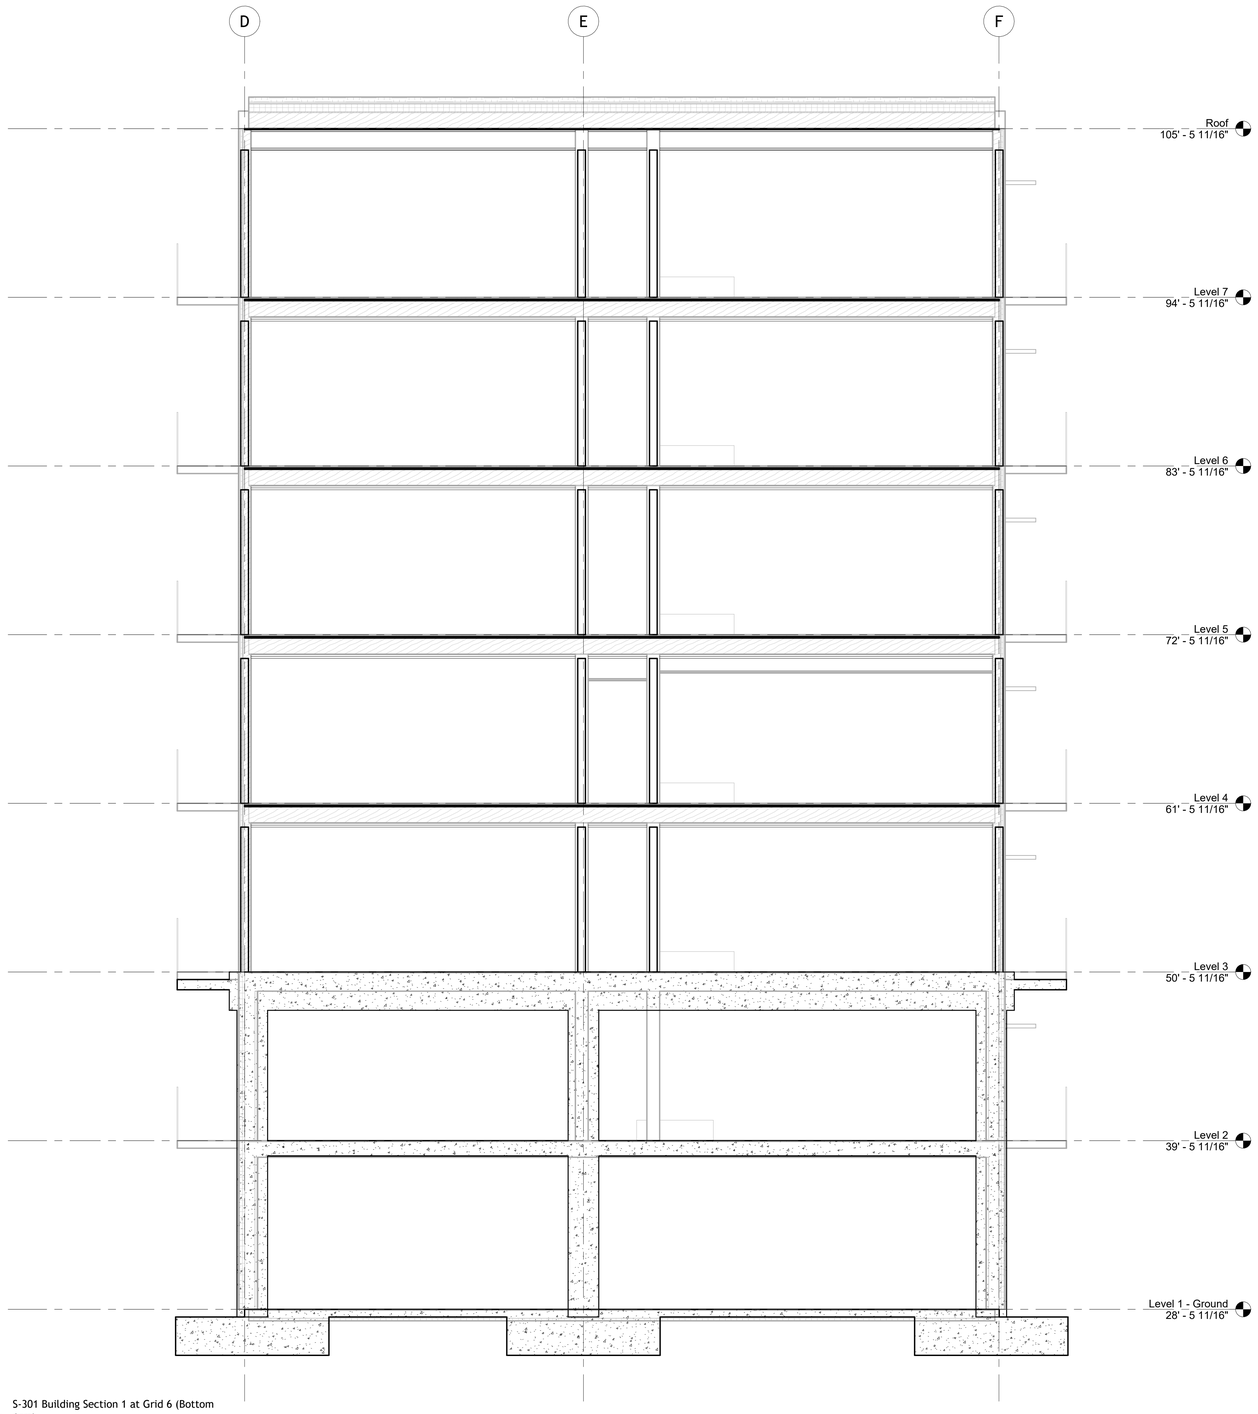

1 S-301 Building Section 1 at Grid 6 (Bottom Arm)
1/4" = 1'-0"

AUTODESK

www.autodesk.com/revit

Consultant
Address
Address
Address
Phone

Consultant
Address
Address
Address
Phone

Consultant
Address
Address
Address
Phone

Consultant
Address
Address
Address
Phone

Consultant
Address
Address
Address
Phone

No.	Description	Date

CEE 120A

Courtyard Block


Building Section 1

Project Number	M6
Date	11/01/26
Drawn By	V. Lim
Checked By	CEE 120A

S-301

Scale 1/4" = 1'-0"

11/1/2026 3:59:37 PM

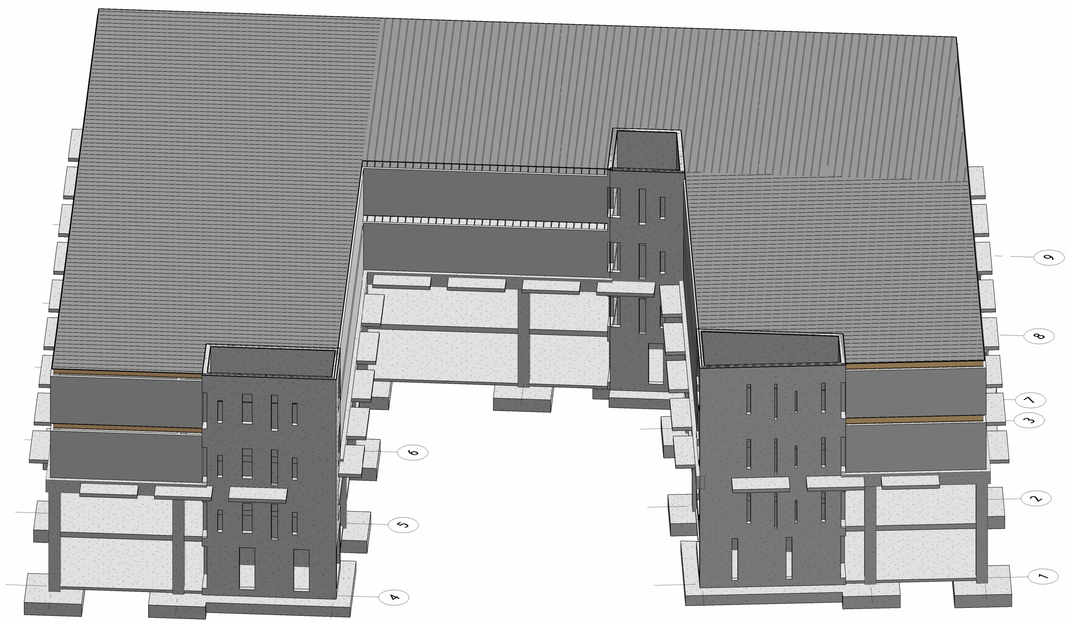

AUTODESK

www.autodesk.com/revit

Consultant
Address
Address
Address
Phone

Consultant
Address
Address
Address
Phone

Consultant
Address
Address
Address
Phone

Consultant
Address
Address
Address
Phone

Consultant
Address
Address
Address
Phone

No.	Description	Date

CEE 120A

Courtyard Block

3D Structure (Tagged)

Project Number	M6
Date	11/01/26
Drawn By	V. Lim
Checked By	CEE 120A

S-401

Scale

11/1/2026 3:59:46 PM