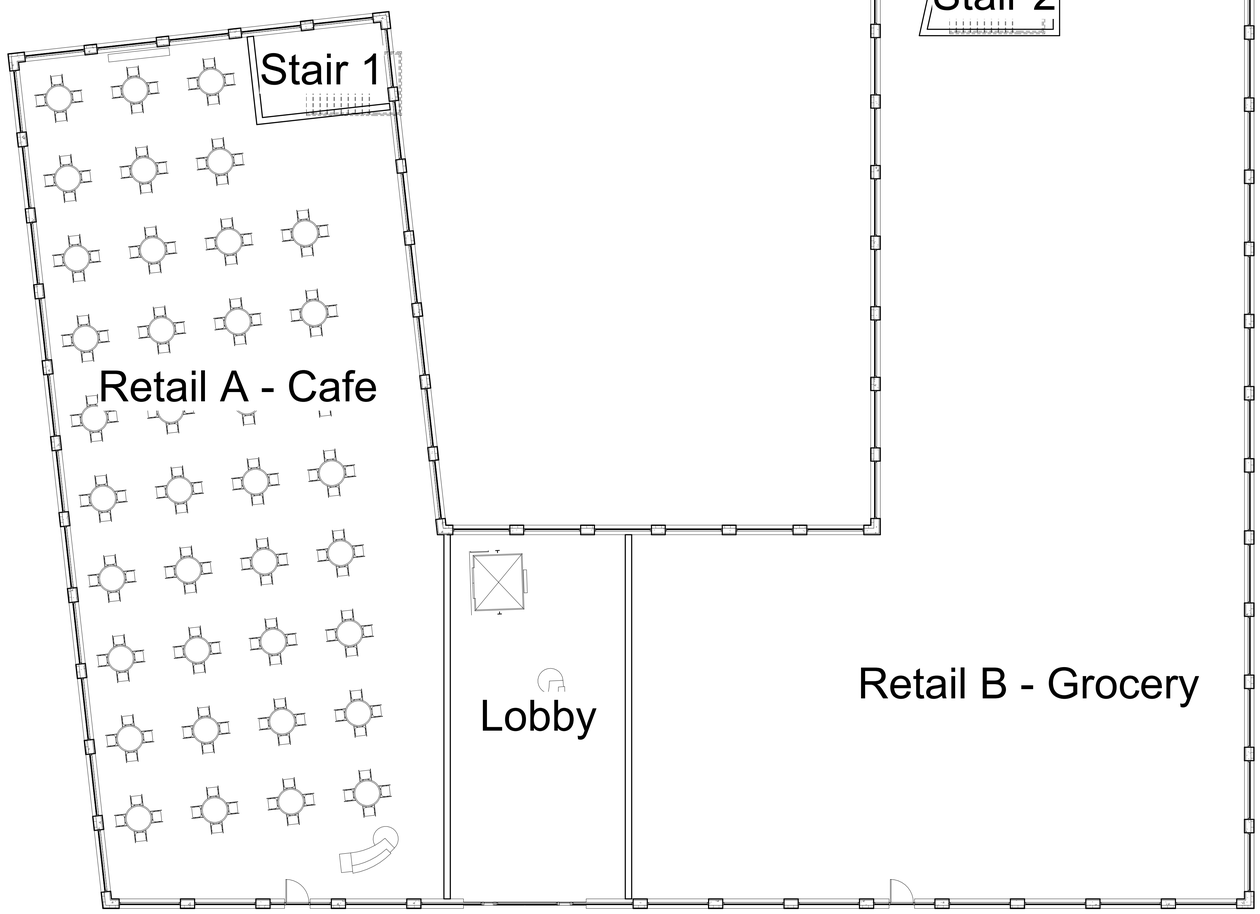


AUTODESK

www.autodesk.com/revit

Consultant
Address
Address
Address
Phone

Consultant
Address
Address
Address
Phone

Consultant
Address
Address
Address
Phone

Consultant
Address
Address
Address
Phone

Consultant
Address
Address
Address
Phone

No.	Description	Date

Courtyard Block - San Mateo (Module 5)

Ground Floor Plan

Project Number	CEE120A-M5
Date	10/26/2026
Drawn By	V. Lim
Checked By	CEE 120A

A101

Scale 1/8" = 1'-0"

10/27/2026 1:27:32 AM



TYPICAL FLOOR PLAN - LEVEL 4
LEVELS 2 TO 7 SIMILAR (14 UNITS PER FLOOR)

ALL INTERIOR PARTITIONS: 2x4 STUD + GWB EACH SIDE U.N.O.
DIMENSIONS TO FACE OF FINISH

HATCHED AREAS = VERTICAL CORE
(STAIRS, ELEVATOR, SHAFTS). NOT RENTABLE.

AUTODESK

www.autodesk.com/revit

Consultant
Address
Address
Address
Phone

Consultant
Address
Address
Address
Phone

Consultant
Address
Address
Address
Phone

Consultant
Address
Address
Address
Phone

Consultant
Address
Address
Address
Phone

No.	Description	Date

Courtyard Block - San Mateo (Module 5)


Typical Floor Plan (Annotated)

Project Number	CEE120A-M5
Date	10/26/2026
Drawn By	V. Lim
Checked By	CEE 120A

A102

Scale 1/8" = 1'-0"

10/27/2026 1:27:34 AM

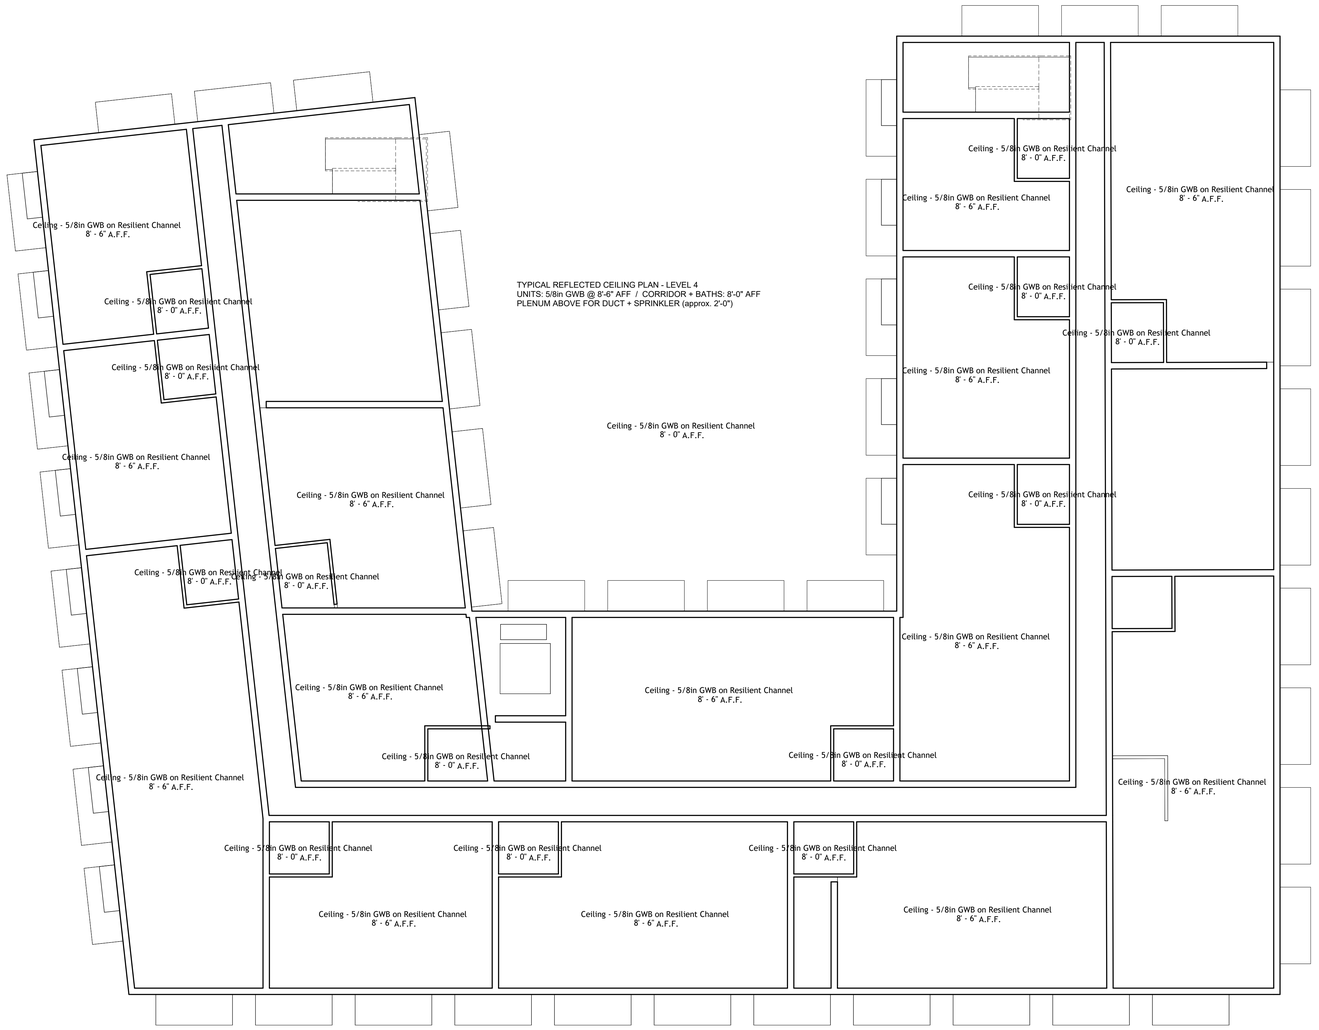

TYPICAL REFLECTED CEILING PLAN - LEVEL 4
UNITS: 5/8in GWB @ 8'-6" AFF / CORRIDOR + BATHS: 8'-0" AFF
PLENUM ABOVE FOR DUCT + SPRINKLER (approx. 2'-0")

AUTODESK

www.autodesk.com/revit

Consultant
Address
Address
Address
Phone

Consultant
Address
Address
Address
Phone

Consultant
Address
Address
Address
Phone

Consultant
Address
Address
Address
Phone

Consultant
Address
Address
Address
Phone

No.	Description	Date

Courtyard Block - San Mateo (Module 5)


Typical Ceiling Plan (RCP)


Project Number	CEE120A-M5
Date	10/26/2026
Drawn By	V. Lim
Checked By	CEE 120A


A103


Scale 1/8" = 1'-0"

10/27/2026 1:27:35 AM

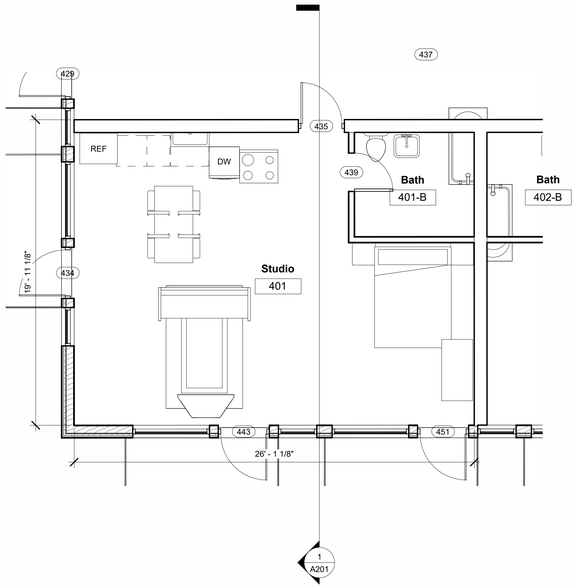


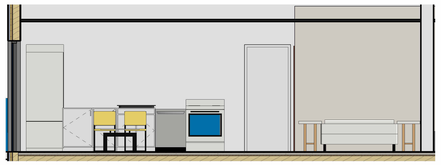

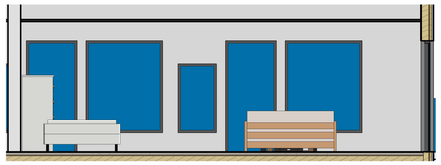

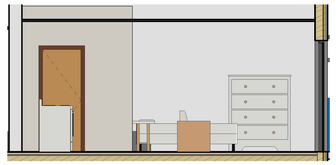



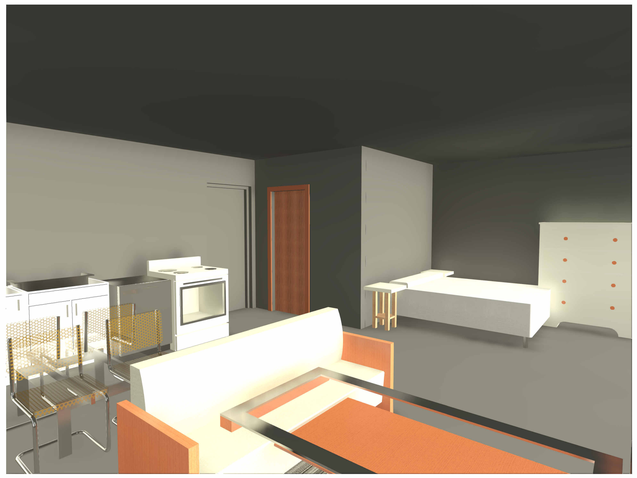

AUTODESK

www.autodesk.com/revit

Consultant
Address
Address
Address
Phone

Consultant
Address
Address
Address
Phone

Consultant
Address
Address
Address
Phone

Consultant
Address
Address
Address
Phone

Consultant
Address
Address
Address
Phone

No.	Description	Date

Courtyard Block - San Mateo (Module 5)


Enlarged Studio + Interiors

Project Number	CEE120A-M5
Date	10/26/2026
Drawn By	V. Lim
Checked By	CEE 120A

A104

Scale 1/4" = 1'-0"

10/27/2026 1:27:50 AM

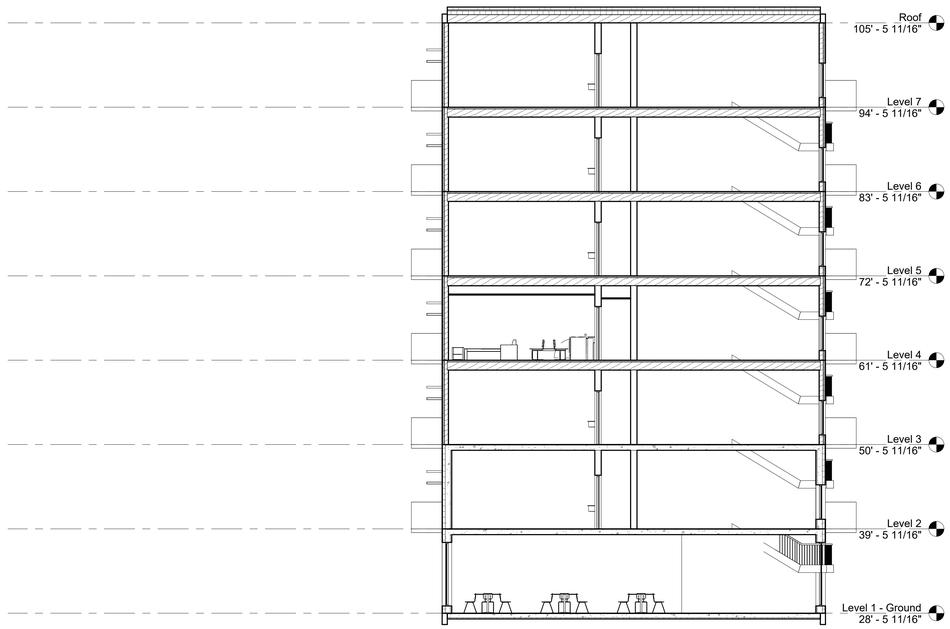

AUTODESK

www.autodesk.com/revit

Consultant
Address
Address
Address
Phone

Consultant
Address
Address
Address
Phone

Consultant
Address
Address
Address
Phone

Consultant
Address
Address
Address
Phone

Consultant
Address
Address
Address
Phone

No.	Description	Date

Courtyard Block - San Mateo (Module 5)

Building Section A-A

Project Number	CEE120A-M5
Date	10/26/2026
Drawn By	V. Lim
Checked By	CEE 120A

A201

Scale 1/8" = 1'-0"

10/27/2026 1:27:51 AM

M5 Door Schedule

Level	Door Type	Width	Height	Qty
Level 1 - Ground	Forma Door: Basic Door 40" x 84"	3' - 4"	7' - 0"	2
Level 2	Forma Door: Balcony Door 40" x 87"	3' - 4"	7' - 3"	48
Level 2	Forma Door: Basic Door 36" x 84"	3' - 0"	7' - 0"	18
Level 2	Single-Flush: 30" x 80"	2' - 6"	6' - 8"	14
Level 3	Forma Door: Balcony Door 40" x 87"	3' - 4"	7' - 3"	48
Level 3	Forma Door: Basic Door 36" x 84"	3' - 0"	7' - 0"	18
Level 3	Single-Flush: 30" x 80"	2' - 6"	6' - 8"	14
Level 4	Forma Door: Balcony Door 40" x 87"	3' - 4"	7' - 3"	48
Level 4	Forma Door: Basic Door 36" x 84"	3' - 0"	7' - 0"	18
Level 4	Single-Flush: 30" x 80"	2' - 6"	6' - 8"	14
Level 5	Forma Door: Balcony Door 40" x 87"	3' - 4"	7' - 3"	48
Level 5	Forma Door: Basic Door 36" x 84"	3' - 0"	7' - 0"	18
Level 5	Single-Flush: 30" x 80"	2' - 6"	6' - 8"	14
Level 6	Forma Door: Balcony Door 40" x 87"	3' - 4"	7' - 3"	48
Level 6	Forma Door: Basic Door 36" x 84"	3' - 0"	7' - 0"	18
Level 6	Single-Flush: 30" x 80"	2' - 6"	6' - 8"	14
Level 7	Forma Door: Balcony Door 40" x 87"	3' - 4"	7' - 3"	48
Level 7	Forma Door: Basic Door 36" x 84"	3' - 0"	7' - 0"	18
Level 7	Single-Flush: 30" x 80"	2' - 6"	6' - 8"	14

482

M5 Room Schedule - Level 4 (Typical)

Number	Name	Area
401	Studio	439 SF
401-B	Bath	53 SF
402	1 Bed	439 SF
402-B	Bath	53 SF
403	1 Bed	562 SF
403-B	Bath	56 SF
404	3 Bed	1018 SF
404-B	Bath	53 SF
405	1 Bed	472 SF
405-B	Bath	50 SF
406	1 Bed	572 SF
406-B	Bath	53 SF
407	1 Bed	759 SF
407-B	Bath	53 SF
408	2 Bed	836 SF
408-B	Bath	53 SF
409	2 Bed	743 SF
409-B	Bath	53 SF
410	3 Bed	1070 SF
410-B	Bath	53 SF
411	2 Bed	846 SF
411-B	Bath	53 SF
412	1 Bed	511 SF
412-B	Bath	53 SF
413	2 Bed	827 SF
413-B	Bath	53 SF
414	Studio	315 SF
414-B	Bath	53 SF
450	Stair 1	247 SF
451	Elevator + Shaft	142 SF
452	Corridor	1104 SF
453	Stair 2	197 SF
Grand total: 32		11842 SF

M5 Unit Mix Schedule

Unit Type	No. of Units	Total Area	% of Total Unit Area
1 Bed	36	19825 SF	35%
2 Bed	24	19441 SF	35%
3 Bed	12	12465 SF	22%
Studio	12	4497 SF	8%
Grand total: 84		56228 SF	

AUTODESK

www.autodesk.com/revit

Consultant
Address
Address
Address
Phone

Consultant
Address
Address
Address
Phone

Consultant
Address
Address
Address
Phone

Consultant
Address
Address
Address
Phone

Consultant
Address
Address
Address
Phone

No.	Description	Date

Courtyard Block - San Mateo (Module 5)

Schedules

Project Number	CEE120A-M5
Date	10/26/2026
Drawn By	V. Lim
Checked By	CEE 120A

A601

Scale

10/27/2026 1:27:51 AM