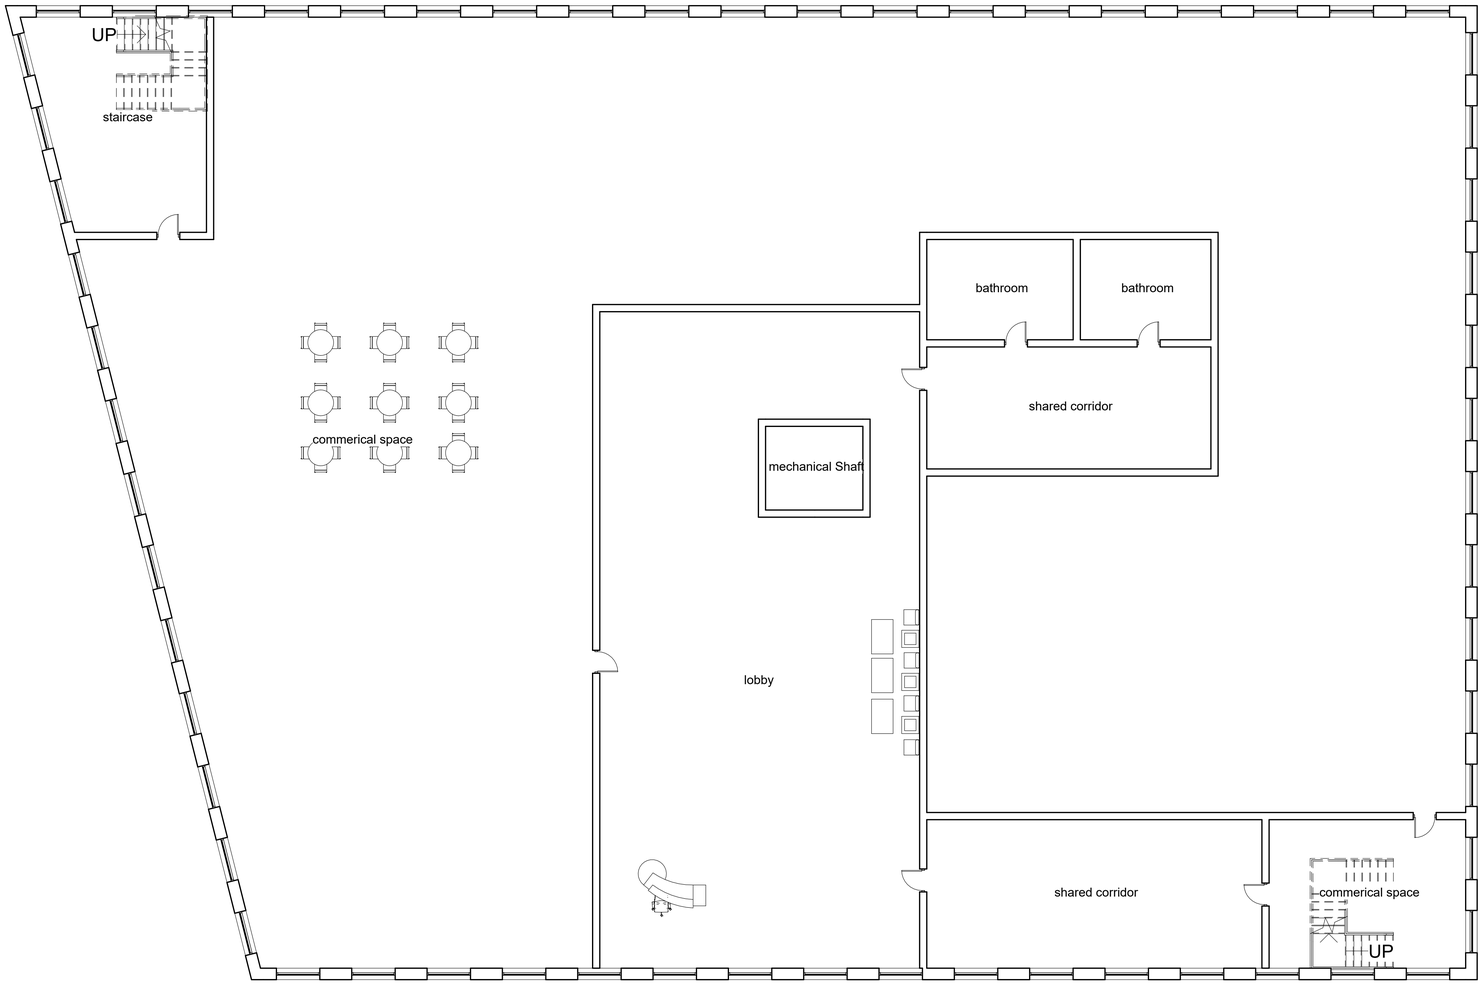


AUTODESK

www.autodesk.com/revit

Dylan Rizk


Module 5

No.	Description	Date

Plan level 0

Project number	Project Number	B01-A100
Date	Issue Date	
Drawn by	Author	
Checked by	Checker	Scale 1/16" = 1'-0"

10/30/2026 6:58:37 PM

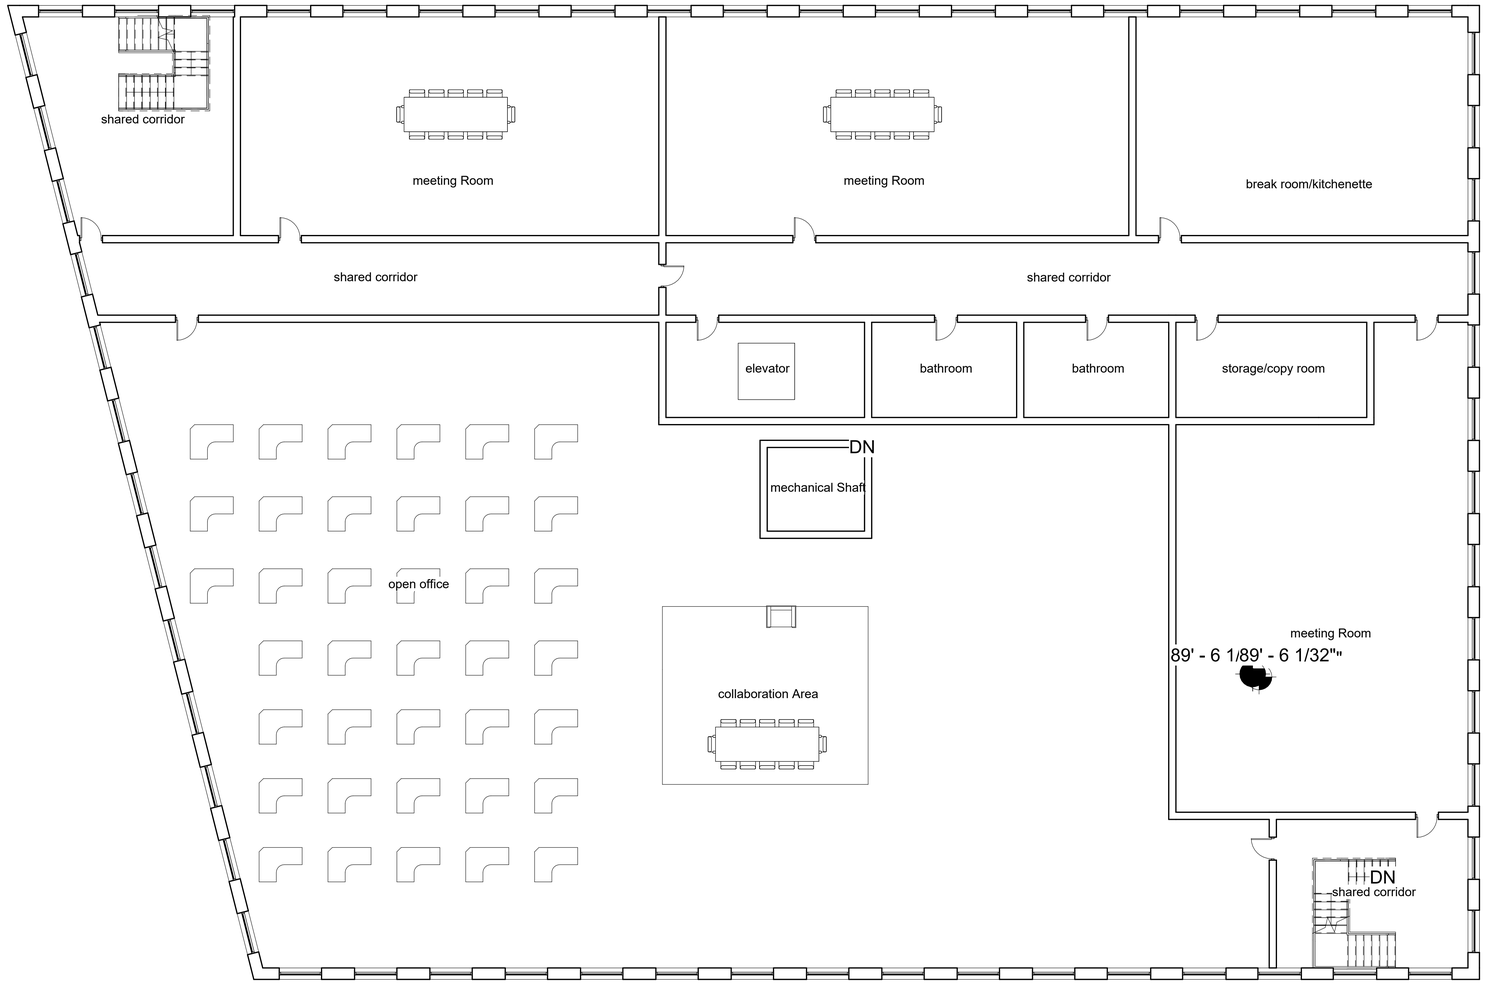

1 A104

AUTODESK

www.autodesk.com/revit

Dylan Rizk


Module 5

No.	Description	Date

Plan level 1

Project number	Project Number	B01-A101
Date	Issue Date	
Drawn by	Author	
Checked by	Checker	Scale 1/16" = 1'-0"

10/30/2026 6:58:41 PM

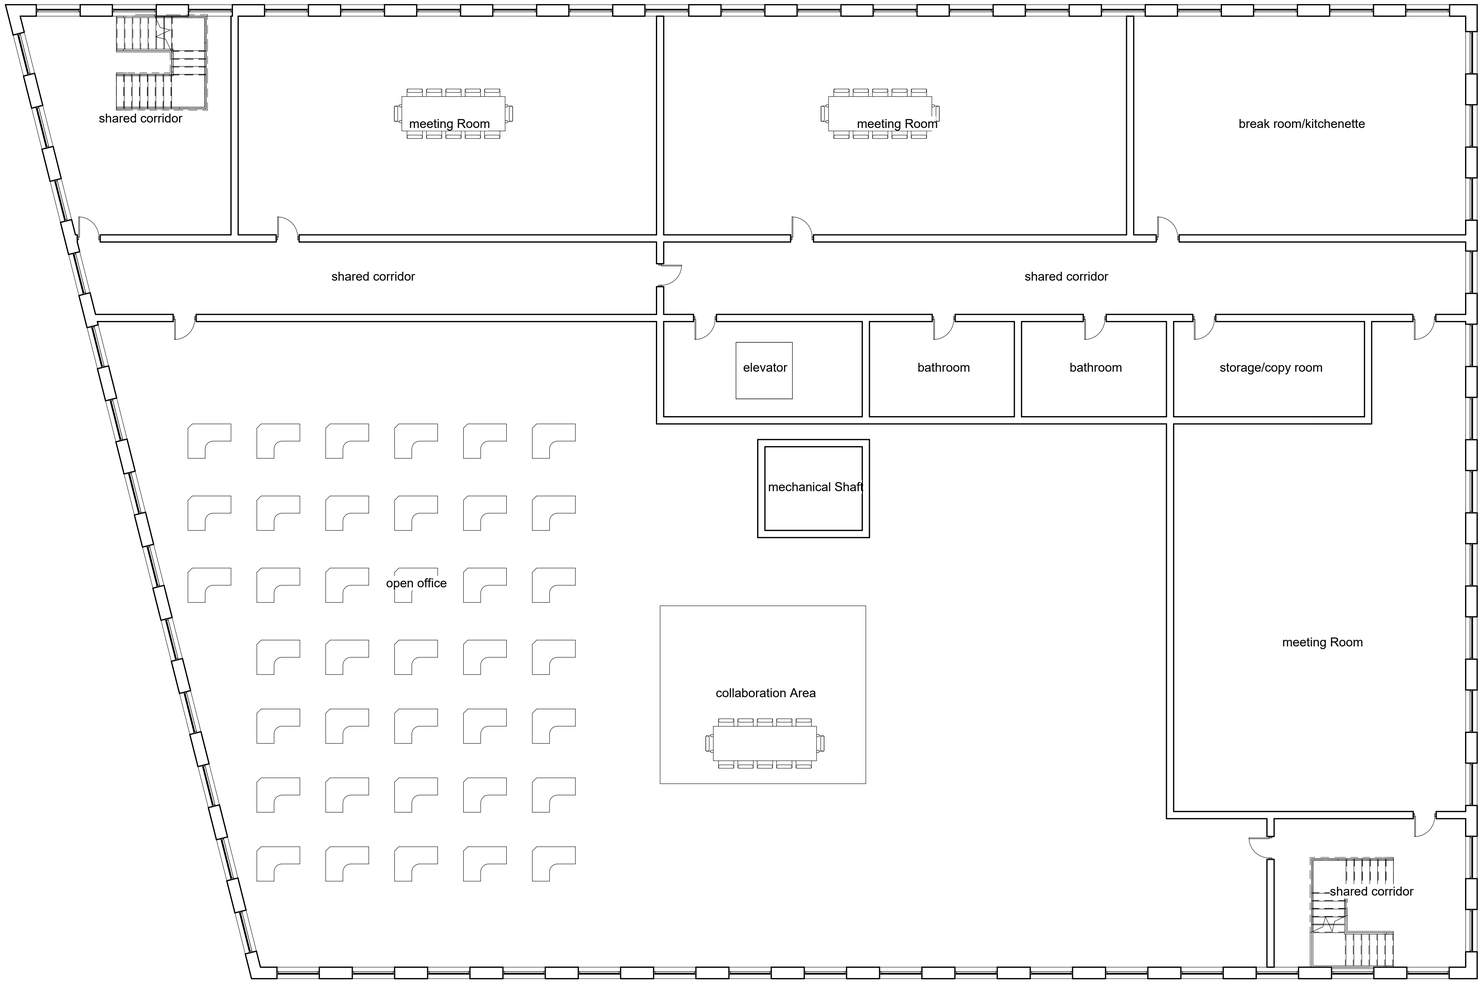

AUTODESK

www.autodesk.com/revit

Dylan Rizk


Module 5

No.	Description	Date

Plan level 2

Project number	Project Number	B01-A102
Date	Issue Date	
Drawn by	Author	
Checked by	Checker	Scale 1/16" = 1'-0"

10/30/2026 6:58:43 PM

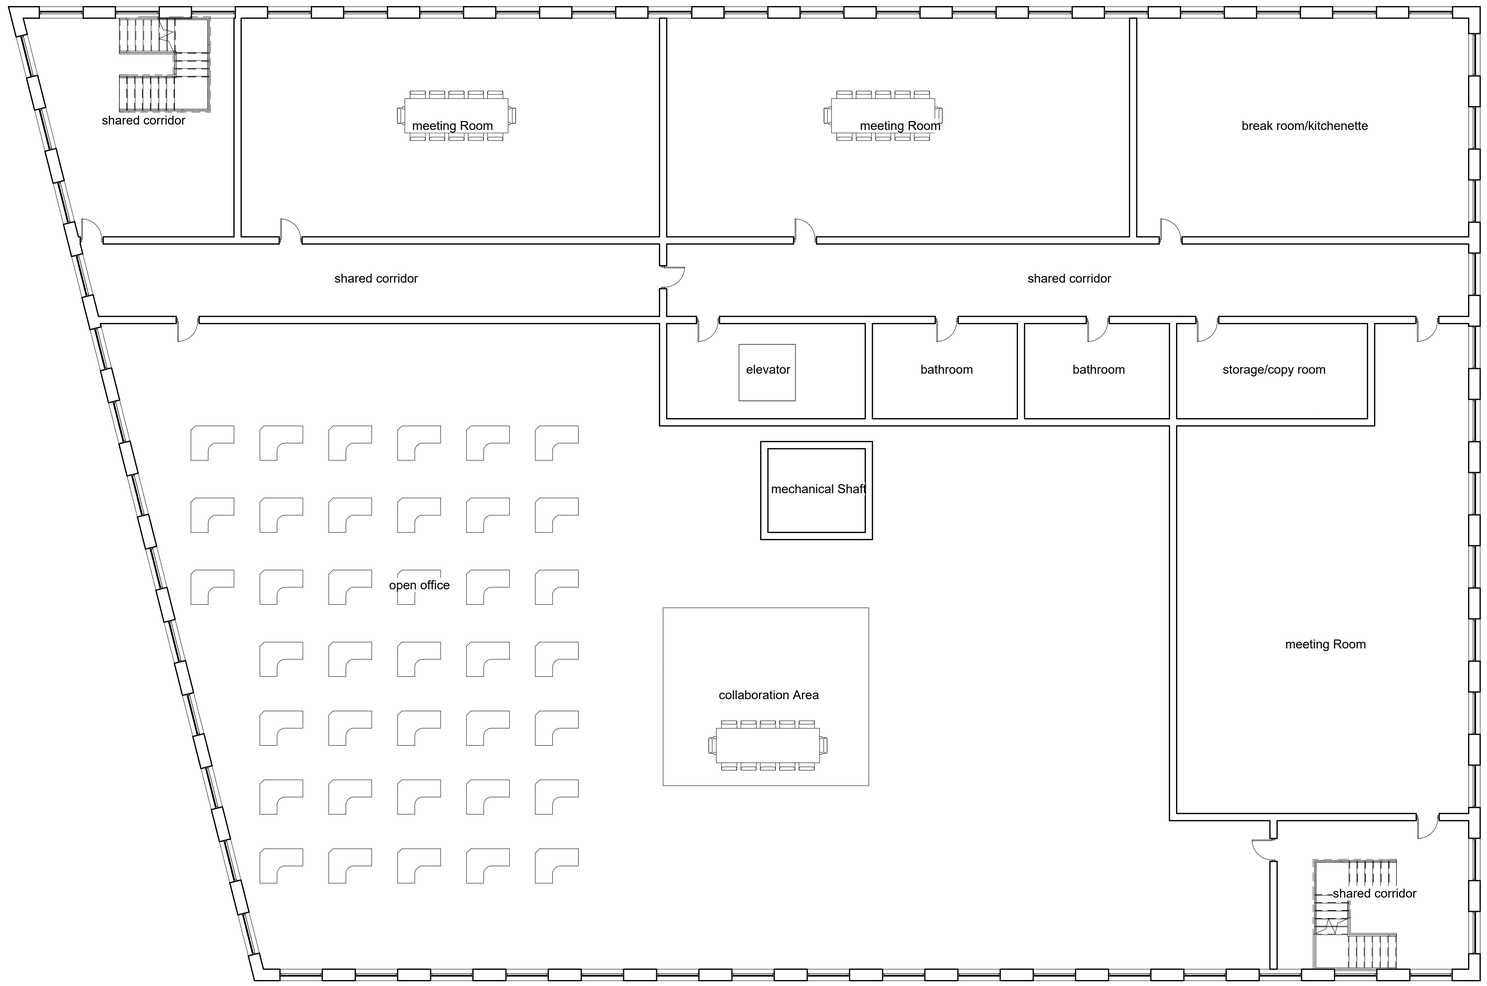

AUTODESK

www.autodesk.com/revit

Dylan Rizk


Module 5

No.	Description	Date

Plan level 3

Project number	Project Number	B01-A103
Date	Issue Date	
Drawn by	Author	
Checked by	Checker	Scale 1/16" = 1'-0"

10/30/2026 6:58:45 PM

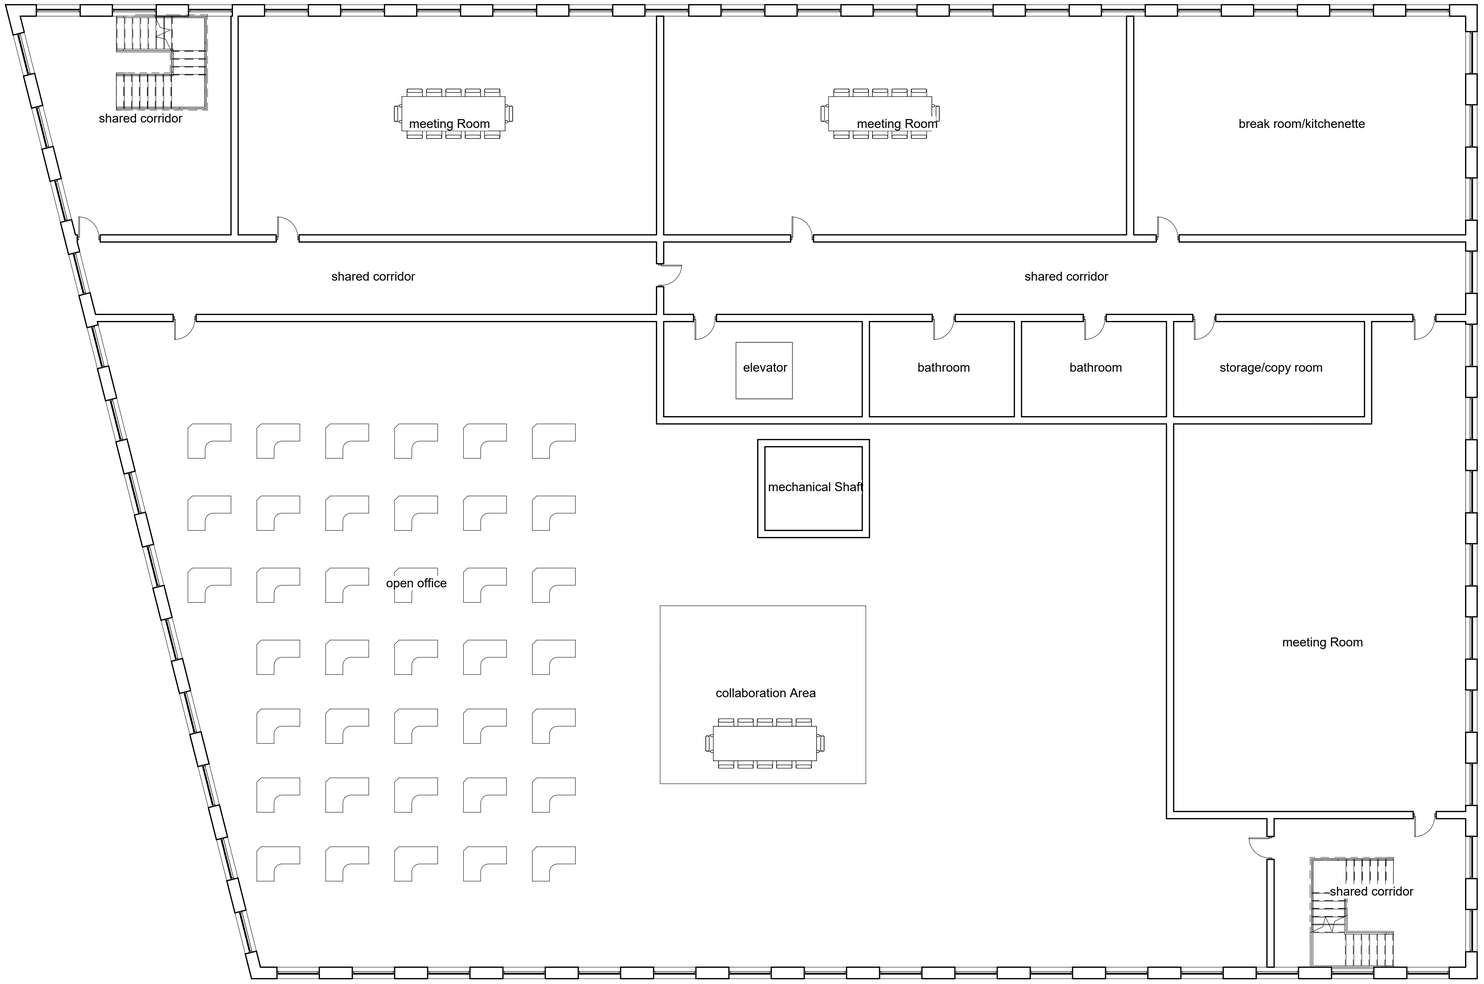

AUTODESK

www.autodesk.com/revit

Dylan Rizk


Module 5

No.	Description	Date

Plan level 4

Project number	Project Number	B01-A104
Date	Issue Date	
Drawn by	Author	
Checked by	Checker	Scale 1/16" = 1'-0"

10/30/2026 6:58:47 PM

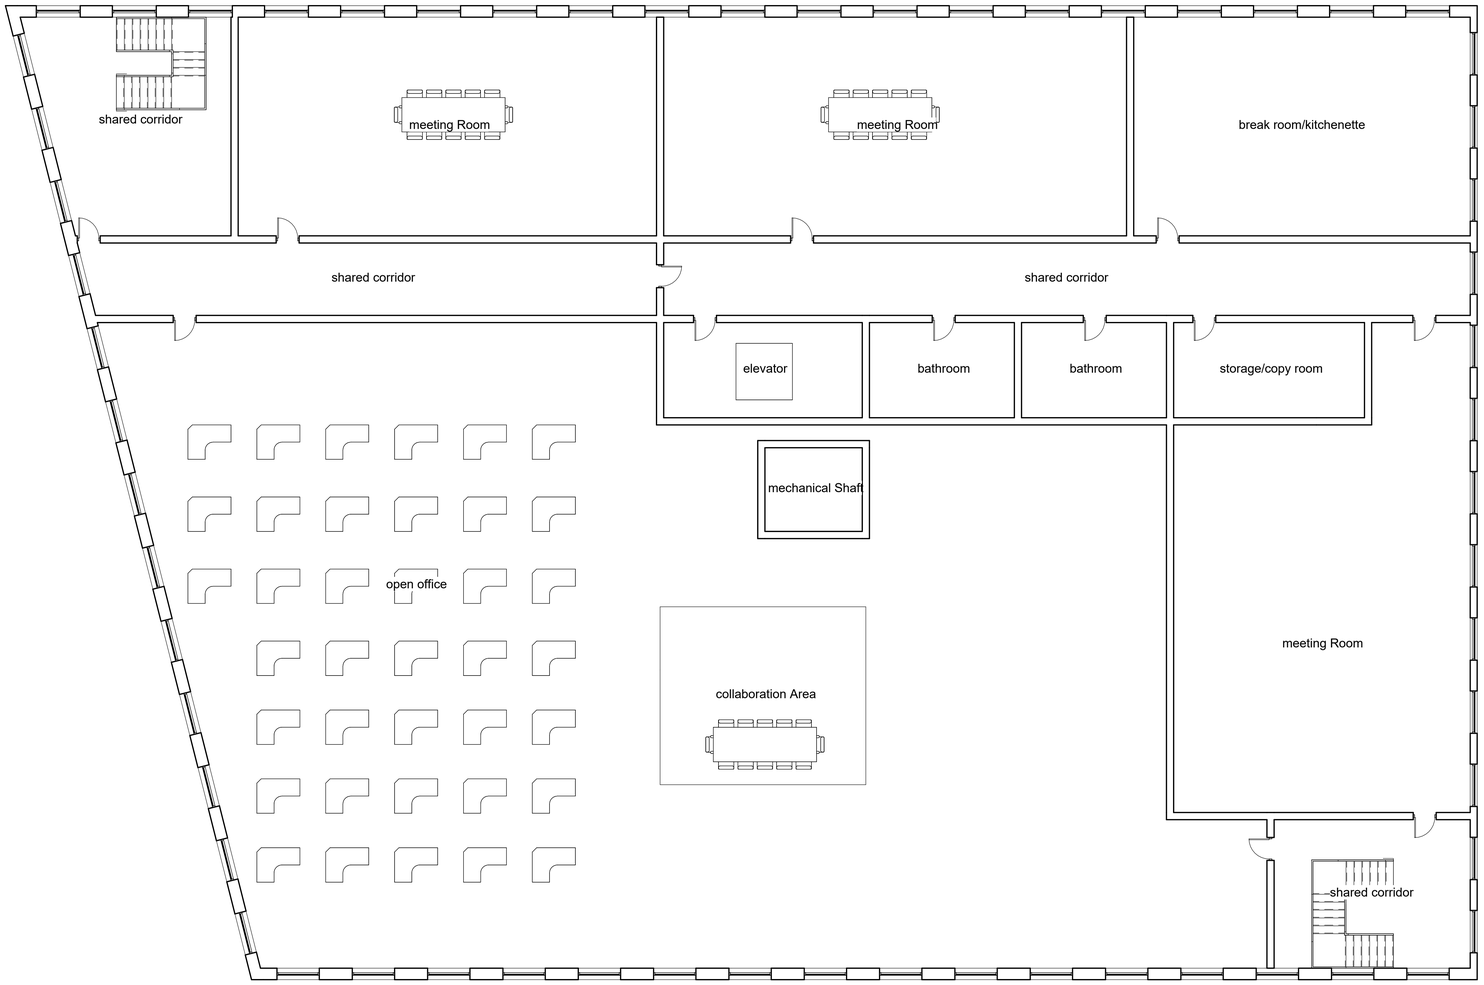

AUTODESK

www.autodesk.com/revit

Dylan Rizk


Module 5

No.	Description	Date

Plan level 5

Project number	Project Number	B01-A105
Date	Issue Date	
Drawn by	Author	
Checked by	Checker	Scale 1/16" = 1'-0"

10/30/2026 6:58:49 PM

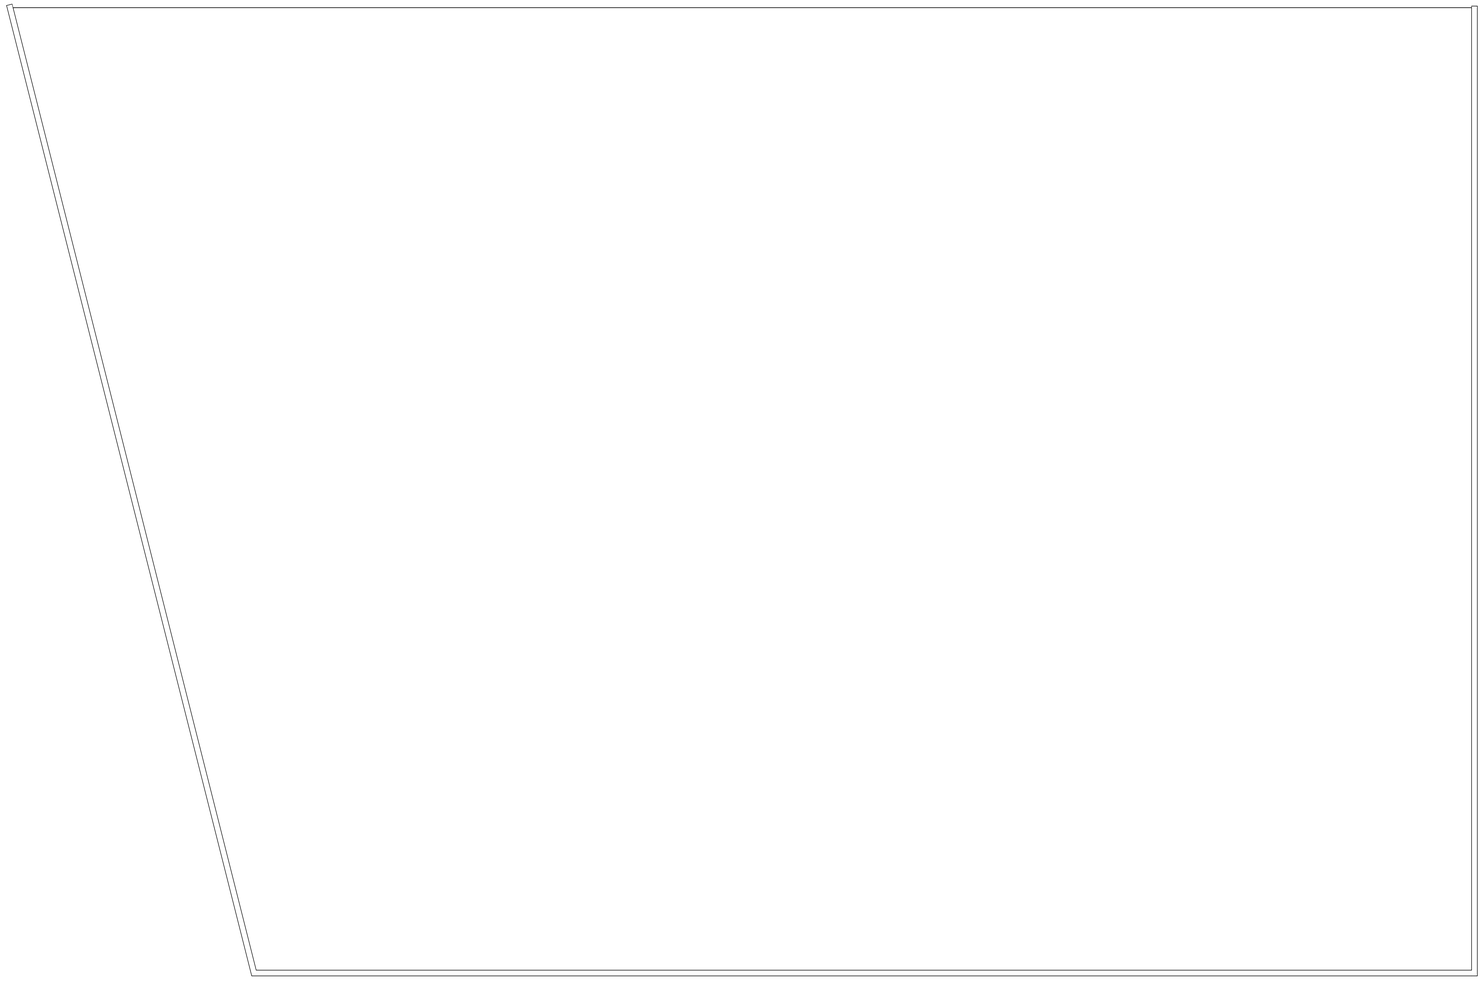

AUTODESK

www.autodesk.com/revit

Dylan Rizk


Module 5

No.	Description	Date

Roof Plan

Project number	Project Number	A103
Date	Issue Date	
Drawn by	Author	
Checked by	Checker	Scale 1/16" = 1'-0"

10/30/2026 6:58:50 PM

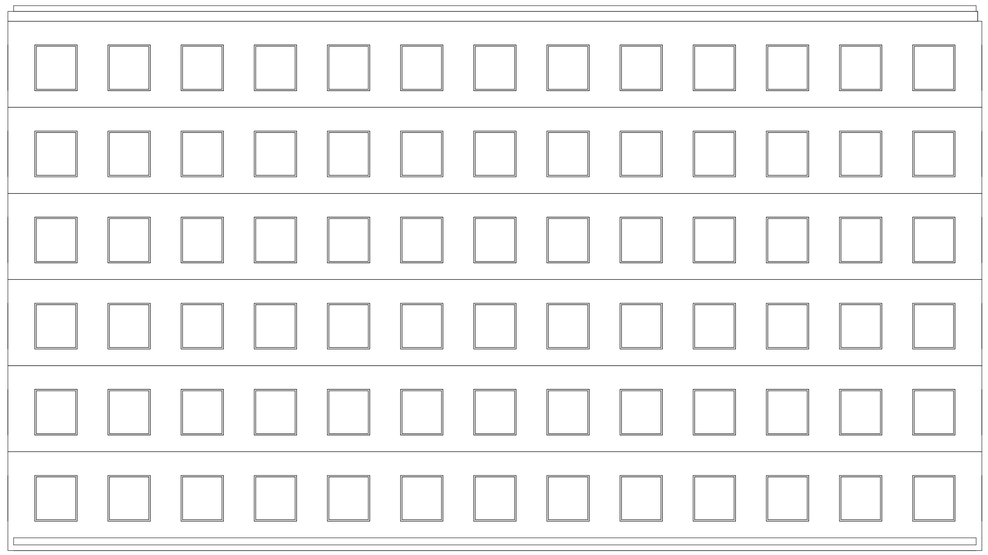

AUTODESK

www.autodesk.com/revit

Dylan Rizk

Module 5

No.	Description	Date

Building Elevation

Project number	Project Number	A104
Date	Issue Date	
Drawn by	Author	
Checked by	Checker	Scale 1/16" = 1'-0"

10/30/2026 6:58:52 PM