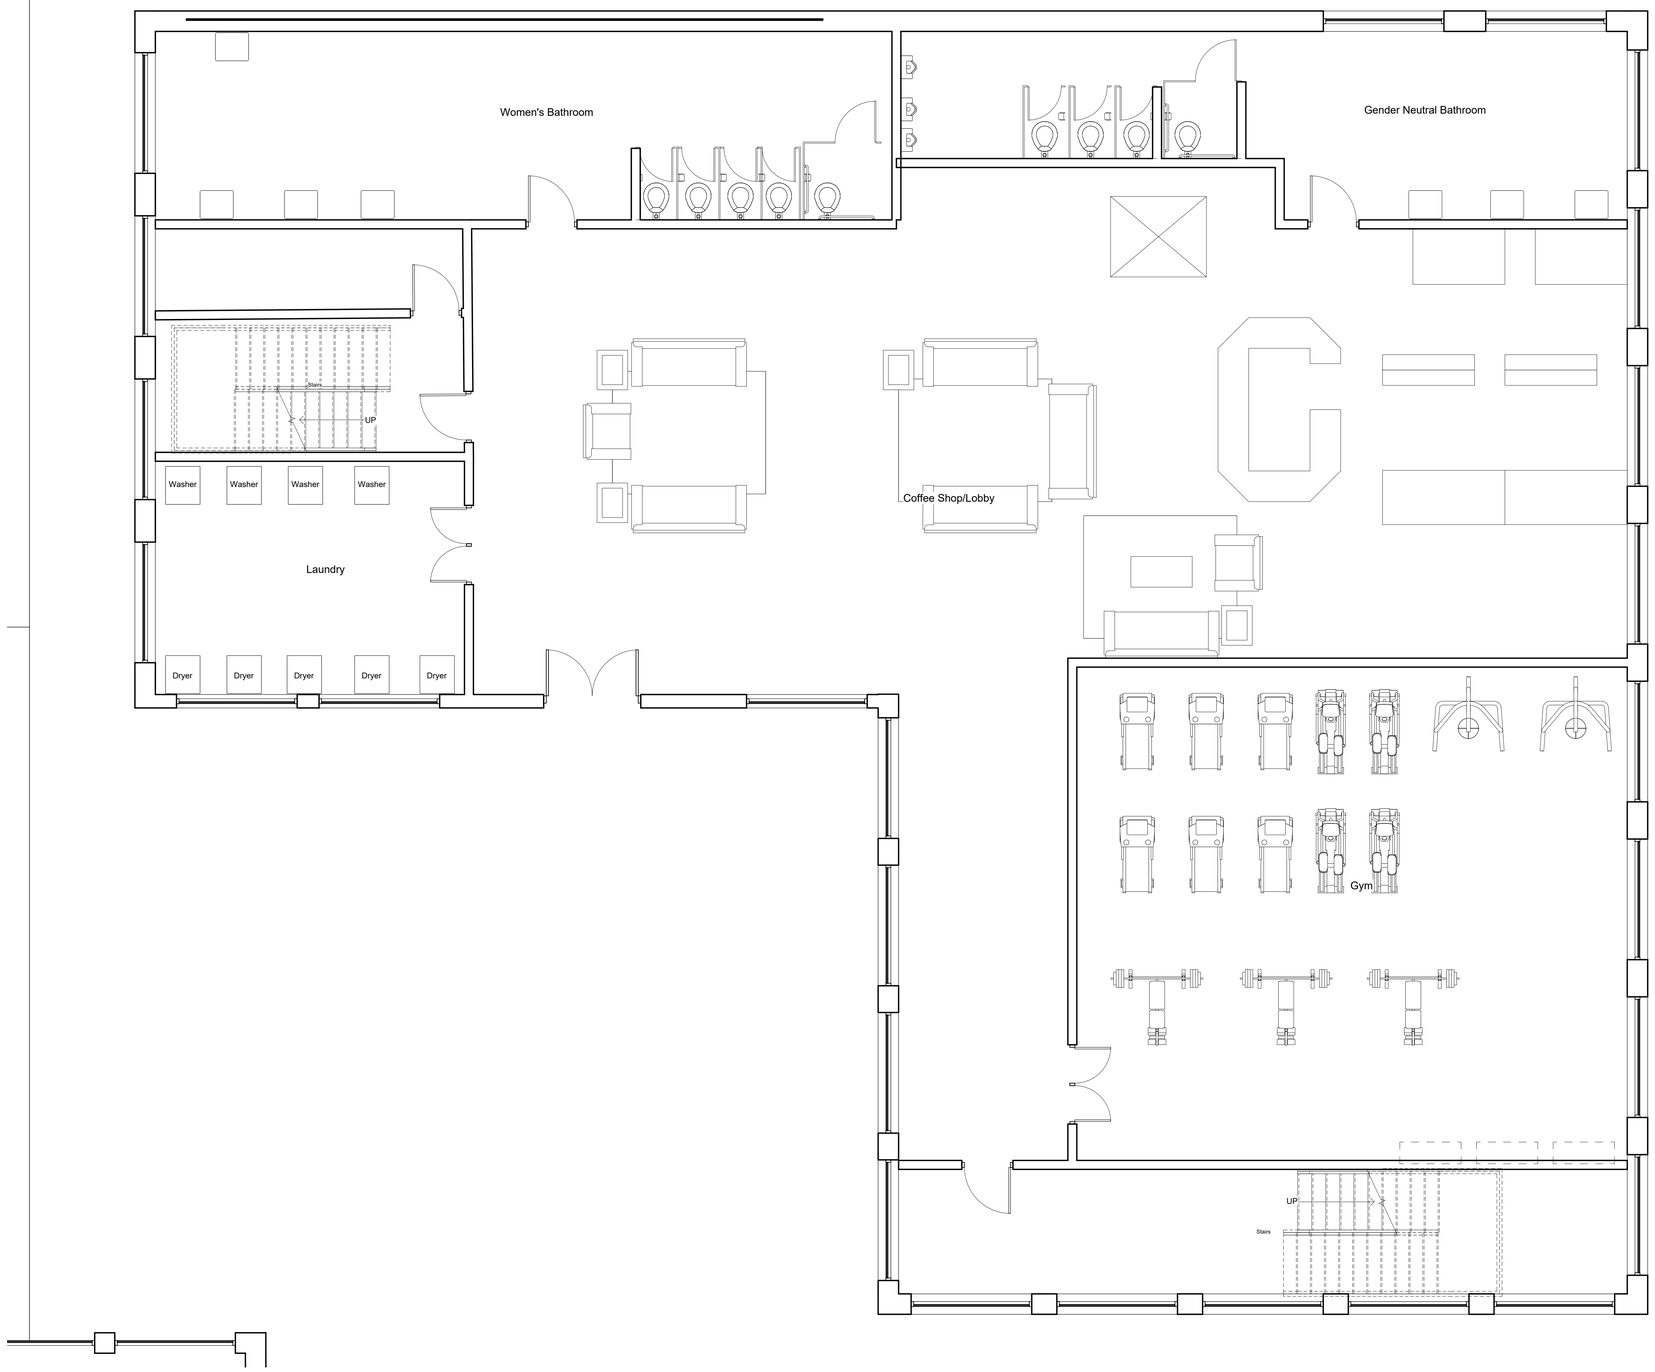


AUTODESK

www.autodesk.com/revit

Consultant
Address
Address
Address
Phone

Consultant
Address
Address
Address
Phone

Consultant
Address
Address
Address
Phone

Consultant
Address
Address
Address
Phone

Consultant
Address
Address
Address
Phone

No.	Description	Date

Zah-Nye Fremont Residential

Ground Floor


Project Number	Project Number
Date	Issue Date
Drawn By	Author
Checked By	Checker


B03-A110


Scale 1/4" = 1'-0"


11/1/2026 1:34:33 AM



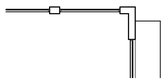

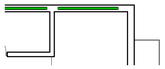

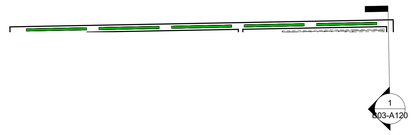

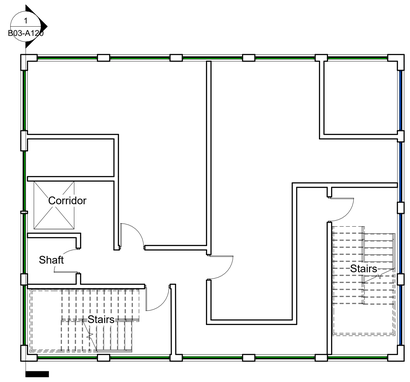

AUTODESK

www.autodesk.com/revit

Consultant
Address
Address
Address
Phone

Consultant
Address
Address
Address
Phone

Consultant
Address
Address
Address
Phone

Consultant
Address
Address
Address
Phone

Consultant
Address
Address
Address
Phone

No.	Description	Date

Zah-Nye Fremont Residential


Typical Floor 2

Project Number	Project Number
Date	Issue Date
Drawn By	Author
Checked By	Checker

B03-A111

Scale 1/8" = 1'-0"

11/1/2026 1:34:34 AM

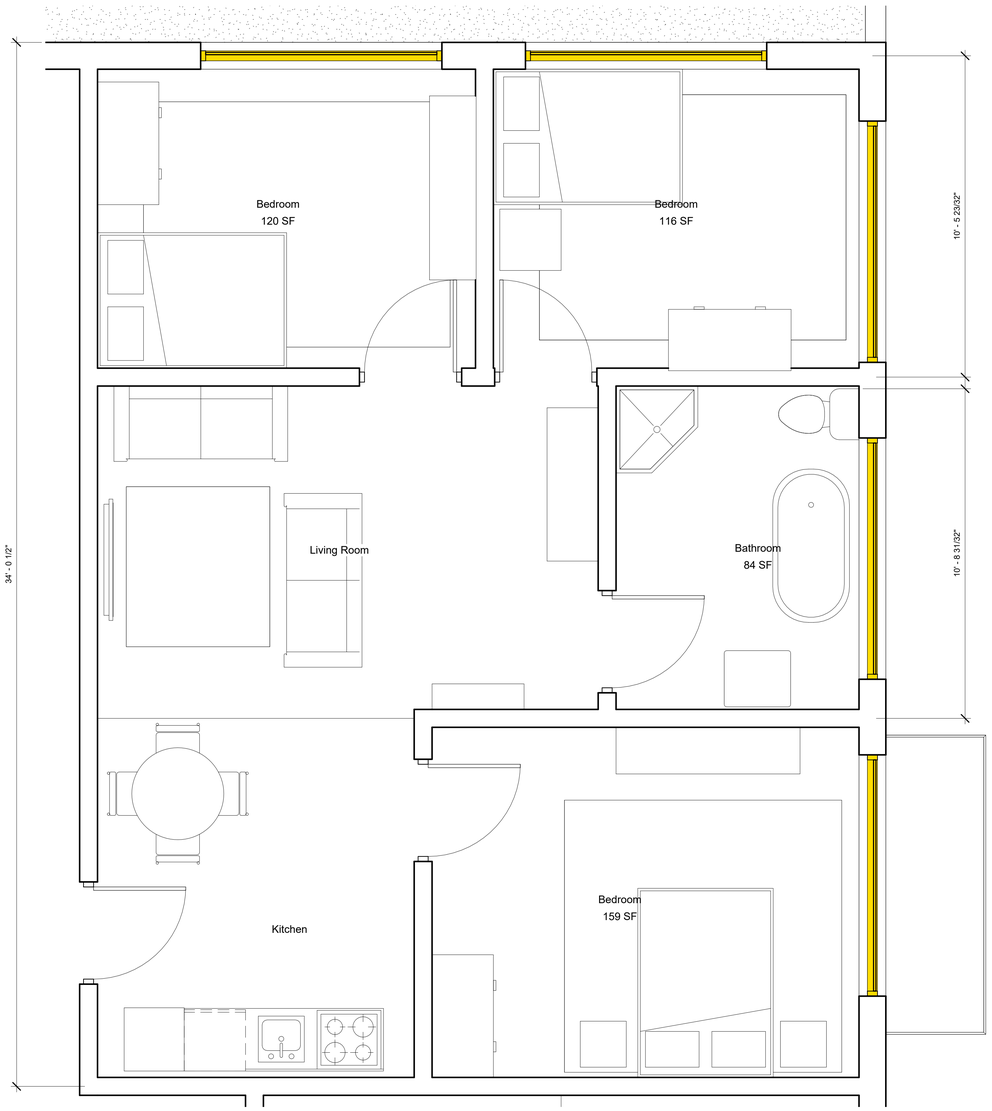

AUTODESK

www.autodesk.com/revit

Consultant
Address
Address
Address
Phone

Consultant
Address
Address
Address
Phone

Consultant
Address
Address
Address
Phone

Consultant
Address
Address
Address
Phone

Consultant
Address
Address
Address
Phone

No.	Description	Date

Zah-Nye
Fremont
Residential

Enlarged Furnished Plan

Project Number	Project Number
Date	Issue Date
Drawn By	Author
Checked By	Checker

B03-A117

Scale 1/2" = 1'-0"

11/1/2026 1:34:34 AM

Typical 1,3,5,7 Space Schedule			
Number	Area	Area per Person	Number of People
Bathroom			
1	72 SF	308 SF	0.233032
4	68 SF	308 SF	0.221708
5	69 SF	308 SF	0.225829
8	65 SF	308 SF	0.210231
13	84 SF	308 SF	0.271675
14	72 SF	308 SF	0.233032
17	68 SF	308 SF	0.221708
18	69 SF	308 SF	0.225829
21	62 SF	308 SF	0.201341
26	83 SF	308 SF	0.269239
27	72 SF	308 SF	0.233032
30	68 SF	308 SF	0.221708
31	69 SF	308 SF	0.225829
34	Not Placed	308 SF	0.210231
39	84 SF	308 SF	0.271675
Bedroom			
2	241 SF	308 SF	0.783452
3	188 SF	308 SF	0.610566
6	146 SF	308 SF	0.474817
7	149 SF	308 SF	0.485325
9	173 SF	308 SF	0.563147
10	159 SF	308 SF	0.516865
11	120 SF	308 SF	0.390702
12	116 SF	308 SF	0.377911
15	241 SF	308 SF	0.783452
16	188 SF	308 SF	0.610566
19	146 SF	308 SF	0.474817
20	149 SF	308 SF	0.485325
22	95 SF	308 SF	0.310472
23	159 SF	308 SF	0.516865
24	120 SF	308 SF	0.390702
25	116 SF	308 SF	0.377911
28	241 SF	308 SF	0.783452
29	188 SF	308 SF	0.610566
32	146 SF	308 SF	0.474817
33	149 SF	308 SF	0.485325
35	173 SF	308 SF	0.563147
36	159 SF	308 SF	0.516865
37	120 SF	308 SF	0.390702
38	116 SF	308 SF	0.377911

Typical Rooms Schedule					
Name	Number	Level	Area	Perimeter	Volume
Corridor	84	B02-L02	329 SF	159' - 1 25/32"	4056.68 CF
Stairs	85	B02-L02	187 SF	60' - 9 1/32"	3050.60 CF
Shaft	86	B02-L02	39 SF	24' - 10 1/8"	430.52 CF
Stairs	87	B02-L02	161 SF	54' - 7 21/32"	2757.88 CF
Bathroom	458	B02-L02	55 SF	32' - 4 5/8"	554.43 CF
Studio	459	B02-L02	389 SF	94' - 9 5/16"	3894.70 CF
Bathroom	460	B02-L02	91 SF	38' - 2 31/32"	914.35 CF
Studio	461	B02-L02	472 SF	116' - 1 17/32"	4723.61 CF

Windows Schedule 2026-10-31_23-32-59							
Mark	Type Mark	Family and Type	Level	Width	Height	Sill Height	Count
B01-L00							
10		Forma Window 1: North Glazing Windows	B01-L00	7' - 10 13/32"	8' - 3 21/32"	1' - 4 13/32"	1
11		Forma Window 1: North Glazing Windows	B01-L00	7' - 10 13/32"	8' - 3 21/32"	1' - 4 13/32"	1
16	45	Forma Window 1: South Glazing Windows	B01-L00	7' - 10 13/32"	8' - 3 21/32"	1' - 5 1/4"	1
17	45	Forma Window 1: South Glazing Windows	B01-L00	7' - 10 13/32"	8' - 3 21/32"	1' - 5 3/32"	1
18	45	Forma Window 1: South Glazing Windows	B01-L00	7' - 10 13/32"	8' - 3 21/32"	1' - 5 3/32"	1
19	45	Forma Window 1: South Glazing Windows	B01-L00	7' - 10 13/32"	8' - 3 21/32"	1' - 5 3/32"	1
20	45	Forma Window 1: South Glazing Windows	B01-L00	7' - 10 13/32"	8' - 3 21/32"	1' - 5 3/32"	1
21	45	Forma Window 1: South Glazing Windows	B01-L00	7' - 10 13/32"	8' - 3 21/32"	1' - 4 9/16"	1
22	45	Forma Window 1: South Glazing Windows	B01-L00	7' - 10 13/32"	8' - 3 21/32"	1' - 4 9/16"	1
23	45	Forma Window 1: South Glazing Windows	B01-L00	7' - 10 13/32"	8' - 3 21/32"	1' - 4 9/16"	1
24	45	Forma Window 1: South Glazing Windows	B01-L00	7' - 10 13/32"	8' - 3 21/32"	1' - 4 9/16"	1
25	45	Forma Window 1: South Glazing Windows	B01-L00	7' - 10 13/32"	8' - 3 21/32"	1' - 4 9/16"	1
1	46	Forma Window 1: East Glazing Windows	B01-L00	7' - 10 13/32"	8' - 3 21/32"	1' - 5 1/4"	1
2	46	Forma Window 1: East Glazing Windows	B01-L00	7' - 10 13/32"	8' - 3 21/32"	1' - 5 1/4"	1
26	46	Forma Window 1: East Glazing Windows	B01-L00	7' - 10 13/32"	8' - 3 21/32"	1' - 5 5/32"	1
27	46	Forma Window 1: East Glazing Windows	B01-L00	7' - 10 13/32"	8' - 3 21/32"	1' - 5 5/32"	1
28	46	Forma Window 1: East Glazing Windows	B01-L00	7' - 10 13/32"	8' - 3 21/32"	1' - 5 5/32"	1
29	46	Forma Window 1: East Glazing Windows	B01-L00	7' - 10 13/32"	8' - 3 21/32"	1' - 5 5/32"	1
30	46	Forma Window 1: East Glazing Windows	B01-L00	7' - 10 13/32"	8' - 3 21/32"	1' - 5 5/32"	1
31	46	Forma Window 1: East Glazing Windows	B01-L00	7' - 10 13/32"	8' - 3 21/32"	1' - 5 5/32"	1
32	46	Forma Window 1: East Glazing Windows	B01-L00	7' - 10 13/32"	8' - 3 21/32"	1' - 5 5/32"	1
33	46	Forma Window 1: East Glazing Windows	B01-L00	7' - 10 13/32"	8' - 3 21/32"	1' - 5 5/32"	1
12	47	Forma Window 1: West Glazing Windows	B01-L00	7' - 10 13/32"	8' - 3 21/32"	1' - 4 13/32"	1
13	47	Forma Window 1: West Glazing Windows	B01-L00	7' - 10 13/32"	8' - 3 21/32"	1' - 4 13/32"	1
14	47	Forma Window 1: West Glazing Windows	B01-L00	7' - 10 13/32"	8' - 3 21/32"	1' - 5 1/4"	1
15	47	Forma Window 1: West Glazing Windows	B01-L00	7' - 10 13/32"	8' - 3 21/32"	1' - 5 1/4"	1

B01-L00: 26

AUTODESK

www.autodesk.com/revit

Consultant
Address
Address
Address
Phone

Consultant
Address
Address
Address
Phone

Consultant
Address
Address
Address
Phone

Consultant
Address
Address
Address
Phone

Consultant
Address
Address
Address
Phone

No.	Description	Date

Zah-Nye
Fremont
Residential


Window, Space, & Room Schedules

Project Number	Project Number
Date	Issue Date
Drawn By	Author
Checked By	Checker

B03-A118

Scale

11/1/2026 1:34:36 AM

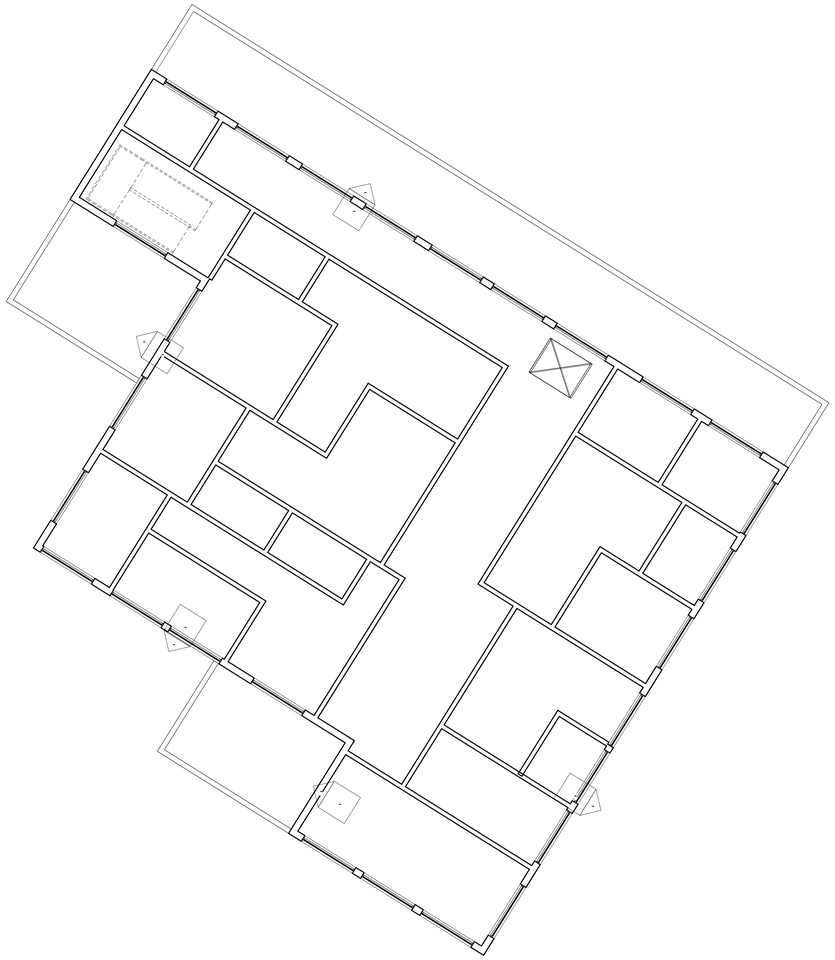

AUTODESK

www.autodesk.com/revit

Consultant
Address
Address
Address
Phone

Consultant
Address
Address
Address
Phone

Consultant
Address
Address
Address
Phone

Consultant
Address
Address
Address
Phone

Consultant
Address
Address
Address
Phone

No.	Description	Date

Zah-Nye Fremont Residential


Ceiling Floor Plan

Project Number	Project Number
Date	Issue Date
Drawn By	Author
Checked By	Checker

B03-A119

Scale	1/8" = 1'-0"

11/1/2026 1:34:37 AM

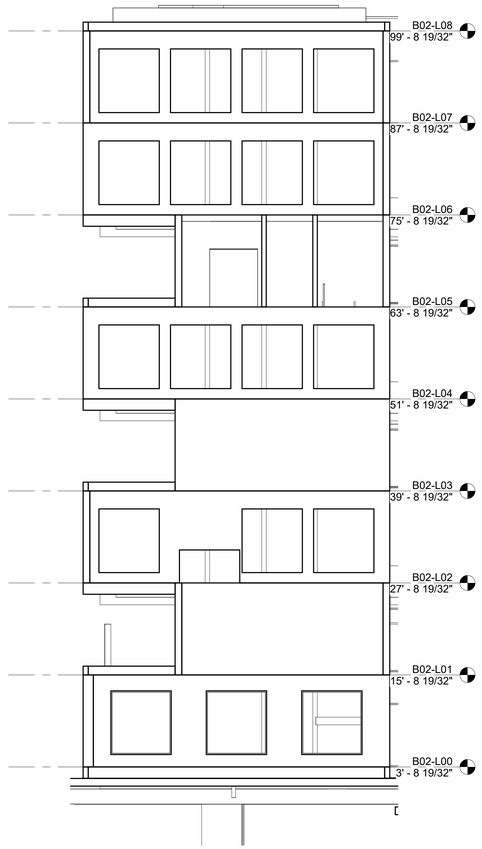

AUTODESK

www.autodesk.com/revit

Consultant
Address
Address
Address
Phone

Consultant
Address
Address
Address
Phone

Consultant
Address
Address
Address
Phone

Consultant
Address
Address
Address
Phone

Consultant
Address
Address
Address
Phone

No.	Description	Date

Zah-Nye Fremont Residential

Building Section Sheet

Project Number	Project Number
Date	Issue Date
Drawn By	Author
Checked By	Checker

B03-A120

Scale	1/8" = 1'-0"

11/1/2026 1:34:39 AM