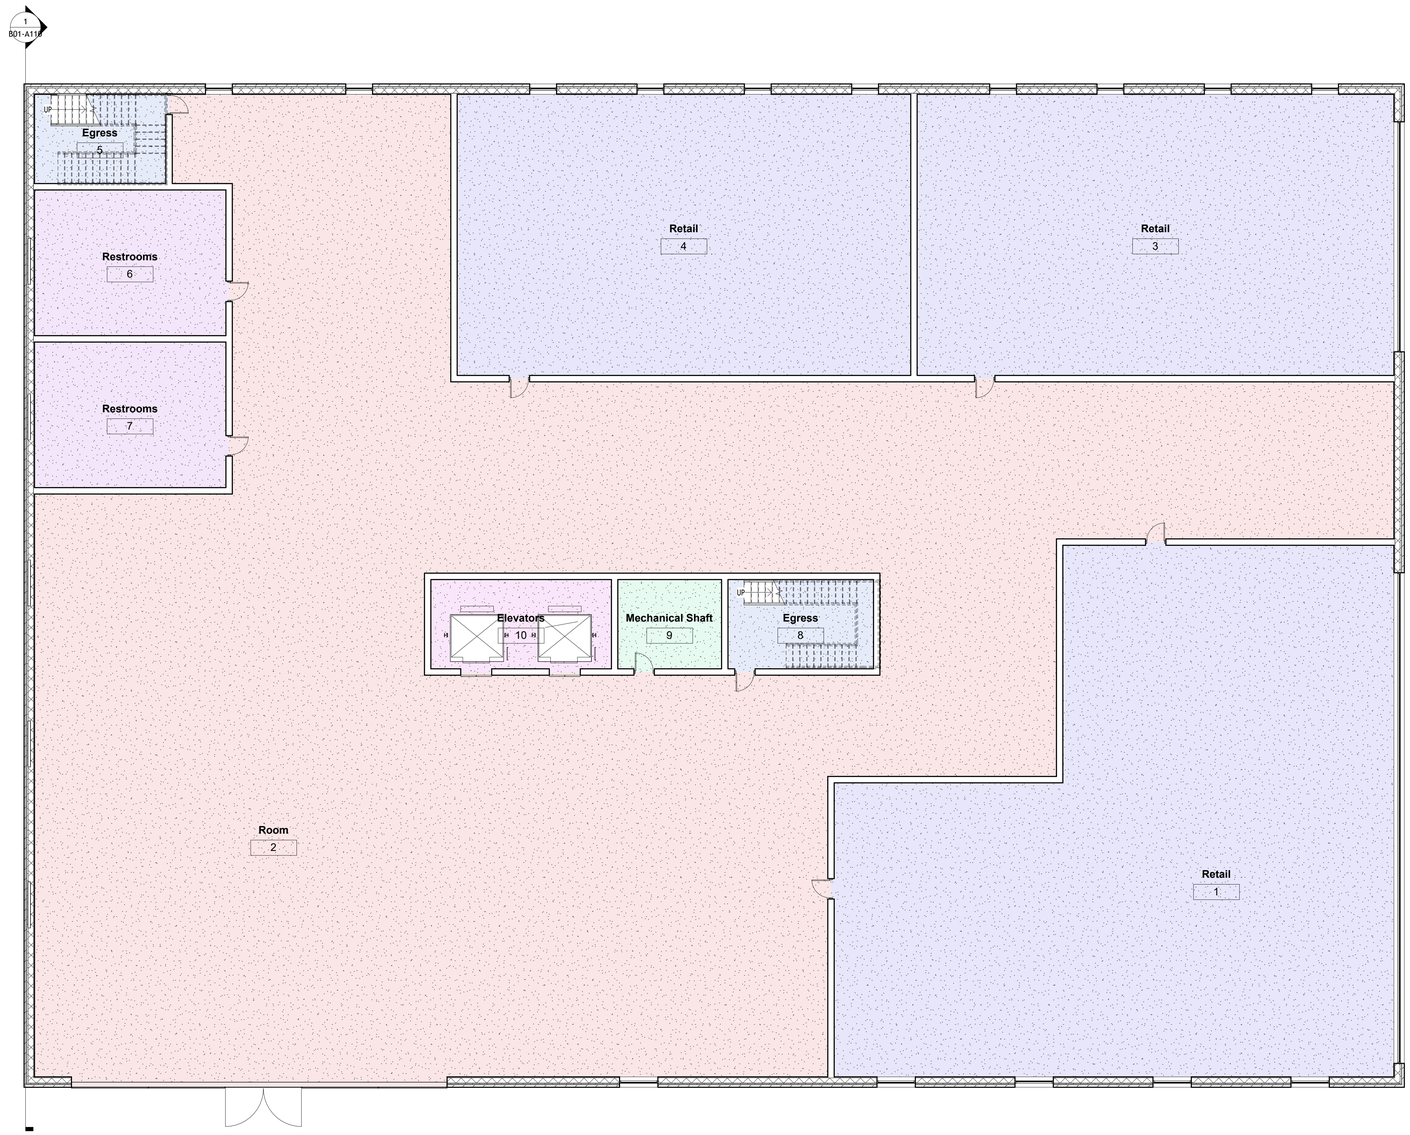


AUTODESK

www.autodesk.com/revit

Consultant
Address
Address
Address
Phone

Consultant
Address
Address
Address
Phone

Consultant
Address
Address
Address
Phone

Consultant
Address
Address
Address
Phone

Consultant
Address
Address
Address
Phone

No.	Description	Date

Owner

Project Name


Plan level 0

Project Number	Project Number
Date	Issue Date
Drawn By	Author
Checked By	Checker

B01-A100

Scale 1/8" = 1'-0"

2026-10-18 8:13:00 PM

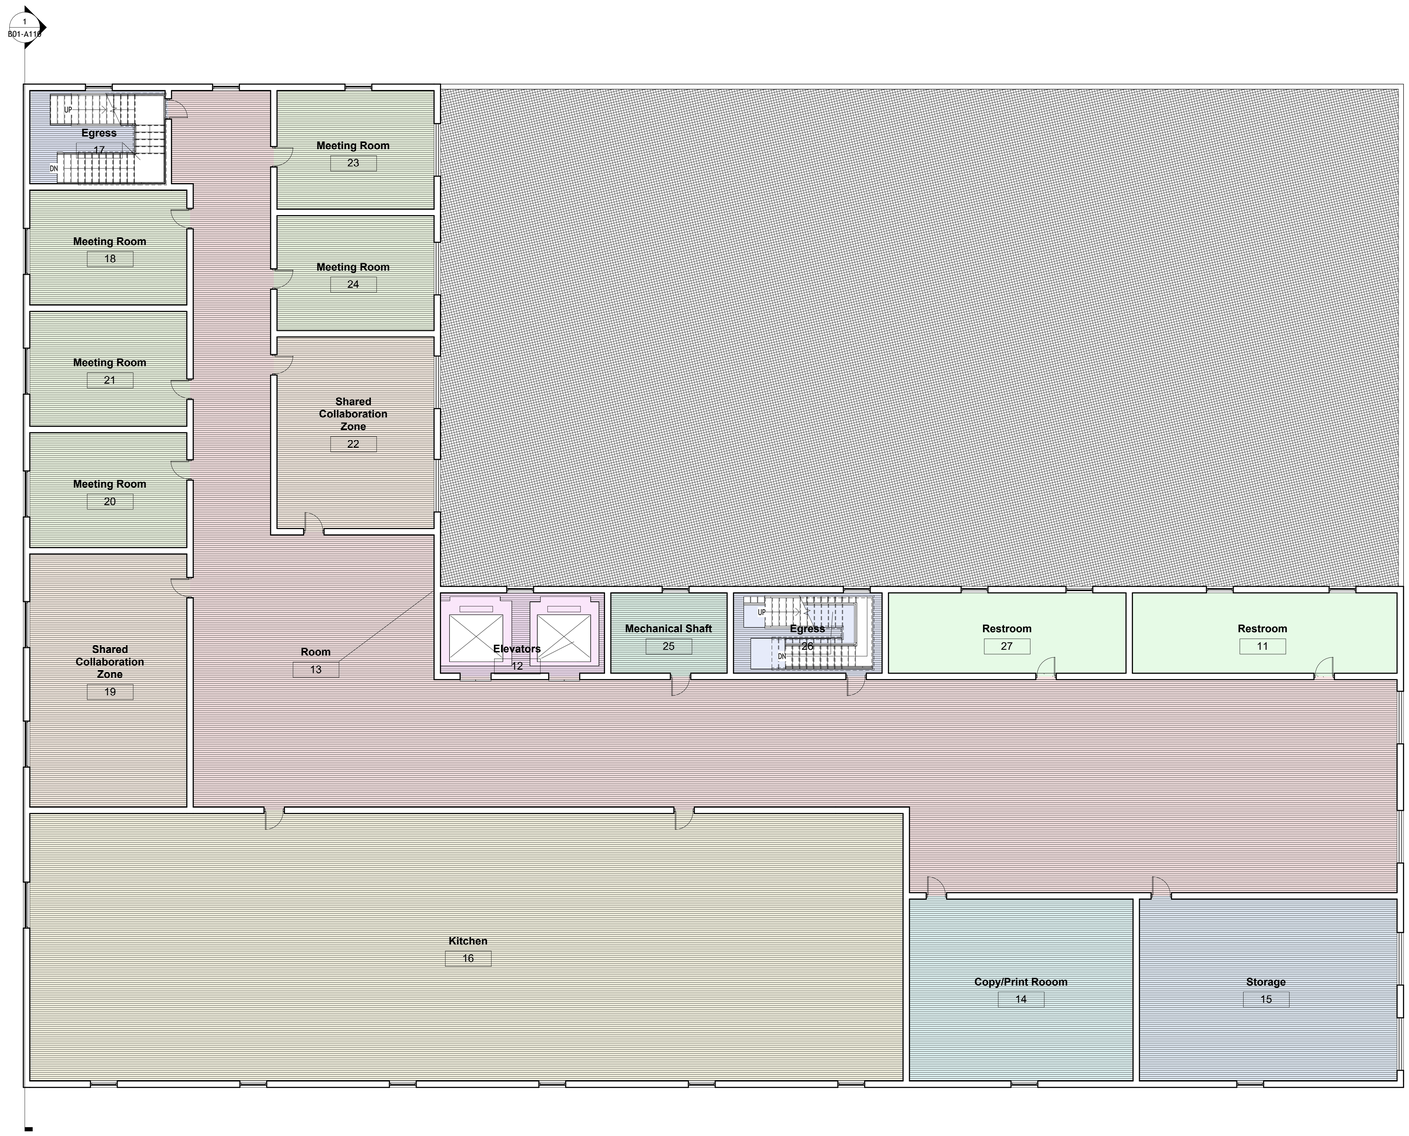

AUTODESK

www.autodesk.com/revit

Consultant
Address
Address
Address
Phone

Consultant
Address
Address
Address
Phone

Consultant
Address
Address
Address
Phone

Consultant
Address
Address
Address
Phone

Consultant
Address
Address
Address
Phone

No.	Description	Date

Owner

Project Name

Plan level 1

Project Number	Project Number
Date	Issue Date
Drawn By	Author
Checked By	Checker

B01-A101

Scale 1/8" = 1'-0"

2026-10-18 8:13:00 PM



AUTODESK

www.autodesk.com/revit

Consultant
Address
Address
Address
Phone

Consultant
Address
Address
Address
Phone

Consultant
Address
Address
Address
Phone

Consultant
Address
Address
Address
Phone

Consultant
Address
Address
Address
Phone

No.	Description	Date

Owner

Project Name


Plan level 6

Project Number	Project Number
Date	Issue Date
Drawn By	Author
Checked By	Checker

B01-A106

Scale	1/8" = 1'-0"

2026-10-18 8:13:00 PM

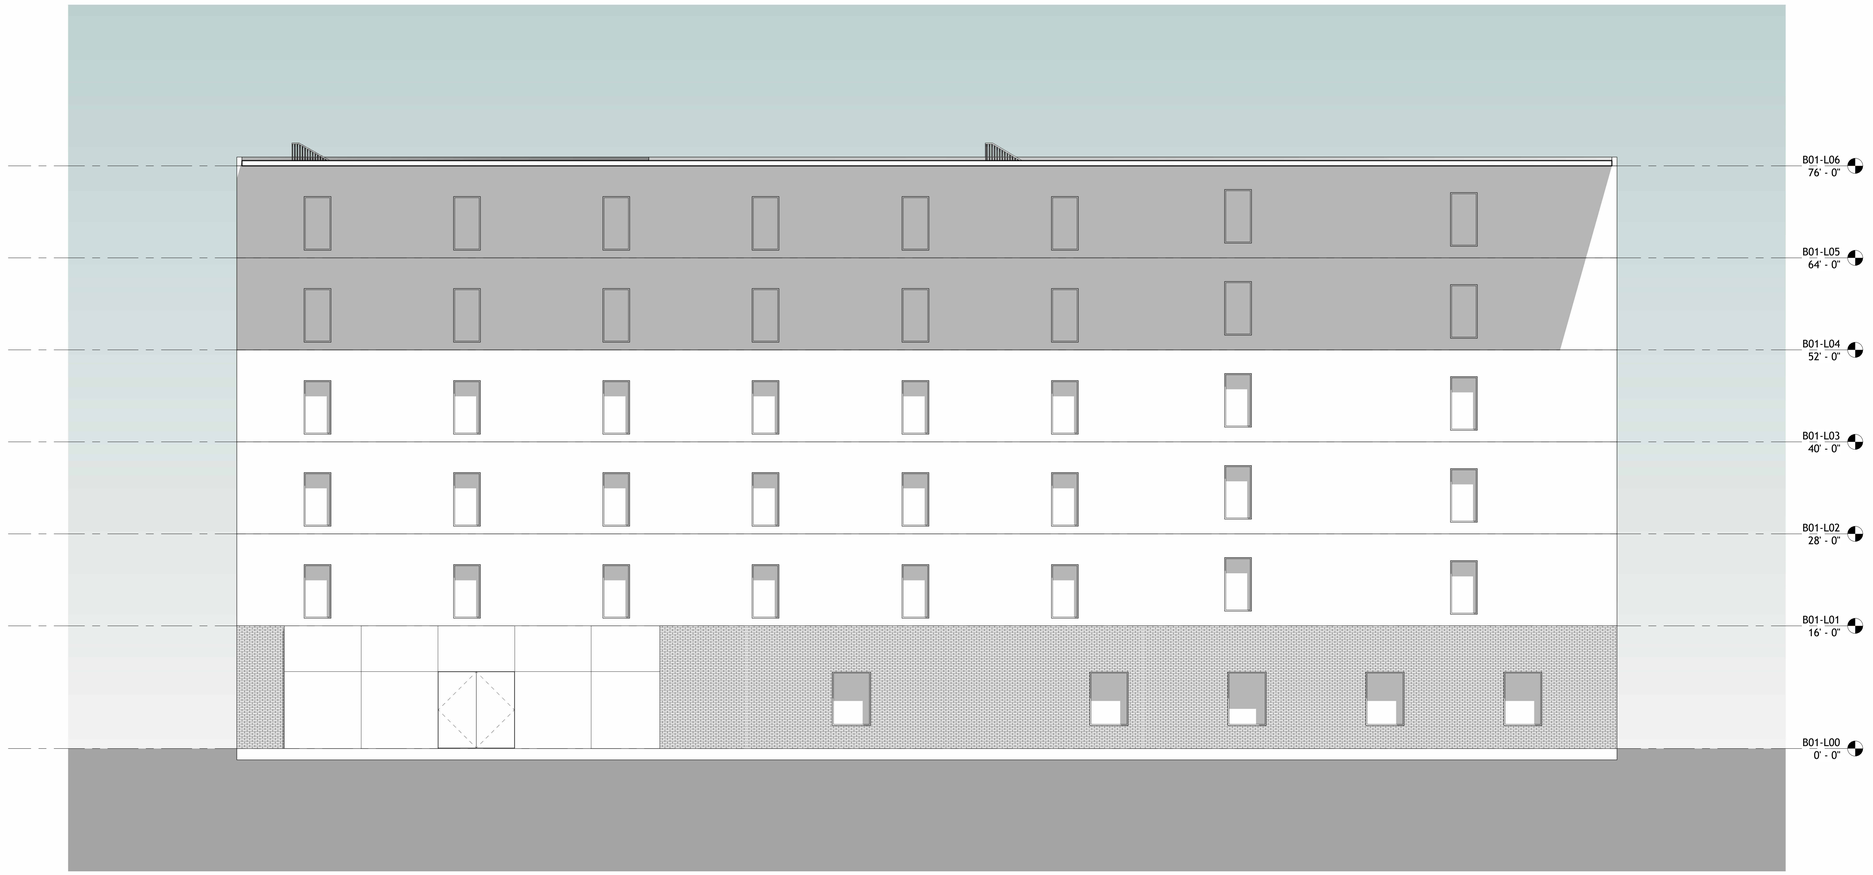

AUTODESK

www.autodesk.com/revit

Consultant
Address
Address
Address
Phone

Consultant
Address
Address
Address
Phone

Consultant
Address
Address
Address
Phone

Consultant
Address
Address
Address
Phone

Consultant
Address
Address
Address
Phone

No.	Description	Date

Owner

Project Name


South Elevation

Project Number	Project Number
Date	Issue Date
Drawn By	Author
Checked By	Checker

B01-A108

Scale 1/8" = 1'-0"

2026-10-18 8:13:10 PM

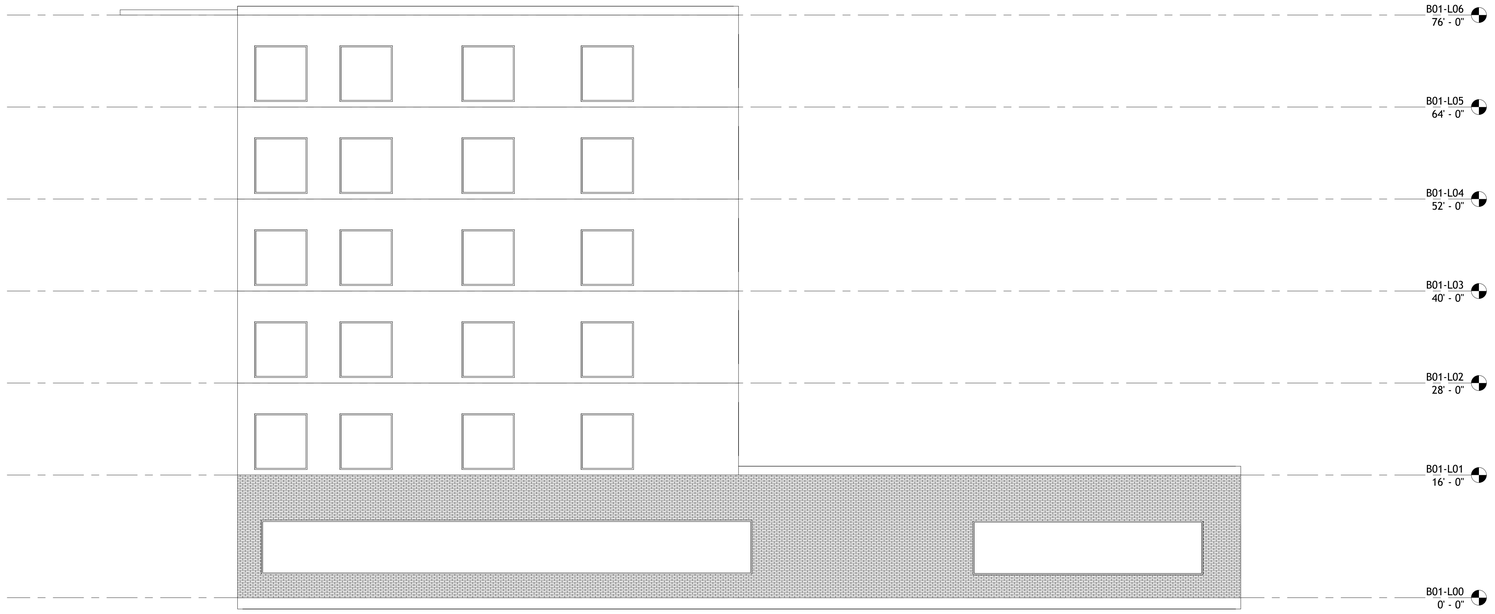

AUTODESK

www.autodesk.com/revit

Consultant
Address
Address
Address
Phone

Consultant
Address
Address
Address
Phone

Consultant
Address
Address
Address
Phone

Consultant
Address
Address
Address
Phone

Consultant
Address
Address
Address
Phone

No.	Description	Date

Owner

Project Name


East Elevation

Project Number	Project Number
Date	Issue Date
Drawn By	Author
Checked By	Checker

B01-A109

Scale 1/8" = 1'-0"

2026-10-18 8:13:10 PM

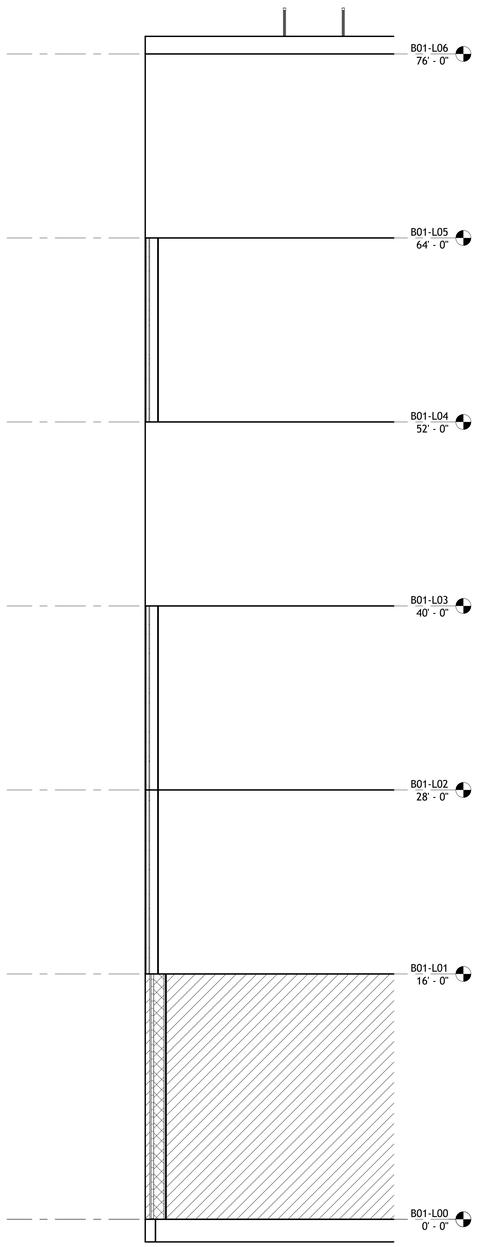

AUTODESK

www.autodesk.com/revit

Consultant
Address
Address
Address
Phone

Consultant
Address
Address
Address
Phone

Consultant
Address
Address
Address
Phone

Consultant
Address
Address
Address
Phone

Consultant
Address
Address
Address
Phone

No.	Description	Date

Owner

Project Name

Wall Section

Project Number	Project Number
Date	Issue Date
Drawn By	Author
Checked By	Checker

B01-A110

Scale 1/4" = 1'-0"

2026-10-18 8:13:10 PM