

Roof Access
Roof : 113'-0"
Crown Roof
Roof : 113'-0"
Roof Floor Plan
Roof : 113'-0"
Fifth Floor Plan
Up to : 113'-0"
Fourth Floor Plan
Up to : 113'-0"
Third Floor Plan
Up to : 113'-0"
Second Floor Plan
Up to : 113'-0"
First Floor Plan
Up to : 113'-0"


Base
Up : 42'-6"/8"

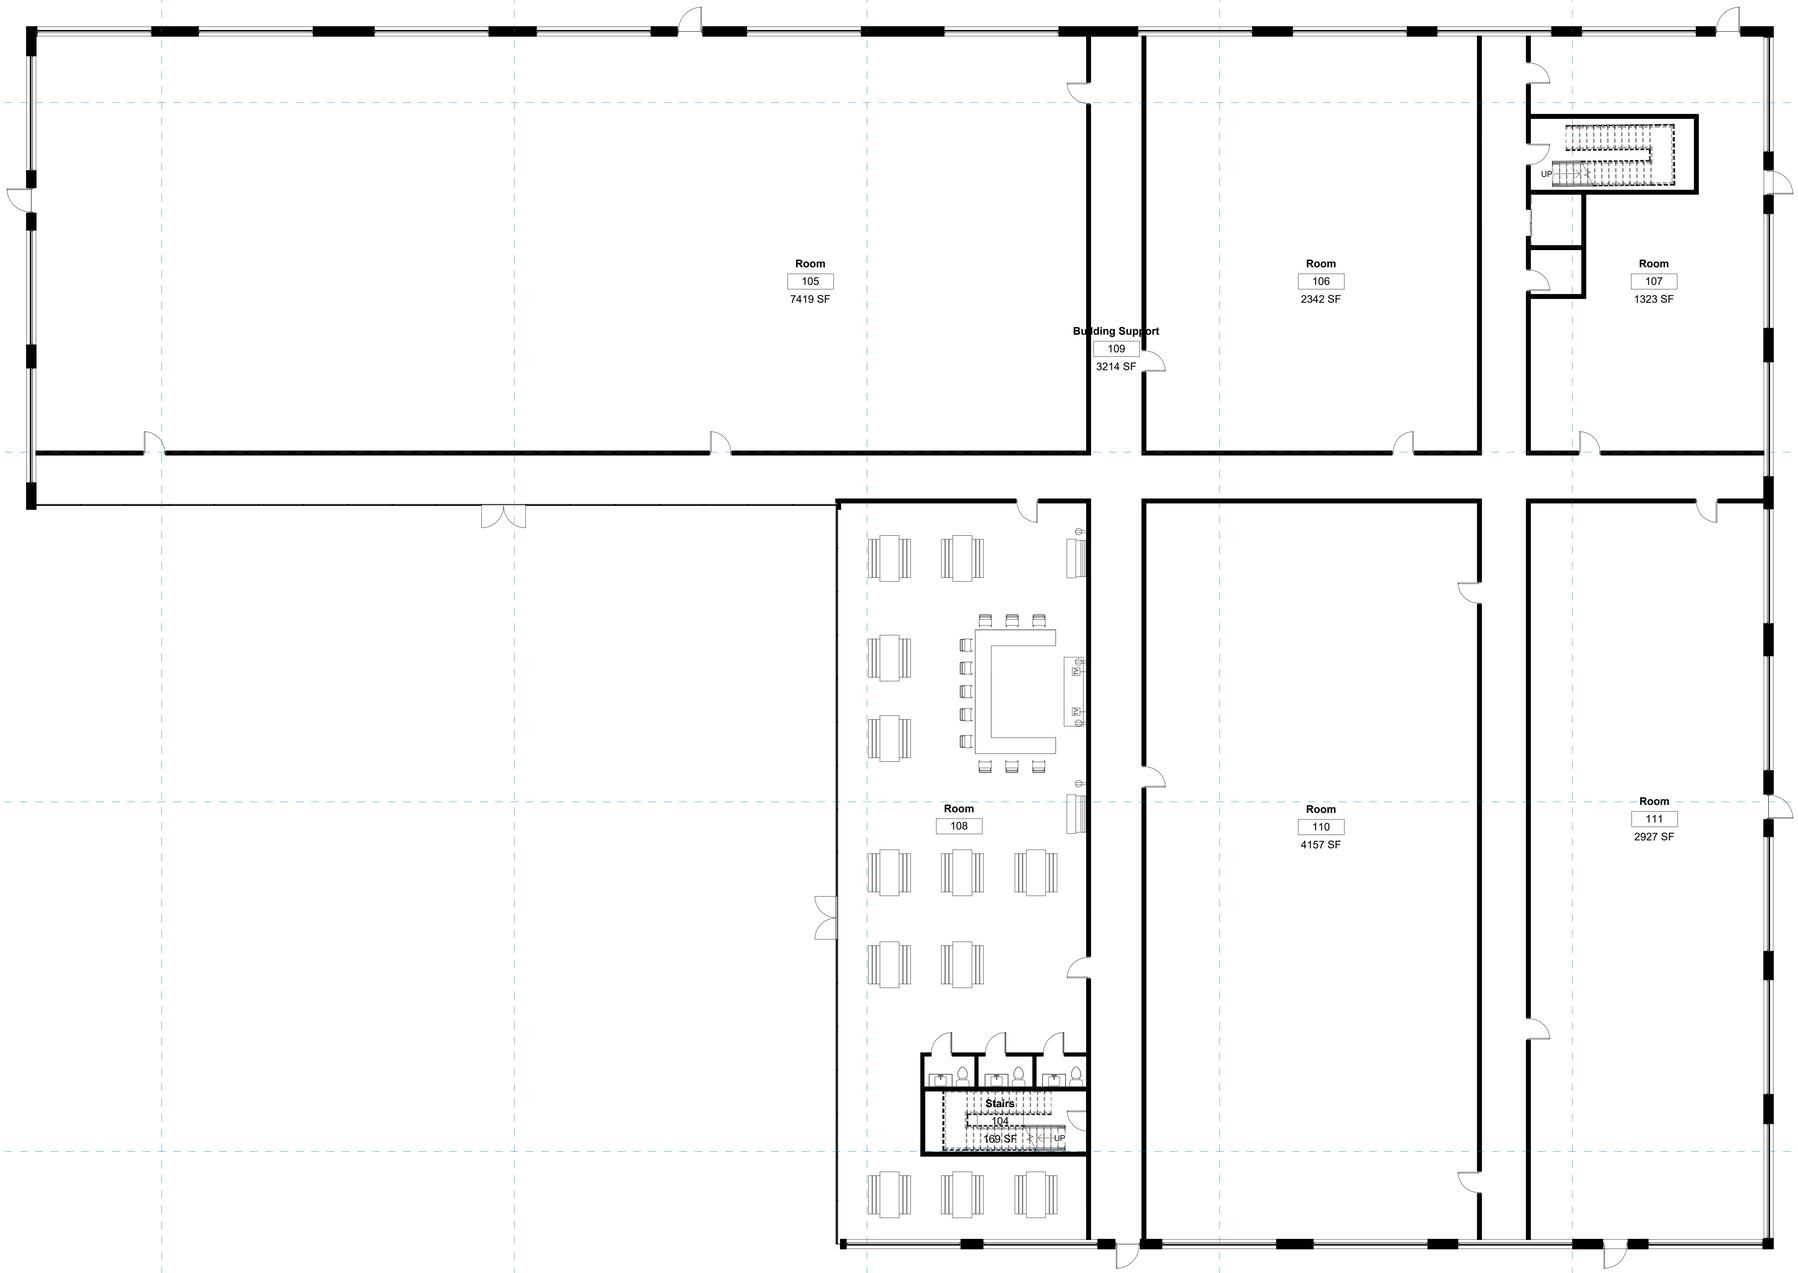

AUTODESK

www.autodesk.com/revit

Consultant
Address
Address
Address
Phone

Consultant
Address
Address
Address
Phone

Consultant
Address
Address
Address
Phone

Consultant
Address
Address
Address
Phone

Consultant
Address
Address
Address
Phone

No.	Description	Date

Owner

Project Name


Ground Floor Plan
Level 1

Project Number	Project Number
Date	Issue Date
Drawn By	Author
Checked By	Checker

AA-01

Scale 1/8" = 1'-0"

11/3/2026 5:27:34 PM

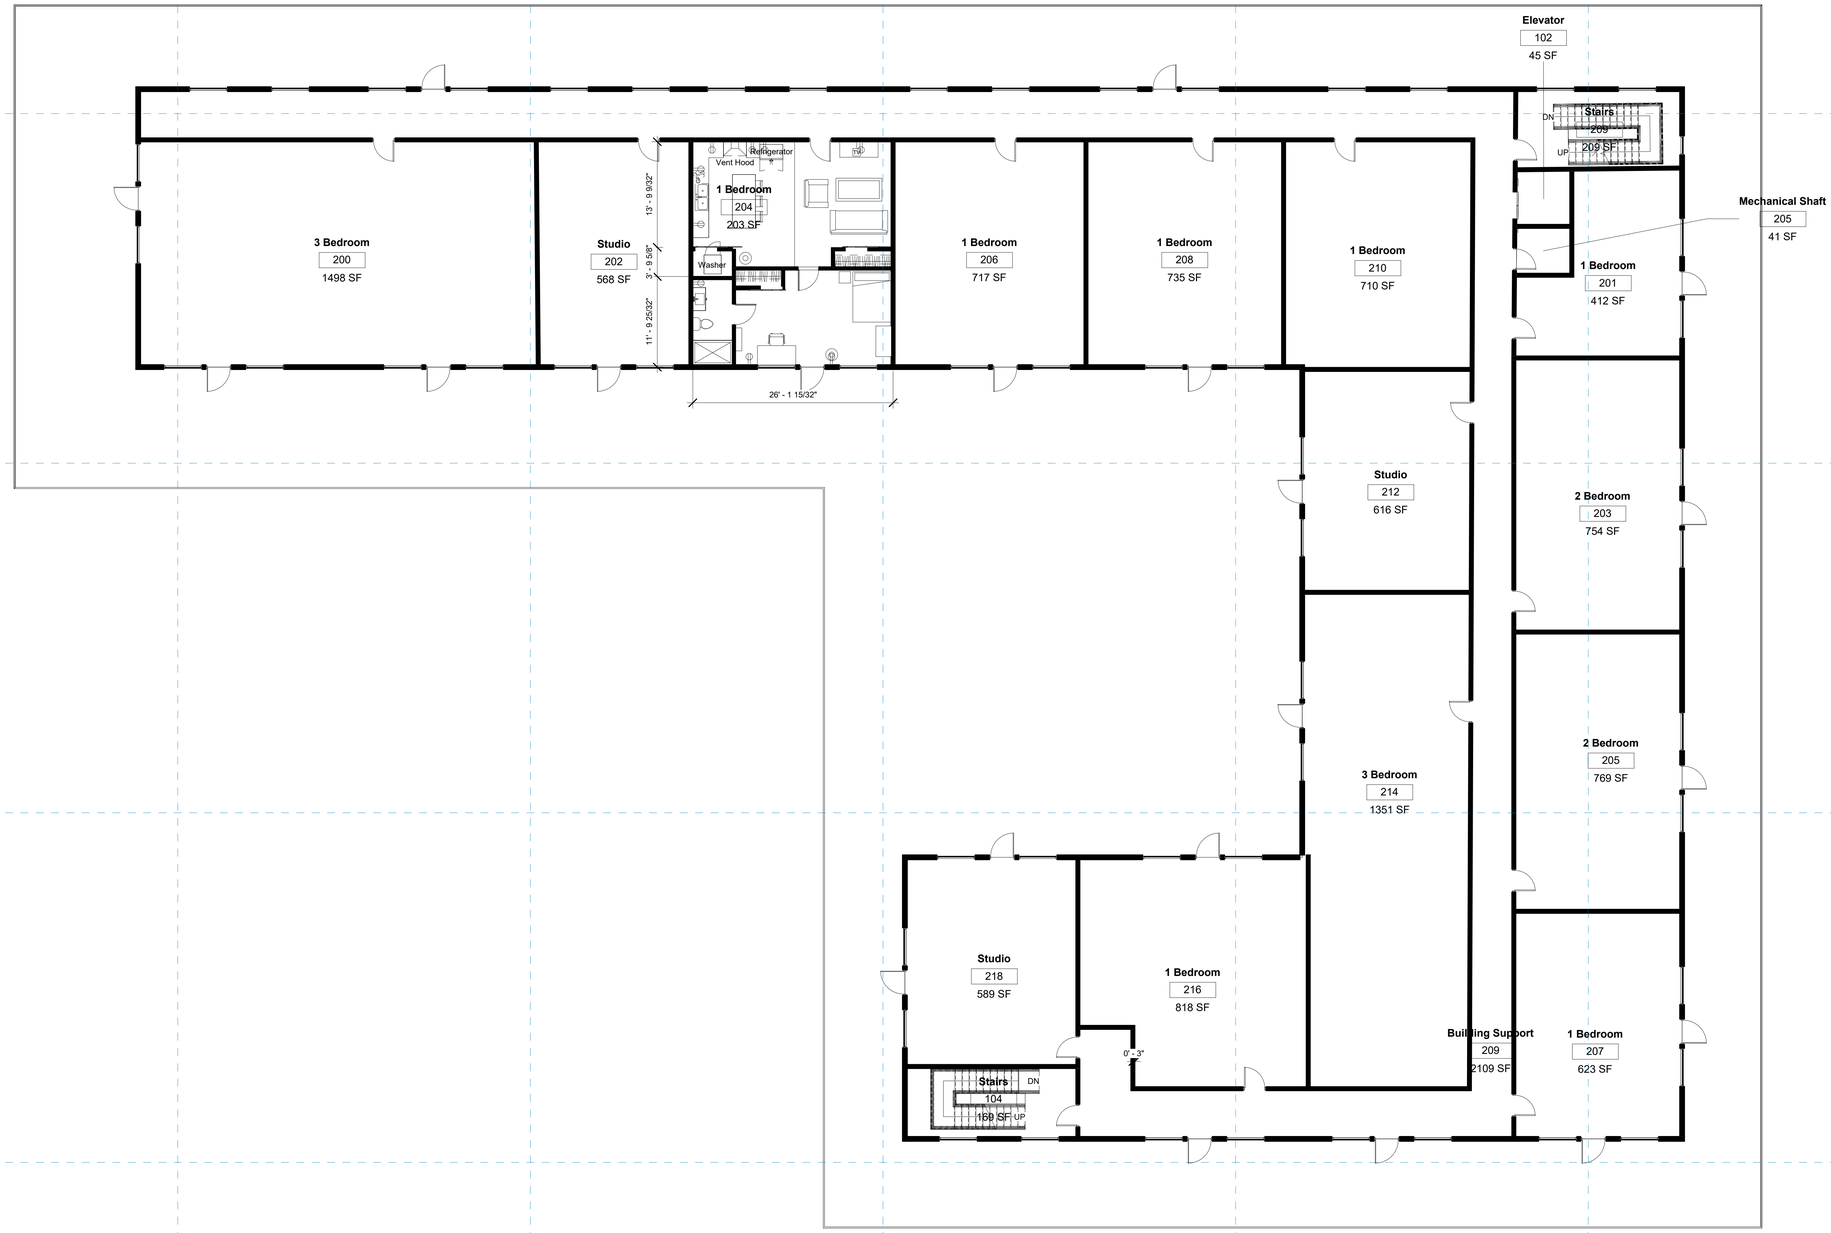

1 Second Floor Plan
1/8" = 1'-0"

AUTODESK

www.autodesk.com/revit

Consultant
Address
Address
Address
Phone

Consultant
Address
Address
Address
Phone

Consultant
Address
Address
Address
Phone

Consultant
Address
Address
Address
Phone

Consultant
Address
Address
Address
Phone

No.	Description	Date

Owner

Project Name


Typical Floor Plan (Level 2)

Project Number	Project Number
Date	Issue Date
Drawn By	Author
Checked By	Checker


AA-02

Scale 1/8" = 1'-0"

11/3/2026 5:27:37 PM

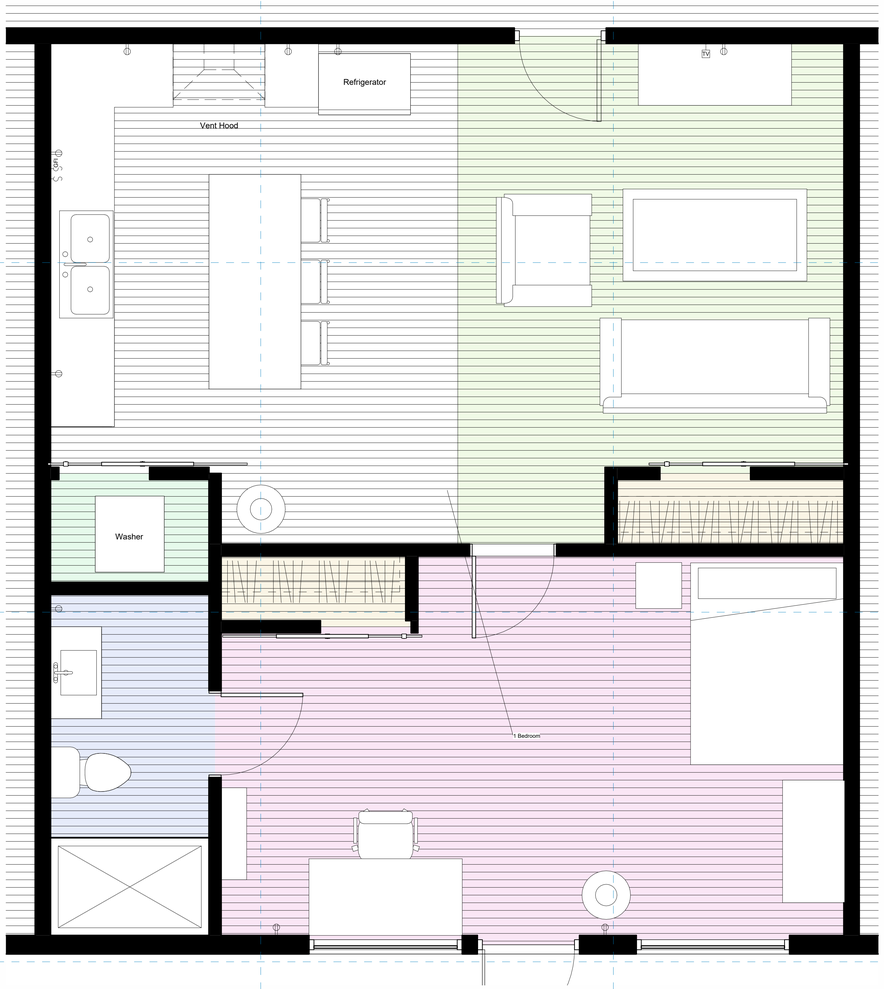

1 Second Floor Plan - Callout 1
1/2" = 1'-0"

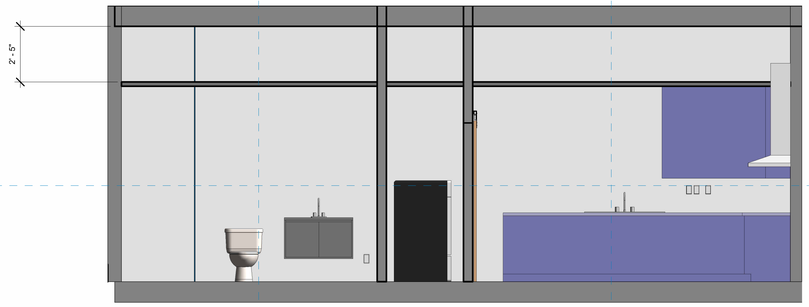

2 Elevation 2 - a
3/8" = 1'-0"



3 Elevation 3 - a
3/8" = 1'-0"

AUTODESK

www.autodesk.com/revit

Consultant
Address
Address
Address
Phone

Consultant
Address
Address
Address
Phone

Consultant
Address
Address
Address
Phone

Consultant
Address
Address
Address
Phone

Consultant
Address
Address
Address
Phone

No.	Description	Date

Owner

Project Name

1-Bedroom Enlarged Plan

Project Number	Project Number
Date	Issue Date
Drawn By	Author
Checked By	Checker

AA-08

Scale	As indicated

11/3/2026 5:27:45 PM

Room Schedule - Area								
Number	Name	Floor Finish	Base Finish	Wall Finish	Ceiling Finish	Area	Occupancy Factor	Occupants
First Floor Plan								
102	Elevator					45 SF	500	1
104	Stairs					169 SF	500	1
105	Room					7419 SF	500	15
106	Room					2342 SF	500	5
107	Room					1323 SF	500	3
108	Room					2831 SF	500	6
109	Building Support					3214 SF	1000	4
110	Room					4157 SF	500	9
111	Room					2927 SF	500	6
First Floor Plan: 9						24427 SF		50
Second Floor Plan								
200	3 Bedroom					1498 SF	300	5
201	1 Bedroom					412 SF	300	2
202	Studio					568 SF	300	2
203	2 Bedroom					754 SF	300	3
204	1 Bedroom					203 SF	300	1
205	Mechanical Shaft					41 SF	500	1
205	2 Bedroom					769 SF	300	3
206	1 Bedroom					717 SF	300	3
207	1 Bedroom					623 SF	300	3
208	1 Bedroom					735 SF	300	3
208	Stairs					196 SF	500	1
209	Building Support					2109 SF	1000	3
209	Stairs					209 SF	500	1
210	1 Bedroom					710 SF	300	3
212	Studio					616 SF	300	3
214	3 Bedroom					1351 SF	300	5
216	1 Bedroom					818 SF	300	3
218	Studio					589 SF	300	2
Second Floor Plan: 18						12919 SF		47
Third Floor Plan								
168	Elevator					47 SF	500	1
169	Mechanical Shaft					40 SF	500	1
172	Stairs					196 SF	500	1
300	3 Bedroom					1498 SF	300	5
301	1 Bedroom					411 SF	300	2
302	Studio					568 SF	300	2
303	2 Bedroom					749 SF	300	3
304	1 Bedroom					753 SF	300	3
305	2 Bedroom					761 SF	300	3
306	1 Bedroom					717 SF	300	3
307	1 Bedroom					627 SF	300	3
308	1 Bedroom					735 SF	300	3
309	Building Support					2106 SF	1000	3
310	1 Bedroom					711 SF	300	3
312	Studio					618 SF	300	3
314	3 Bedroom					1386 SF	300	5
316	1 Bedroom					797 SF	300	3
318	Studio					586 SF	300	2
Third Floor Plan: 18						13307 SF		49
Fourth Floor Plan								
400	3 Bedroom					1498 SF	300	5
401	1 Bedroom					411 SF	300	2
402	Studio					568 SF	300	2
403	2 Bedroom					749 SF	300	3
404	1 Bedroom					753 SF	300	3
405	2 Bedroom					761 SF	300	3
406	1 Bedroom					717 SF	300	3
407	1 Bedroom					627 SF	300	3
408	1 Bedroom					735 SF	300	3
409	Stairs					208 SF	500	1
410	1 Bedroom					711 SF	300	3
411	Elevator					47 SF	500	1
412	Studio					618 SF	300	3
412	Mechanical Shaft					40 SF	500	1
414	3 Bedroom					1360 SF	300	5
415	Stairs					196 SF	500	1
416	1 Bedroom					822 SF	300	3
418	Studio					586 SF	300	2
Fourth Floor Plan: 18						11409 SF		47
Fifth Floor Plan								
181	Stairs					208 SF	500	1
183	Elevator					47 SF	500	1
184	Mechanical Shaft					40 SF	500	1
187	Stairs					196 SF	500	1
500	3 Bedroom					1498 SF	300	5
501	1 Bedroom					411 SF	300	2
502	Studio					568 SF	300	2
503	2 Bedroom					749 SF	300	3
504	1 Bedroom					753 SF	300	3
505	2 Bedroom					761 SF	300	3
506	1 Bedroom					717 SF	300	3
507	1 Bedroom					627 SF	300	3
508	1 Bedroom					735 SF	300	3
509	Building Support					2106 SF	1000	3
510	1 Bedroom					711 SF	300	3
512	Studio					618 SF	300	3
514	3 Bedroom					1360 SF	300	5
516	1 Bedroom					822 SF	300	3
518	Studio					586 SF	300	2
Fifth Floor Plan: 19						13515 SF		50
Sixth floor Plan								
600	3 Bedroom					1498 SF	300	5
601	1 Bedroom					411 SF	300	2
602	Studio					568 SF	300	2
603	2 Bedroom					749 SF	300	3
604	1 Bedroom					753 SF	300	3
605	2 Bedroom					761 SF	300	3
606	1 Bedroom					717 SF	300	3
607	1 Bedroom					627 SF	300	3
608	1 Bedroom					735 SF	300	3
609	Building Support					2103 SF	1000	3
610	1 Bedroom					711 SF	300	3
612	Studio					618 SF	300	3
614	3 Bedroom					1386 SF	300	5
616	1 Bedroom					797 SF	300	3
618	Studio					586 SF	300	2
Sixth floor Plan: 15						13021 SF		46
Grand total: 97						88598 SF		289

Typical (Levels 3-6) Window Schedule			
Mark	Width	Height	Material
300A	7' - 0"	6' - 0"	Glass, Clear Glazing
300B	5' - 0"	6' - 0"	Glass, Clear Glazing
300C	5' - 0"	6' - 0"	Glass, Clear Glazing
300D	5' - 0"	6' - 0"	Glass, Clear Glazing
300E	5' - 0"	6' - 0"	Glass, Clear Glazing
300F	5' - 0"	6' - 0"	Glass, Clear Glazing
301A	5' - 0"	6' - 0"	Glass, Clear Glazing
301B	5' - 0"	6' - 0"	Glass, Clear Glazing
302A	5' - 0"	6' - 0"	Glass, Clear Glazing
302B	5' - 0"	6' - 0"	Glass, Clear Glazing
303A	5' - 0"	6' - 0"	Glass, Clear Glazing
303B	5' - 0"	6' - 0"	Glass, Clear Glazing
304A	5' - 0"	6' - 0"	Glass, Clear Glazing
304B	5' - 0"	6' - 0"	Glass, Clear Glazing
305A	5' - 0"	6' - 0"	Glass, Clear Glazing
305B	5' - 0"	6' - 0"	Glass, Clear Glazing
306A	5' - 0"	6' - 0"	Glass, Clear Glazing
306B	5' - 0"	6' - 0"	Glass, Clear Glazing
307A	5' - 0"	6' - 0"	Glass, Clear Glazing
307B	5' - 0"	6' - 0"	Glass, Clear Glazing
307C	5' - 0"	6' - 0"	Glass, Clear Glazing
307D	5' - 0"	6' - 0"	Glass, Clear Glazing
308A	5' - 0"	6' - 0"	Glass, Clear Glazing
308B	5' - 0"	6' - 0"	Glass, Clear Glazing
309A	5' - 0"	6' - 0"	Glass, Clear Glazing
309B	7' - 0"	6' - 0"	Glass, Clear Glazing
309C	5' - 0"	6' - 0"	Glass, Clear Glazing
309D	7' - 0"	6' - 0"	Glass, Clear Glazing
309E	5' - 0"	6' - 0"	Glass, Clear Glazing
309F	5' - 0"	6' - 0"	Glass, Clear Glazing
309G	5' - 0"	6' - 0"	Glass, Clear Glazing
309H	7' - 0"	6' - 0"	Glass, Clear Glazing
309I	5' - 0"	6' - 0"	Glass, Clear Glazing
309J	7' - 0"	6' - 0"	Glass, Clear Glazing
309K	5' - 0"	6' - 0"	Glass, Clear Glazing
309L	5' - 0"	6' - 0"	Glass, Clear Glazing
309M	5' - 0"	6' - 0"	Glass, Clear Glazing
309N	7' - 0"	6' - 0"	Glass, Clear Glazing
309O	5' - 0"	6' - 0"	Glass, Clear Glazing
309P	7' - 0"	6' - 0"	Glass, Clear Glazing
309Q	2' - 6"	6' - 0"	Glass, Clear Glazing
309R	5' - 0"	6' - 0"	Glass, Clear Glazing
309S	5' - 0"	6' - 0"	Glass, Clear Glazing
309T	5' - 0"	6' - 0"	Glass, Clear Glazing
309U	5' - 0"	6' - 0"	Glass, Clear Glazing
309V	5' - 0"	6' - 0"	Glass, Clear Glazing
309W	5' - 0"	6' - 0"	Glass, Clear Glazing
312A	7' - 0"	6' - 0"	Glass, Clear Glazing
312B	5' - 0"	6' - 0"	Glass, Clear Glazing
314A	7' - 0"	6' - 0"	Glass, Clear Glazing
314B	5' - 0"	6' - 0"	Glass, Clear Glazing
316A	5' - 0"	6' - 0"	Glass, Clear Glazing
316B	7' - 0"	6' - 0"	Glass, Clear Glazing
318A	5' - 0"	6' - 0"	Glass, Clear Glazing
318B	7' - 0"	6' - 0"	Glass, Clear Glazing
318C	7' - 0"	6' - 0"	Glass, Clear Glazing
318D	5' - 0"	6' - 0"	Glass, Clear Glazing

57

*Marking logic follows floor 3

Typical (Level 3-6) Door Schedule	
Mark	Type and Dimension
400A	Basic Door 40" x 84"
400B	Balcony Door 40" x 87"
400C	Balcony Door 40" x 87"
401A	Basic Door 40" x 84"
401B	Balcony Door 40" x 87"
402A	Basic Door 40" x 84"
402B	Balcony Door 40" x 87"
403A	Basic Door 40" x 84"
403B	Balcony Door 40" x 87"
404A	Basic Door 40" x 84"
404B	Balcony Door 40" x 87"
405A	Basic Door 40" x 84"
405B	Balcony Door 40" x 87"
406A	Basic Door 40" x 84"
406B	Balcony Door 40" x 87"
407A	Basic Door 40" x 84"
407B	Balcony Door 40" x 87"
407C	Balcony Door 40" x 87"
408A	Basic Door 40" x 84"
408B	Balcony Door 40" x 87"
409A	Balcony Door 40" x 87"
409B	Balcony Door 40" x 87"
409C	Basic Door 40" x 84"
409D	Balcony Door 40" x 87"
409E	Basic Door 40" x 84"
409F	Balcony Door 40" x 87"
409G	Balcony Door 40" x 87"
409H	Basic Door 40" x 84"
410A	Basic Door 40" x 84"
412A	Basic Door 40" x 84"
414A	Basic Door 40" x 84"
414B	Basic Door 40" x 84"
416A	Basic Door 40" x 84"
418A	Basic Door 40" x 84"

34

*Marking logic follows floor 4

AUTODESK

www.autodesk.com/revit

Consultant
Address
Address
Address
Phone

Consultant
Address
Address
Address
Phone

Consultant
Address
Address
Address
Phone

Consultant
Address
Address
Address
Phone

Consultant
Address
Address
Address
Phone

No.	Description	Date

Owner

Project Name


Schedules

Project Number	Project Number
Date	Issue Date
Drawn By	Author
Checked By	Checker


AA-10

Scale


11/3/2026 5:27:45 PM

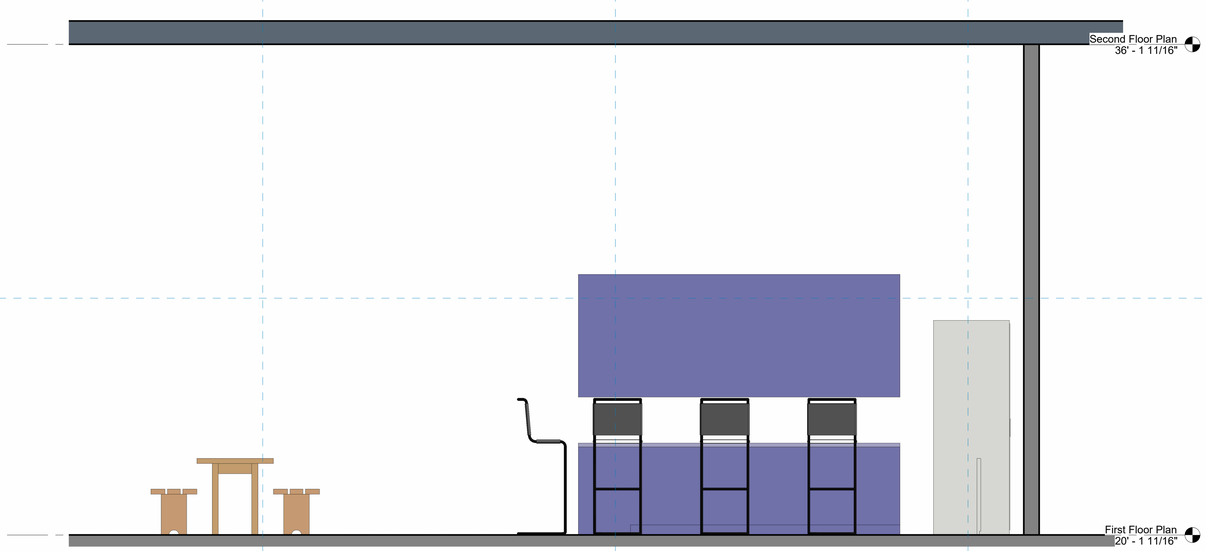

2 Elevation 6 - a
1/2" = 1'-0"

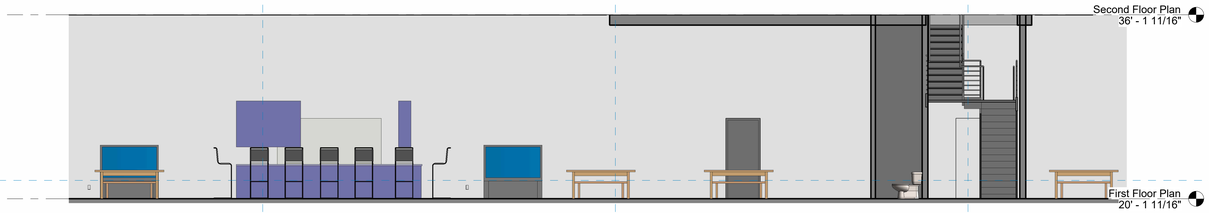

1 Elevation 5 - a
3/16" = 1'-0"

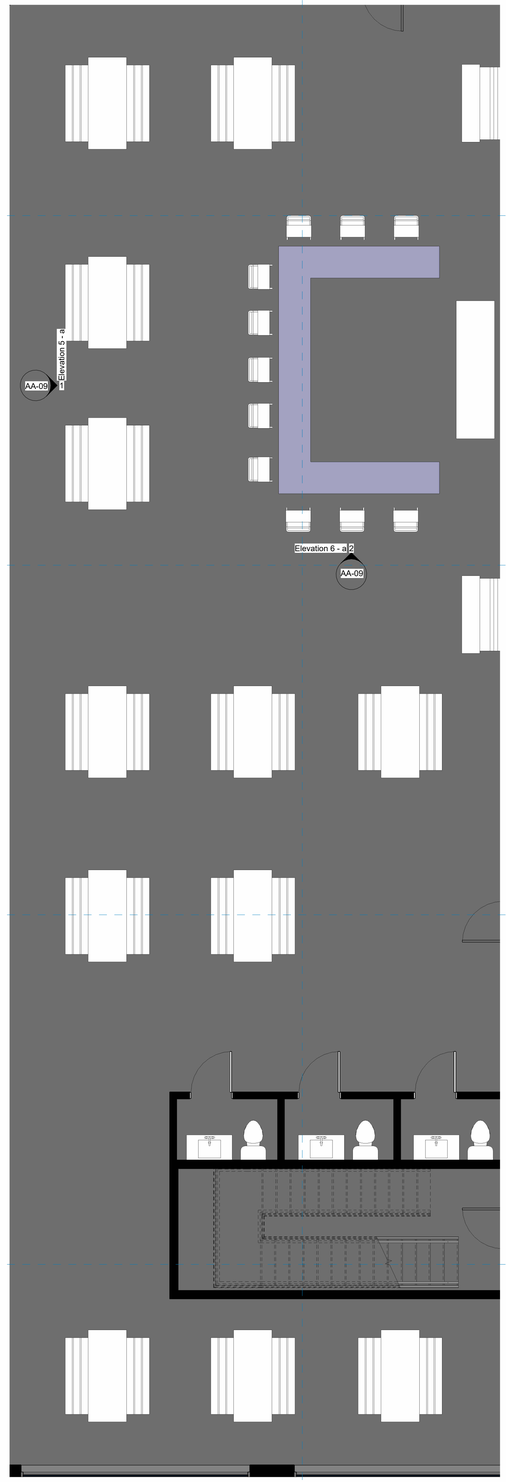

3 First Floor Plan - Callout 1
1/4" = 1'-0"

AUTODESK

www.autodesk.com/revit

Consultant
Address
Address
Address
Phone

Consultant
Address
Address
Address
Phone

Consultant
Address
Address
Address
Phone

Consultant
Address
Address
Address
Phone

Consultant
Address
Address
Address
Phone

No.	Description	Date

Owner

Project Name


Commercial (Brewery) Enlarged Plan

Project Number	Project Number
Date	Issue Date
Drawn By	Author
Checked By	Checker

AA-09

Scale: As indicated

11/3/2026 5:27:55 PM

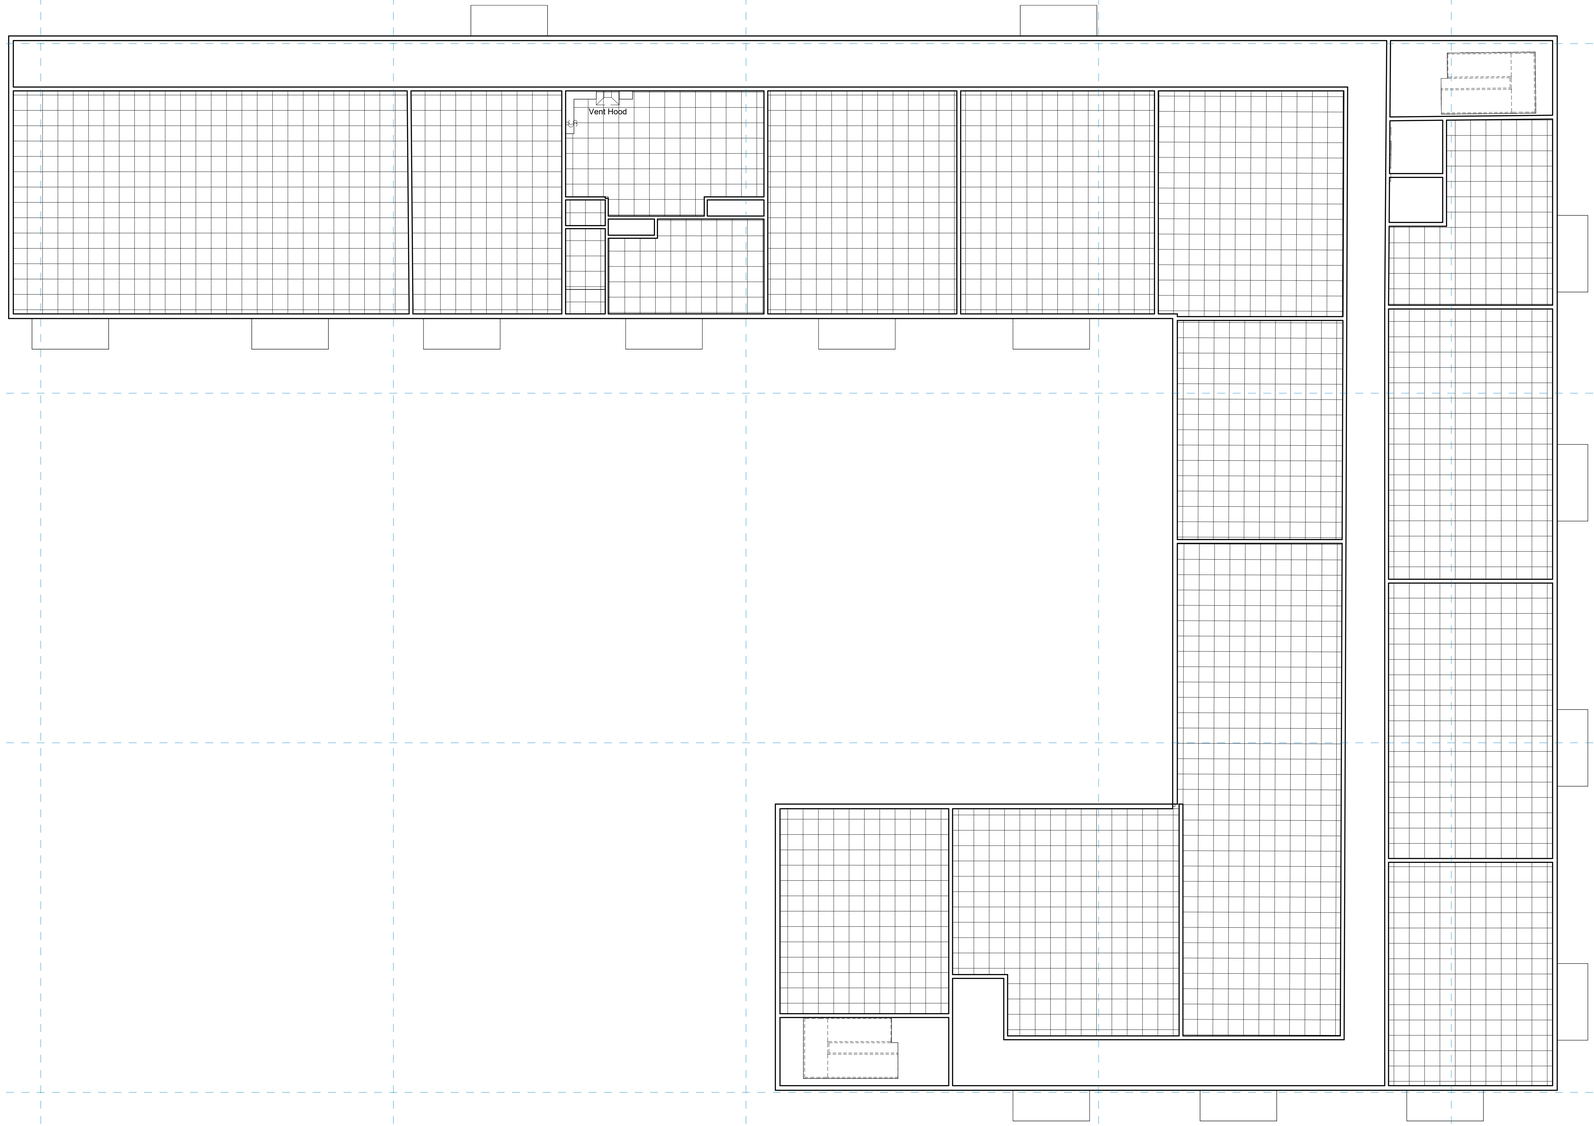

1 Second Floor Plan
1/8" = 1'-0"

AUTODESK

www.autodesk.com/revit

Consultant
Address
Address
Address
Phone

Consultant
Address
Address
Address
Phone

Consultant
Address
Address
Address
Phone

Consultant
Address
Address
Address
Phone

Consultant
Address
Address
Address
Phone

No.	Description	Date

Owner

Project Name


Typical Ceiling Floor Plan (Level 2)

Project Number	Project Number
Date	Issue Date
Drawn By	Author
Checked By	Checker

AA-11

Scale 1/8" = 1'-0"

11/3/2026 5:27:55 PM

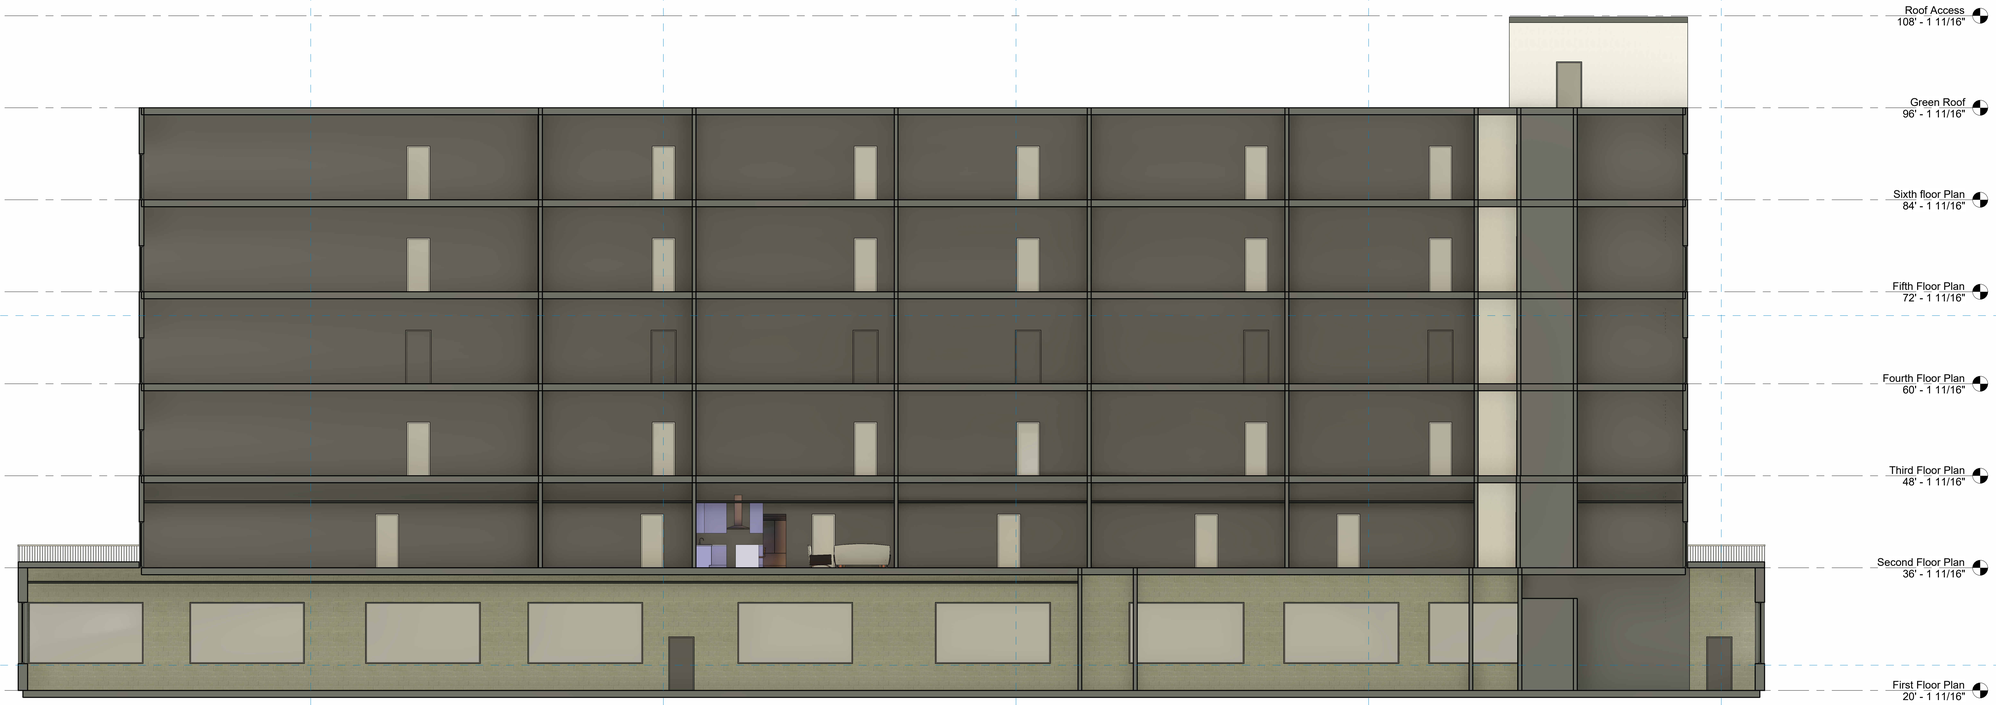

1 Section 1
1/8" = 1'-0"



2 Section 2
1/8" = 1'-0"

AUTODESK

www.autodesk.com/revit

Consultant
Address
Address
Address
Phone

Consultant
Address
Address
Address
Phone

Consultant
Address
Address
Address
Phone

Consultant
Address
Address
Address
Phone

Consultant
Address
Address
Address
Phone

No.	Description	Date

Owner

Project Name

Building Sections

Project Number	Project Number
Date	Issue Date
Drawn By	Author
Checked By	Checker

AA-12

Scale 1/8" = 1'-0"

11/3/2026 5:28:28 PM