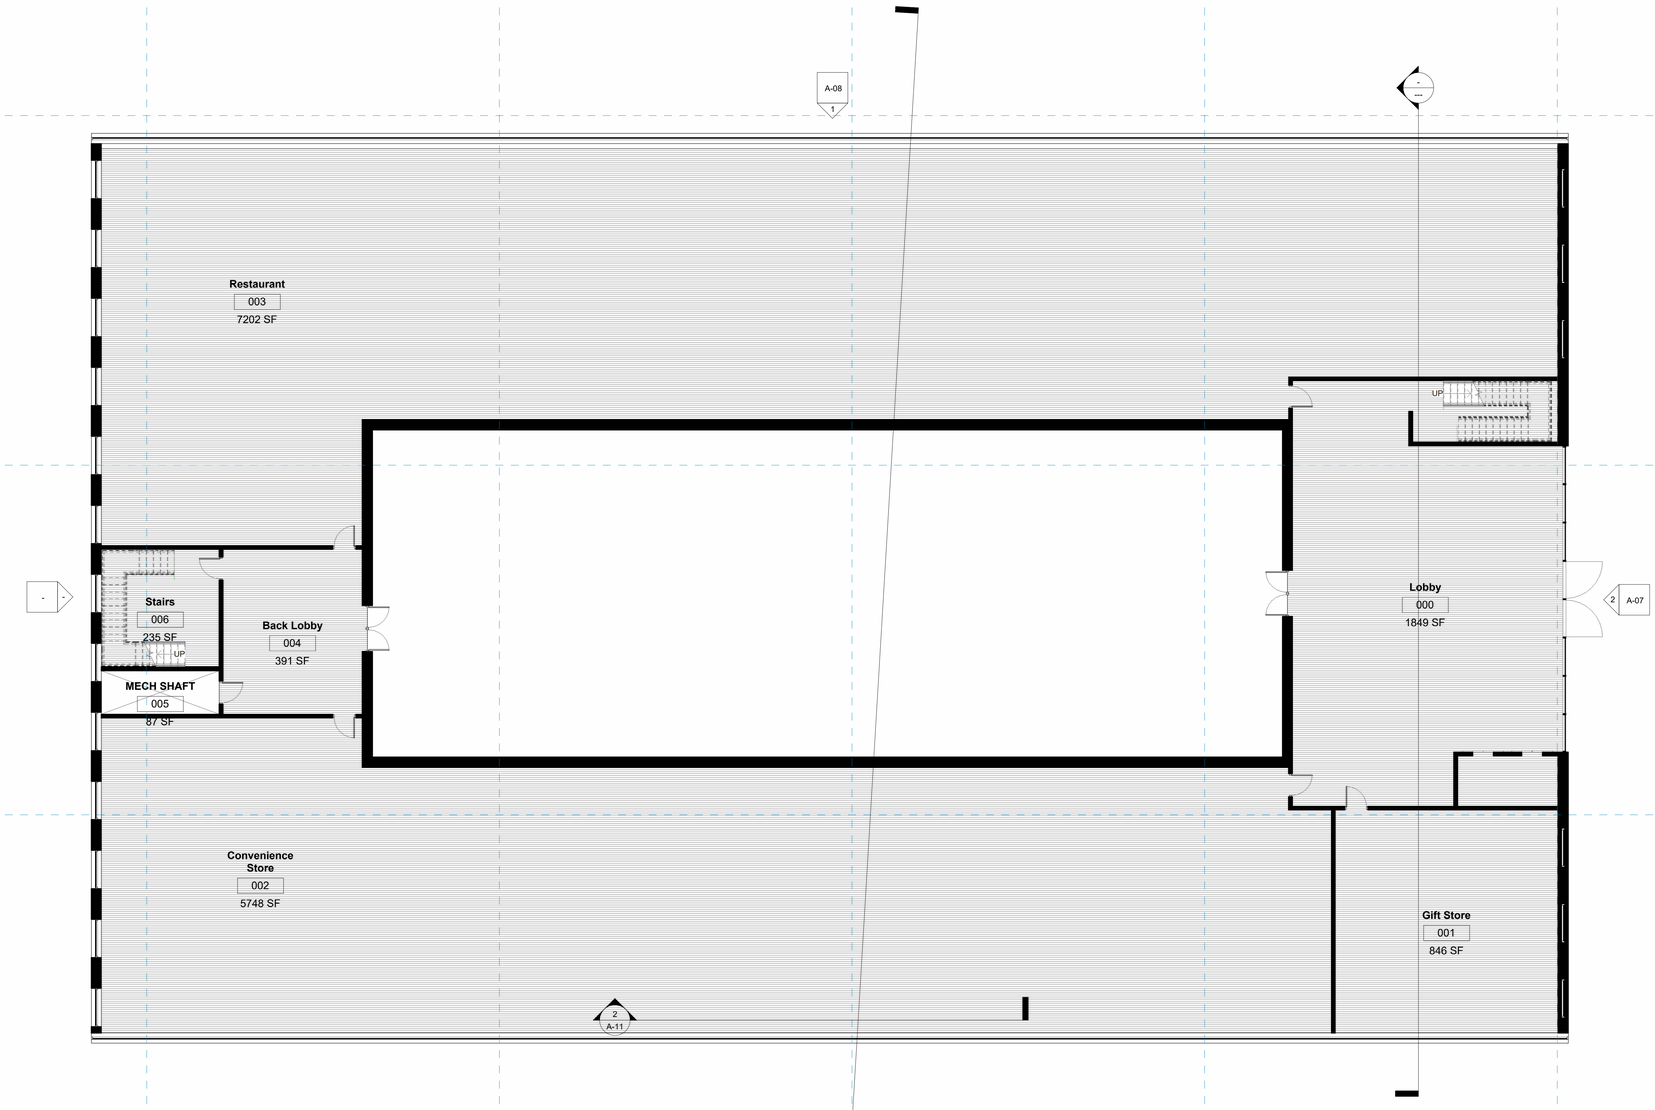


1 FIRST FLOOR PLAN
1/8" = 1'-0"

AUTODESK

www.autodesk.com/revit

Consultant
Address
Address
Address
Phone

Consultant
Address
Address
Address
Phone

Consultant
Address
Address
Address
Phone

Consultant
Address
Address
Address
Phone

Consultant
Address
Address
Address
Phone

No.	Description	Date

Owner

Project Name


FIRST FLOOR PLAN

Project Number	Project Number
Date	10/20/2026
Drawn By	Dominic Tran
Checked By	Checker

A-00

Scale 1/8" = 1'-0"

10/27/2026 11:24:19 PM

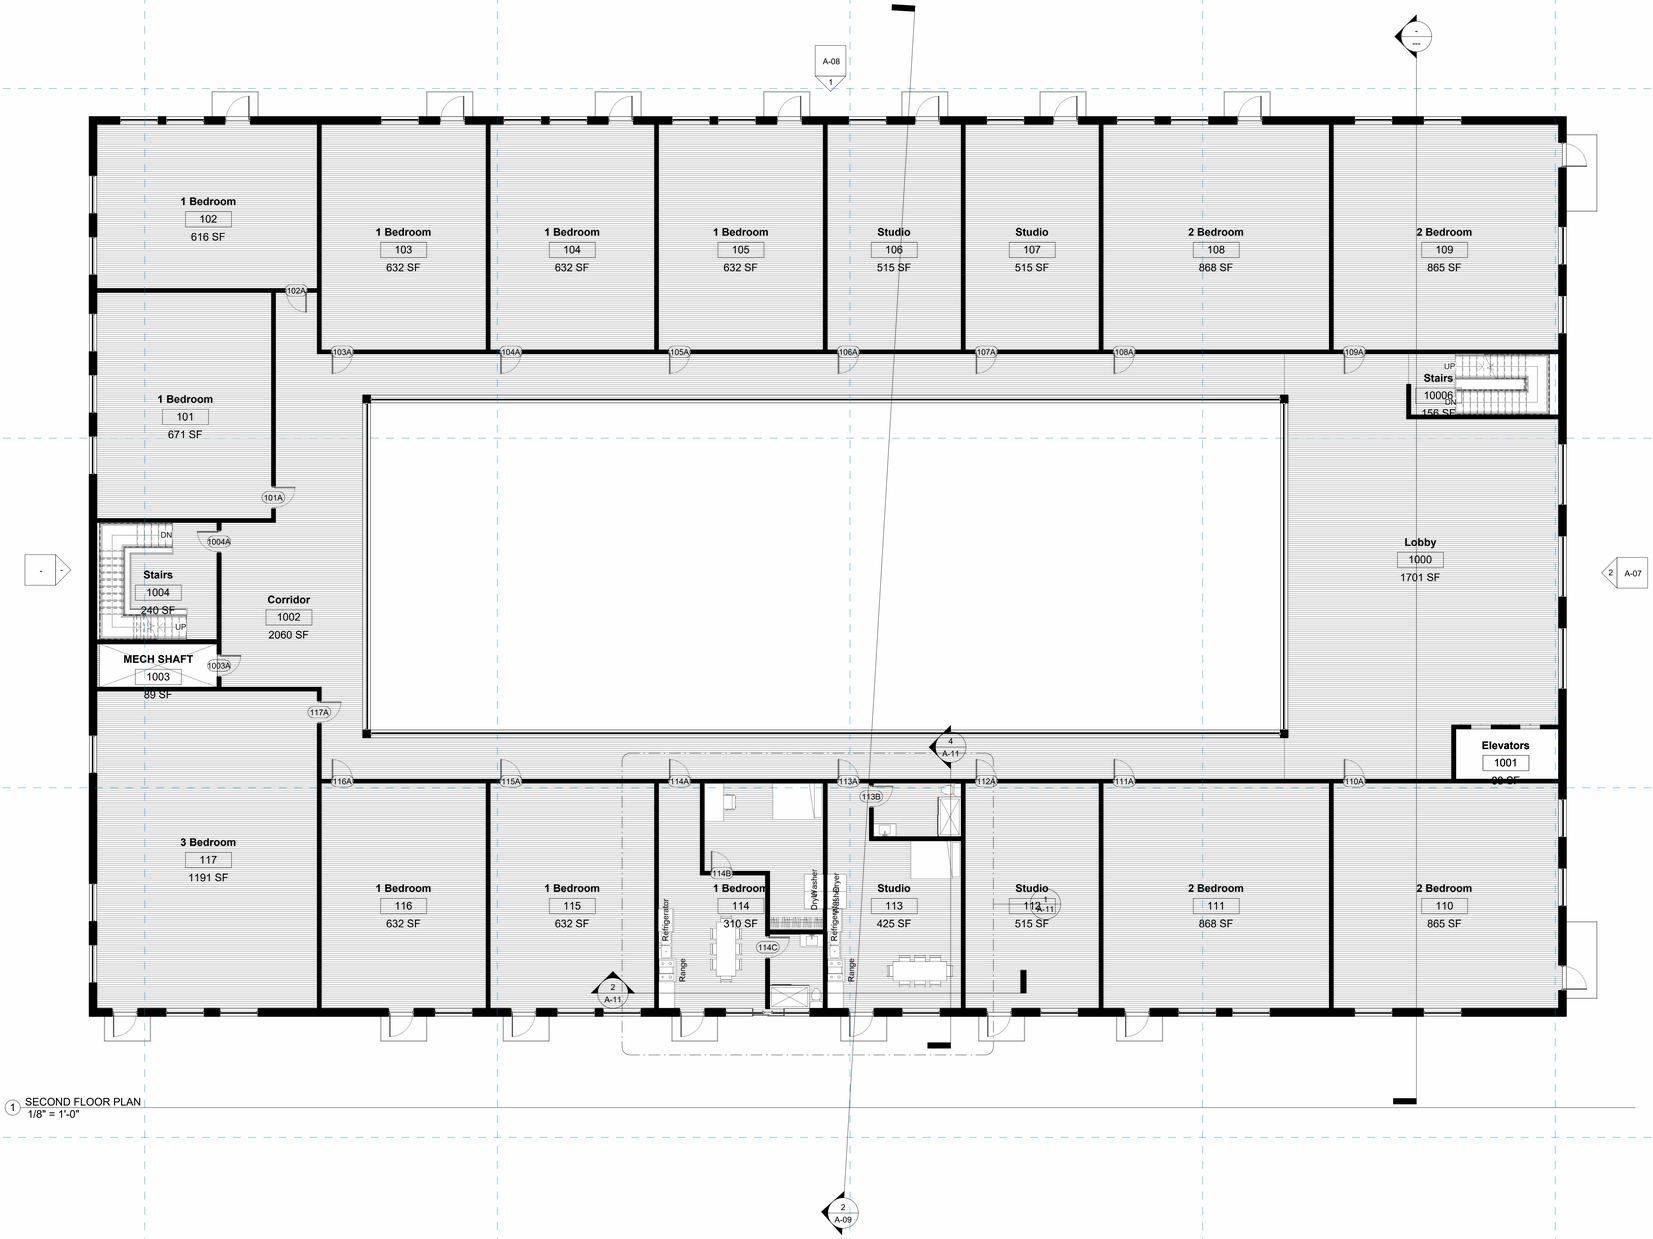

1 SECOND FLOOR PLAN
1/8" = 1'-0"

AUTODESK

www.autodesk.com/revit

Consultant
Address
Address
Address
Phone

Consultant
Address
Address
Address
Phone

Consultant
Address
Address
Address
Phone

Consultant
Address
Address
Address
Phone

Consultant
Address
Address
Address
Phone

No.	Description	Date

Owner

Project Name


TYPICAL FLOOR PLAN

Project Number	Project Number
Date	10/20/2026
Drawn By	Dominic Tran
Checked By	Checker

A-01

Scale 1/8" = 1'-0"

10/27/2026 11:24:26 PM

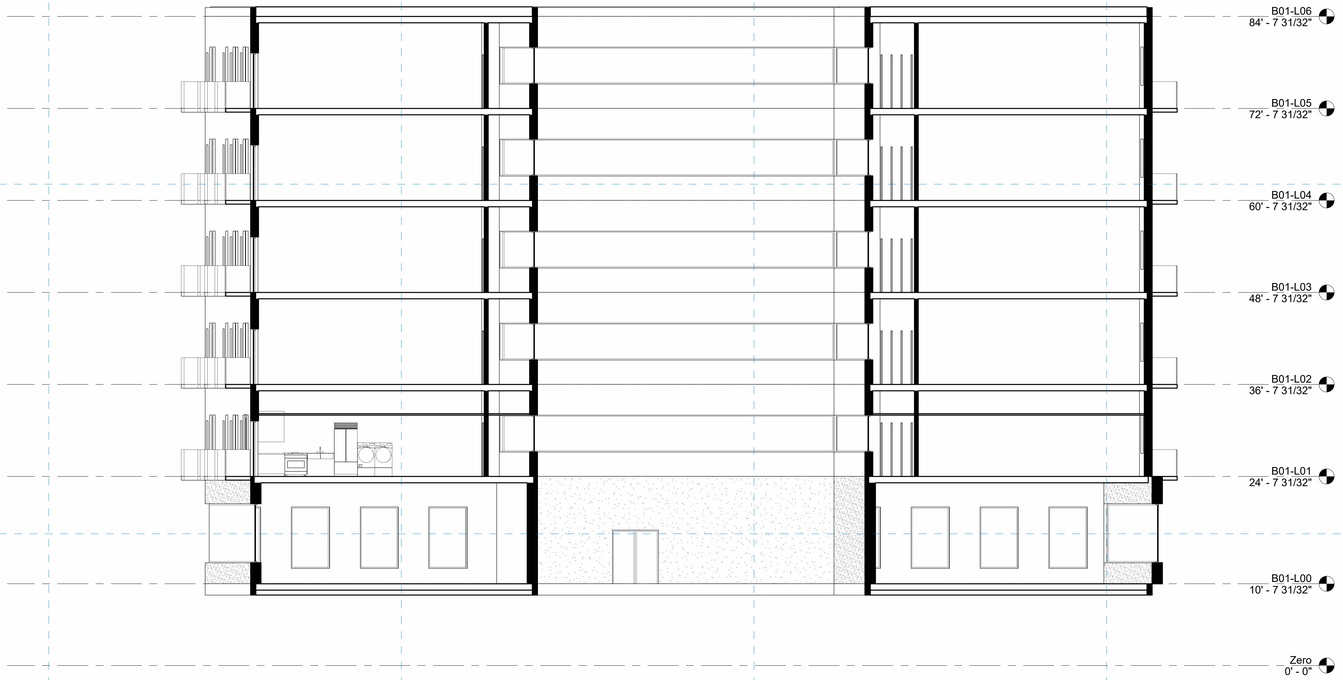

2 BUILDING SECTION
1/8" = 1'-0"

AUTODESK

www.autodesk.com/revit

Consultant
Address
Address
Address
Phone

Consultant
Address
Address
Address
Phone

Consultant
Address
Address
Address
Phone

Consultant
Address
Address
Address
Phone

Consultant
Address
Address
Address
Phone

No.	Description	Date

Owner

Project Name


SECTION 1

Project Number	Project Number
Date	10/20/2026
Drawn By	Dominic Tran
Checked By	Checker

A-09

Scale 1/8" = 1'-0"

10/27/2026 11:24:32 PM

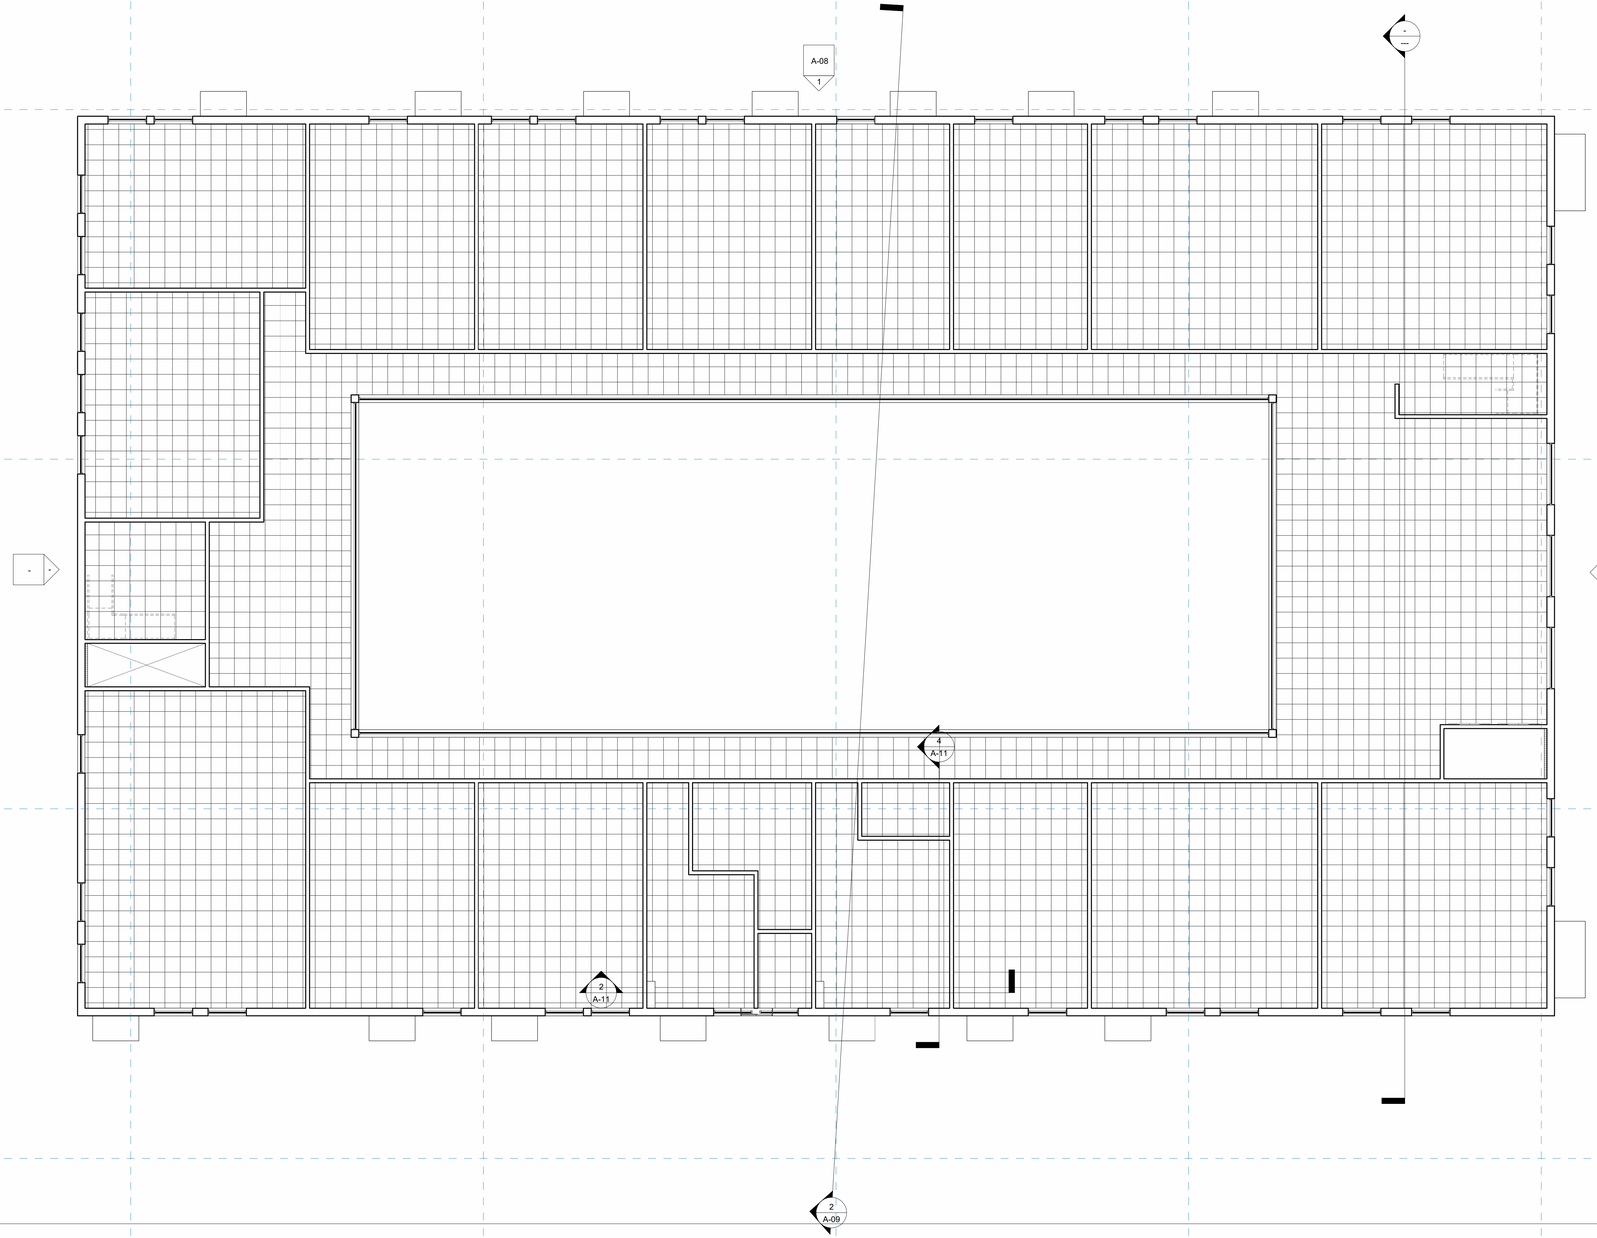

1 TYPICAL CEILING PLAN
1/8" = 1'-0"

AUTODESK

www.autodesk.com/revit

Consultant
Address
Address
Address
Phone

Consultant
Address
Address
Address
Phone

Consultant
Address
Address
Address
Phone

Consultant
Address
Address
Address
Phone

Consultant
Address
Address
Address
Phone

No.	Description	Date

Owner

Project Name

TYPICAL CEILING PLAN

Project Number	Project Number
Date	10/20/2026
Drawn By	Dominic Tran
Checked By	Checker

A-10

Scale 1/8" = 1'-0"

10/27/2026 11:24:38 PM

Room Schedule

Area	Name	Number	Floor Finish	Base Finish	Ceiling Finish	Wall Finish	Level	Occ_Factor	Occupants
632 SF	1 Bedroom	103					B01-L01	200	3.162292
616 SF	1 Bedroom	102					B01-L01	200	3.078646
671 SF	1 Bedroom	101					B01-L01	200	3.355625
632 SF	1 Bedroom	104					B01-L01	200	3.162292
632 SF	1 Bedroom	105					B01-L01	200	3.162292
310 SF	1 Bedroom	114					B01-L01	200	1.549167
632 SF	1 Bedroom	115					B01-L01	200	3.162292
632 SF	1 Bedroom	116					B01-L01	200	3.162292
632 SF	1 Bedroom	31					B01-L02	200	3.162292
616 SF	1 Bedroom	32					B01-L02	200	3.078646
671 SF	1 Bedroom	33					B01-L02	200	3.355625
632 SF	1 Bedroom	34					B01-L02	200	3.162292
632 SF	1 Bedroom	35					B01-L02	200	3.162292
632 SF	1 Bedroom	43					B01-L02	200	3.162292
632 SF	1 Bedroom	44					B01-L02	200	3.162292
632 SF	1 Bedroom	45					B01-L02	200	3.162292
632 SF	1 Bedroom	51					B01-L03	200	3.162292
616 SF	1 Bedroom	52					B01-L03	200	3.078646
671 SF	1 Bedroom	53					B01-L03	200	3.355625
632 SF	1 Bedroom	54					B01-L03	200	3.162292
632 SF	1 Bedroom	55					B01-L03	200	3.162292
632 SF	1 Bedroom	63					B01-L03	200	3.162292
632 SF	1 Bedroom	64					B01-L03	200	3.162292
632 SF	1 Bedroom	65					B01-L03	200	3.162292
632 SF	1 Bedroom	71					B01-L04	200	3.162292
616 SF	1 Bedroom	72					B01-L04	200	3.078646
671 SF	1 Bedroom	73					B01-L04	200	3.355625
632 SF	1 Bedroom	74					B01-L04	200	3.162292
632 SF	1 Bedroom	75					B01-L04	200	3.162292
632 SF	1 Bedroom	83					B01-L04	200	3.162292
632 SF	1 Bedroom	84					B01-L04	200	3.162292
632 SF	1 Bedroom	85					B01-L04	200	3.162292
632 SF	1 Bedroom	91					B01-L05	200	3.162292
616 SF	1 Bedroom	92					B01-L05	200	3.078646
671 SF	1 Bedroom	127					B01-L05	200	3.355625
632 SF	1 Bedroom	94					B01-L05	200	3.162292
632 SF	1 Bedroom	95					B01-L05	200	3.162292
632 SF	1 Bedroom	123					B01-L05	200	3.162292
632 SF	1 Bedroom	124					B01-L05	200	3.162292
632 SF	1 Bedroom	125					B01-L05	200	3.162292
868 SF	2 Bedroom	108					B01-L01	200	4.338958
865 SF	2 Bedroom	109					B01-L01	200	4.326701
865 SF	2 Bedroom	110					B01-L01	200	4.326701
868 SF	2 Bedroom	111					B01-L01	200	4.338958
868 SF	2 Bedroom	30					B01-L02	200	4.338958
865 SF	2 Bedroom	38					B01-L02	200	4.326701
865 SF	2 Bedroom	39					B01-L02	200	4.326701
868 SF	2 Bedroom	40					B01-L02	200	4.338958
868 SF	2 Bedroom	50					B01-L03	200	4.338958
865 SF	2 Bedroom	58					B01-L03	200	4.326701
865 SF	2 Bedroom	59					B01-L03	200	4.326701
868 SF	2 Bedroom	60					B01-L03	200	4.338958
868 SF	2 Bedroom	70					B01-L04	200	4.338958
865 SF	2 Bedroom	78					B01-L04	200	4.326701
865 SF	2 Bedroom	79					B01-L04	200	4.326701
868 SF	2 Bedroom	80					B01-L04	200	4.338958
868 SF	2 Bedroom	90					B01-L05	200	4.338958
865 SF	2 Bedroom	98					B01-L05	200	4.326701
865 SF	2 Bedroom	99					B01-L05	200	4.326701
868 SF	2 Bedroom	100					B01-L05	200	4.338958
1191 SF	3 Bedroom	117					B01-L01	200	5.953646
1191 SF	3 Bedroom	29					B01-L02	200	5.953646
1191 SF	3 Bedroom	49					B01-L03	200	5.953646
1191 SF	3 Bedroom	69					B01-L04	200	5.953646
1191 SF	3 Bedroom	126					B01-L05	200	5.953646
391 SF	Back Lobby	004					B01-L00	200	1.952917
5748 SF	Convenience Store	002					B01-L00	400	14.37026
2060 SF	Corridor	1002					B01-L01	300	6.865741
88 SF	Elevators	1001					B01-L01	200	0.441493
846 SF	Gift Store	001					B01-L00	200	4.229201
1849 SF	Lobby	000					B01-L00	200	9.246424
1701 SF	Lobby	1000					B01-L01	200	8.503878
1701 SF	Lobby	28					B01-L02	200	8.503878
1701 SF	Lobby	48					B01-L03	200	8.503878
1701 SF	Lobby	68					B01-L04	200	8.503878
1701 SF	Lobby	88					B01-L05	200	8.503878
87 SF	MECH SHAFT	005					B01-L00	100	0.868889
89 SF	MECH SHAFT	1003					B01-L01	100	0.887778
89 SF	MECH SHAFT	46					B01-L02	200	0.443889
89 SF	MECH SHAFT	66					B01-L03	200	0.443889
89 SF	MECH SHAFT	86					B01-L04	200	0.443889
89 SF	MECH SHAFT	128					B01-L05	200	0.443889
7202 SF	Restaurant	003					B01-L00	300	24.006205
235 SF	Stairs	006					B01-L00	200	1.175556
240 SF	Stairs	1004					B01-L01	200	1.201111
240 SF	Stairs	47					B01-L02	200	1.201111
240 SF	Stairs	67					B01-L03	200	1.201111
240 SF	Stairs	87					B01-L04	200	1.201111
240 SF	Stairs	129					B01-L05	200	1.201111
156 SF	Stairs	10006					B01-L01	200	0.778333
515 SF	Studio	106					B01-L01	200	2.573958
515 SF	Studio	107					B01-L01	200	2.573958
515 SF	Studio	112					B01-L01	200	2.573958
425 SF	Studio	113					B01-L01	200	2.123958
515 SF	Studio	36					B01-L02	200	2.573958
515 SF	Studio	37					B01-L02	200	2.573958
515 SF	Studio	41					B01-L02	200	2.573958
515 SF	Studio	42					B01-L02	200	2.573958
515 SF	Studio	56					B01-L03	200	2.573958
515 SF	Studio	57					B01-L03	200	2.573958
515 SF	Studio	61					B01-L03	200	2.573958
515 SF	Studio	62					B01-L03	200	2.573958
515 SF	Studio	76					B01-L04	200	2.573958
515 SF	Studio	77					B01-L04	200	2.573958
515 SF	Studio	81					B01-L04	200	2.573958
515 SF	Studio	82					B01-L04	200	2.573958
515 SF	Studio	96					B01-L05	200	2.573958
515 SF	Studio	97					B01-L05	200	2.573958
515 SF	Studio	121					B01-L05	200	2.573958
515 SF	Studio	122					B01-L05	200	2.573958

Door Schedule

Width	Height	Level	Material	Count
3' - 0"	7' - 0"	B01-L00	Wood	11
4' - 9 1/2"	7' - 6 13/16"	B01-L00	Wood	2
3' - 0"	7' - 0"	B01-L01	Wood	22
3' - 4"	7' - 3"	B01-L01	Wood	16
4' - 0"	8' - 0"	B01-L01	Wood	1
3' - 0"	7' - 0"	B01-L02	Wood	19
3' - 4"	7' - 3"	B01-L02	Wood	16
3' - 0"	7' - 0"	B01-L03	Wood	19
3' - 4"	7' - 3"	B01-L03	Wood	16
3' - 0"	7' - 0"	B01-L04	Wood	19
3' - 4"	7' - 3"	B01-L04	Wood	16
3' - 0"	7' - 0"	B01-L05	Wood	19
3' - 4"	7' - 3"	B01-L05	Wood	16

Unit Mix

Area	Name	Level	% of Total Area
<varies>	1 Bedroom	<varies>	29%
<varies>	2 Bedroom	<varies>	20%
1191 SF	3 Bedroom	<varies>	7%
391 SF	Back Lobby	B01-L00	0%
5748 SF	Convenience Store	B01-L00	7%
2060 SF	Corridor	B01-L01	2%
88 SF	Elevators	B01-L01	0%
846 SF	Gift Store	B01-L00	1%
<varies>	Lobby	<varies>	12%
<varies>	MECH SHAFT	<varies>	1%
7202 SF	Restaurant	B01-L00	8%
<varies>	Stairs	<varies>	2%
<varies>	Studio	<varies>	12%

AUTODESK

www.autodesk.com/revit

Consultant
Address
Address
Address
Phone

Consultant
Address
Address
Address
Phone

Consultant
Address
Address
Address
Phone

Consultant
Address
Address
Address
Phone

Consultant
Address
Address
Address
Phone

No.	Description	Date

Owner

Project Name


SCHEDULES

Project Number	Project Number
Date	10/20/2026
Drawn By	Author
Checked By	Checker


A-12

Scale


10/27/2026 11:24:39 PM

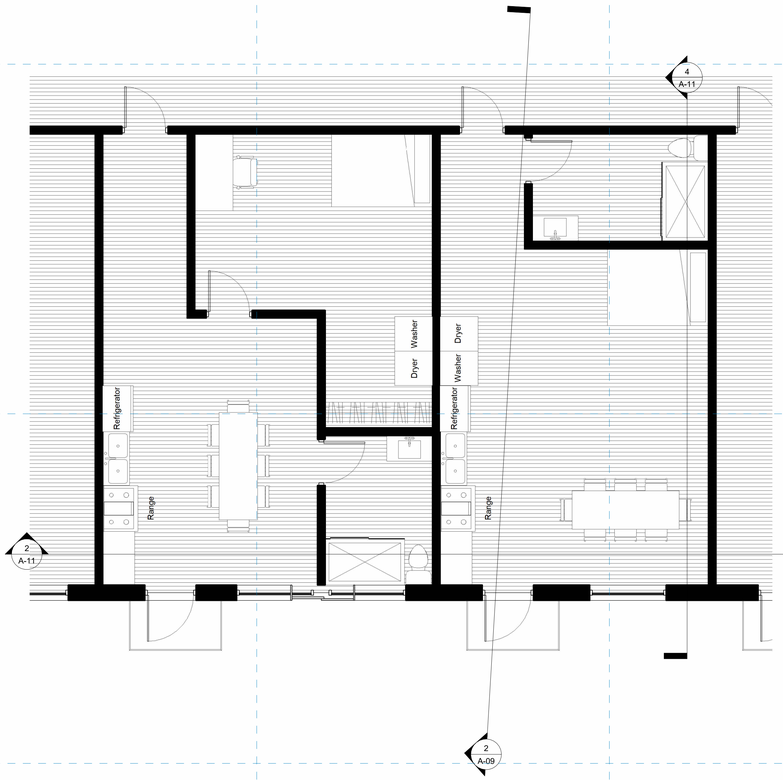


1 B01-L01 - Callout 1
1/4" = 1'-0"

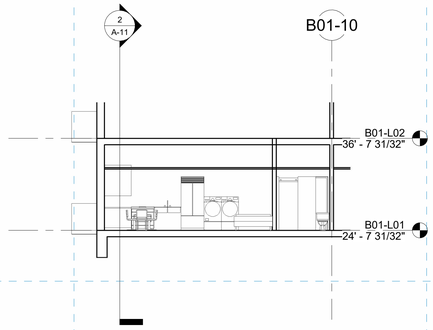

4 Section 3
1/8" = 1'-0"

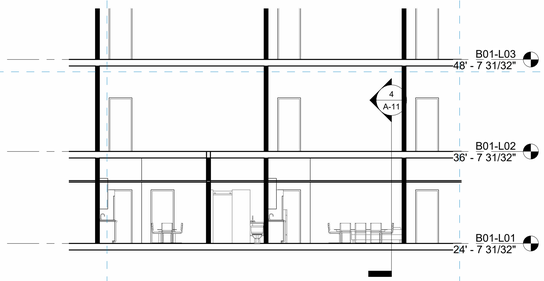

2 Section 2
1/8" = 1'-0"

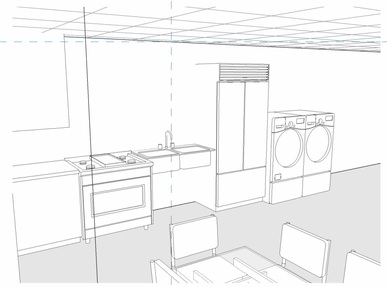

3 3D View 1

AUTODESK

www.autodesk.com/revit

Consultant
Address
Address
Address
Phone

Consultant
Address
Address
Address
Phone

Consultant
Address
Address
Address
Phone

Consultant
Address
Address
Address
Phone

Consultant
Address
Address
Address
Phone

No.	Description	Date

Owner

Project Name

ENLARGED FURNISHING

Project Number	Project Number
Date	10/20/2026
Drawn By	Dominic Tran
Checked By	Checker

A-11

Scale: As indicated

10/27/2026 11:24:46 PM