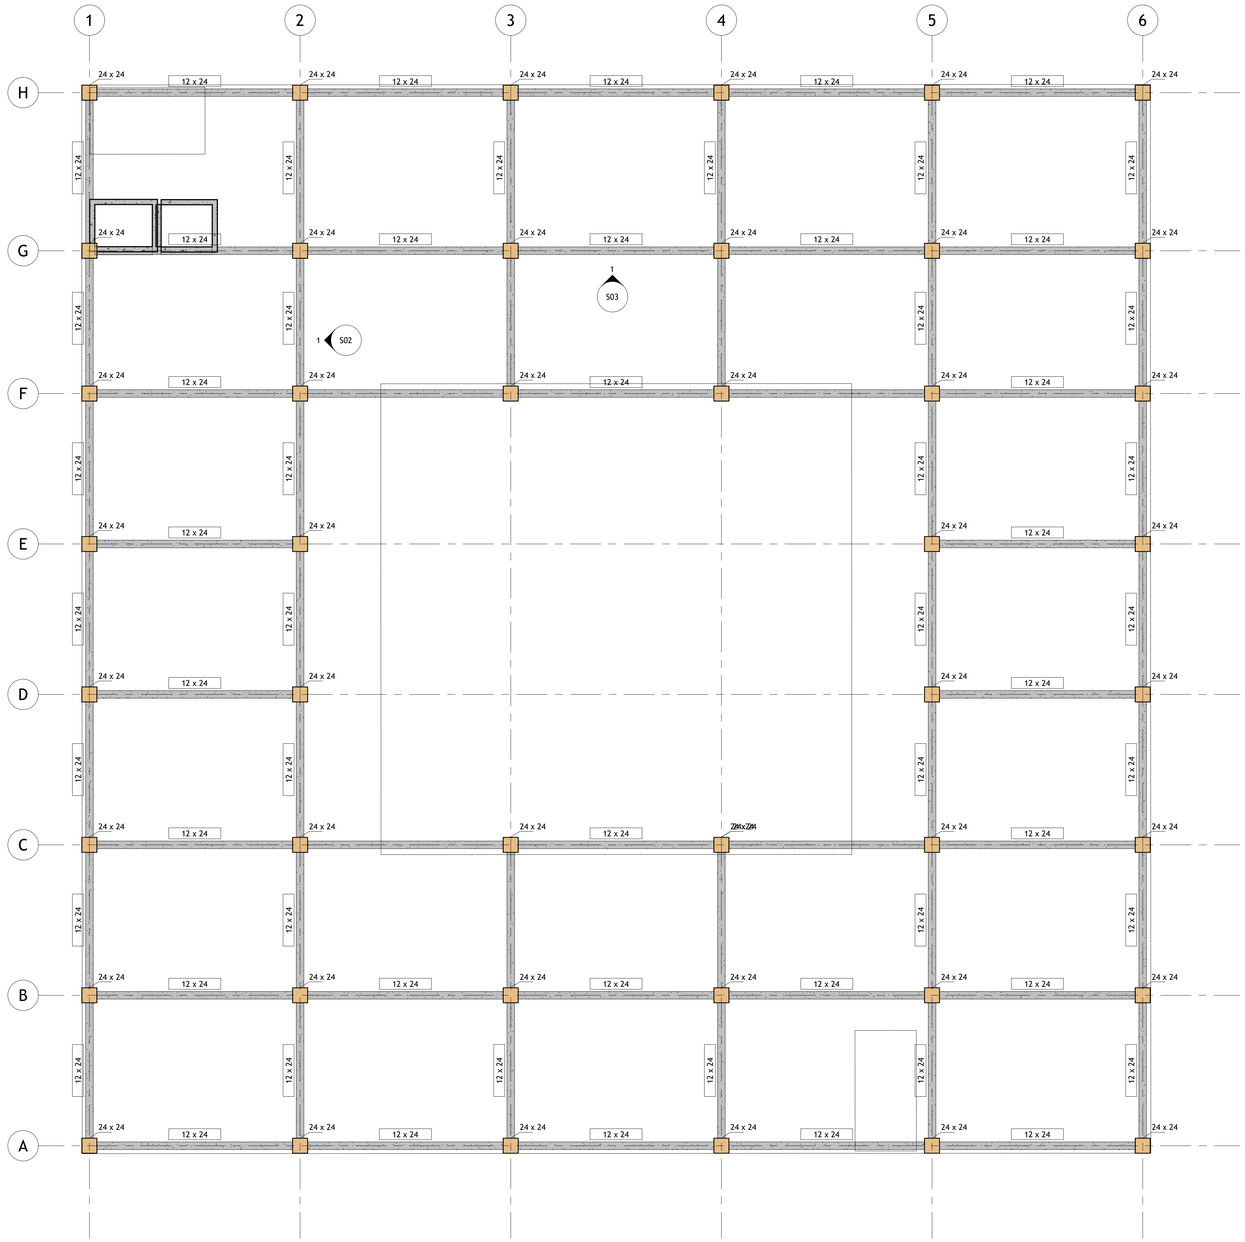


1 Typical Structural Floor Plan - Level 1
1/8" = 1'-0"

AUTODESK

www.autodesk.com/revit

Consultant
Address
Address
Address
Phone

Consultant
Address
Address
Address
Phone

Consultant
Address
Address
Address
Phone

Consultant
Address
Address
Address
Phone

Consultant
Address
Address
Address
Phone

No.	Description	Date

Client Name

Project Name


FRAMING PLAN - LEVEL 1


Project Number	Project Number
Date	Issue Date
Drawn By	Author
Checked By	Checker

S01

Scale 1/8" = 1'-0"

11/3/2026 10:49:01 PM

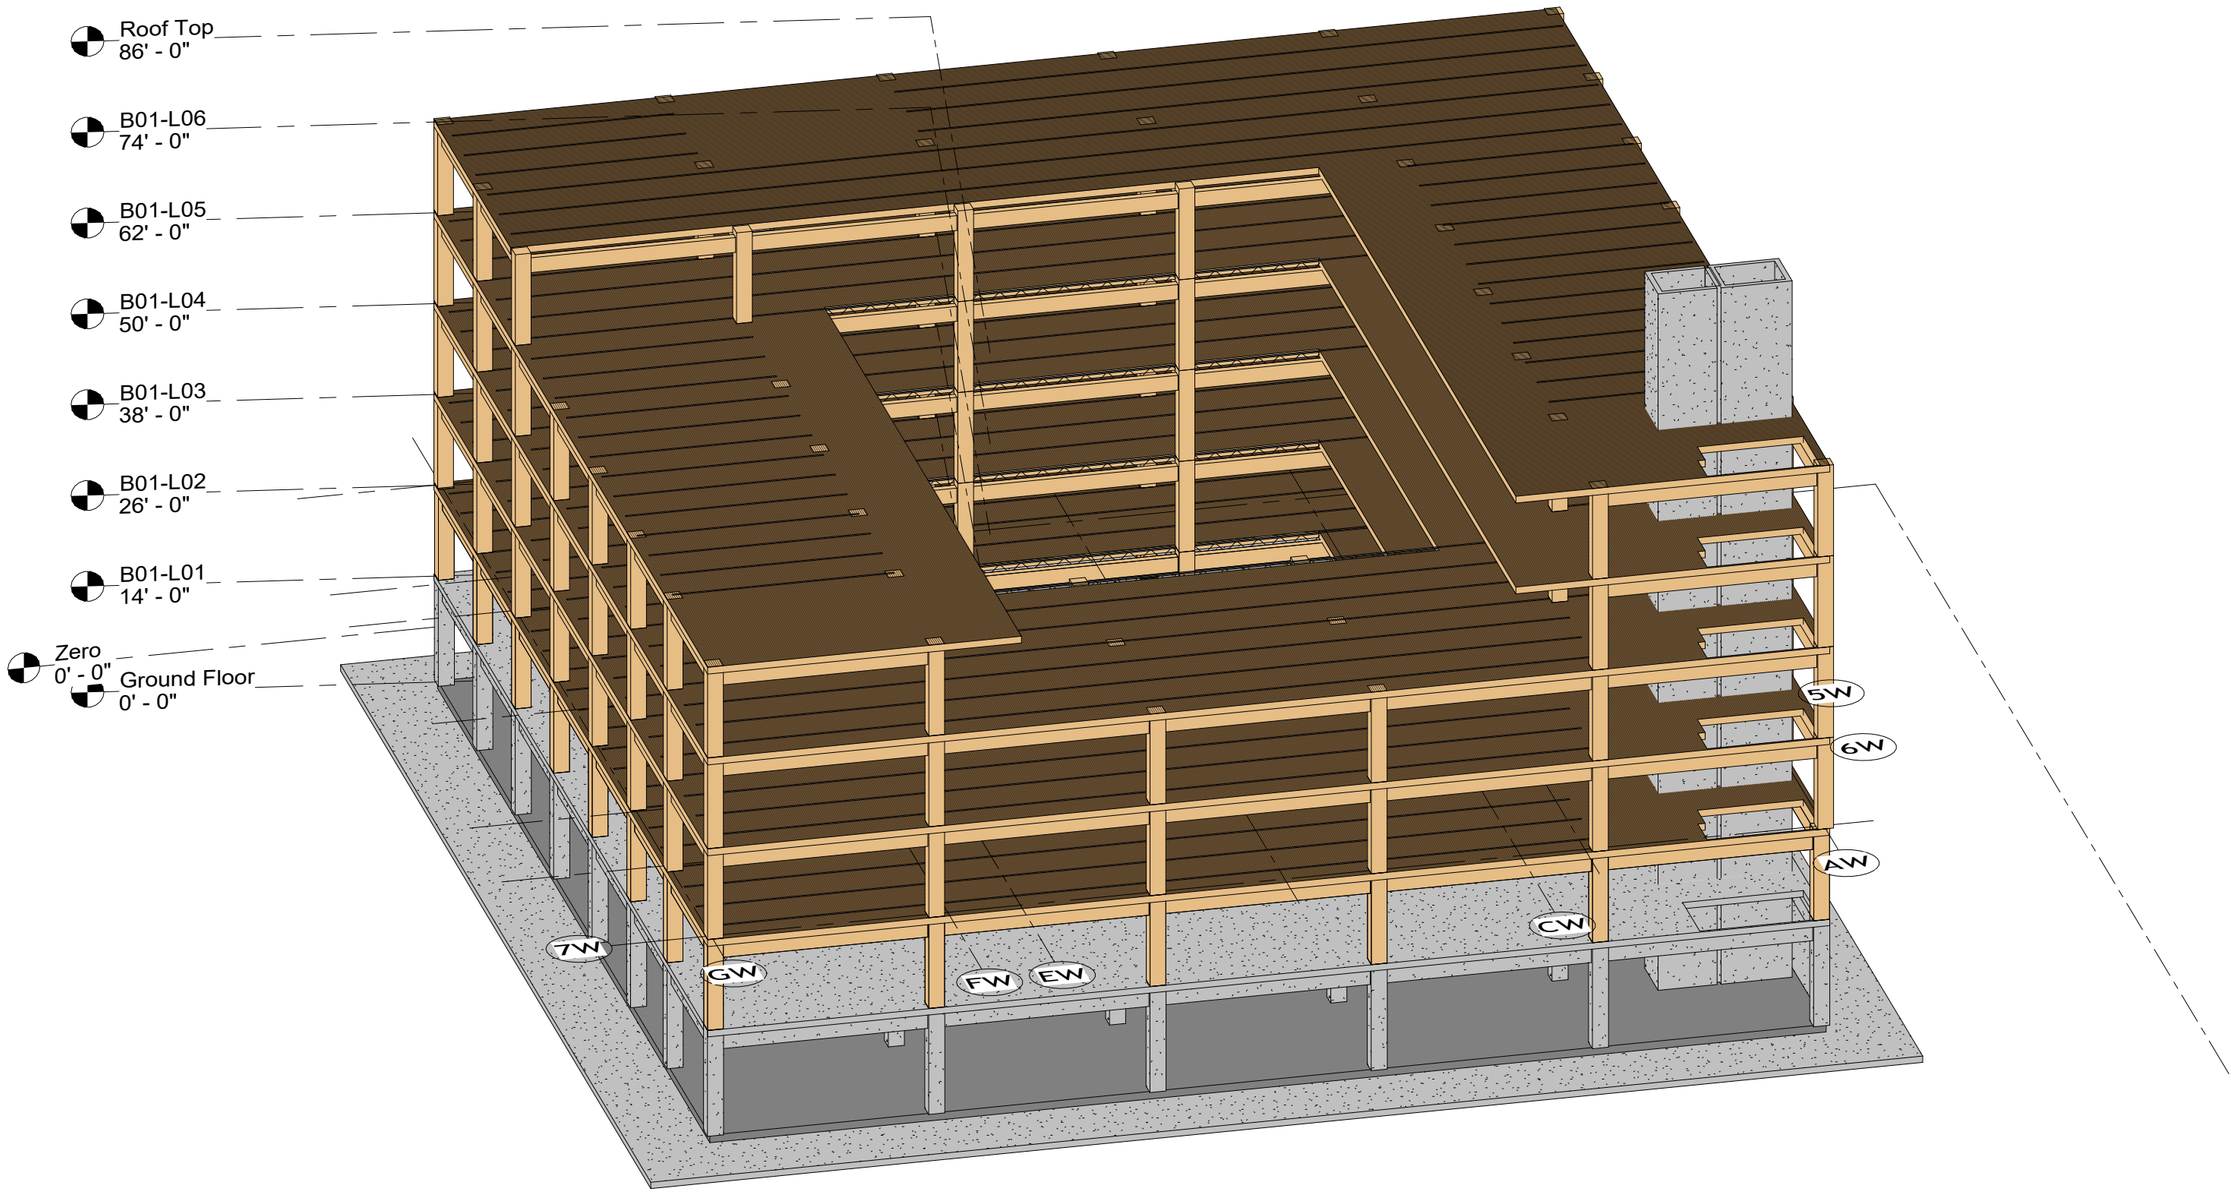
Roof Top
86' - 0"
B01-L06
74' - 0"
B01-L05
62' - 0"
B01-L04
50' - 0"
B01-L03
38' - 0"
B01-L02
26' - 0"
B01-L01
14' - 0"
Zero
0' - 0"
Ground Floor
0' - 0"
5W
6W
AW
CW
7W
GW
FW
EW

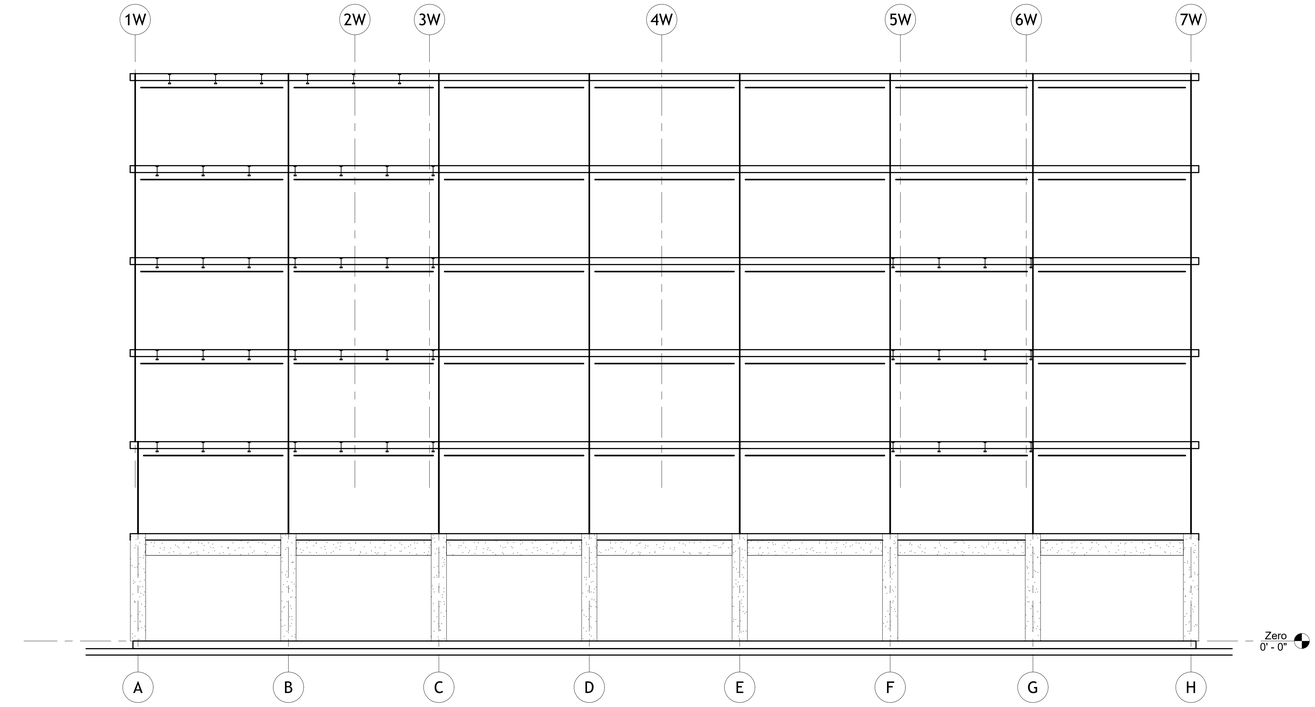

1 INTERIOR ELEVATION - EAST TO WEST
1/8" = 1'-0"

AUTODESK

www.autodesk.com/revit

Consultant
Address
Address
Address
Phone

Consultant
Address
Address
Address
Phone

Consultant
Address
Address
Address
Phone

Consultant
Address
Address
Address
Phone

Consultant
Address
Address
Address
Phone

No.	Description	Date

Client Name

Project Name


East to West Interior Elevation

Project Number	Project Number
Date	Issue Date
Drawn By	Author
Checked By	Checker

S02

Scale 1/8" = 1'-0"

11/3/2026 10:49:02 PM

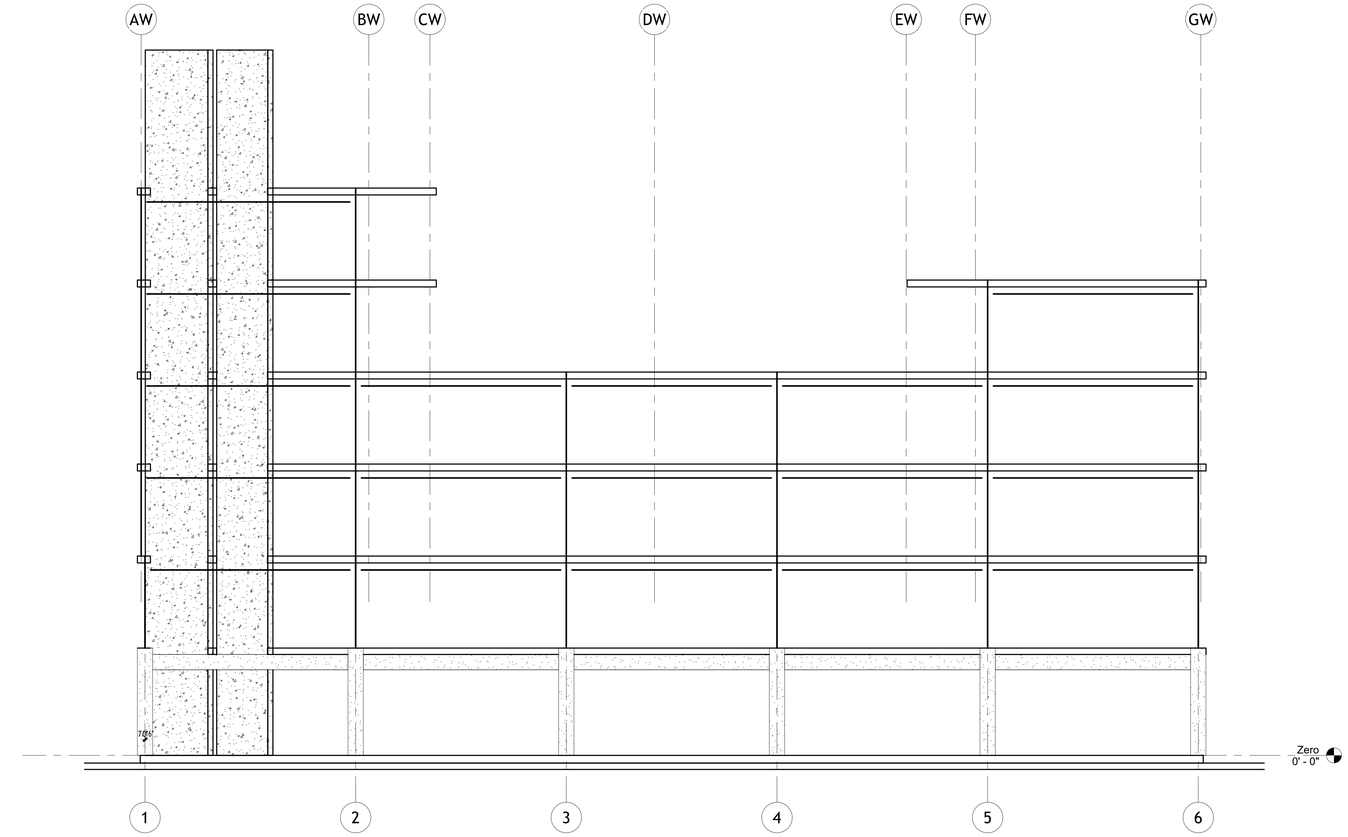

1 INTERIOR ELEVATION - SOUTH TO NORTH
1/8" = 1'-0"

AUTODESK

www.autodesk.com/revit

Consultant
Address
Address
Address
Phone

Consultant
Address
Address
Address
Phone

Consultant
Address
Address
Address
Phone

Consultant
Address
Address
Address
Phone

Consultant
Address
Address
Address
Phone

No.	Description	Date

Client Name

Project Name


South to North
Interior Elevation

Project Number	Project Number
Date	Issue Date
Drawn By	Author
Checked By	Checker

S03

Scale 1/8" = 1'-0"

11/3/2026 10:49:03 PM

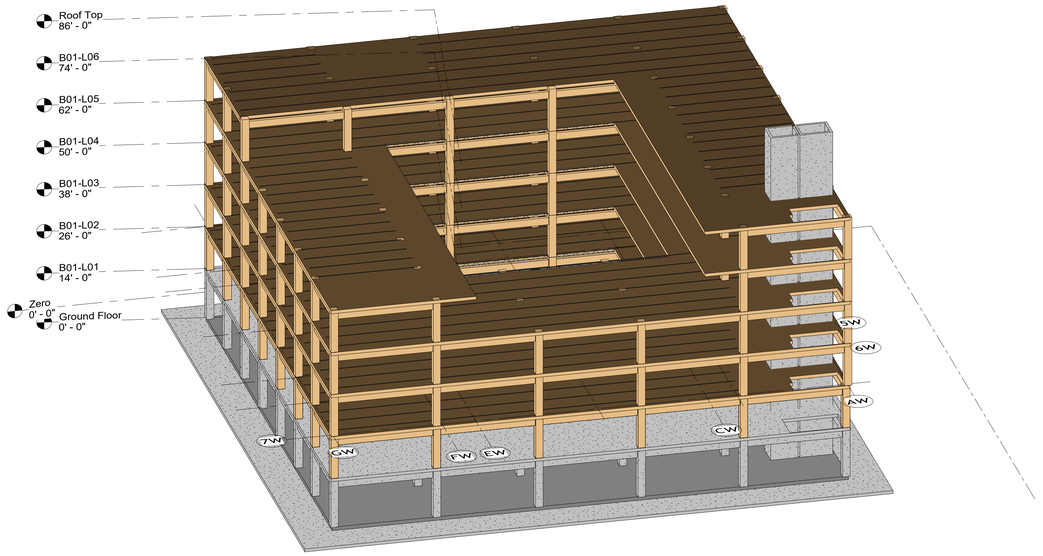

1 3D - STRUCTURAL COORDINATION

AUTODESK

www.autodesk.com/revit

Consultant
Address
Address
Address
Phone

Consultant
Address
Address
Address
Phone

Consultant
Address
Address
Address
Phone

Consultant
Address
Address
Address
Phone

Consultant
Address
Address
Address
Phone

No.	Description	Date

Client Name

Project Name


3D Structural Coordination

Project Number	Project Number
Date	Issue Date
Drawn By	Author
Checked By	Checker

S04

Scale

11/3/2026 10:49:04 PM

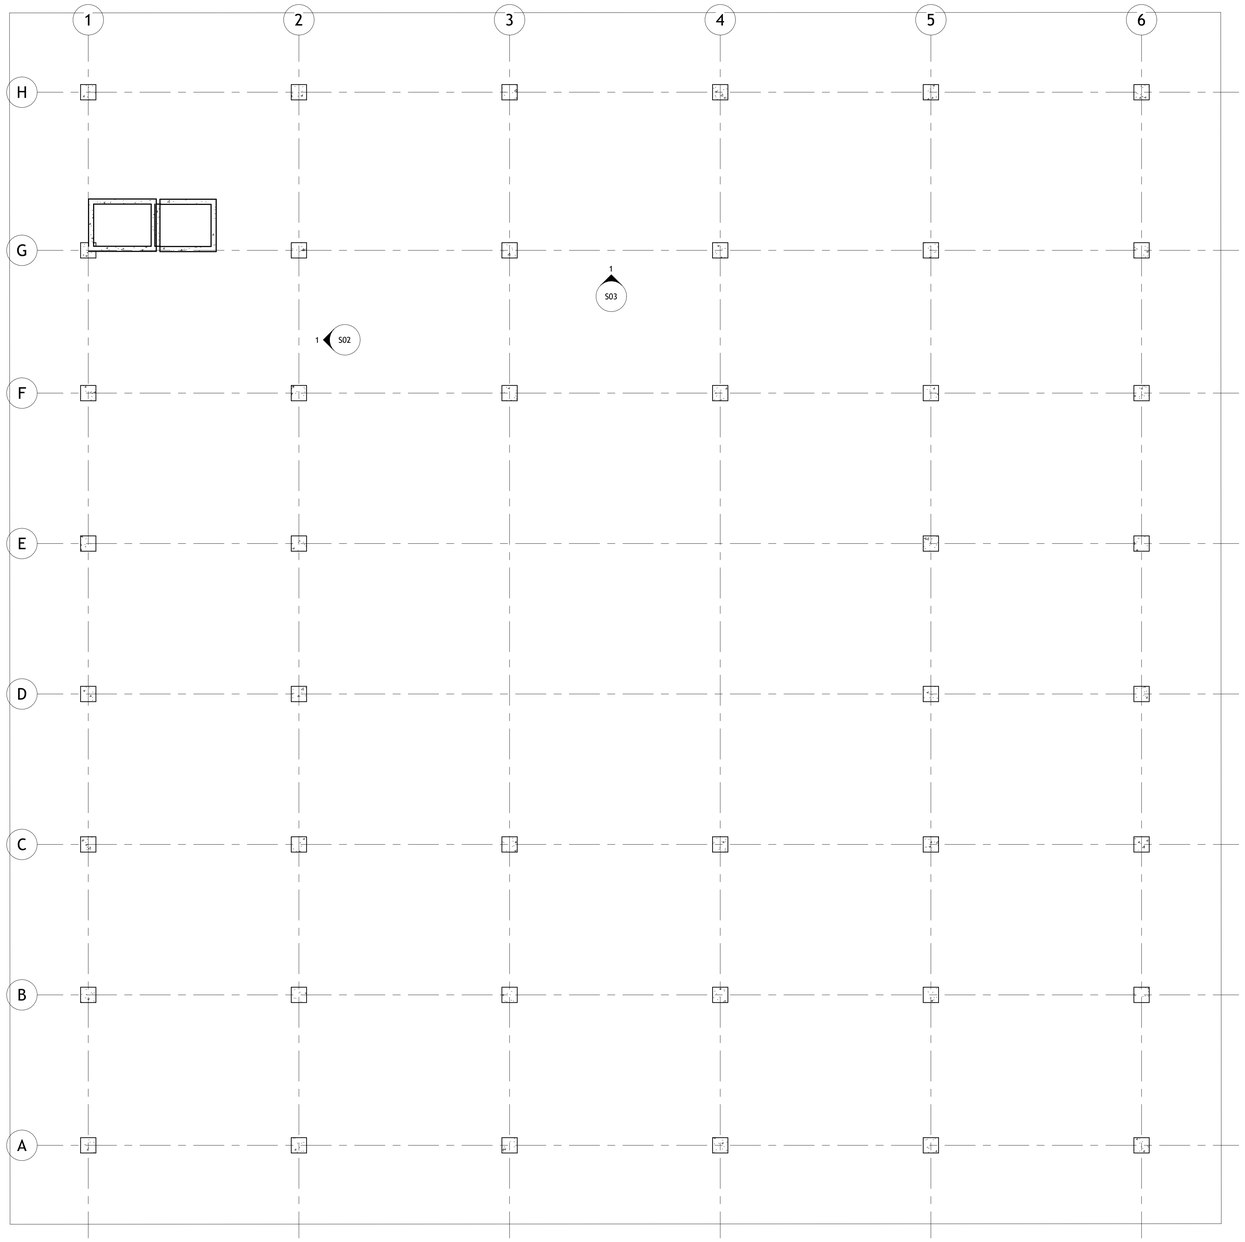

1 GROUND FLOOR - FOUNDATION
1/8" = 1'-0"

AUTODESK

www.autodesk.com/revit

Consultant
Address
Address
Address
Phone

Consultant
Address
Address
Address
Phone

Consultant
Address
Address
Address
Phone

Consultant
Address
Address
Address
Phone

Consultant
Address
Address
Address
Phone

No.	Description	Date

Client Name

Project Name

Foundation Plan

Project Number	Project Number
Date	Issue Date
Drawn By	Author
Checked By	Checker

S05

Scale 1/8" = 1'-0"

11/3/2026 10:49:04 PM