


B01-C

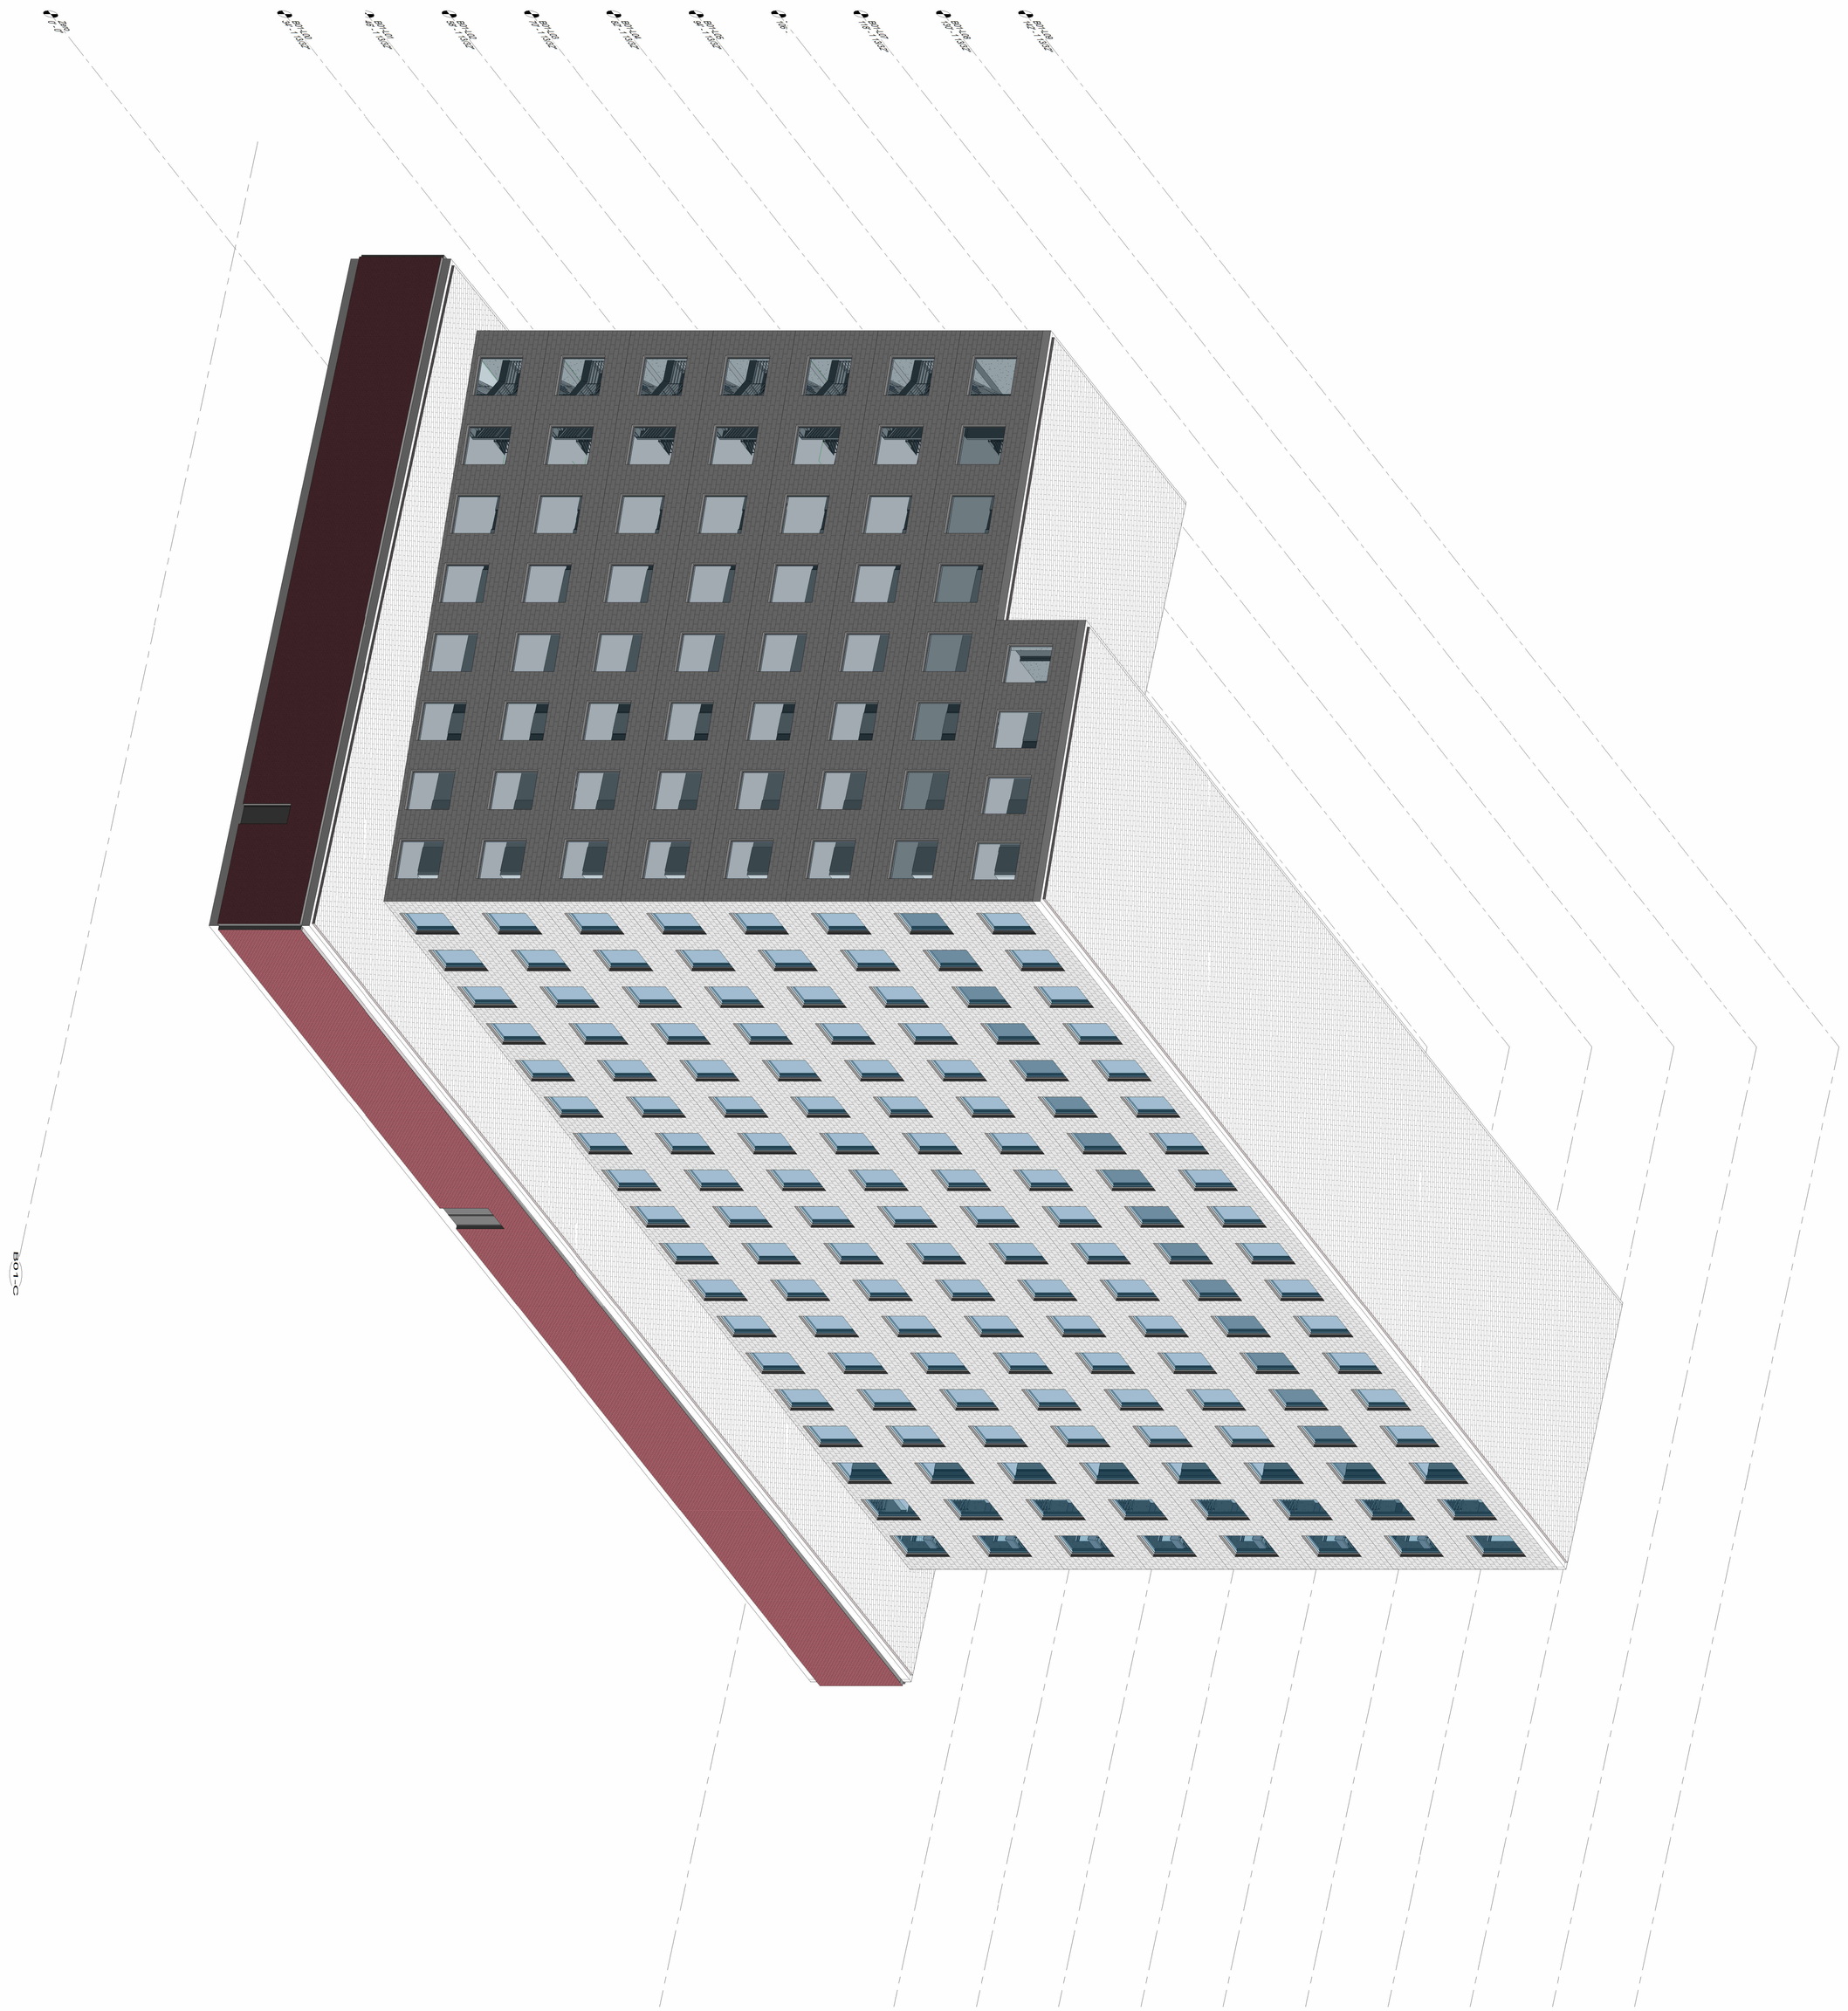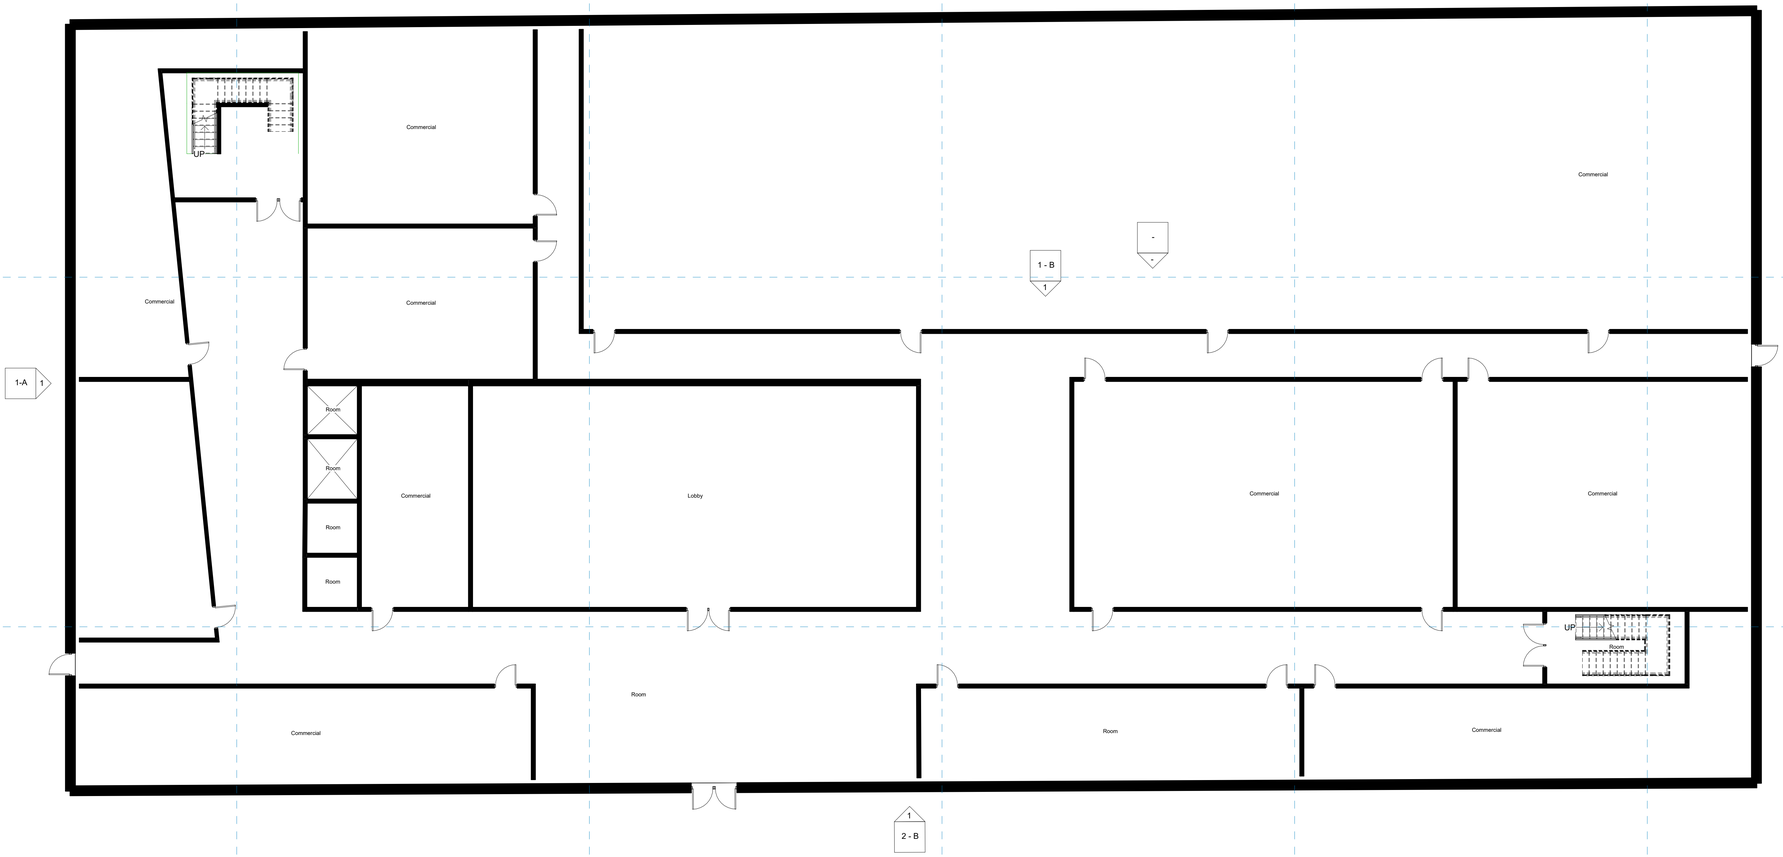

1 FLOOR PLAN - LEVEL 1
1/8" = 1'-0"

AUTODESK

www.autodesk.com/revit

Consultant
Address
Address
Address
Phone

Consultant
Address
Address
Address
Phone

Consultant
Address
Address
Address
Phone

Consultant
Address
Address
Address
Phone

Consultant
Address
Address
Address
Phone

No.	Description	Date

Conglomo

Project Name


FLOOR PLAN - LEVEL 1

Project Number	4600025141
Date	Issue Date
Drawn By	Carvajal
Checked By	Checker

A-01

Scale 1/8" = 1'-0"

10/21/2026 3:16:18 AM

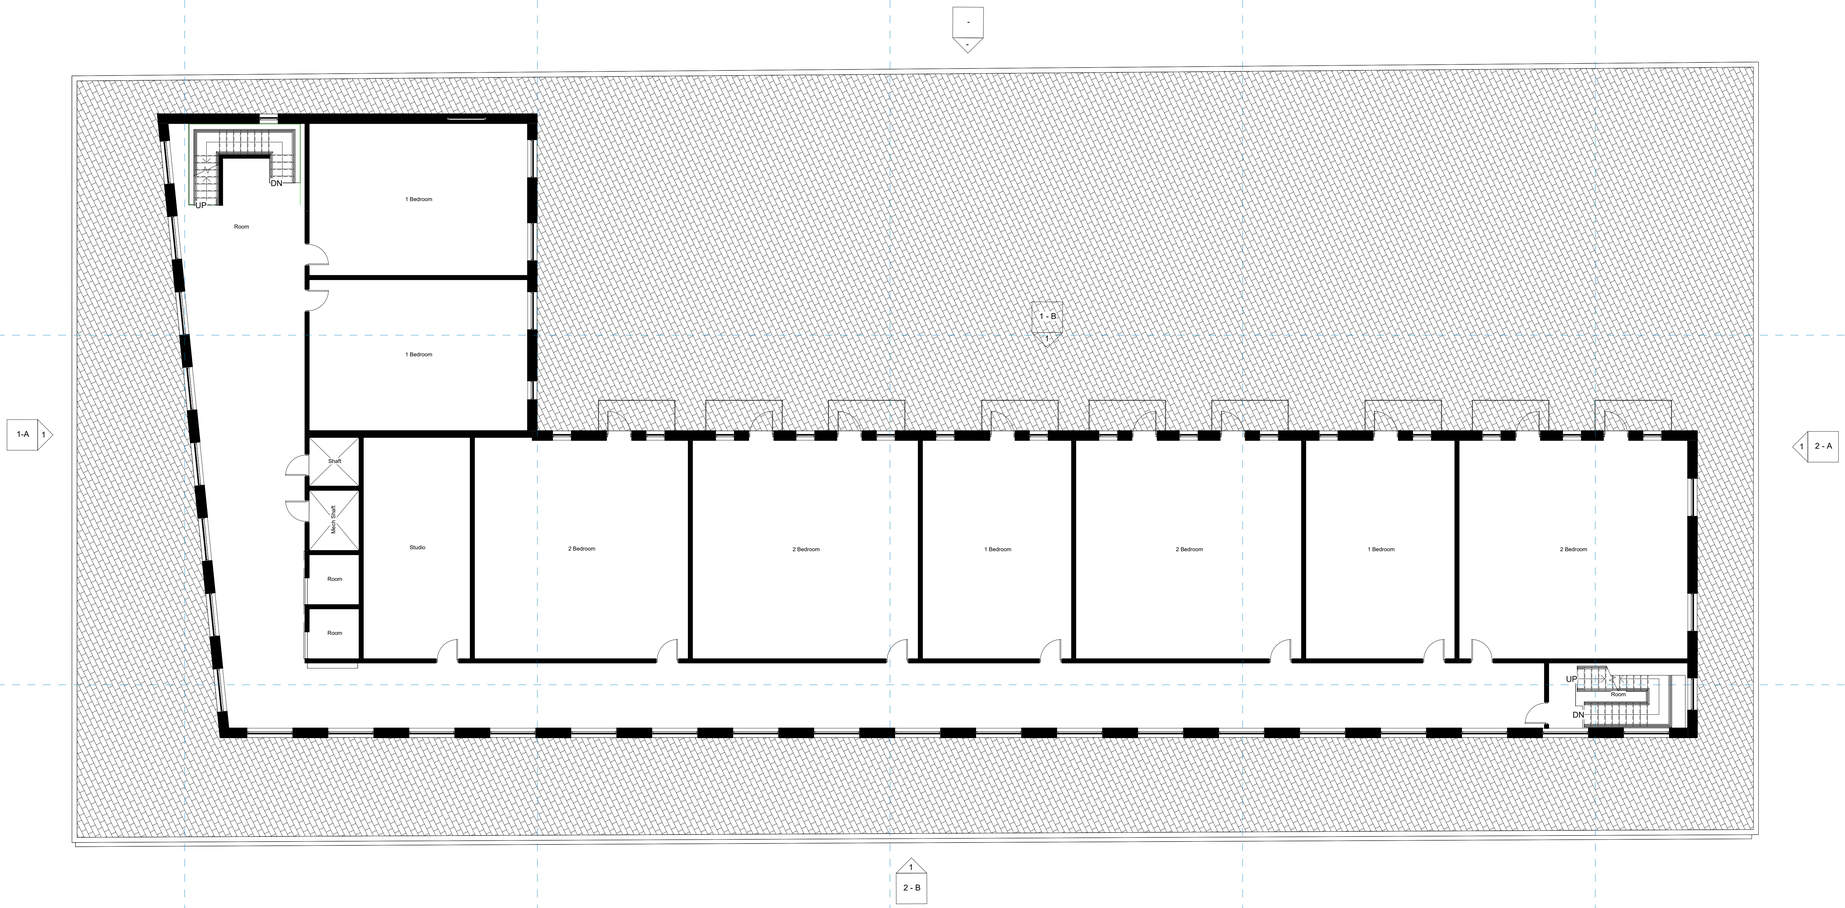

1 FLOOR PLAN - LEVEL 2
1/8" = 1'-0"

AUTODESK

www.autodesk.com/revit

Consultant
Address
Address
Address
Phone

Consultant
Address
Address
Address
Phone

Consultant
Address
Address
Address
Phone

Consultant
Address
Address
Address
Phone

Consultant
Address
Address
Address
Phone

No.	Description	Date

Conglomo

Project Name


FLOOR PLAN - LEVEL 2

Project Number	4600025141
Date	Issue Date
Drawn By	Carvajal
Checked By	Checker

A-02

Scale	1/8" = 1'-0"

10/21/2026 3:16:18 AM

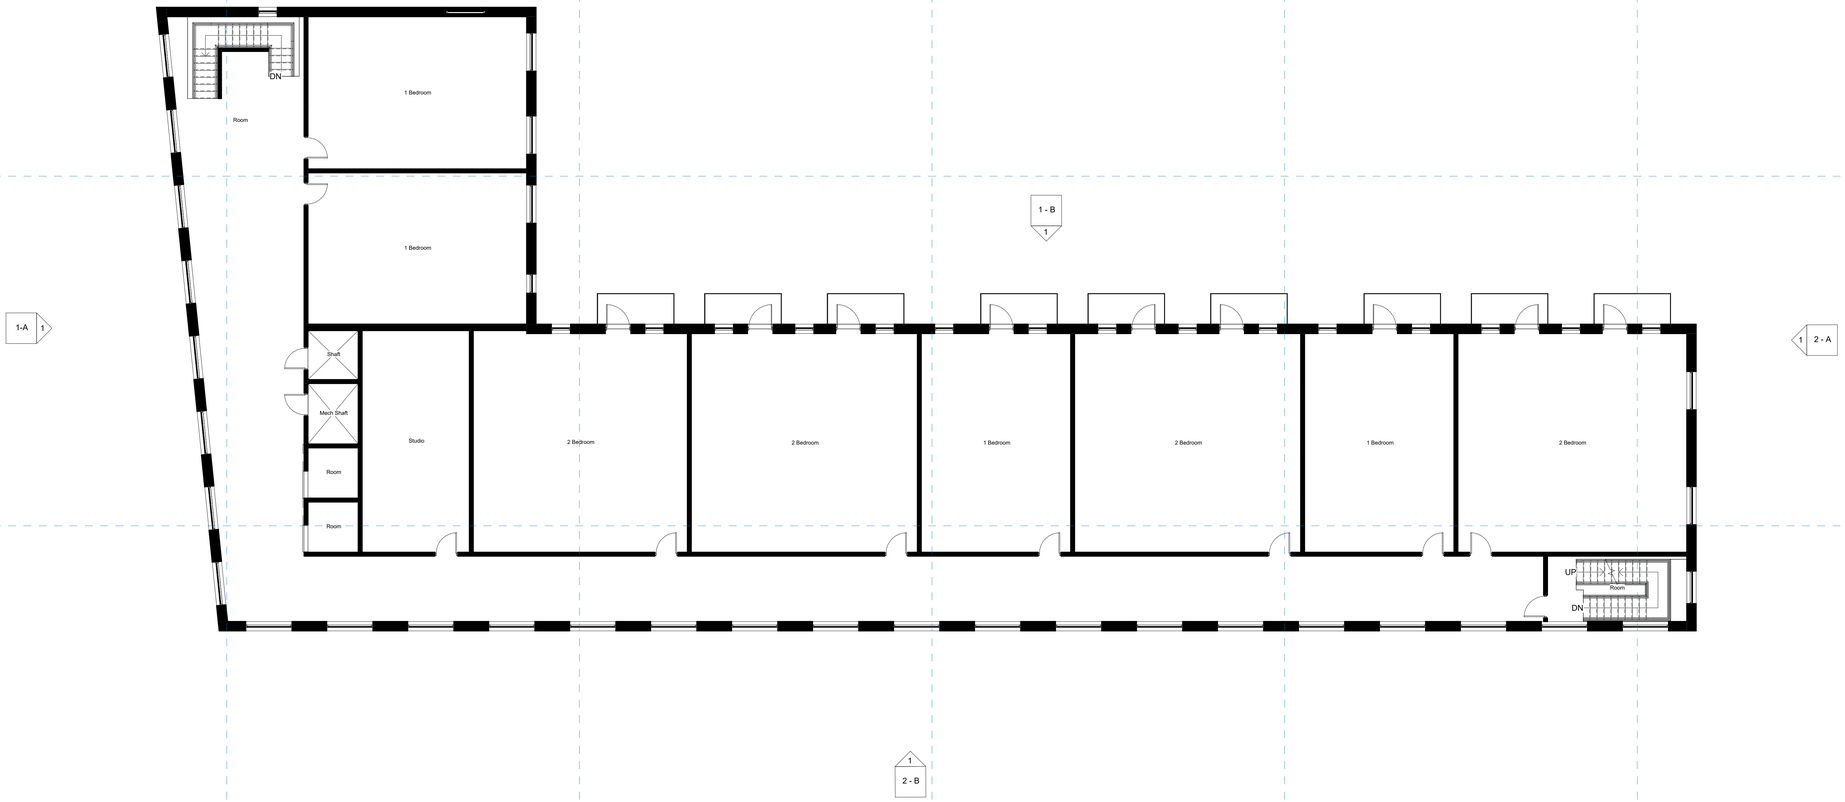

1 FLOOR PLAN - LEVEL 8
1/8" = 1'-0"

AUTODESK

www.autodesk.com/revit

Consultant
Address
Address
Address
Phone

Consultant
Address
Address
Address
Phone

Consultant
Address
Address
Address
Phone

Consultant
Address
Address
Address
Phone

Consultant
Address
Address
Address
Phone

No.	Description	Date

Conglomo

Project Name


FLOOR PLAN - LEVEL 8

Project Number	4600025141
Date	Issue Date
Drawn By	Carvajal
Checked By	Checker

A-08

Scale 1/8" = 1'-0"

10/21/2026 3:16:18 AM

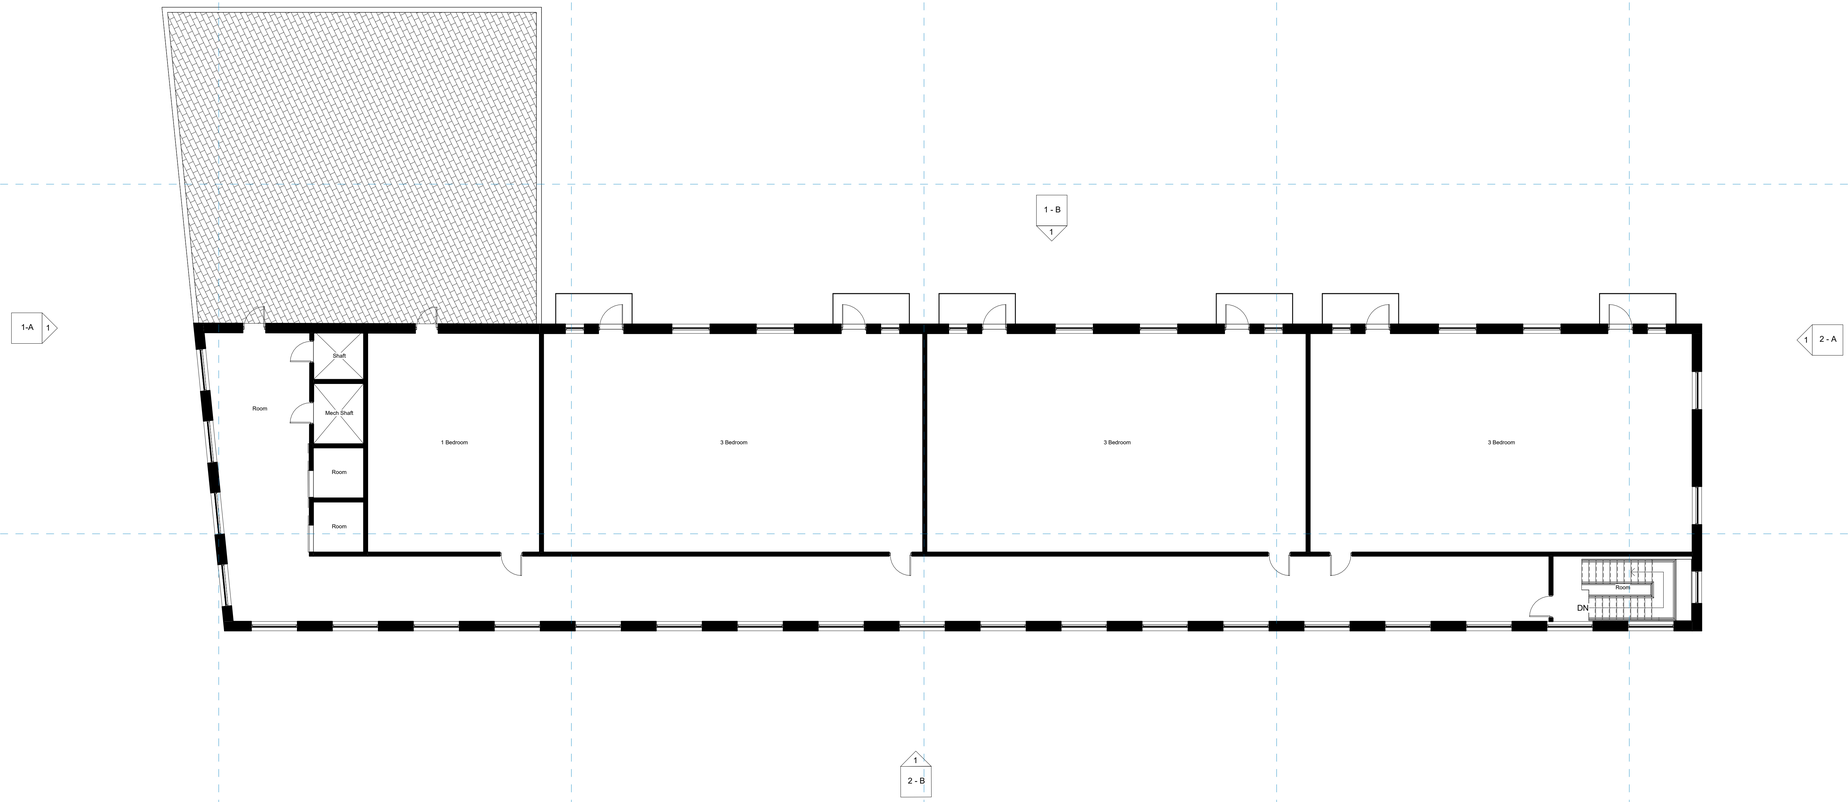

1 FLOOR PLAN - LEVEL 9
1/8" = 1'-0"

AUTODESK

www.autodesk.com/revit

Consultant
Address
Address
Address
Phone

Consultant
Address
Address
Address
Phone

Consultant
Address
Address
Address
Phone

Consultant
Address
Address
Address
Phone

Consultant
Address
Address
Address
Phone

No.	Description	Date

Conglomo

Project Name

FLOOR PLAN - LEVEL 9

Project Number	4600025141
Date	Issue Date
Drawn By	Carvajal
Checked By	Checker

A-09

Scale	1/8" = 1'-0"

10/21/2026 3:16:18 AM



1 1 - B
1/8" = 1'-0"

AUTODESK

www.autodesk.com/revit

Consultant
Address
Address
Address
Phone

Consultant
Address
Address
Address
Phone

Consultant
Address
Address
Address
Phone

Consultant
Address
Address
Address
Phone

Consultant
Address
Address
Address
Phone

No.	Description	Date

Conglomo

Project Name


ELEVATION PLAN

Project Number	4600025141
Date	Issue Date
Drawn By	Author
Checked By	Checker

1 - B

Scale 1/8" = 1'-0"

10/21/2026 3:15:48 AM

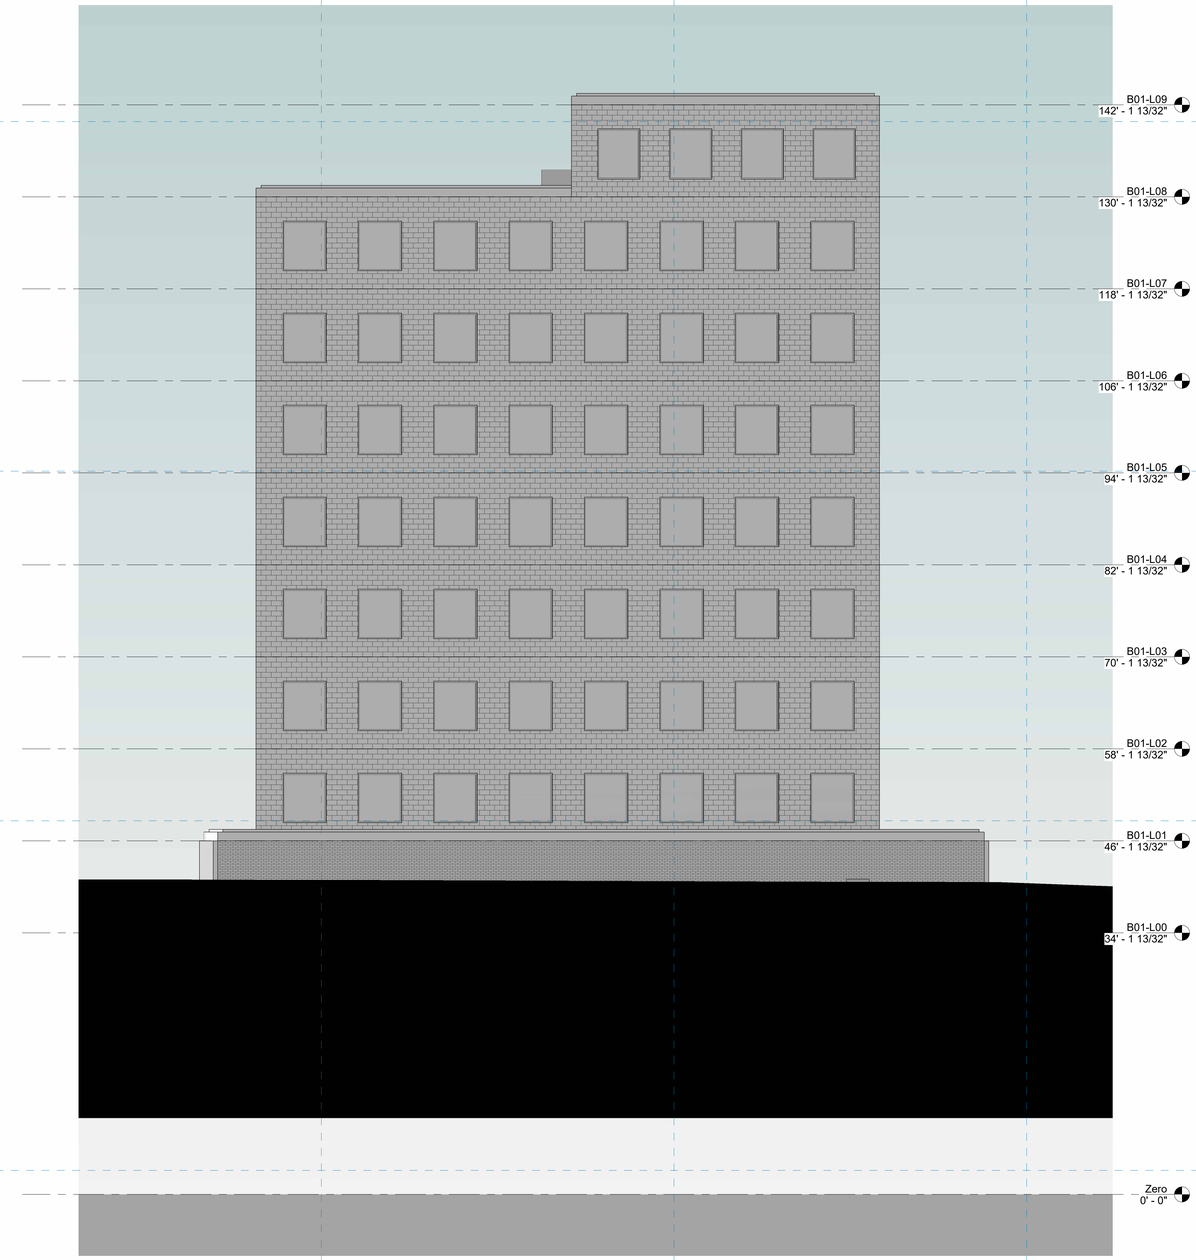

1 2-B
1/8" = 1'-0"

AUTODESK

www.autodesk.com/revit

Consultant
Address
Address
Address
Phone

Consultant
Address
Address
Address
Phone

Consultant
Address
Address
Address
Phone

Consultant
Address
Address
Address
Phone

Consultant
Address
Address
Address
Phone

No.	Description	Date

Conglomo

Project Name


ELEVATION PLAN

Project Number	4600025141
Date	Issue Date
Drawn By	Author
Checked By	Checker

1-A

Scale 1/8" = 1'-0"

10/21/2026 3:15:58 AM

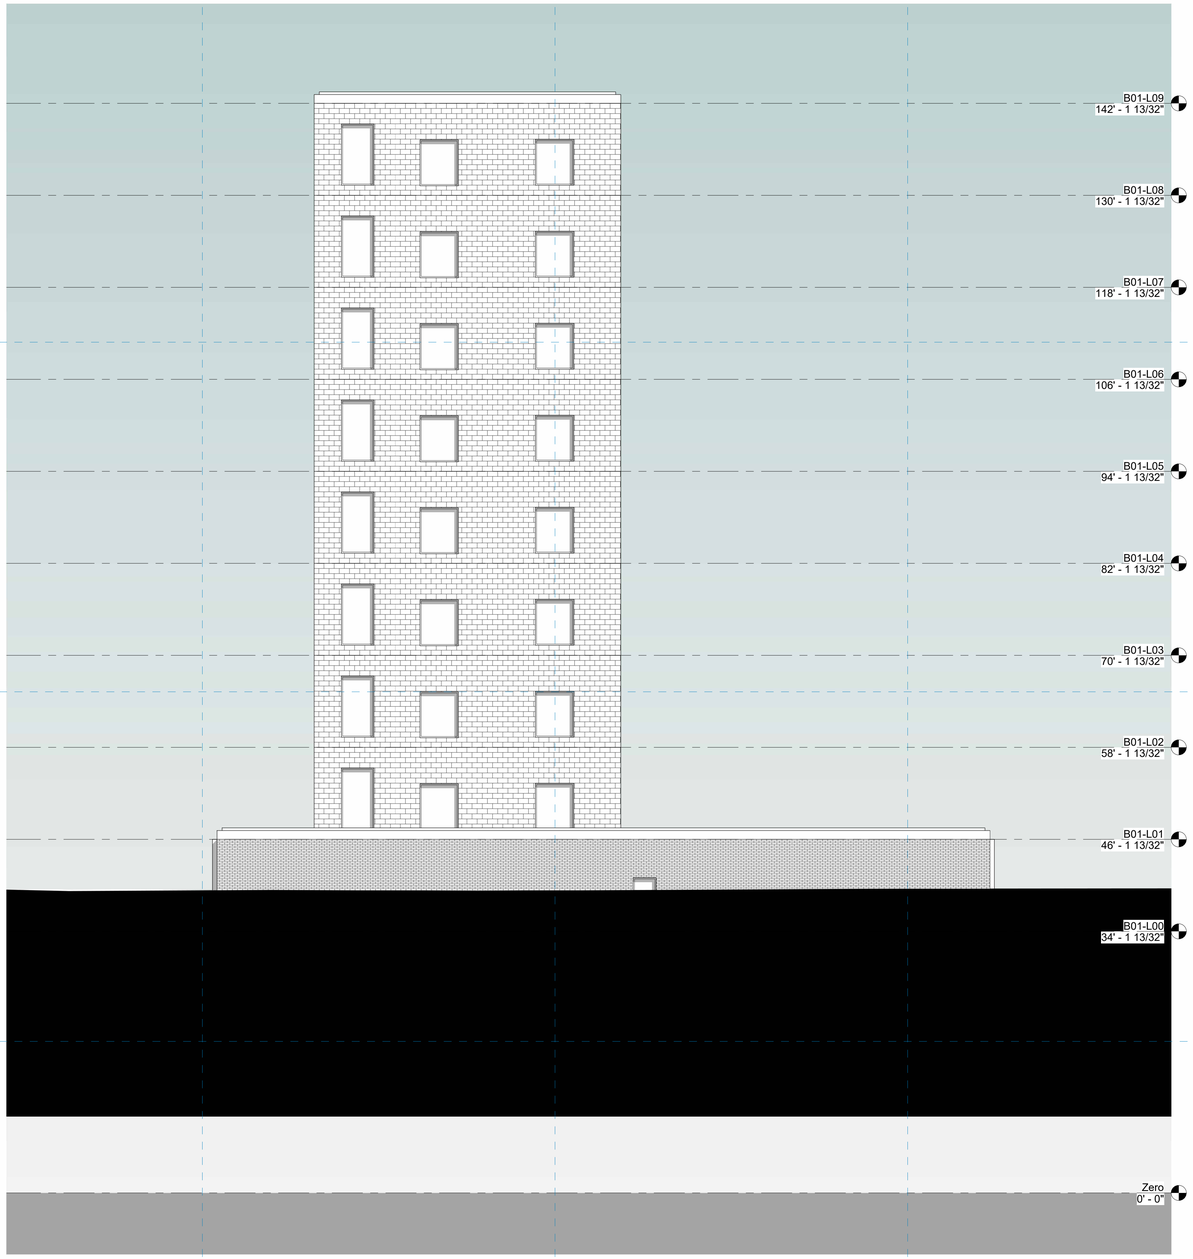

1 Elevation 2 - A
1/8" = 1'-0"

AUTODESK

www.autodesk.com/revit

Consultant
Address
Address
Address
Phone

Consultant
Address
Address
Address
Phone

Consultant
Address
Address
Address
Phone

Consultant
Address
Address
Address
Phone

Consultant
Address
Address
Address
Phone

No.	Description	Date

Conglomo

Project Name


ELEVATION PLAN

Project Number	4600025141
Date	Issue Date
Drawn By	Author
Checked By	Checker

2 - A

Scale 1/8" = 1'-0"

10/21/2026 3:16:04 AM

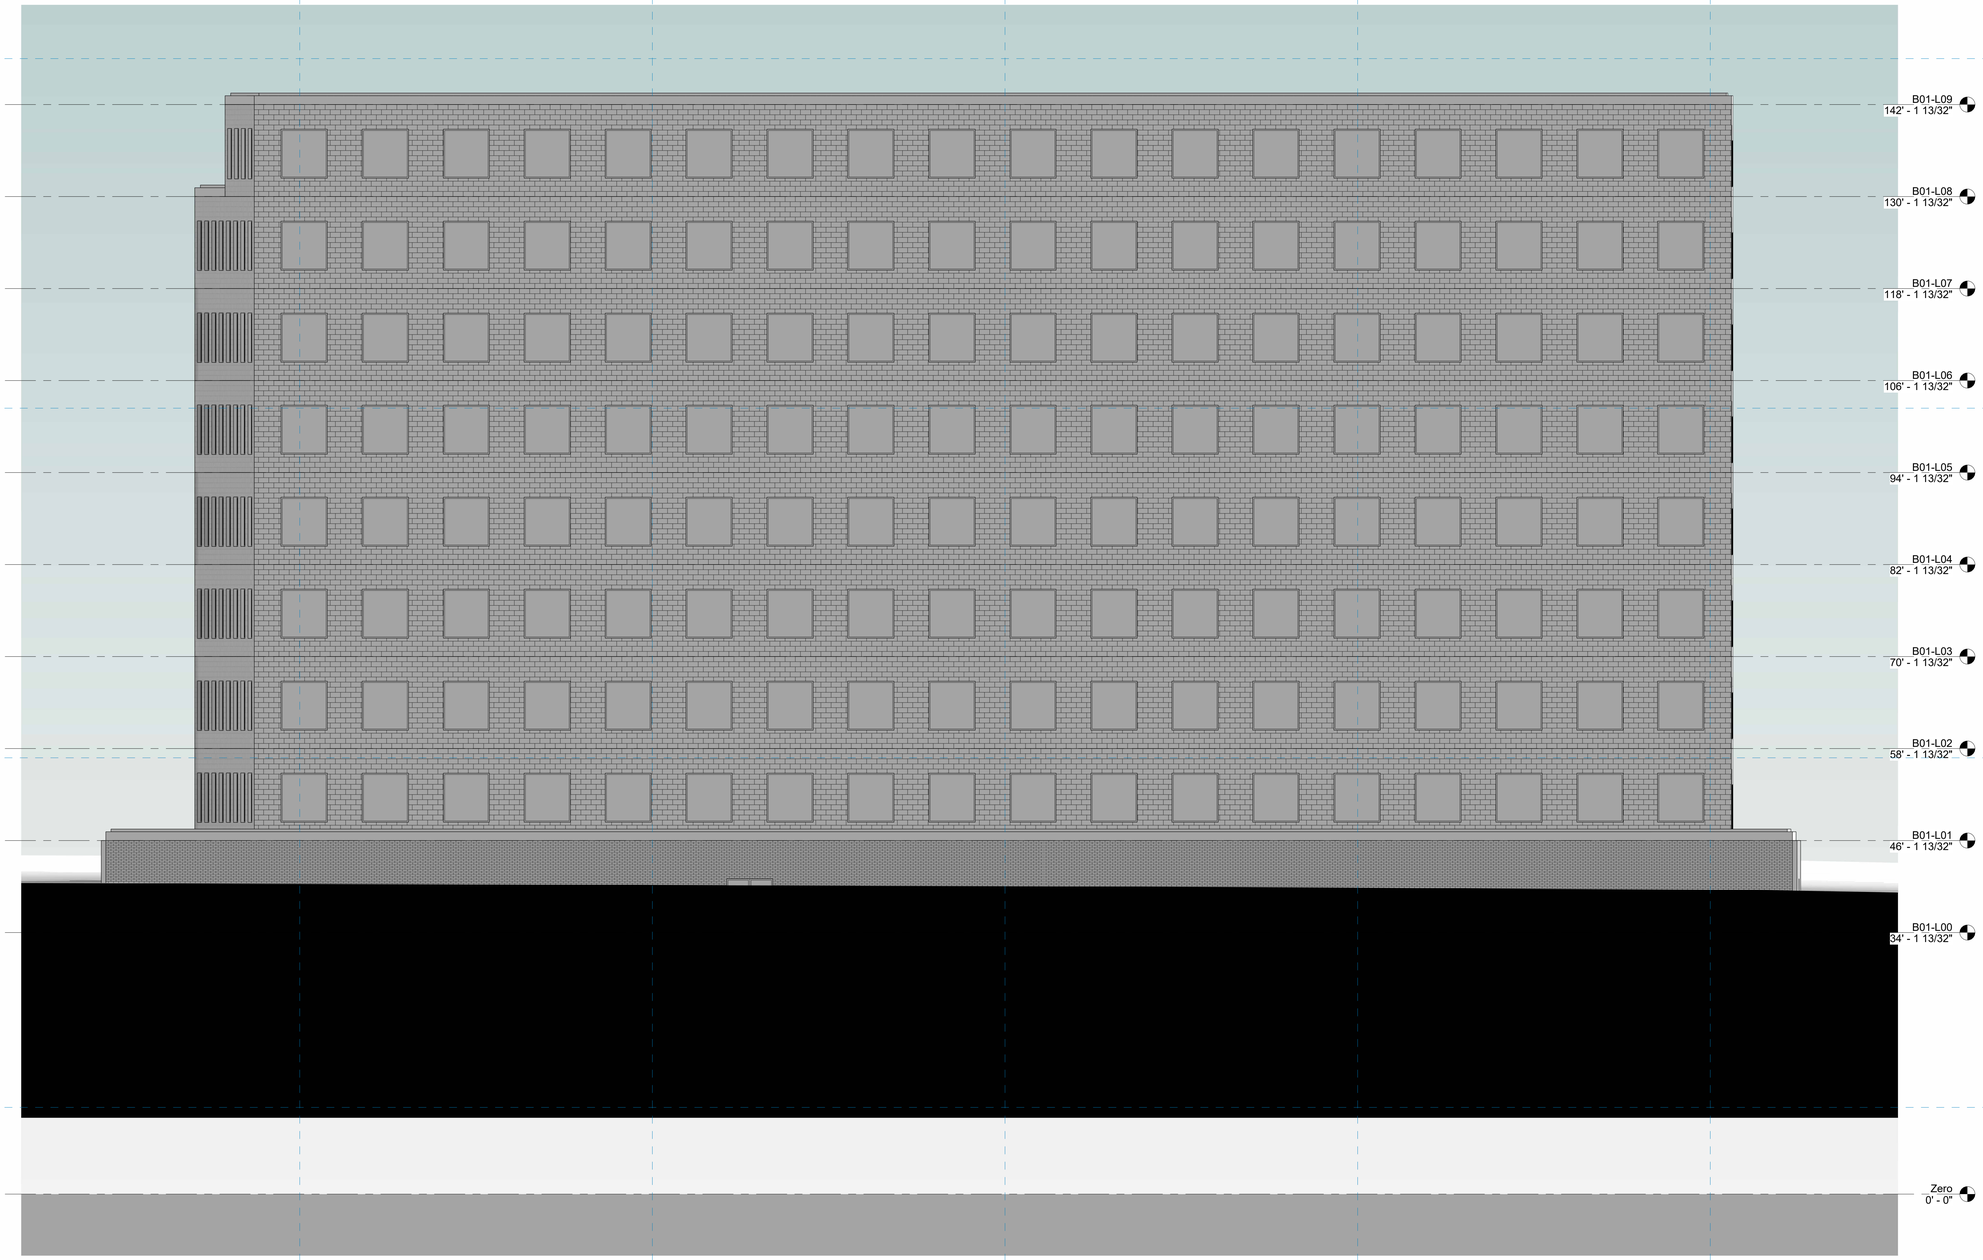

ation 1 - A
= 1'-0"

AUTODESK

www.autodesk.com/revit

Consultant
Address
Address
Address
Phone

Consultant
Address
Address
Address
Phone

Consultant
Address
Address
Address
Phone

Consultant
Address
Address
Address
Phone

Consultant
Address
Address
Address
Phone

No.	Description	Date

Conglomo

Project Name

ELEVATION PLAN

Project Number	4600025141
Date	Issue Date
Drawn By	Author
Checked By	Checker

2 - B

Scale 1/8" = 1'-0"

10/21/2026 3:16:17 AM