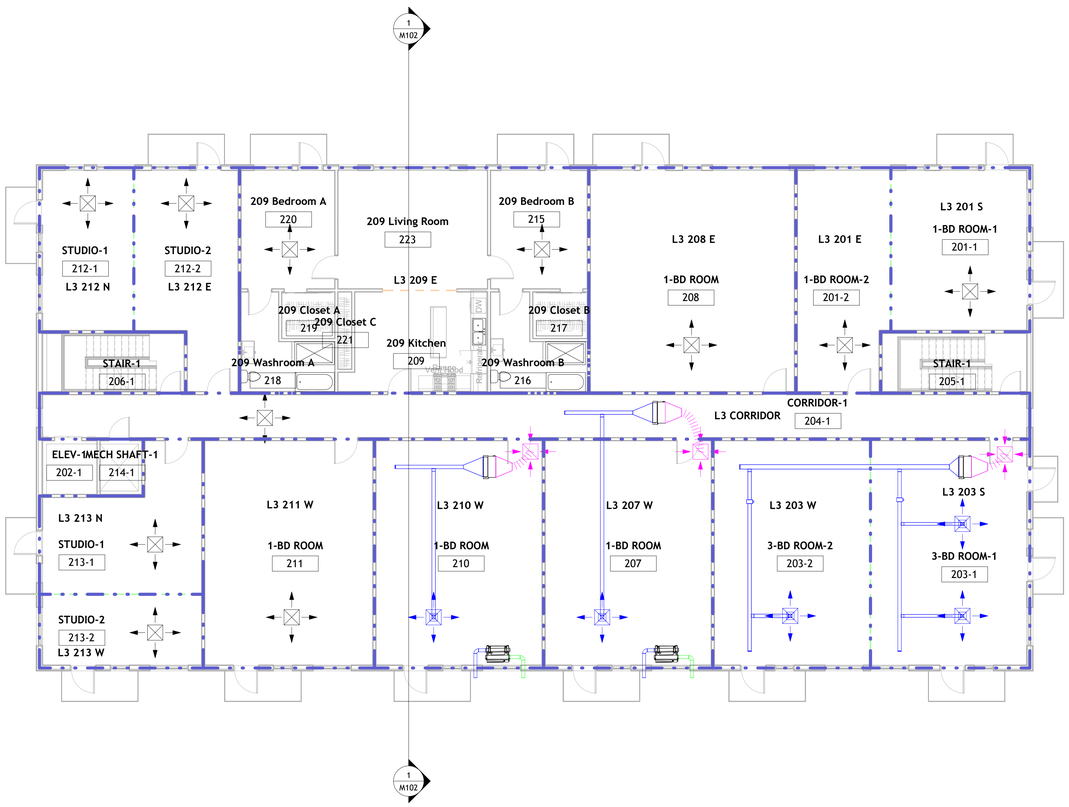


1 MECHANICAL FLOOR PLAN - LEVEL 3
1/8" = 1'-0"

AUTODESK

www.autodesk.com/revit

Consultant
Address
Address
Address
Phone

Consultant
Address
Address
Address
Phone

Consultant
Address
Address
Address
Phone

Consultant
Address
Address
Address
Phone

Consultant
Address
Address
Address
Phone

No.	Description	Date

Client Name

Project Name


MECHANICAL FLOOR PLAN - L3

Project Number	Project Number
Date	Issue Date
Drawn By	Author
Checked By	Checker

M100

Scale 1/8" = 1'-0"

11/17/2026 11:53:05 PM

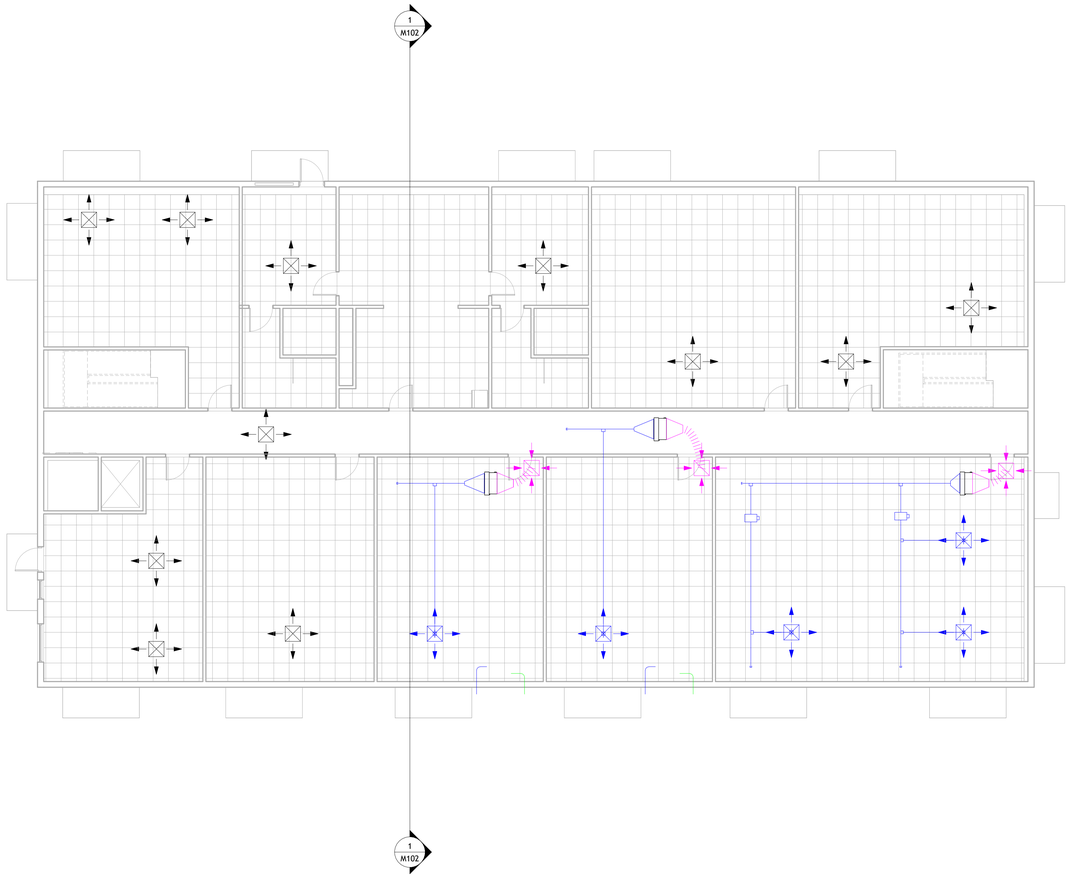

1 MECHANICAL REFLECTED FLOOR - LEVEL 3
1/8" = 1'-0"

AUTODESK

www.autodesk.com/revit

Consultant
Address
Address
Address
Phone

Consultant
Address
Address
Address
Phone

Consultant
Address
Address
Address
Phone

Consultant
Address
Address
Address
Phone

Consultant
Address
Address
Address
Phone

No.	Description	Date

Client Name

Project Name


MECHANICAL CEILING PLAN - L3

Project Number	Project Number
Date	Issue Date
Drawn By	Author
Checked By	Checker

M101

Scale 1/8" = 1'-0"

11/17/2026 11:53:05 PM

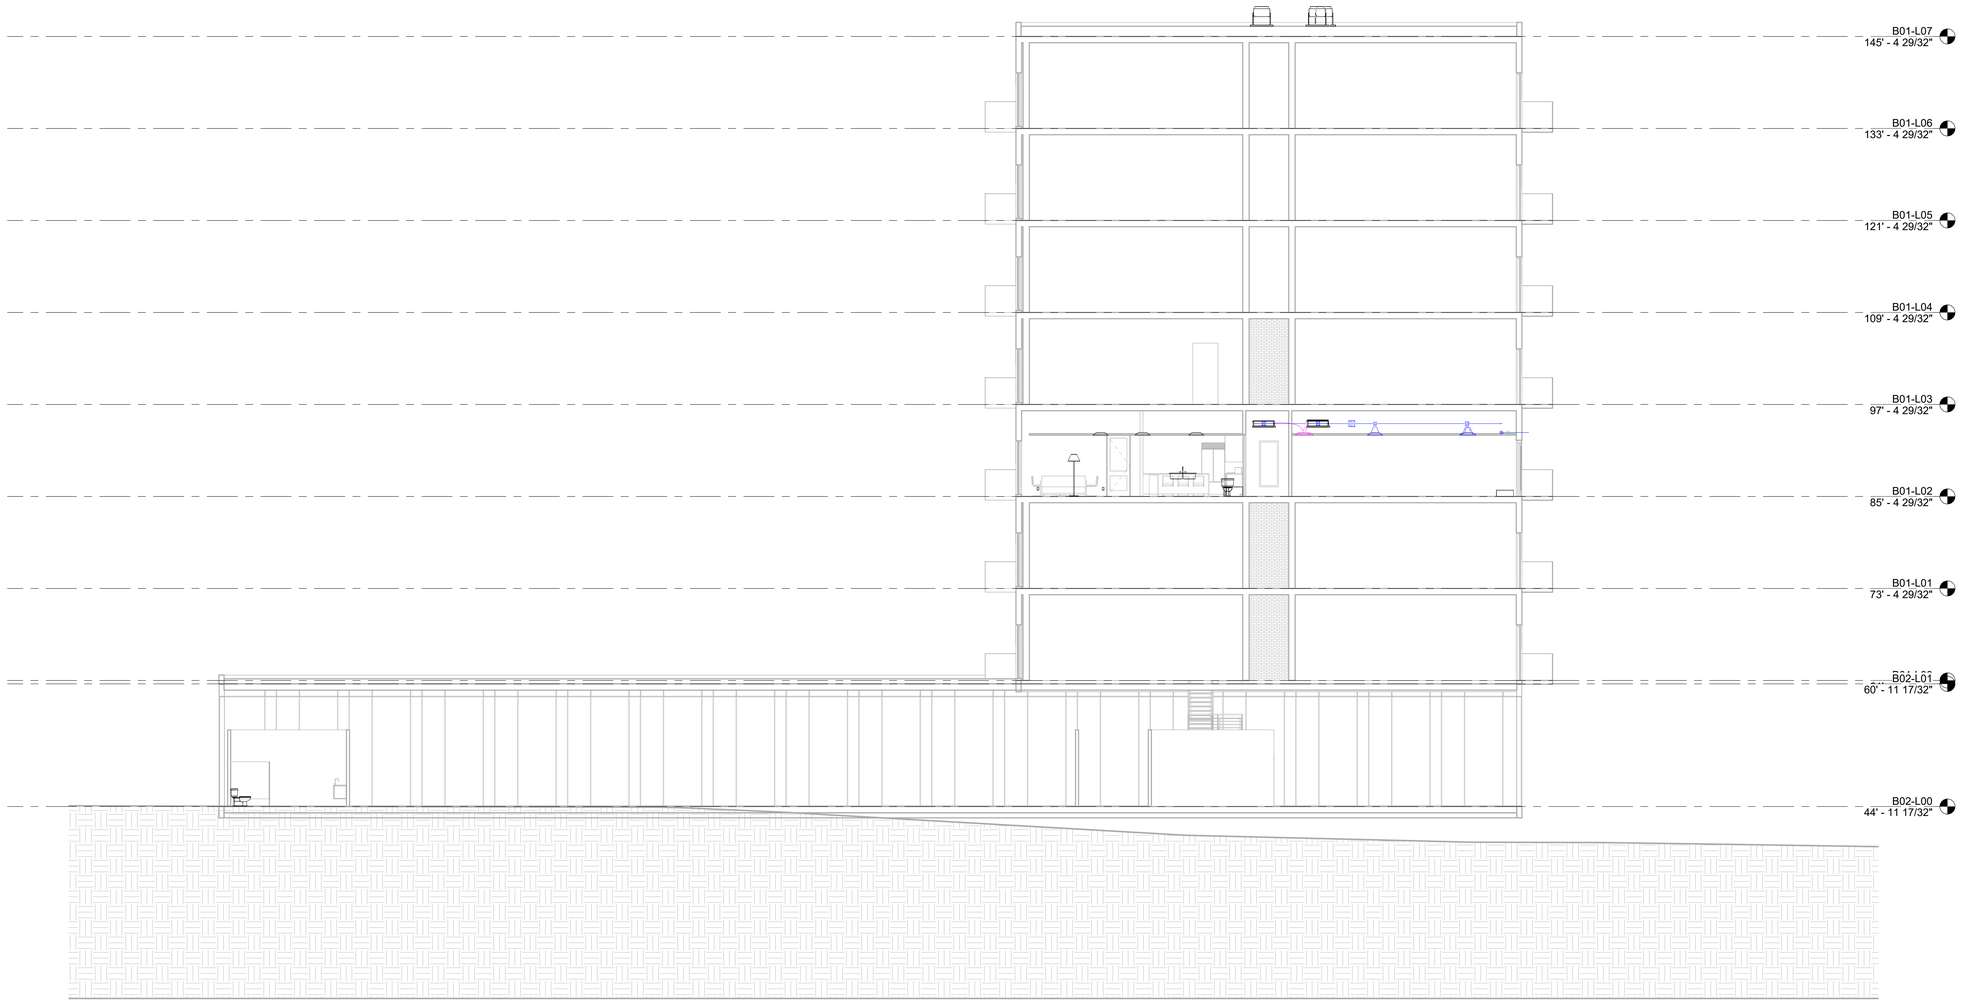

1 PLENUM SECTION
1/8" = 1'-0"

AUTODESK

www.autodesk.com/revit

Consultant
Address
Address
Address
Phone

Consultant
Address
Address
Address
Phone

Consultant
Address
Address
Address
Phone

Consultant
Address
Address
Address
Phone

Consultant
Address
Address
Address
Phone

No.	Description	Date

Client Name

Project Name


PLENUM SECTION

Project Number	Project Number
Date	Issue Date
Drawn By	Author
Checked By	Checker

M102

Scale 1/8" = 1'-0"

11/17/2026 11:53:10 PM

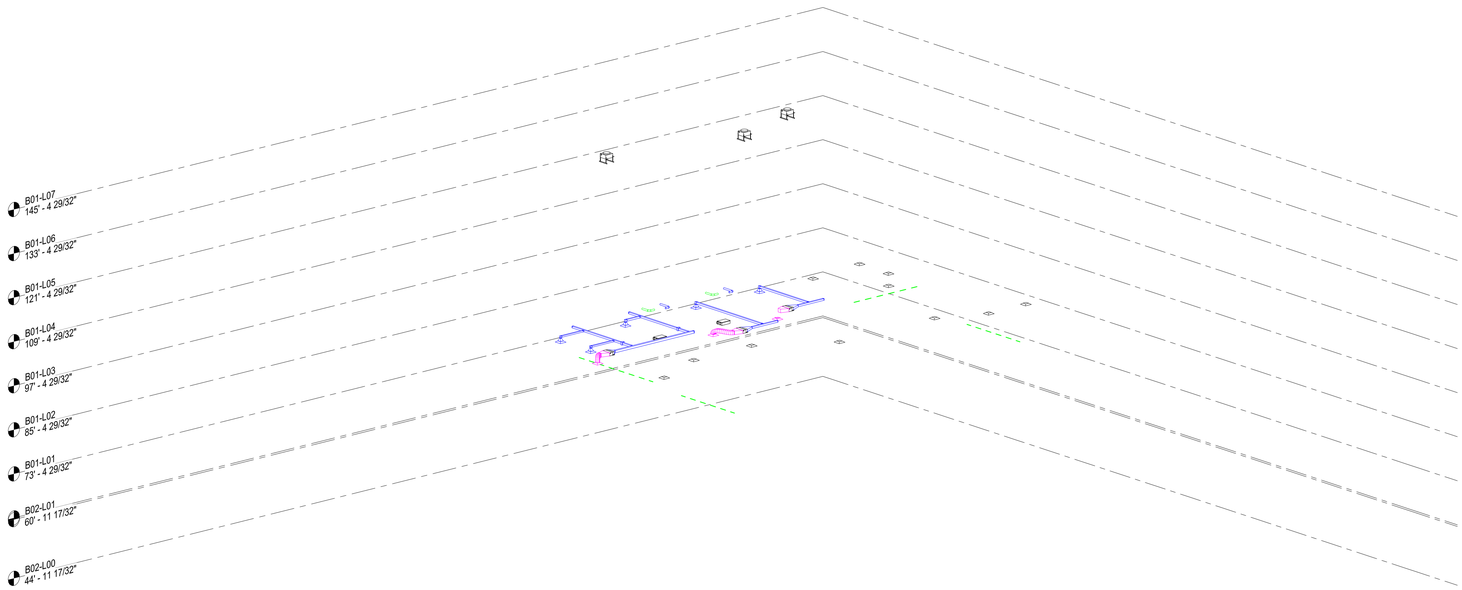

1 3D - MECHANICAL - COORDINATION

AUTODESK

www.autodesk.com/revit

Consultant
Address
Address
Address
Phone

Consultant
Address
Address
Address
Phone

Consultant
Address
Address
Address
Phone

Consultant
Address
Address
Address
Phone

Consultant
Address
Address
Address
Phone

No.	Description	Date

Client Name

Project Name

MECHANICAL 3D VIEW

Project Number	Project Number
Date	Issue Date
Drawn By	Author
Checked By	Checker

M103

Scale

11/17/2026 11:53:10 PM