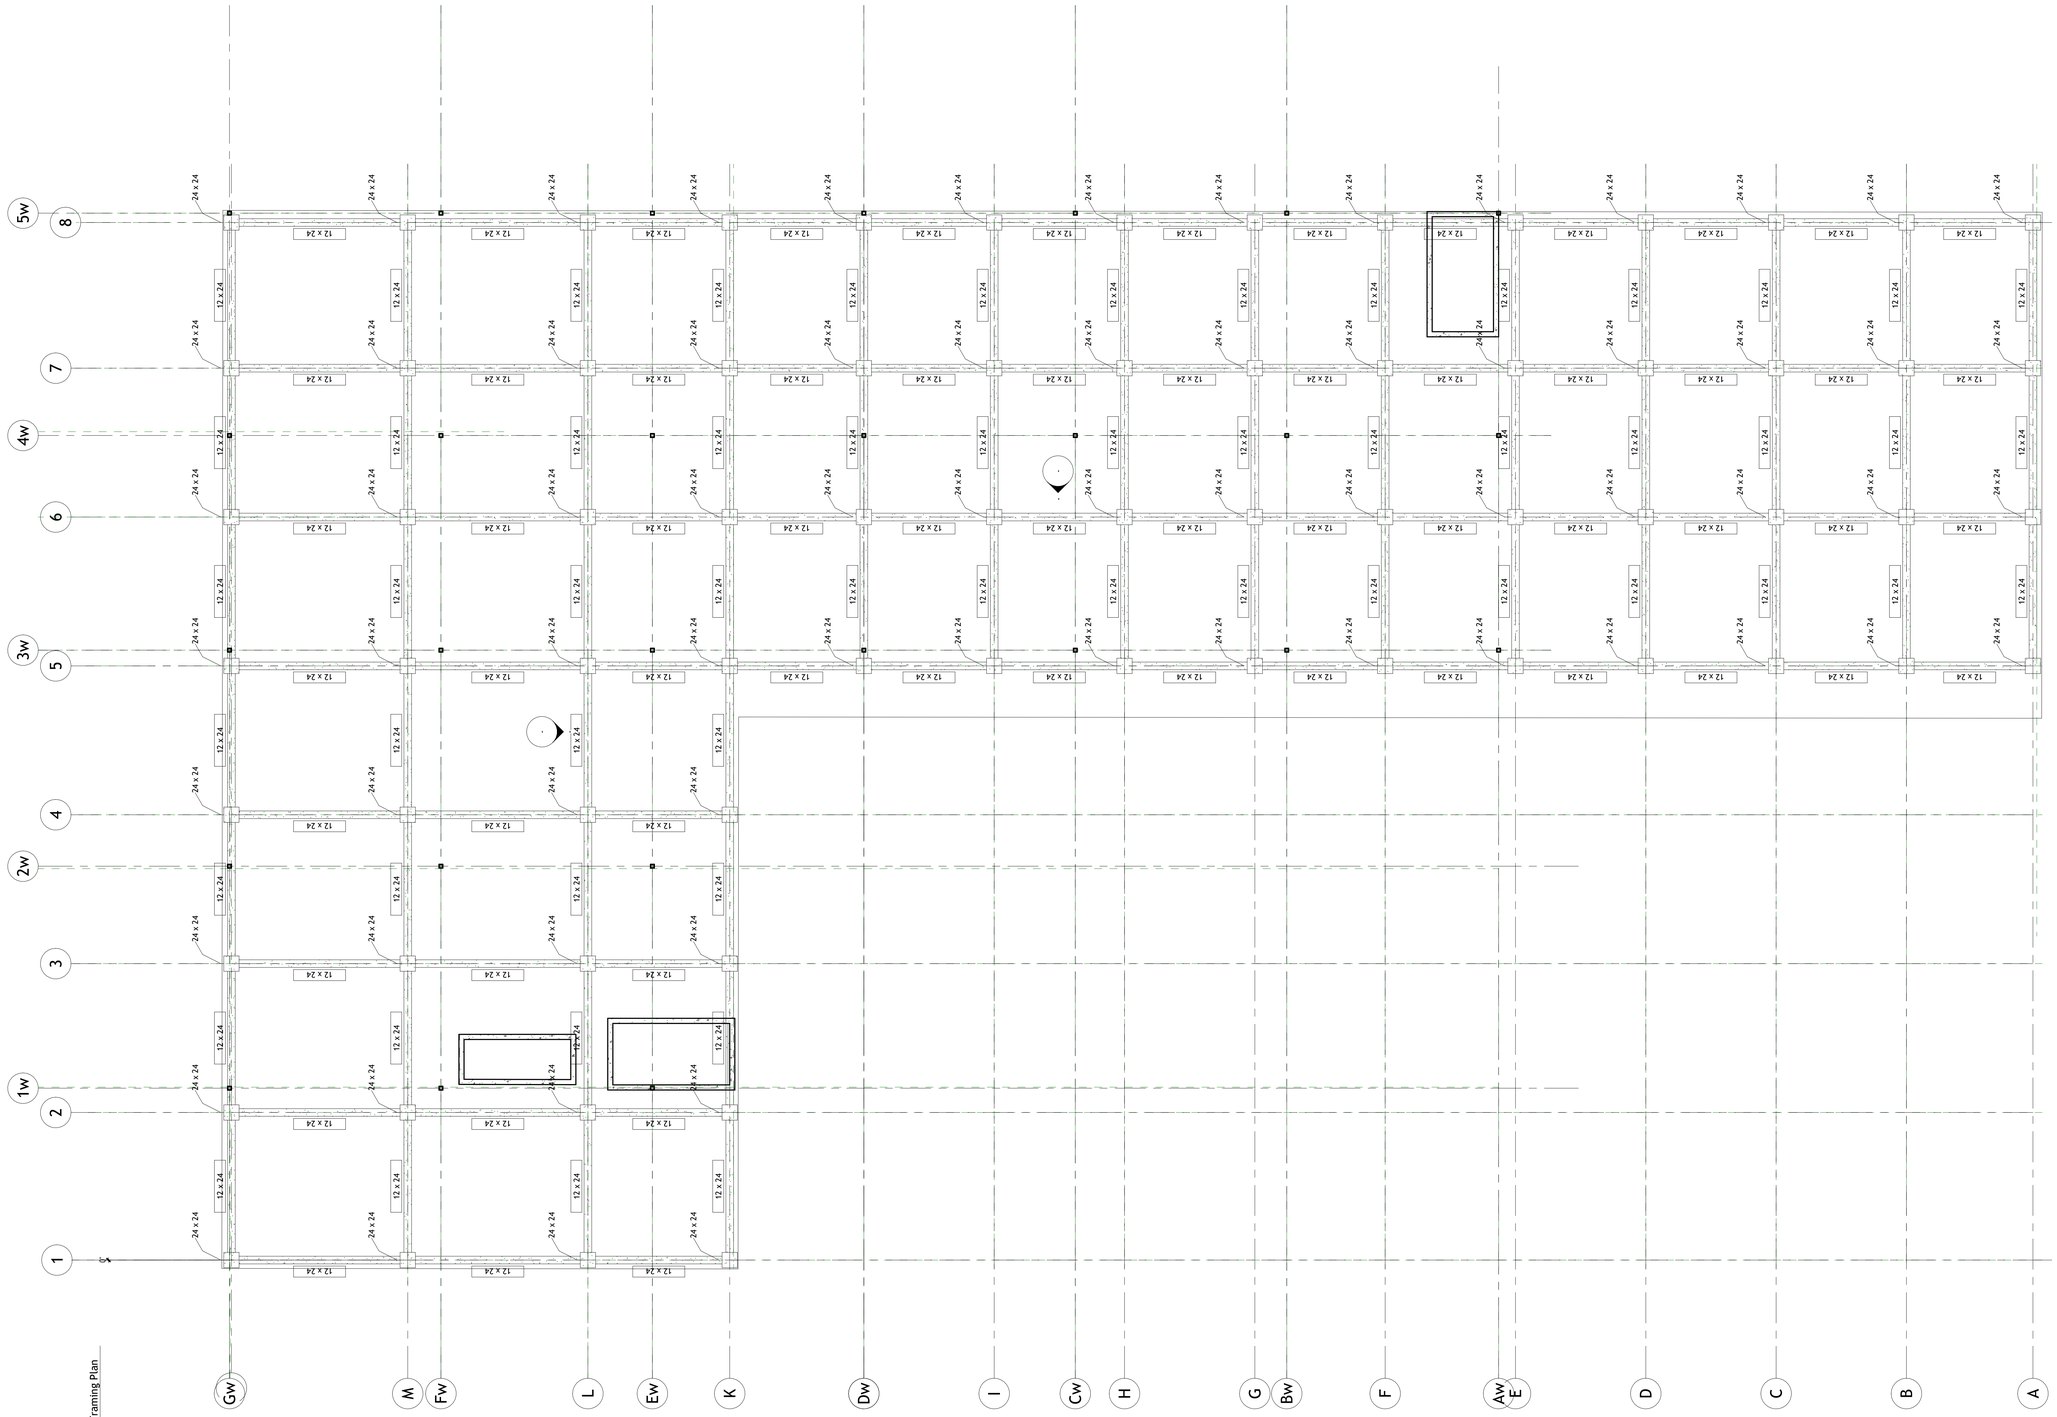


1 First Floor Structural Framing Plan
1/8" = 1'-0"

AUTODESK

www.autodesk.com/revit

Consultant
Address
Address
Address
Phone

Consultant
Address
Address
Address
Phone

Consultant
Address
Address
Address
Phone

Consultant
Address
Address
Address
Phone

Consultant
Address
Address
Address
Phone

No.	Description	Date

Client Name

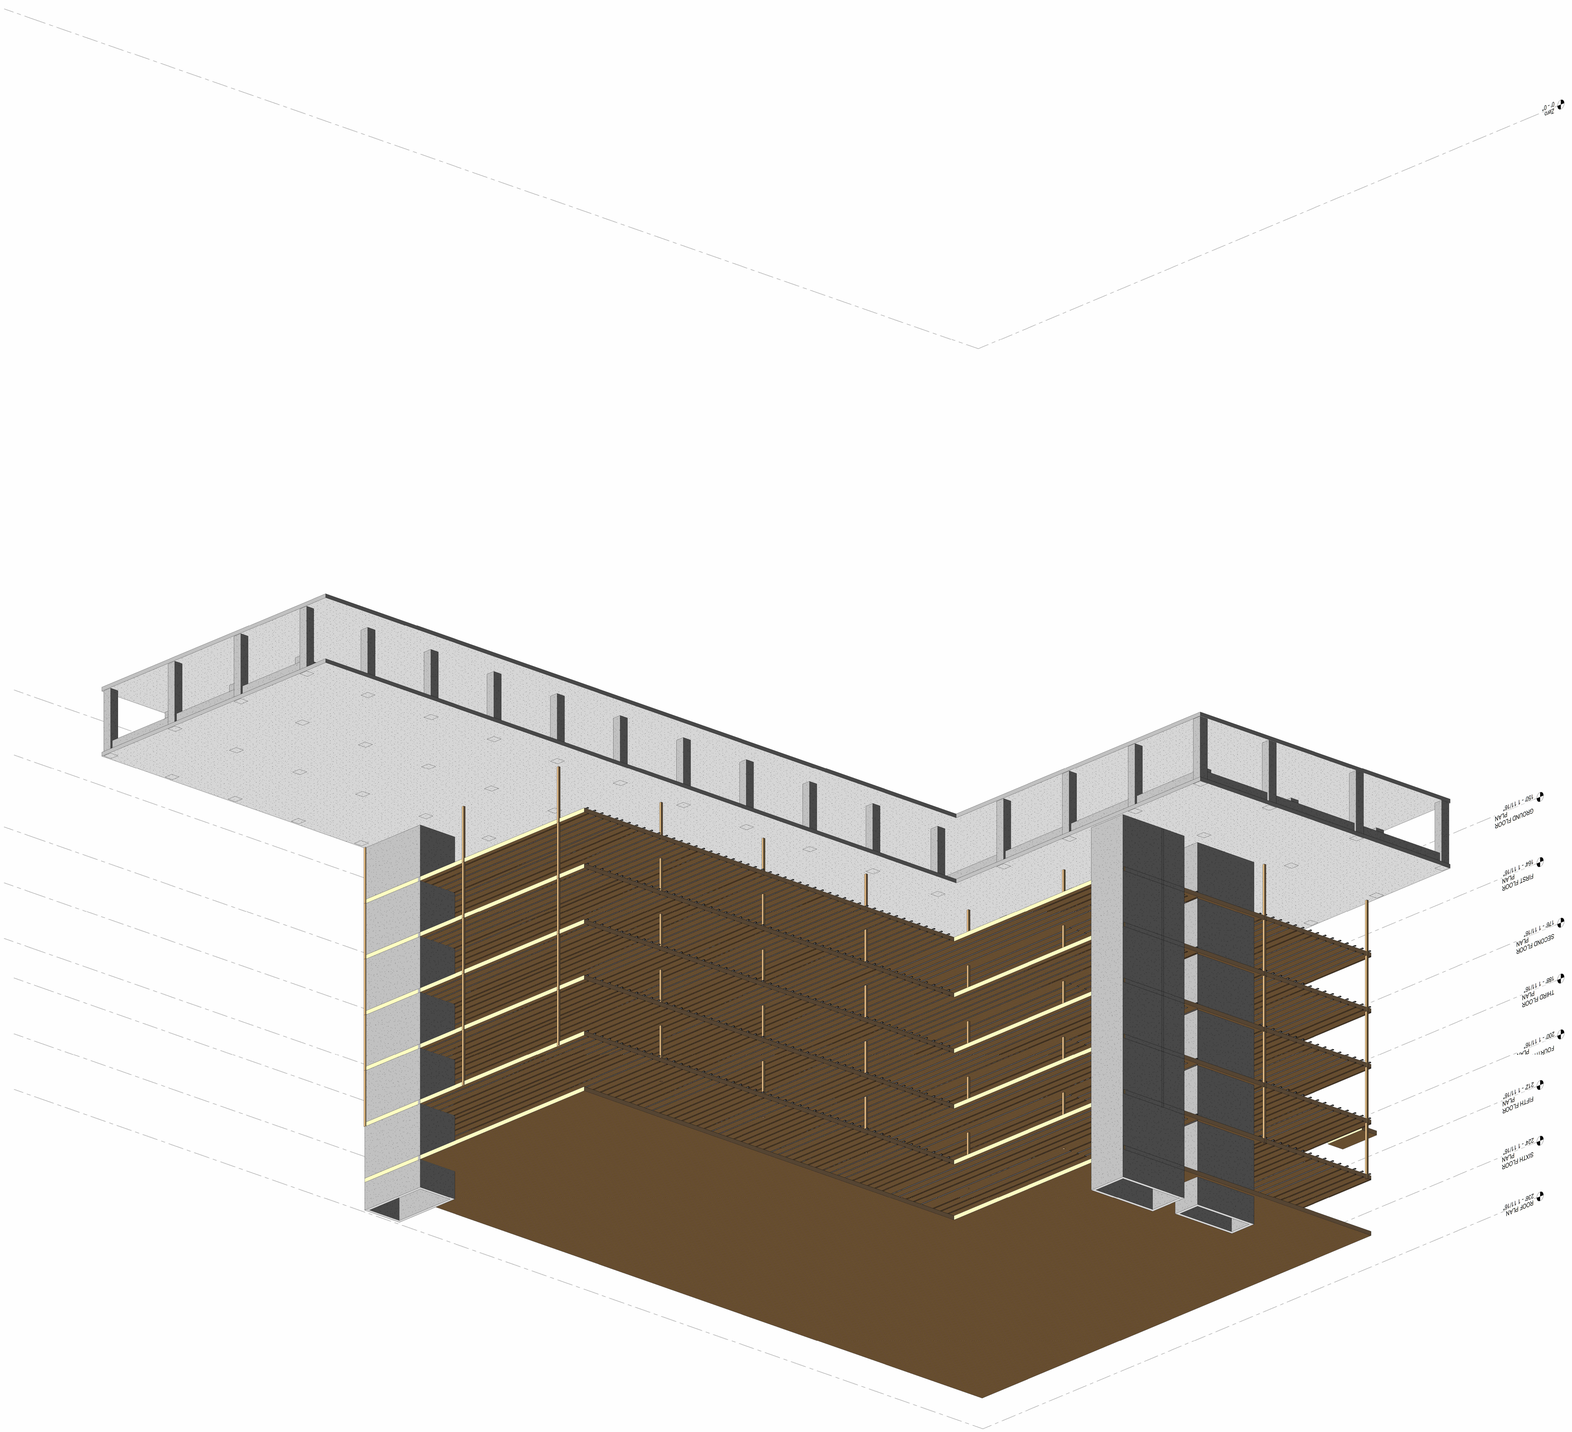
Project Name

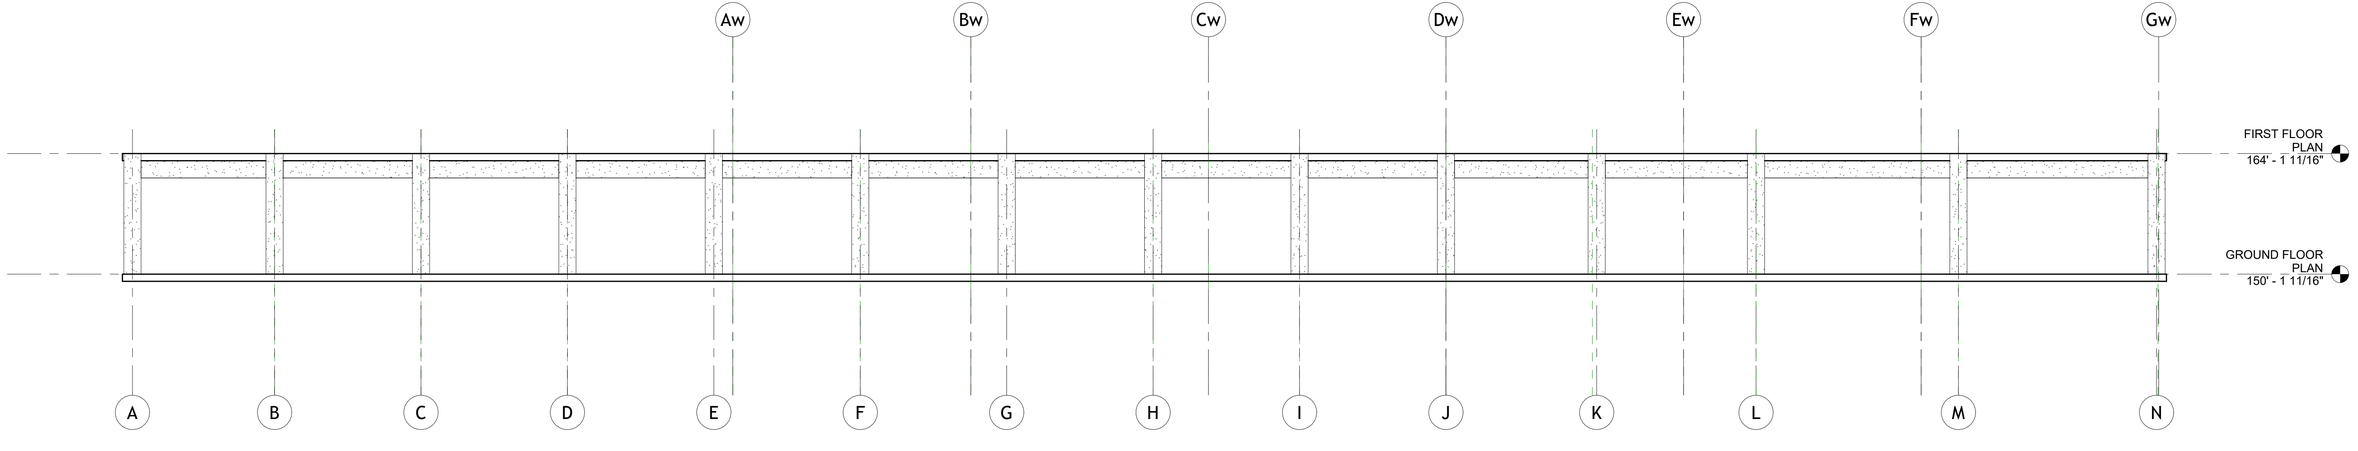
FRAMING PLANS - LEVEL 1

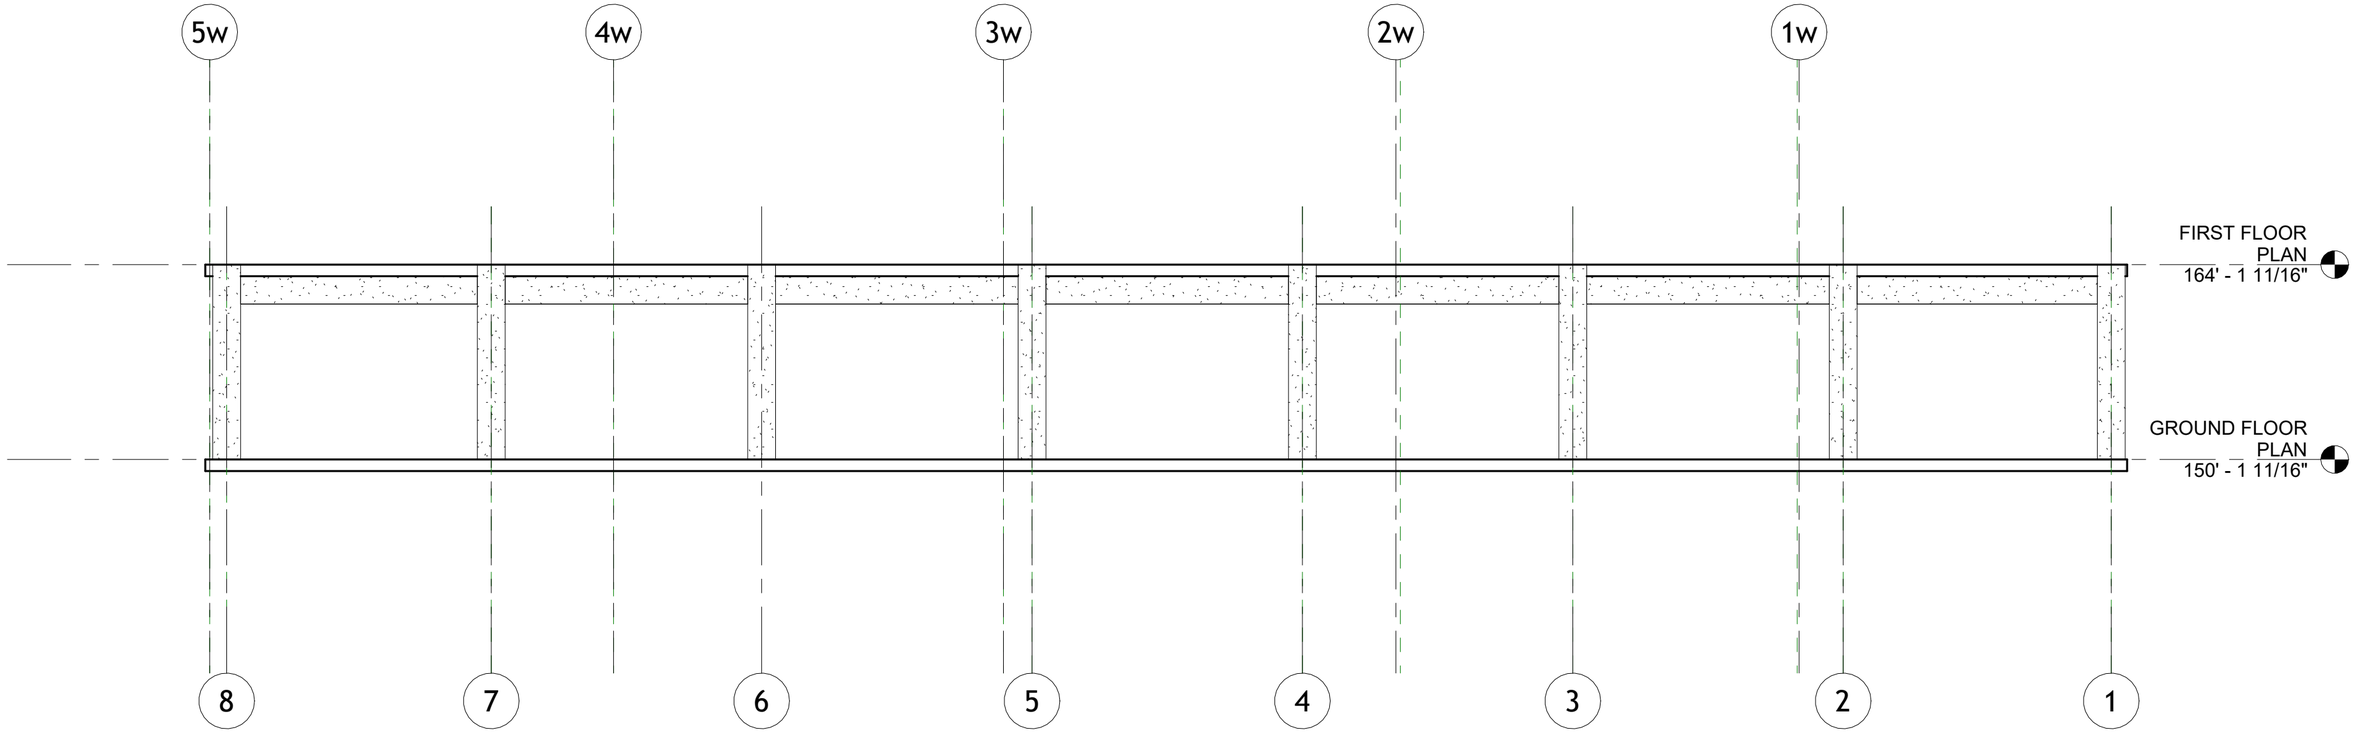
Project Number	Project Number
Date	Issue Date
Drawn By	Author
Checked By	Checker
Scale	1/8" = 1'-0"

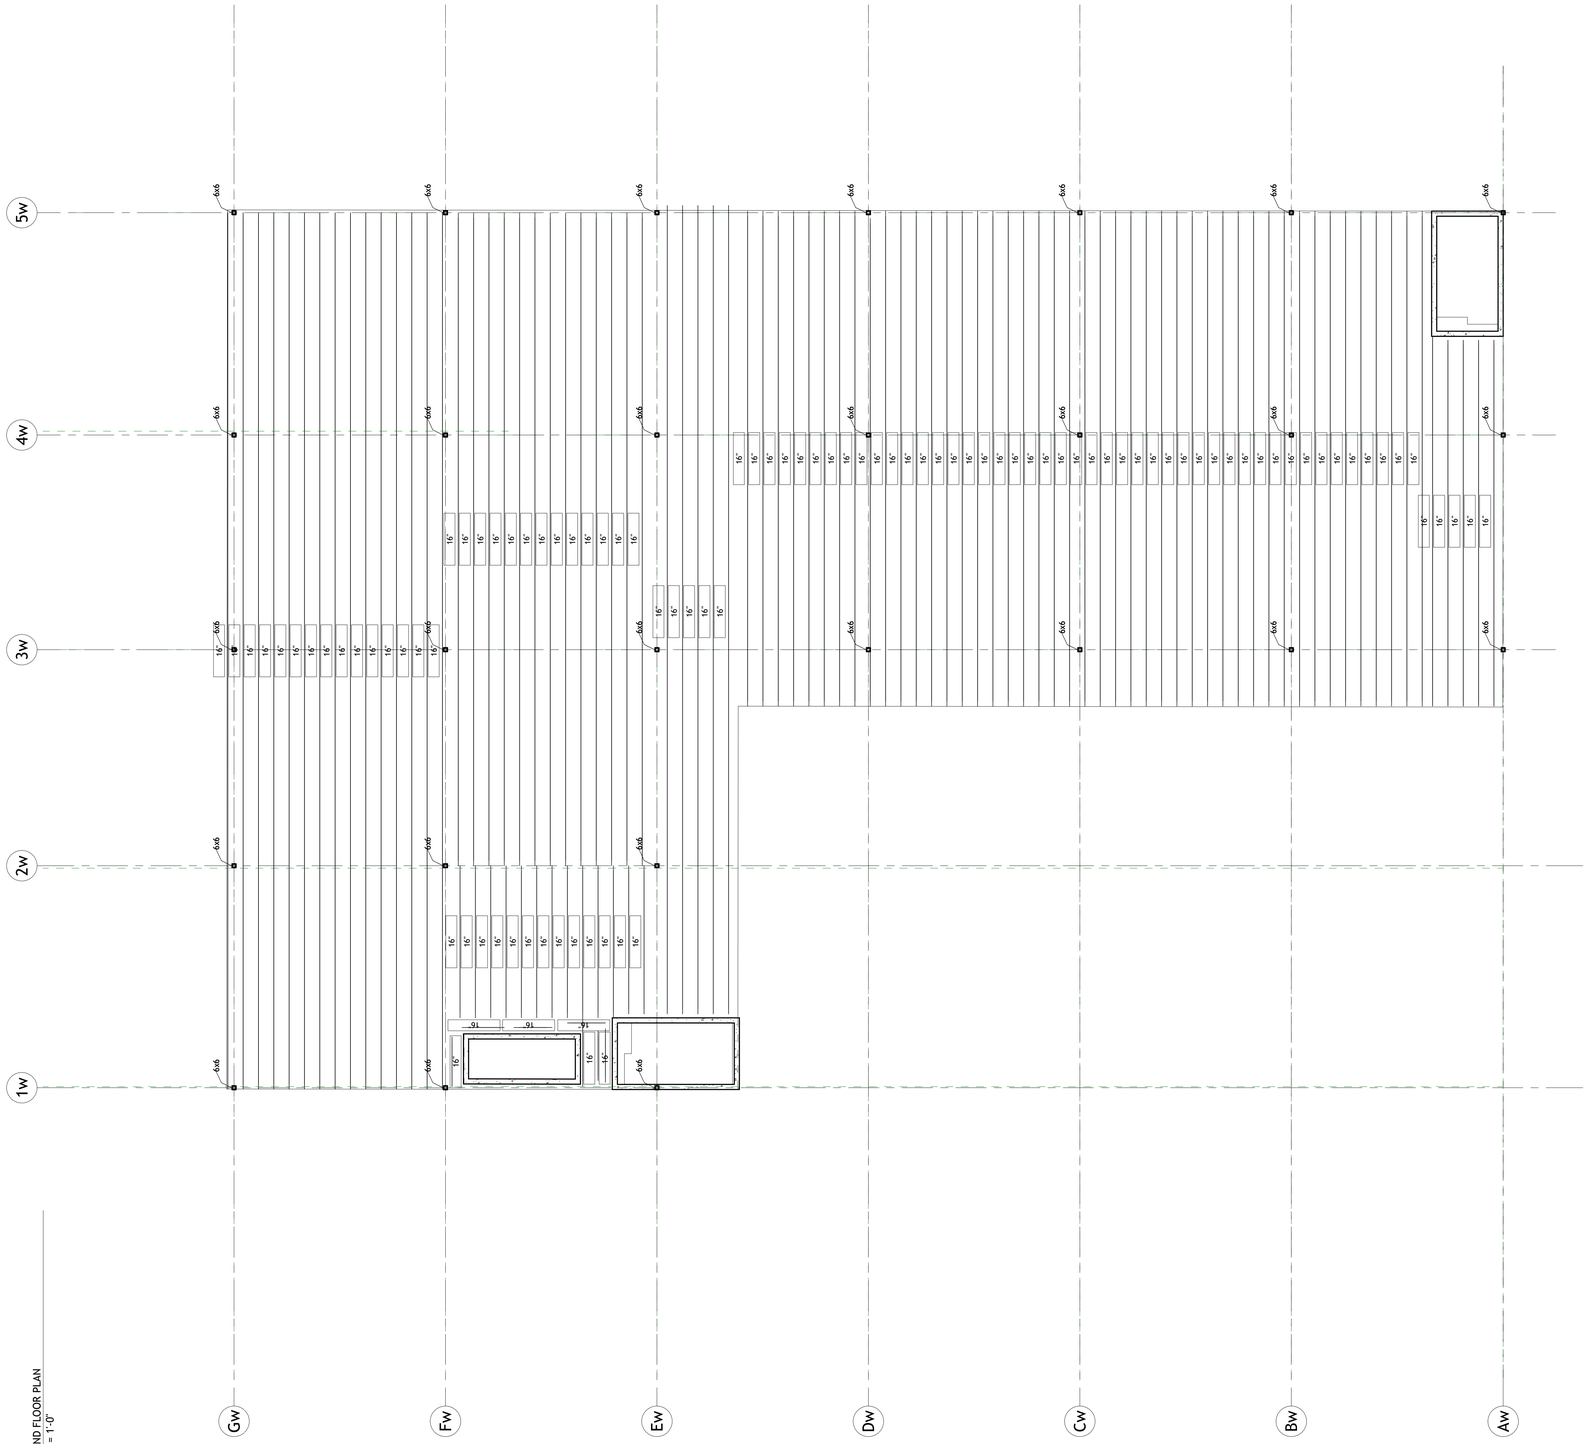
S01

11/1/2026 8:56:17 PM


ROOF PLAN
FIFTH FLOOR PLAN
FOURTH FLOOR PLAN
SECOND FLOOR PLAN
GROUND FLOOR PLAN


Aw
Bw
Cw
Dw
Ew
Fw
Gw
FIRST FLOOR PLAN
164' - 1 11/16"
GROUND FLOOR PLAN
150' - 1 11/16"
A
B
C
D
E
F
G
H
I
J
K
L
M
N


5w
4w
3w
2w
1w
FIRST FLOOR PLAN
164' - 1 11/16"
GROUND FLOOR PLAN
150' - 1 11/16"
8
7
6
5
4
3
2
1



AUTODESK

www.autodesk.com/revit

Consultant
Address
Address
Address
Phone

Consultant
Address
Address
Address
Phone

Consultant
Address
Address
Address
Phone

Consultant
Address
Address
Address
Phone

Consultant
Address
Address
Address
Phone

No.	Description	Date

Client Name

Project Name

FRAMING PLANS - LEVEL 2

Project Number	Project Number
Date	Issue Date
Drawn By	Author
Checked By	Checker

S02

Scale 1/8" = 1'-0"

11/1/2026 8:56:46 PM