
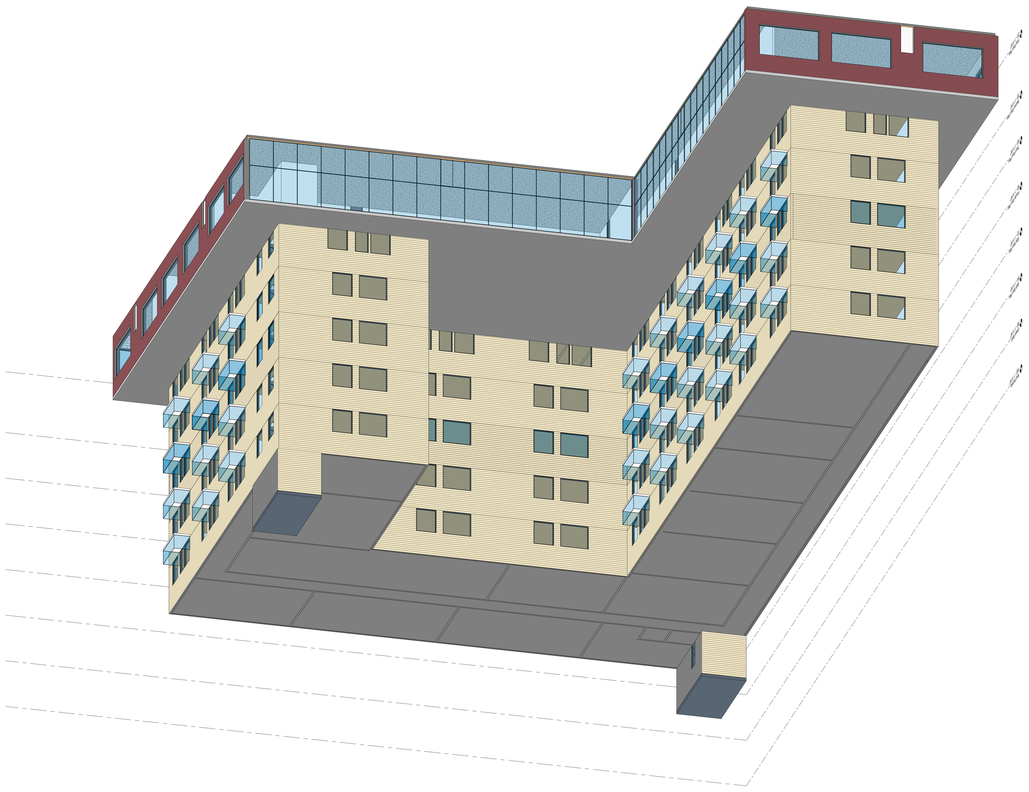



Roof Levels
up 1' 11 5/8"
Green Roof
up 11' 5 5/8"
Sixth Floor Plan
up 11' 5 5/8"
Fifth Floor Plan
up 21' 11 5/8"
Fourth Floor Plan
up 32' 5 5/8"
Third Floor Plan
up 42' 11 5/8"
Second Floor Plan
up 53' 5 5/8"
First Floor Plan
up 64' 0"


Base
0' 0"

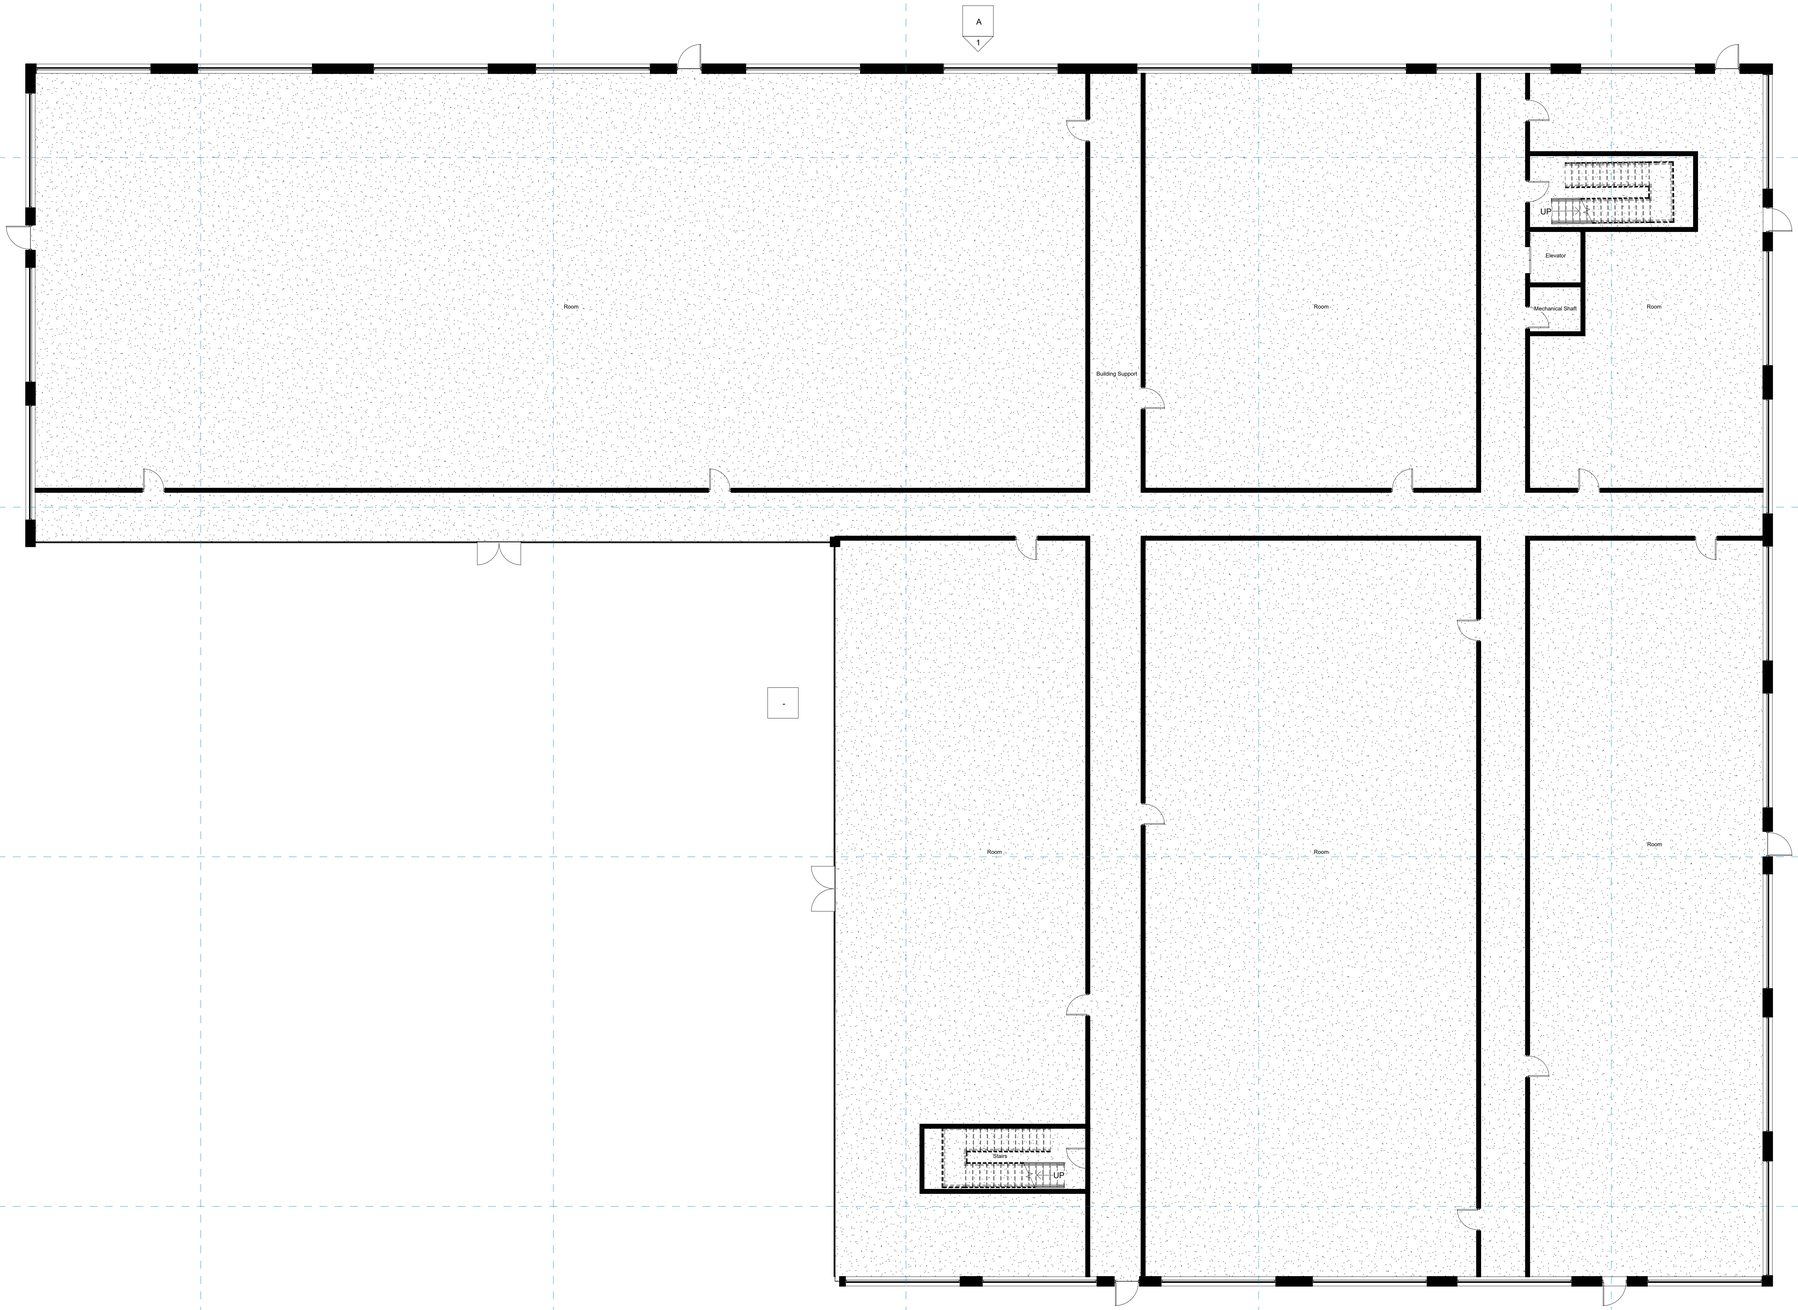

1 First Floor Plan
1/8" = 1'-0"

AUTODESK

www.autodesk.com/revit

Consultant
Address
Address
Address
Phone

Consultant
Address
Address
Address
Phone

Consultant
Address
Address
Address
Phone

Consultant
Address
Address
Address
Phone

Consultant
Address
Address
Address
Phone

No.	Description	Date

Owner

Project Name


Floor Plan Level 1

Project Number	Project Number
Date	Issue Date
Drawn By	Author
Checked By	Checker

AA-01

Scale 1/8" = 1'-0"

10/27/2026 12:22:17 AM

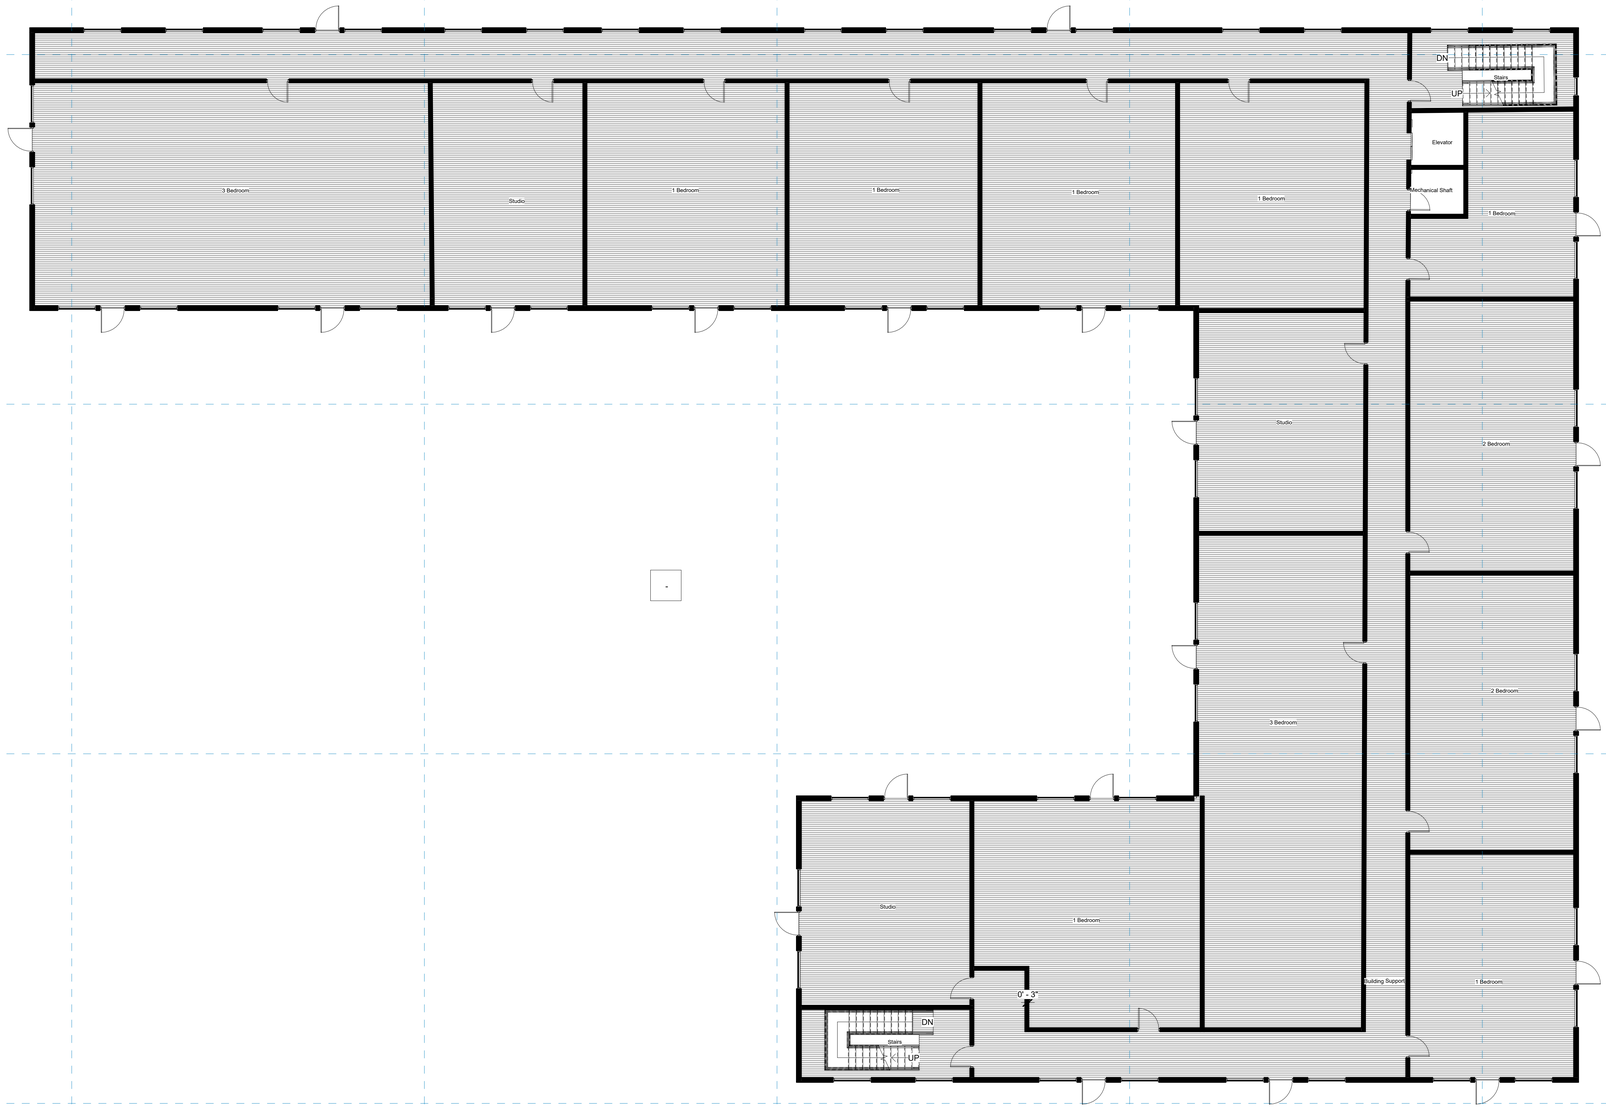

1 Second Floor Plan
1/8" = 1'-0"

AUTODESK

www.autodesk.com/revit

Consultant
Address
Address
Address
Phone

Consultant
Address
Address
Address
Phone

Consultant
Address
Address
Address
Phone

Consultant
Address
Address
Address
Phone

Consultant
Address
Address
Address
Phone

No.	Description	Date

Owner

Project Name


Floor Plan Level 2

Project Number	Project Number
Date	Issue Date
Drawn By	Author
Checked By	Checker

AA-02

Scale	1/8" = 1'-0"

10/27/2026 12:22:18 AM

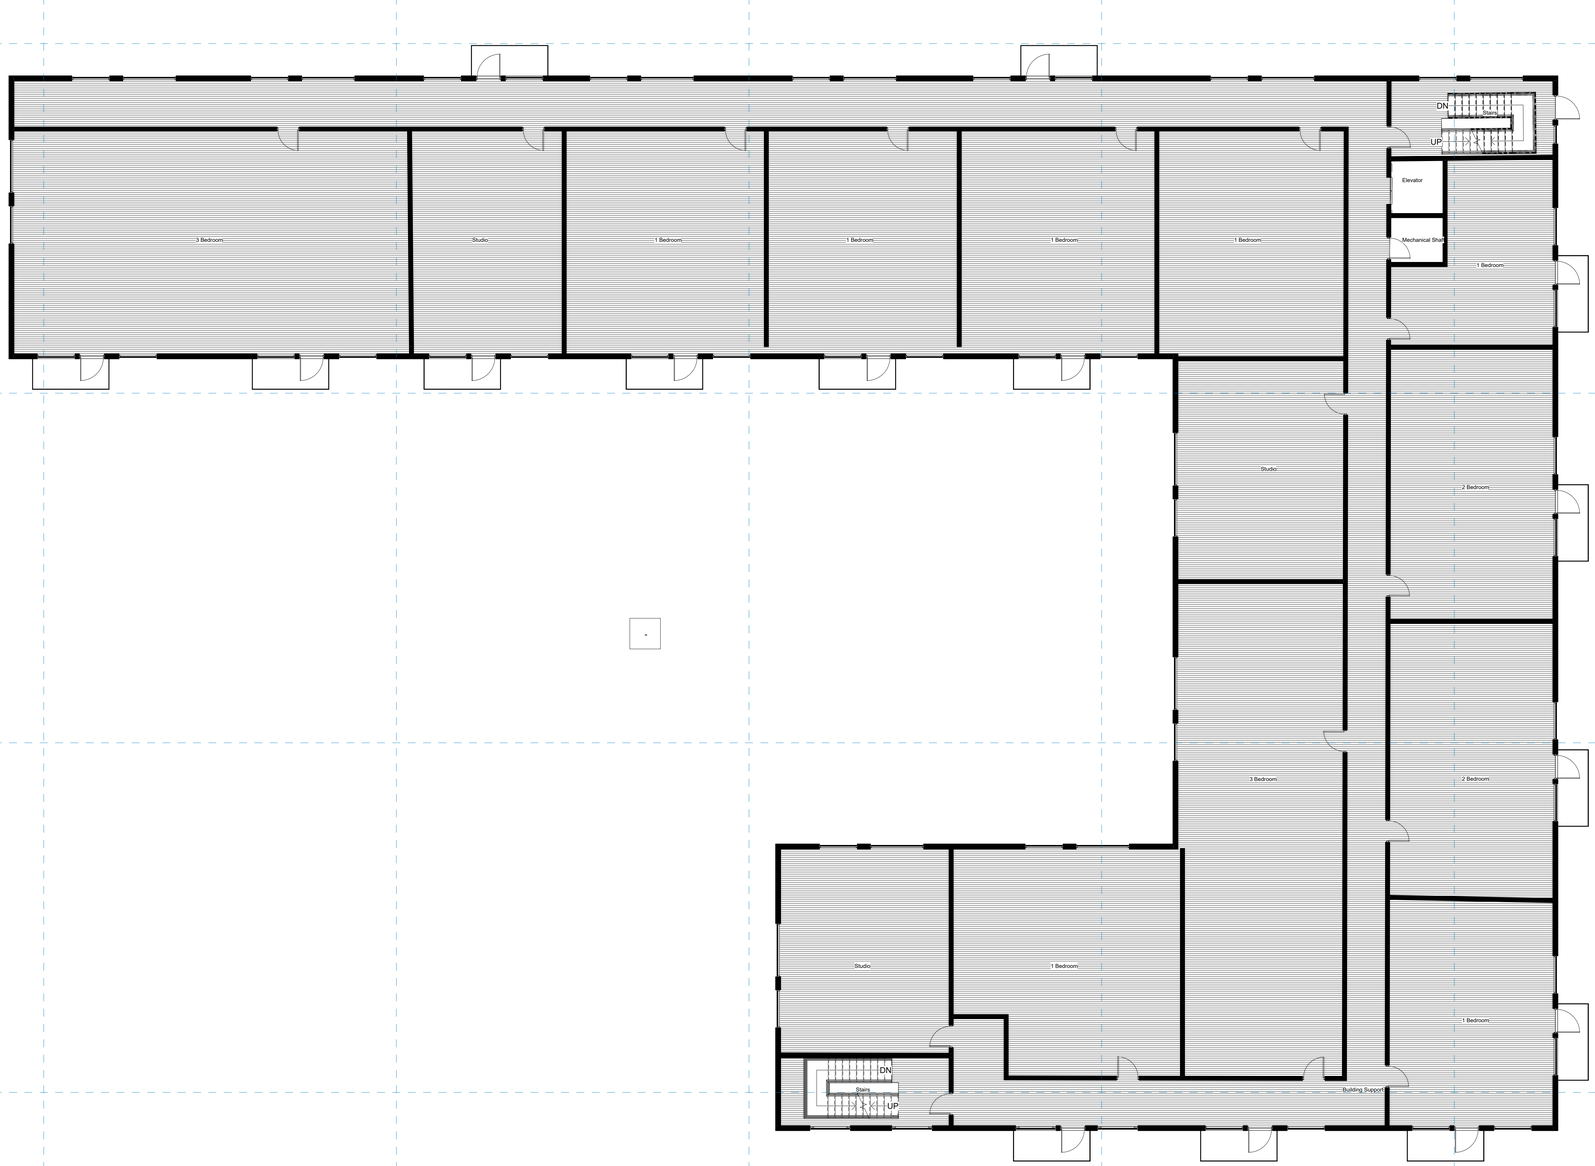

1 Third Floor Plan
1/8" = 1'-0"

AUTODESK

www.autodesk.com/revit

Consultant
Address
Address
Address
Phone

Consultant
Address
Address
Address
Phone

Consultant
Address
Address
Address
Phone

Consultant
Address
Address
Address
Phone

Consultant
Address
Address
Address
Phone

No.	Description	Date

Owner

Project Name


Floor Plan Level 3

Project Number	Project Number
Date	Issue Date
Drawn By	Author
Checked By	Checker

AA-03

Scale 1/8" = 1'-0"

10/27/2026 12:22:18 AM

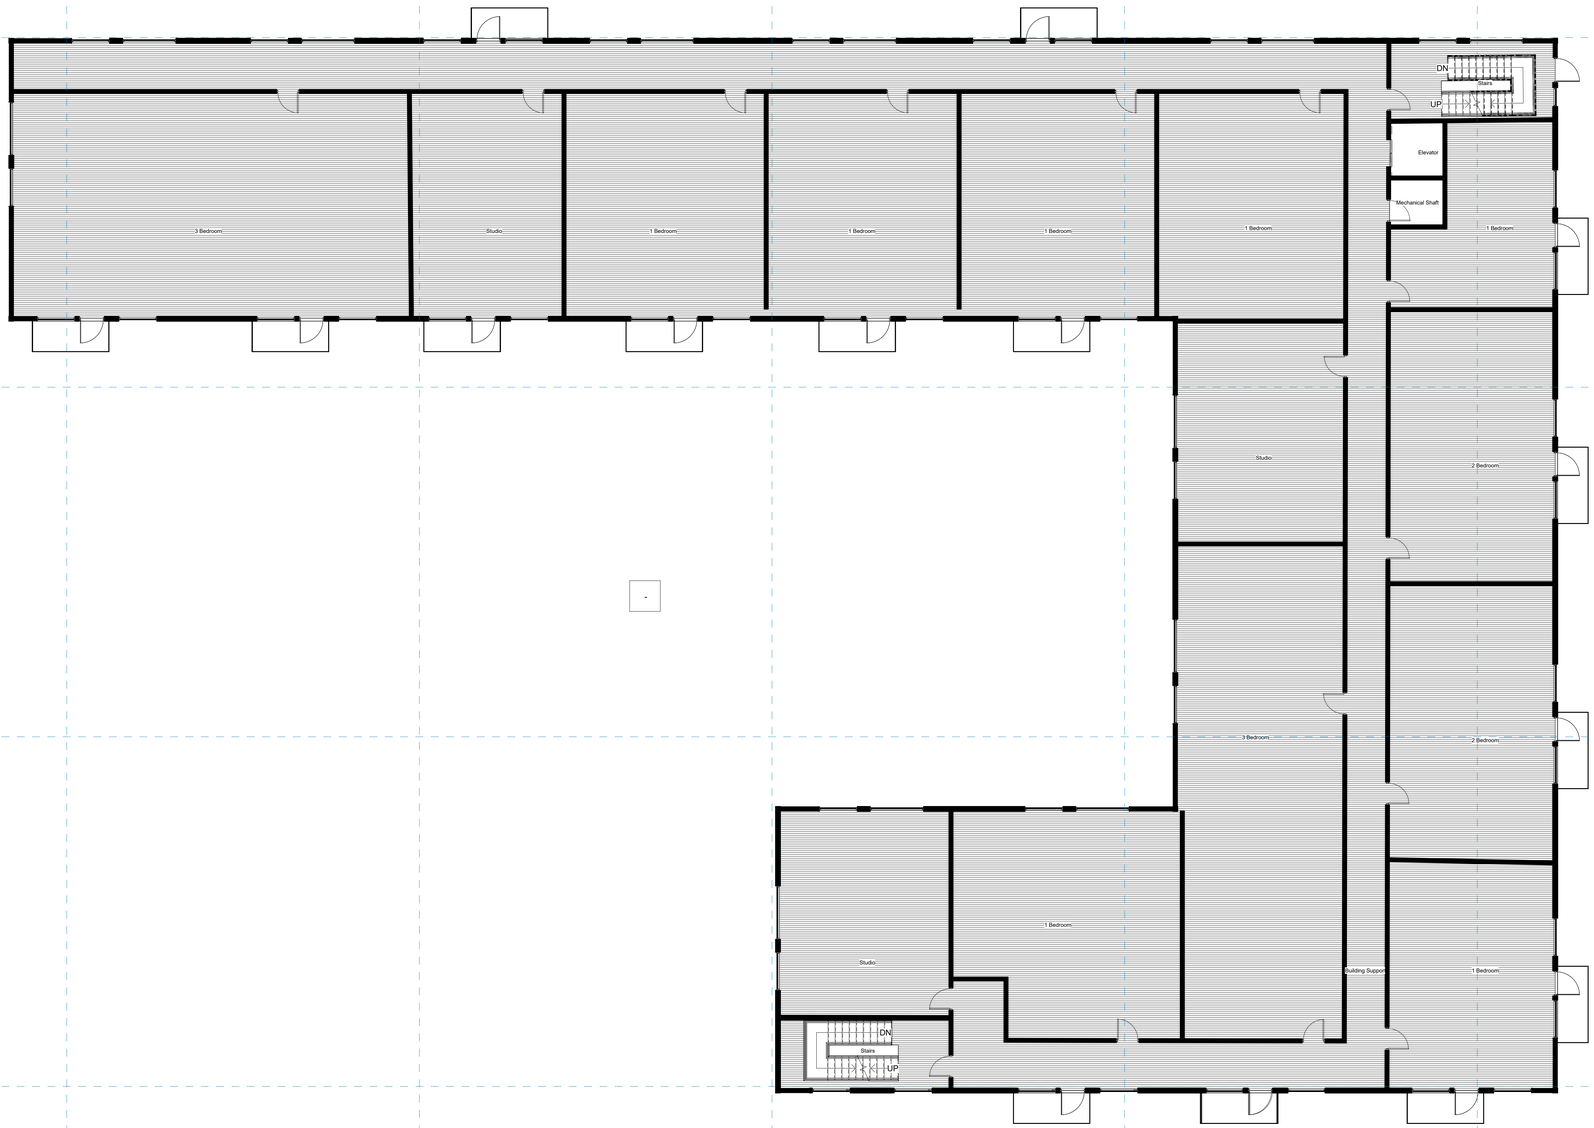

1 Fourth Floor Plan
1/8" = 1'-0"

AUTODESK

www.autodesk.com/revit

Consultant
Address
Address
Address
Phone

Consultant
Address
Address
Address
Phone

Consultant
Address
Address
Address
Phone

Consultant
Address
Address
Address
Phone

Consultant
Address
Address
Address
Phone

No.	Description	Date

Owner

Project Name


Floor Plan Level 4

Project Number	Project Number
Date	Issue Date
Drawn By	Author
Checked By	Checker

AA-04

Scale 1/8" = 1'-0"

10/27/2026 12:22:19 AM

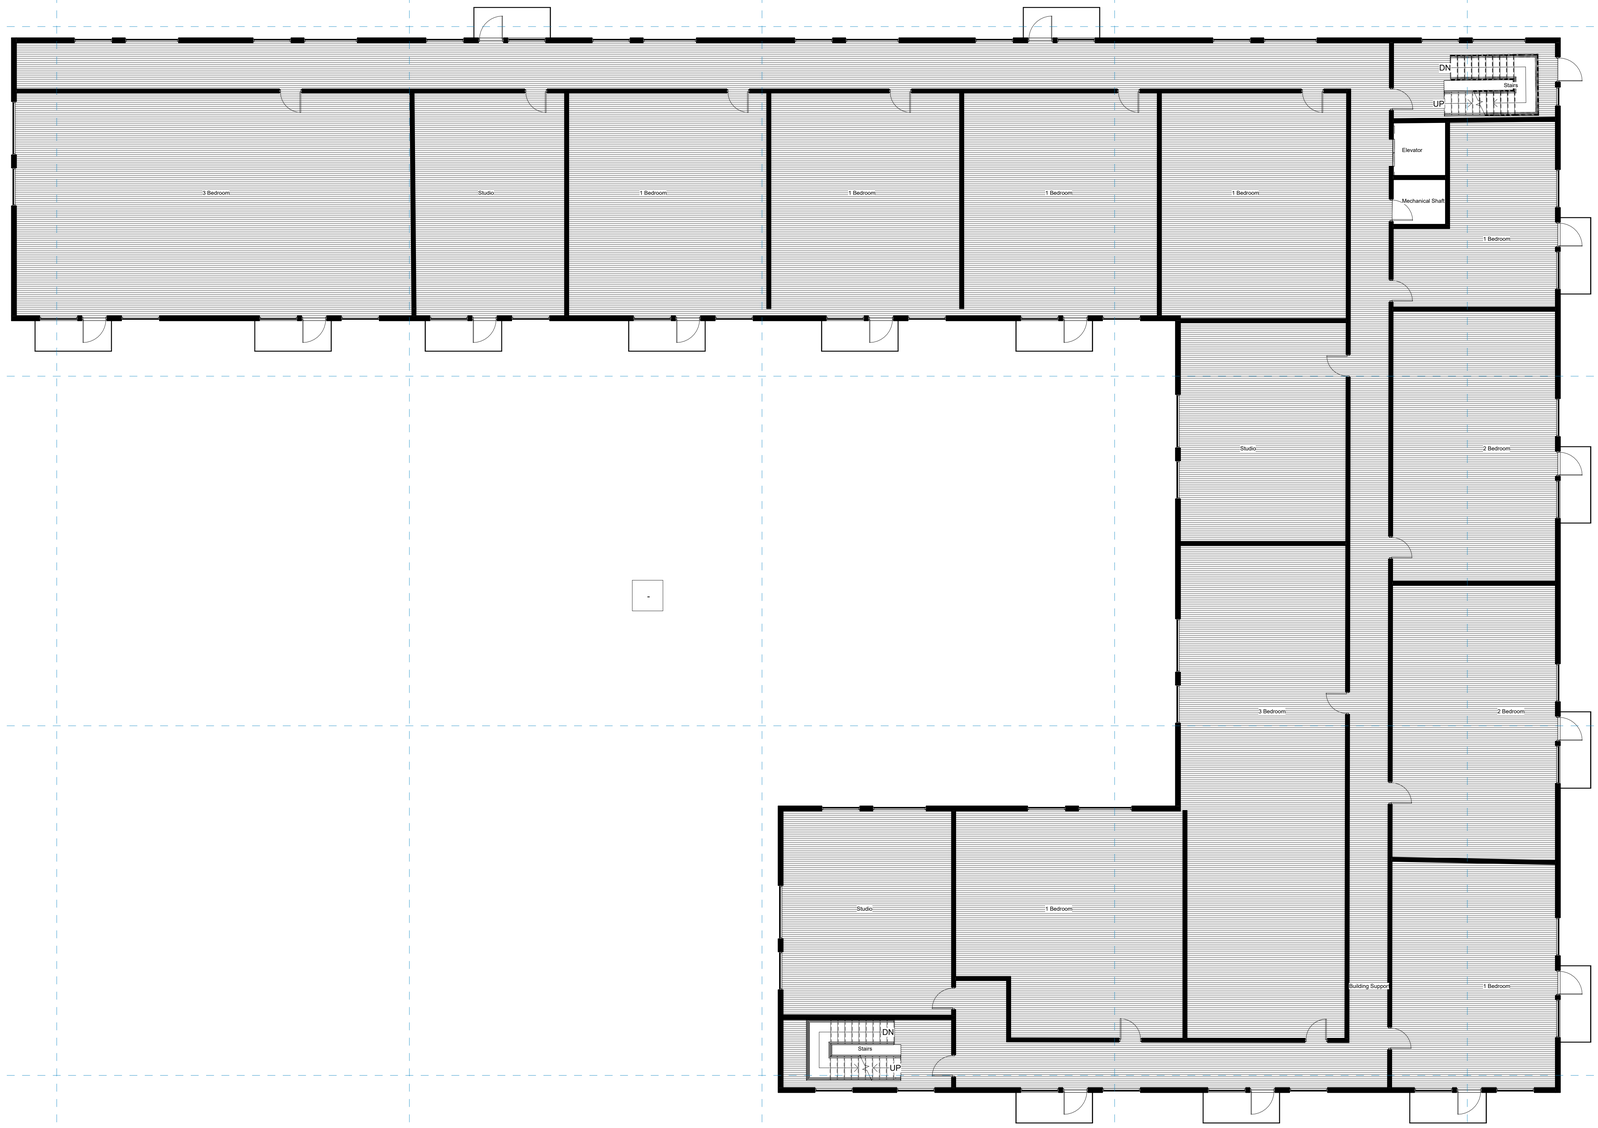

1 Fifth Floor Plan
1/8" = 1'-0"

AUTODESK

www.autodesk.com/revit

Consultant
Address
Address
Address
Phone

Consultant
Address
Address
Address
Phone

Consultant
Address
Address
Address
Phone

Consultant
Address
Address
Address
Phone

Consultant
Address
Address
Address
Phone

No.	Description	Date

Owner

Project Name


Floor Plan Level 5

Project Number	Project Number
Date	Issue Date
Drawn By	Author
Checked By	Checker

AA-05

Scale 1/8" = 1'-0"

10/27/2026 12:22:19 AM

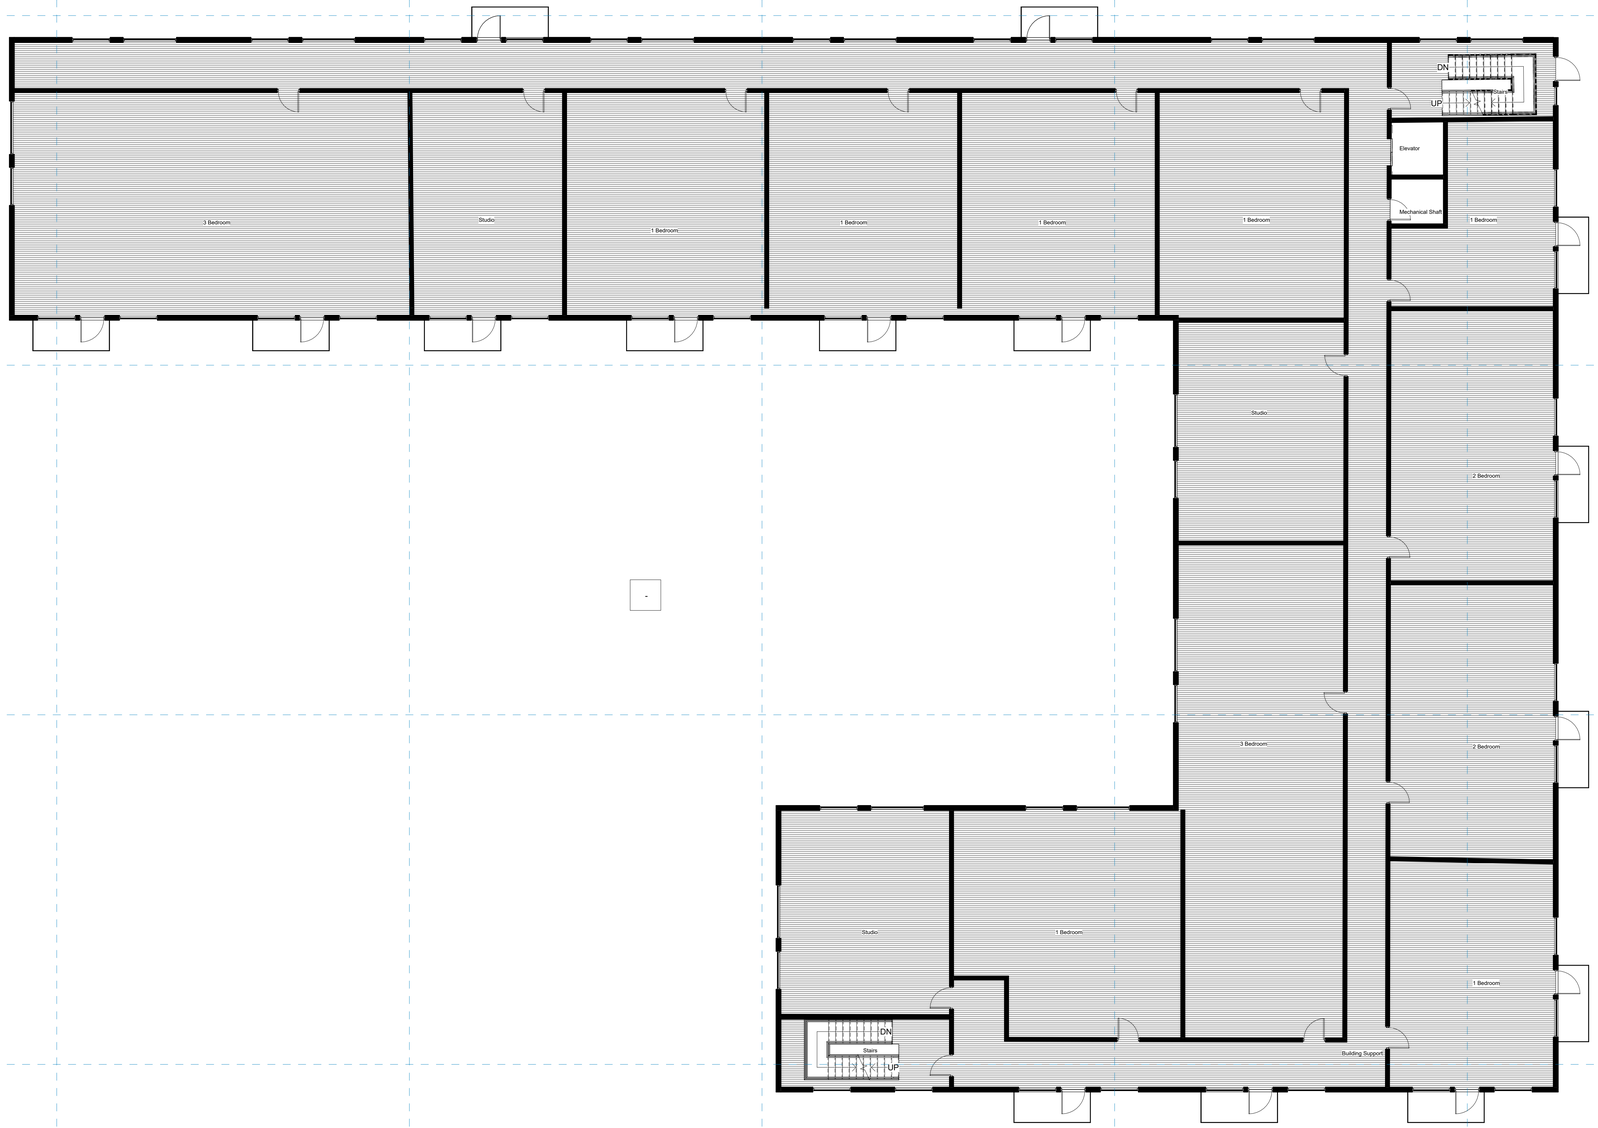

1 Sixth floor Plan
1/8" = 1'-0"

AUTODESK

www.autodesk.com/revit

Consultant
Address
Address
Address
Phone

Consultant
Address
Address
Address
Phone

Consultant
Address
Address
Address
Phone

Consultant
Address
Address
Address
Phone

Consultant
Address
Address
Address
Phone

No.	Description	Date

Owner

Project Name

Floor Plan Level 6

Project Number	Project Number
Date	Issue Date
Drawn By	Author
Checked By	Checker

AA-06

Scale	1/8" = 1'-0"

10/27/2026 12:22:20 AM



1 Elevation
3/64" = 1'-0"

AUTODESK

www.autodesk.com/revit

Owner


Project Name

No.	Description	Date

Elevation

Project number	Project Number	A
Date	Issue Date	
Drawn by	Author	
Checked by	Checker	Scale 3/64" = 1'-0"

10/27/2026 12:22:28 AM

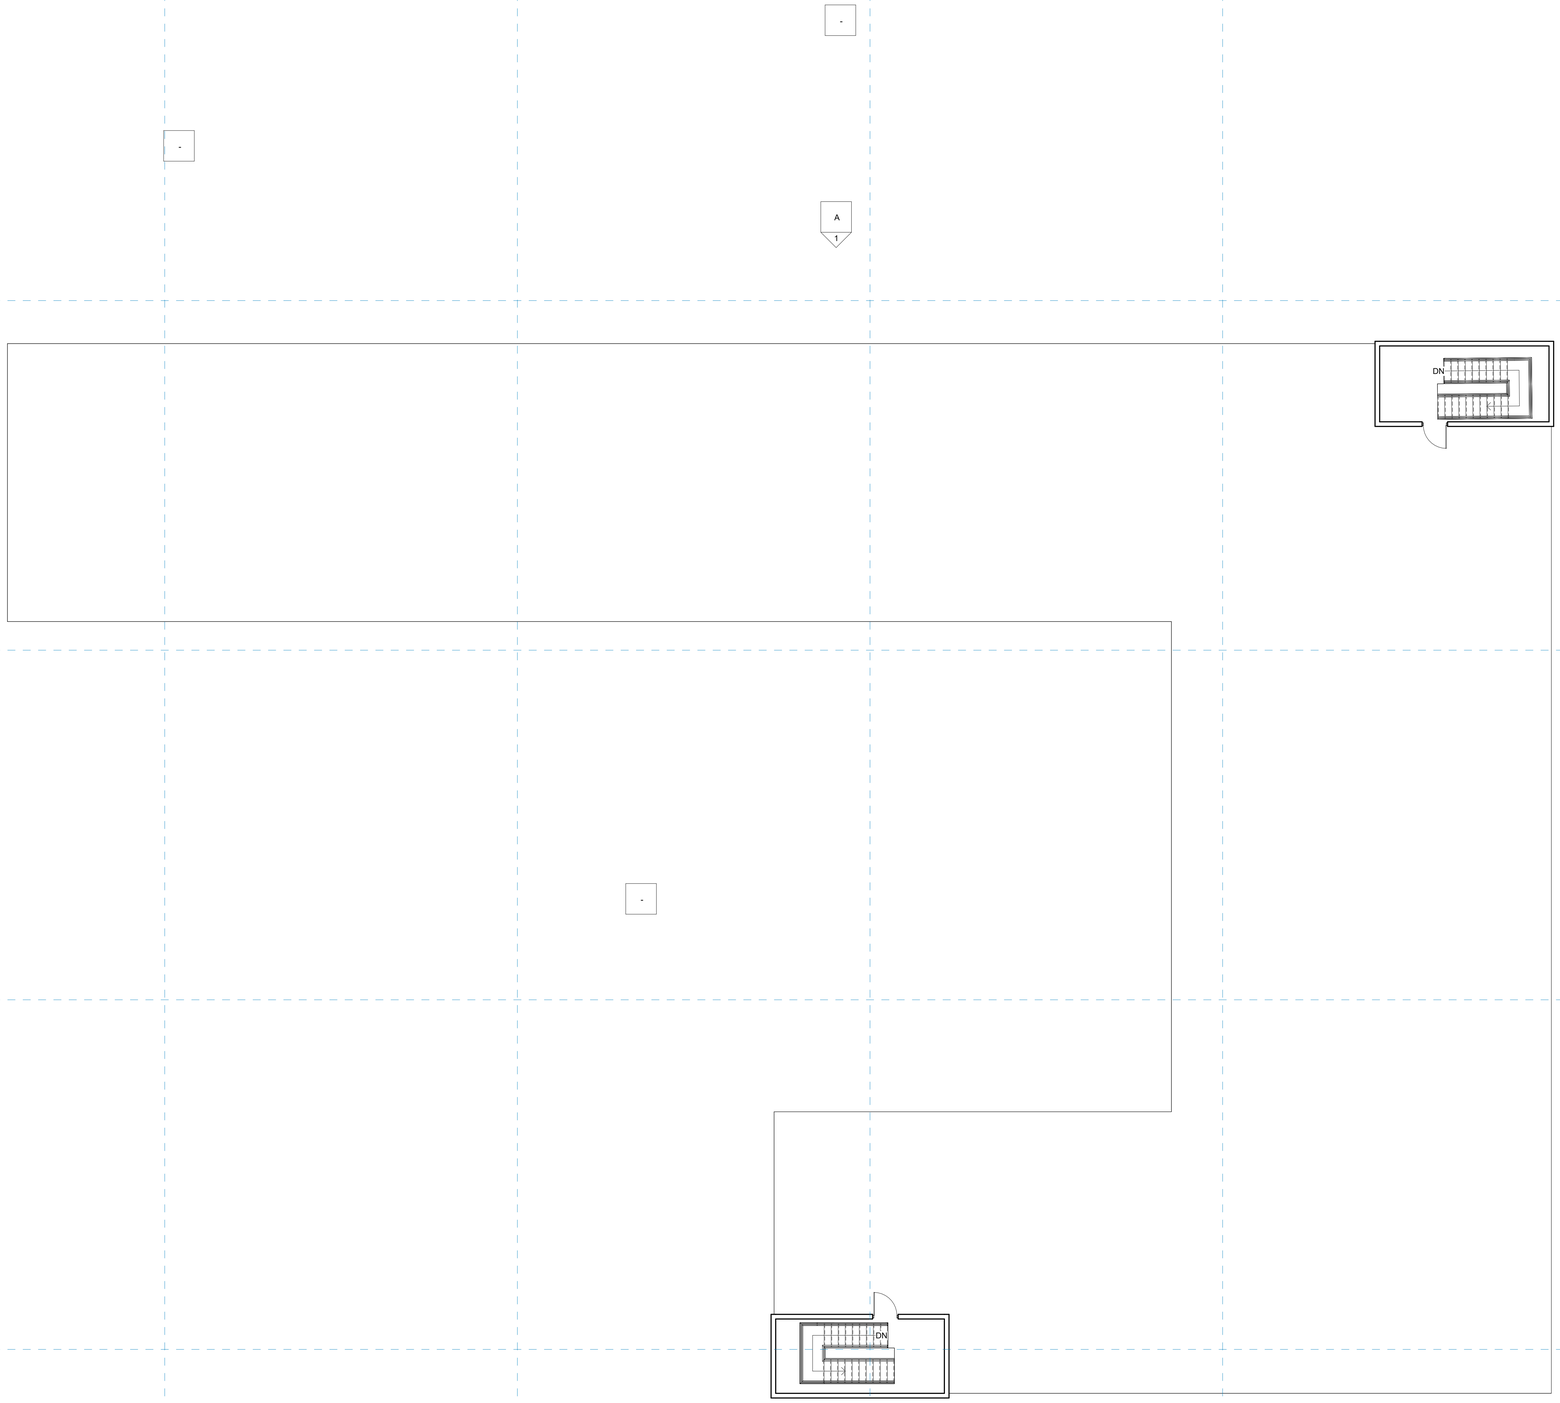

1 Green Roof
1/8" = 1'-0"

AUTODESK

www.autodesk.com/revit

Consultant
Address
Address
Address
Phone

Consultant
Address
Address
Address
Phone

Consultant
Address
Address
Address
Phone

Consultant
Address
Address
Address
Phone

Consultant
Address
Address
Address
Phone

No.	Description	Date

Owner

Project Name

Floor Plan Green Roof

Project Number	Project Number
Date	Issue Date
Drawn By	Author
Checked By	Checker

AA-07

Scale 1/8" = 1'-0"

10/27/2026 12:22:28 AM