

1 FLOOR PLAN - LEVEL 1
1/8" = 1'-0"

AUTODESK

www.autodesk.com/revit

Consultant
Address
Address
Address
Phone

Consultant
Address
Address
Address
Phone

Consultant
Address
Address
Address
Phone

Consultant
Address
Address
Address
Phone

Consultant
Address
Address
Address
Phone

No.	Description	Date

Conglomo

Project Name


FLOOR PLAN - LEVEL 1

Project Number	4600025141
Date	Issue Date
Drawn By	Carvajal
Checked By	Checker

A-01

Scale 1/8" = 1'-0"

10/28/2026 3:17:07 AM

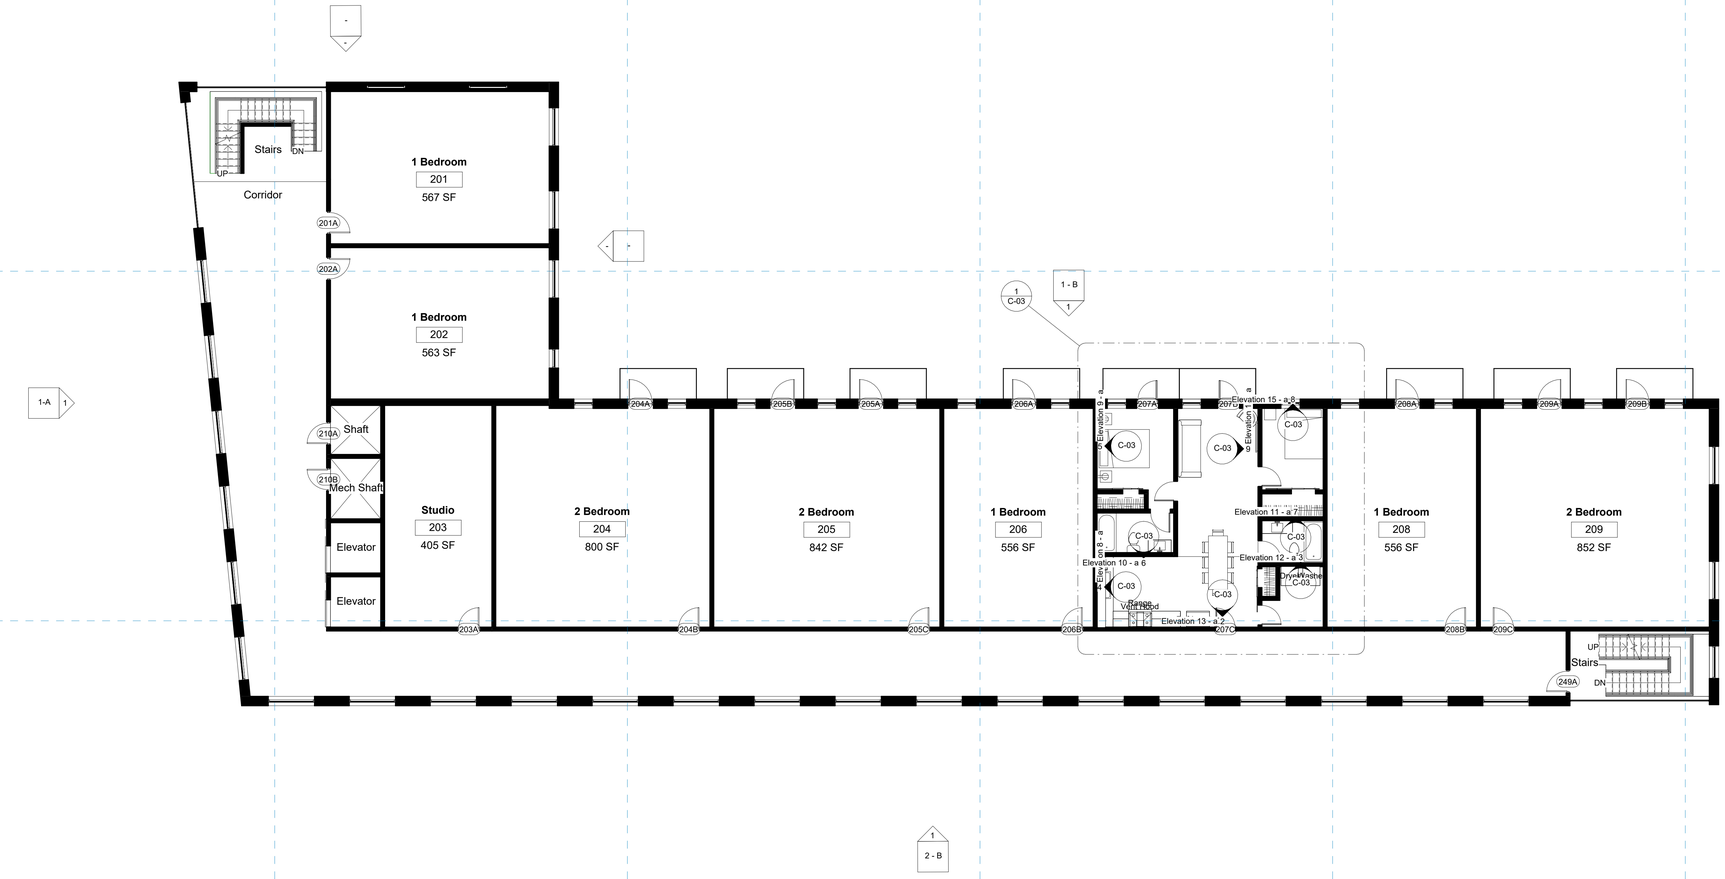

1 FLOOR PLAN - LEVEL 3
1/8" = 1'-0"

AUTODESK

www.autodesk.com/revit

Consultant
Address
Address
Address
Phone

Consultant
Address
Address
Address
Phone

Consultant
Address
Address
Address
Phone

Consultant
Address
Address
Address
Phone

Consultant
Address
Address
Address
Phone

No.	Description	Date

Conglomo

Project Name

FLOOR PLAN - LEVEL 3

Project Number	4600025141
Date	Issue Date
Drawn By	Carvajal
Checked By	Checker

A-03

Scale 1/8" = 1'-0"

10/28/2026 3:17:08 AM



1 1 - B
1/8" = 1'-0"

AUTODESK

www.autodesk.com/revit

Consultant
Address
Address
Address
Phone

Consultant
Address
Address
Address
Phone

Consultant
Address
Address
Address
Phone

Consultant
Address
Address
Address
Phone

Consultant
Address
Address
Address
Phone

No.	Description	Date

Conglomo

Project Name

ELEVATION PLAN

Project Number	4600025141
Date	Issue Date
Drawn By	Author
Checked By	Checker

1 - B

Scale 1/8" = 1'-0"

10/28/2026 3:17:16 AM

Room Schedule F

Level	Name	Number	Area	Base Finish	Ceiling Finish	Floor Finish	Wall Finish	Occ_Factor	Occupants
Not Placed	2 Bedroom	207	0 SF					200	0
Not Placed: 1			0 SF					200	0
B01-L00	Commercial	<varies>	13525 SF					2000	70
B01-L00	Corridor	1	4839 SF					0	0
B01-L00	Elevator	<varies>	87 SF					600	2
B01-L00	Lobby	11	1676 SF					300	6
B01-L00	Mech Shaft	14	52 SF					200	1
B01-L00	Shaft	16	42 SF					200	1
B01-L00	Stairs	<varies>	455 SF					0	0
B01-L00: 19			20675 SF					3300	80
B01-L01	1 Bedroom	<varies>	2243 SF					800	12
B01-L01	2 Bedroom	<varies>	3336 SF					800	20
B01-L01	Corridor	202	2495 SF					0	0
B01-L01	Elevator	<varies>	86 SF					600	2
B01-L01	Mech Shaft	25	52 SF					300	1
B01-L01	Shaft	33	42 SF					200	1
B01-L01	Stairs	210	166 SF					0	0
B01-L01	Studio	103	405 SF					200	3
B01-L01: 15			8824 SF					2900	39
B01-L02	1 Bedroom	<varies>	2243 SF					800	12
B01-L02	2 Bedroom	<varies>	2494 SF					600	15
B01-L02	Bathroom 1	29	52 SF					0	0
B01-L02	Bathroom 2	26	44 SF					0	0
B01-L02	Bedroom 1	18	115 SF					0	0
B01-L02	Bedroom 2	21	85 SF					0	0
B01-L02	Closet 1	28	12 SF					0	0
B01-L02	Closet 2	22	24 SF					0	0
B01-L02	Corridor	37	2280 SF					0	0
B01-L02	Elevator	<varies>	86 SF					600	2
B01-L02	Kitchen	19	193 SF					0	0
B01-L02	Laundry	27	53 SF					0	0
B01-L02	Living room	20	203 SF					0	0
B01-L02	Mech Shaft	40	52 SF					300	1
B01-L02	Shaft	48	42 SF					300	1
B01-L02	Stairs	<varies>	381 SF					0	0
B01-L02	Studio	203	405 SF					300	2
B01-L02: 24			8762 SF					2900	33
B01-L03	1 Bedroom	<varies>	2243 SF					800	12
B01-L03	2 Bedroom	<varies>	3336 SF					800	20
B01-L03	Corridor	52	2495 SF					0	0
B01-L03	Elevator	<varies>	86 SF					600	2
B01-L03	Mech Shaft	55	52 SF					300	1
B01-L03	Shaft	63	42 SF					300	1
B01-L03	Stairs	64	166 SF					0	0
B01-L03	Studio	303	405 SF					200	3
B01-L03: 15			8824 SF					3000	39
B01-L04	1 Bedroom	<varies>	2243 SF					800	12
B01-L04	2 Bedroom	<varies>	3336 SF					800	20
B01-L04	Corridor	67	2495 SF					0	0
B01-L04	Elevator	<varies>	86 SF					600	2
B01-L04	Mech Shaft	70	52 SF					300	1
B01-L04	Shaft	78	42 SF					300	1
B01-L04	Stairs	79	166 SF					0	0
B01-L04	Studio	403	405 SF					200	3
B01-L04: 15			8824 SF					3000	39
B01-L05	1 Bedroom	<varies>	2243 SF					800	12
B01-L05	2 Bedroom	<varies>	3336 SF					800	20
B01-L05	Corridor	82	2495 SF					0	0
B01-L05	Elevator	<varies>	86 SF					600	2
B01-L05	Mech Shaft	85	52 SF					300	1
B01-L05	Shaft	93	42 SF					300	1
B01-L05	Stairs	94	166 SF					0	0
B01-L05	Studio	503	405 SF					200	3
B01-L05: 15			8824 SF					3000	39
B01-L06	1 Bedroom	<varies>	2243 SF					800	12
B01-L06	2 Bedroom	<varies>	3336 SF					800	20
B01-L06	Corridor	97	2495 SF					0	0
B01-L06	Elevator	<varies>	86 SF					600	2
B01-L06	Mech Shaft	100	52 SF					300	1
B01-L06	Shaft	108	42 SF					300	1
B01-L06	Stairs	109	166 SF					0	0
B01-L06	Studio	603	405 SF					200	3
B01-L06: 15			8824 SF					3000	39
B01-L07	1 Bedroom	<varies>	2243 SF					800	12
B01-L07	2 Bedroom	<varies>	3336 SF					800	20
B01-L07	Corridor	112	2495 SF					0	0
B01-L07	Elevator	<varies>	86 SF					600	2
B01-L07	Mech Shaft	115	52 SF					300	1
B01-L07	Shaft	123	42 SF					300	1
B01-L07	Stairs	124	166 SF					0	0
B01-L07	Studio	703	405 SF					200	3
B01-L07: 15			8824 SF					3000	39
B01-L08	1 Bedroom	801	641 SF					200	4
B01-L08	3 Bedroom	<varies>	4247 SF					600	24
B01-L08	Corridor	127	1827 SF					0	0
B01-L08	Elevator	<varies>	86 SF					600	2
B01-L08	Mech Shaft	134	52 SF					300	1
B01-L08	Shaft	131	40 SF					300	1
B01-L08	Stairs	128	166 SF					0	0
B01-L08: 10			7059 SF					2000	32
Grand total			89441 SF					26300	379

Door Schedule

Level	Count	Width	Height	Frame Material
B01-L00	29	3' - 0"	7' - 0"	
B01-L00	4	3' - 4"	7' - 3"	
B01-L00: 33	33			
B01-L01	12	3' - 0"	7' - 0"	
B01-L01	9	3' - 4"	7' - 3"	
B01-L01: 21	21			
B01-L02	10	2' - 6"	<varies>	
B01-L02	11	3' - 0"	7' - 0"	
B01-L02	7	3' - 4"	7' - 3"	
B01-L02	1	3' - 6"	6' - 8"	
B01-L02: 29	29			
B01-L03	12	3' - 0"	7' - 0"	
B01-L03	9	3' - 4"	7' - 3"	
B01-L03: 21	21			
B01-L04	12	3' - 0"	7' - 0"	
B01-L04	9	3' - 4"	7' - 3"	
B01-L04: 21	21			
B01-L05	12	3' - 0"	7' - 0"	
B01-L05	9	3' - 4"	7' - 3"	
B01-L05: 21	21			
B01-L06	12	3' - 0"	7' - 0"	
B01-L06	9	3' - 4"	7' - 3"	
B01-L06: 21	21			
B01-L07	12	3' - 0"	7' - 0"	
B01-L07	9	3' - 4"	7' - 3"	
B01-L07: 21	21			
B01-L08	9	3' - 0"	<varies>	
B01-L08	6	3' - 4"	7' - 3"	
B01-L08: 15	15			
Grand total: 203	203			

Ceiling Schedule

Level	Type	Area	Model
B01-L02	2' x 2' ACT System	567 SF	
B01-L02	2' x 2' ACT System	563 SF	
B01-L02	2' x 2' ACT System	405 SF	
B01-L02	2' x 2' ACT System	800 SF	
B01-L02	2' x 2' ACT System	842 SF	
B01-L02	2' x 2' ACT System	556 SF	
B01-L02	2' x 2' ACT System	106 SF	
B01-L02	2' x 2' ACT System	20 SF	
B01-L02	2' x 2' ACT System	52 SF	
B01-L02	2' x 2' ACT System	396 SF	
B01-L02	2' x 2' ACT System	85 SF	
B01-L02	2' x 2' ACT System	24 SF	
B01-L02	2' x 2' ACT System	44 SF	
B01-L02	2' x 2' ACT System	63 SF	
B01-L02	2' x 2' ACT System	556 SF	
B01-L02	2' x 2' ACT System	852 SF	
B01-L02	2' x 2' ACT System	2480 SF	

Window Schedule

Level	Family and Type	Width	Height	Count
B01-L01	Forma Window 1: Custom window 1.7381m X 1.96617m - #ffffff	5' - 8 7/16"	6' - 5 13/32"	6
B01-L01	Forma Window 1: Custom window 1.83909m X 1.94654m - #ffffff	6' - 0 13/32"	6' - 4 5/8"	16
B01-L01	Forma Window 1: New Window	4' - 3"	8' - 0"	1
B01-L01	Forma Window 1: Window 2'6" x 4'6"	2' - 6"	5' - 0"	1
B01-L01	Forma Window 1: Window 2'6" x 6'	2' - 6"	6' - 0"	15
B01-L01	Forma Window 1: Window 5' x 5' - C	5' - 0"	5' - 0"	5
B01-L01	Forma Window 1: Window 5' x 6'	5' - 0"	6' - 0"	2
B01-L01: 46				46
B01-L02	Forma Window 1: Custom window 1.7381m X 1.96617m - #ffffff	5' - 8 7/16"	6' - 5 13/32"	6
B01-L02	Forma Window 1: Custom window 1.83909m X 1.94654m - #ffffff	6' - 0 13/32"	6' - 4 5/8"	16
B01-L02	Forma Window 1: New Window	4' - 3"	8' - 0"	1
B01-L02	Forma Window 1: Window 2'6" x 4'6"	2' - 6"	5' - 0"	1
B01-L02	Forma Window 1: Window 2'6" x 6'	2' - 6"	6' - 0"	15
B01-L02	Forma Window 1: Window 5' x 5' - C	5' - 0"	5' - 0"	5
B01-L02	Forma Window 1: Window 5' x 6'	5' - 0"	6' - 0"	2
B01-L02: 46				46
B01-L03	Forma Window 1: Custom window 1.7381m X 1.96617m - #ffffff	5' - 8 7/16"	6' - 5 13/32"	6
B01-L03	Forma Window 1: Custom window 1.83909m X 1.94654m - #ffffff	6' - 0 13/32"	6' - 4 5/8"	16
B01-L03	Forma Window 1: New Window	4' - 3"	8' - 0"	1
B01-L03	Forma Window 1: Window 2'6" x 4'6"	2' - 6"	5' - 0"	1
B01-L03	Forma Window 1: Window 2'6" x 6'	2' - 6"	6' - 0"	15
B01-L03	Forma Window 1: Window 5' x 5' - C	5' - 0"	5' - 0"	5
B01-L03	Forma Window 1: Window 5' x 6'	5' - 0"	6' - 0"	2
B01-L03: 46				46
B01-L04	Forma Window 1: Custom window 1.7381m X 1.96617m - #ffffff	5' - 8 7/16"	6' - 5 13/32"	6
B01-L04	Forma Window 1: Custom window 1.83909m X 1.94654m - #ffffff	6' - 0 13/32"	6' - 4 5/8"	16
B01-L04	Forma Window 1: New Window	4' - 3"	8' - 0"	1
B01-L04	Forma Window 1: Window 2'6" x 4'6"	2' - 6"	5' - 0"	1
B01-L04	Forma Window 1: Window 2'6" x 6'	2' - 6"	6' - 0"	15
B01-L04	Forma Window 1: Window 5' x 5' - C	5' - 0"	5' - 0"	5
B01-L04	Forma Window 1: Window 5' x 6'	5' - 0"	6' - 0"	2
B01-L04: 46				46
B01-L05	Forma Window 1: Custom window 1.7381m X 1.96617m - #ffffff	5' - 8 7/16"	6' - 5 13/32"	6
B01-L05	Forma Window 1: Custom window 1.83909m X 1.94654m - #ffffff	6' - 0 13/32"	6' - 4 5/8"	16
B01-L05	Forma Window 1: New Window	4' - 3"	8' - 0"	1
B01-L05	Forma Window 1: Window 2'6" x 4'6"	2' - 6"	5' - 0"	1
B01-L05	Forma Window 1: Window 2'6" x 6'	2' - 6"	6' - 0"	15
B01-L05	Forma Window 1: Window 5' x 5' - C	5' - 0"	5' - 0"	5
B01-L05	Forma Window 1: Window 5' x 6'	5' - 0"	6' - 0"	2
B01-L05: 46				46
B01-L06	Forma Window 1: Custom window 1.7381m X 1.96617m - #ffffff	5' - 8 7/16"	6' - 5 13/32"	6
B01-L06	Forma Window 1: Custom window 1.83909m X 1.94654m - #ffffff	6' - 0 13/32"	6' - 4 5/8"	16
B01-L06	Forma Window 1: New Window	4' - 3"	8' - 0"	1
B01-L06	Forma Window 1: Window 2'6" x 4'6"	2' - 6"	5' - 0"	1
B01-L06	Forma Window 1: Window 2'6" x 6'	2' - 6"	6' - 0"	15
B01-L06	Forma Window 1: Window 5' x 5' - C	5' - 0"	5' - 0"	5
B01-L06	Forma Window 1: Window 5' x 6'	5' - 0"	6' - 0"	2
B01-L06: 46				46
B01-L07	Forma Window 1: Custom window 1.7381m X 1.96617m - #ffffff	5' - 8 7/16"	6' - 5 13/32"	6
B01-L07	Forma Window 1: Custom window 1.83909m X 1.94654m - #ffffff	6' - 0 13/32"	6' - 4 5/8"	16
B01-L07	Forma Window 1: New Window	4' - 3"	8' - 0"	1
B01-L07	Forma Window 1: Window 2'6" x 4'6"	2' - 6"	5' - 0"	1
B01-L07	Forma Window 1: Window 2'6" x 6'	2' - 6"	6' - 0"	15
B01-L07	Forma Window 1: Window 5' x 5' - C	5' - 0"	5' - 0"	5
B01-L07	Forma Window 1: Window 5' x 6'	5' - 0"	6' - 0"	2
B01-L07: 46				46
B01-L08	Forma Window 1: Custom window 1.6844m X 2.00143m - #ffffff	5' - 6 5/16"	6' - 6 25/32"	4
B01-L08	Forma Window 1: Custom window 1.83909m X 1.94654m - #ffffff	6' - 0 13/32"	6' - 4 5/8"	16
B01-L08	Forma Window 1: New Window	4' - 3"	8' - 0"	1
B01-L08	Forma Window 1: Window 2'6" x 6'	2' - 6"	6' - 0"	6
B01-L08	Forma Window 1: Window 5' x 5' - C	5' - 0"	5' - 0"	6
B01-L08	Forma Window 1: Window 5' x 6'	5' - 0"	6' - 0"	2
B01-L08: 35				35
Grand total: 357				357

AUTODESK

www.autodesk.com/revit

Consultant
Address
Address
Address
Phone

Consultant
Address
Address
Address
Phone

Consultant
Address
Address
Address
Phone

Consultant
Address
Address
Address
Phone

Consultant
Address
Address
Address
Phone

No.	Description	Date

Conglomo

Project Name


Schedules

Project Number	4600025141
Date	Issue Date
Drawn By	Author
Checked By	Checker

C-01

Scale

10/28/2026 3:17:16 AM

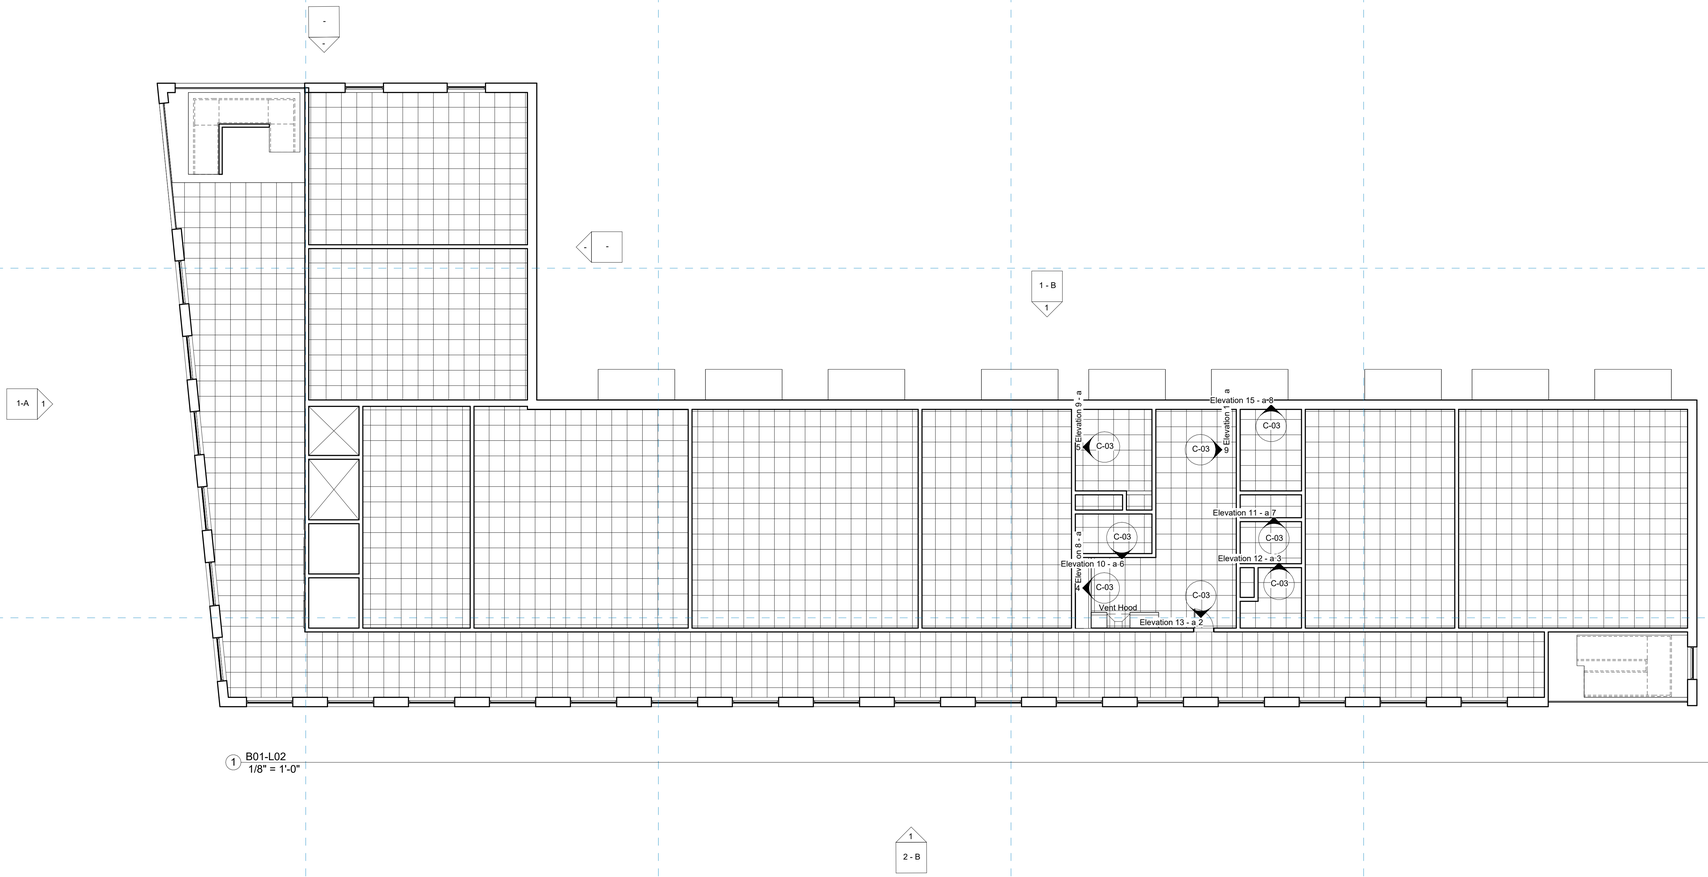

1 B01-L02
1/8" = 1'-0"

AUTODESK

www.autodesk.com/revit

Consultant
Address
Address
Address
Phone

Consultant
Address
Address
Address
Phone

Consultant
Address
Address
Address
Phone

Consultant
Address
Address
Address
Phone

Consultant
Address
Address
Address
Phone

No.	Description	Date

Conglomo

Project Name


CEILING PLAN - LEVEL 2

Project Number	4600025141
Date	Issue Date
Drawn By	Author
Checked By	Checker


C-02

Scale 1/8" = 1'-0"


10/28/2026 3:17:17 AM

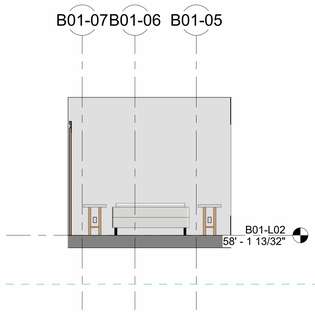


5 Elevation 9 - a
1/4" = 1'-0"

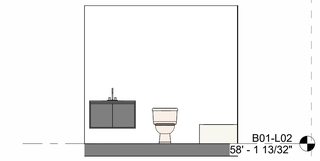

6 Elevation 10 - a
1/4" = 1'-0"

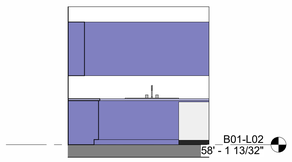

4 Elevation 8 - a
1/4" = 1'-0"

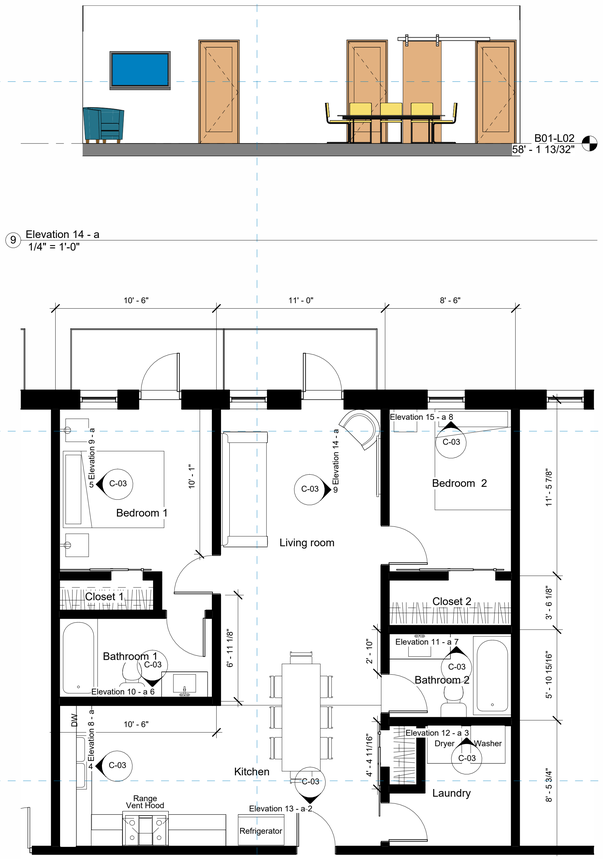


1 B01-L02 - Callout 1
1/4" = 1'-0"




2 Elevation 13 - a
1/4" = 1'-0"


9 Elevation 14 - a
1/4" = 1'-0"

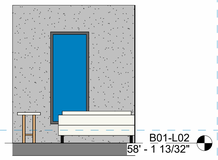

8 Elevation 15 - a
1/4" = 1'-0"

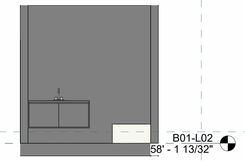

7 Elevation 11 - a
1/4" = 1'-0"

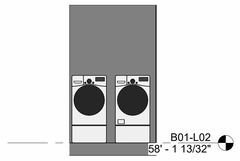

3 Elevation 12 - a
1/4" = 1'-0"

AUTODESK

www.autodesk.com/revit

Consultant
Address
Address
Address
Phone

Consultant
Address
Address
Address
Phone

Consultant
Address
Address
Address
Phone

Consultant
Address
Address
Address
Phone

Consultant
Address
Address
Address
Phone

No.	Description	Date

Conglomo

Project Name

Internal Views

Project Number	4600025141
Date	Issue Date
Drawn By	Author
Checked By	Checker

C-03

Scale 1/4" = 1'-0"

10/28/2026 3:17:22 AM