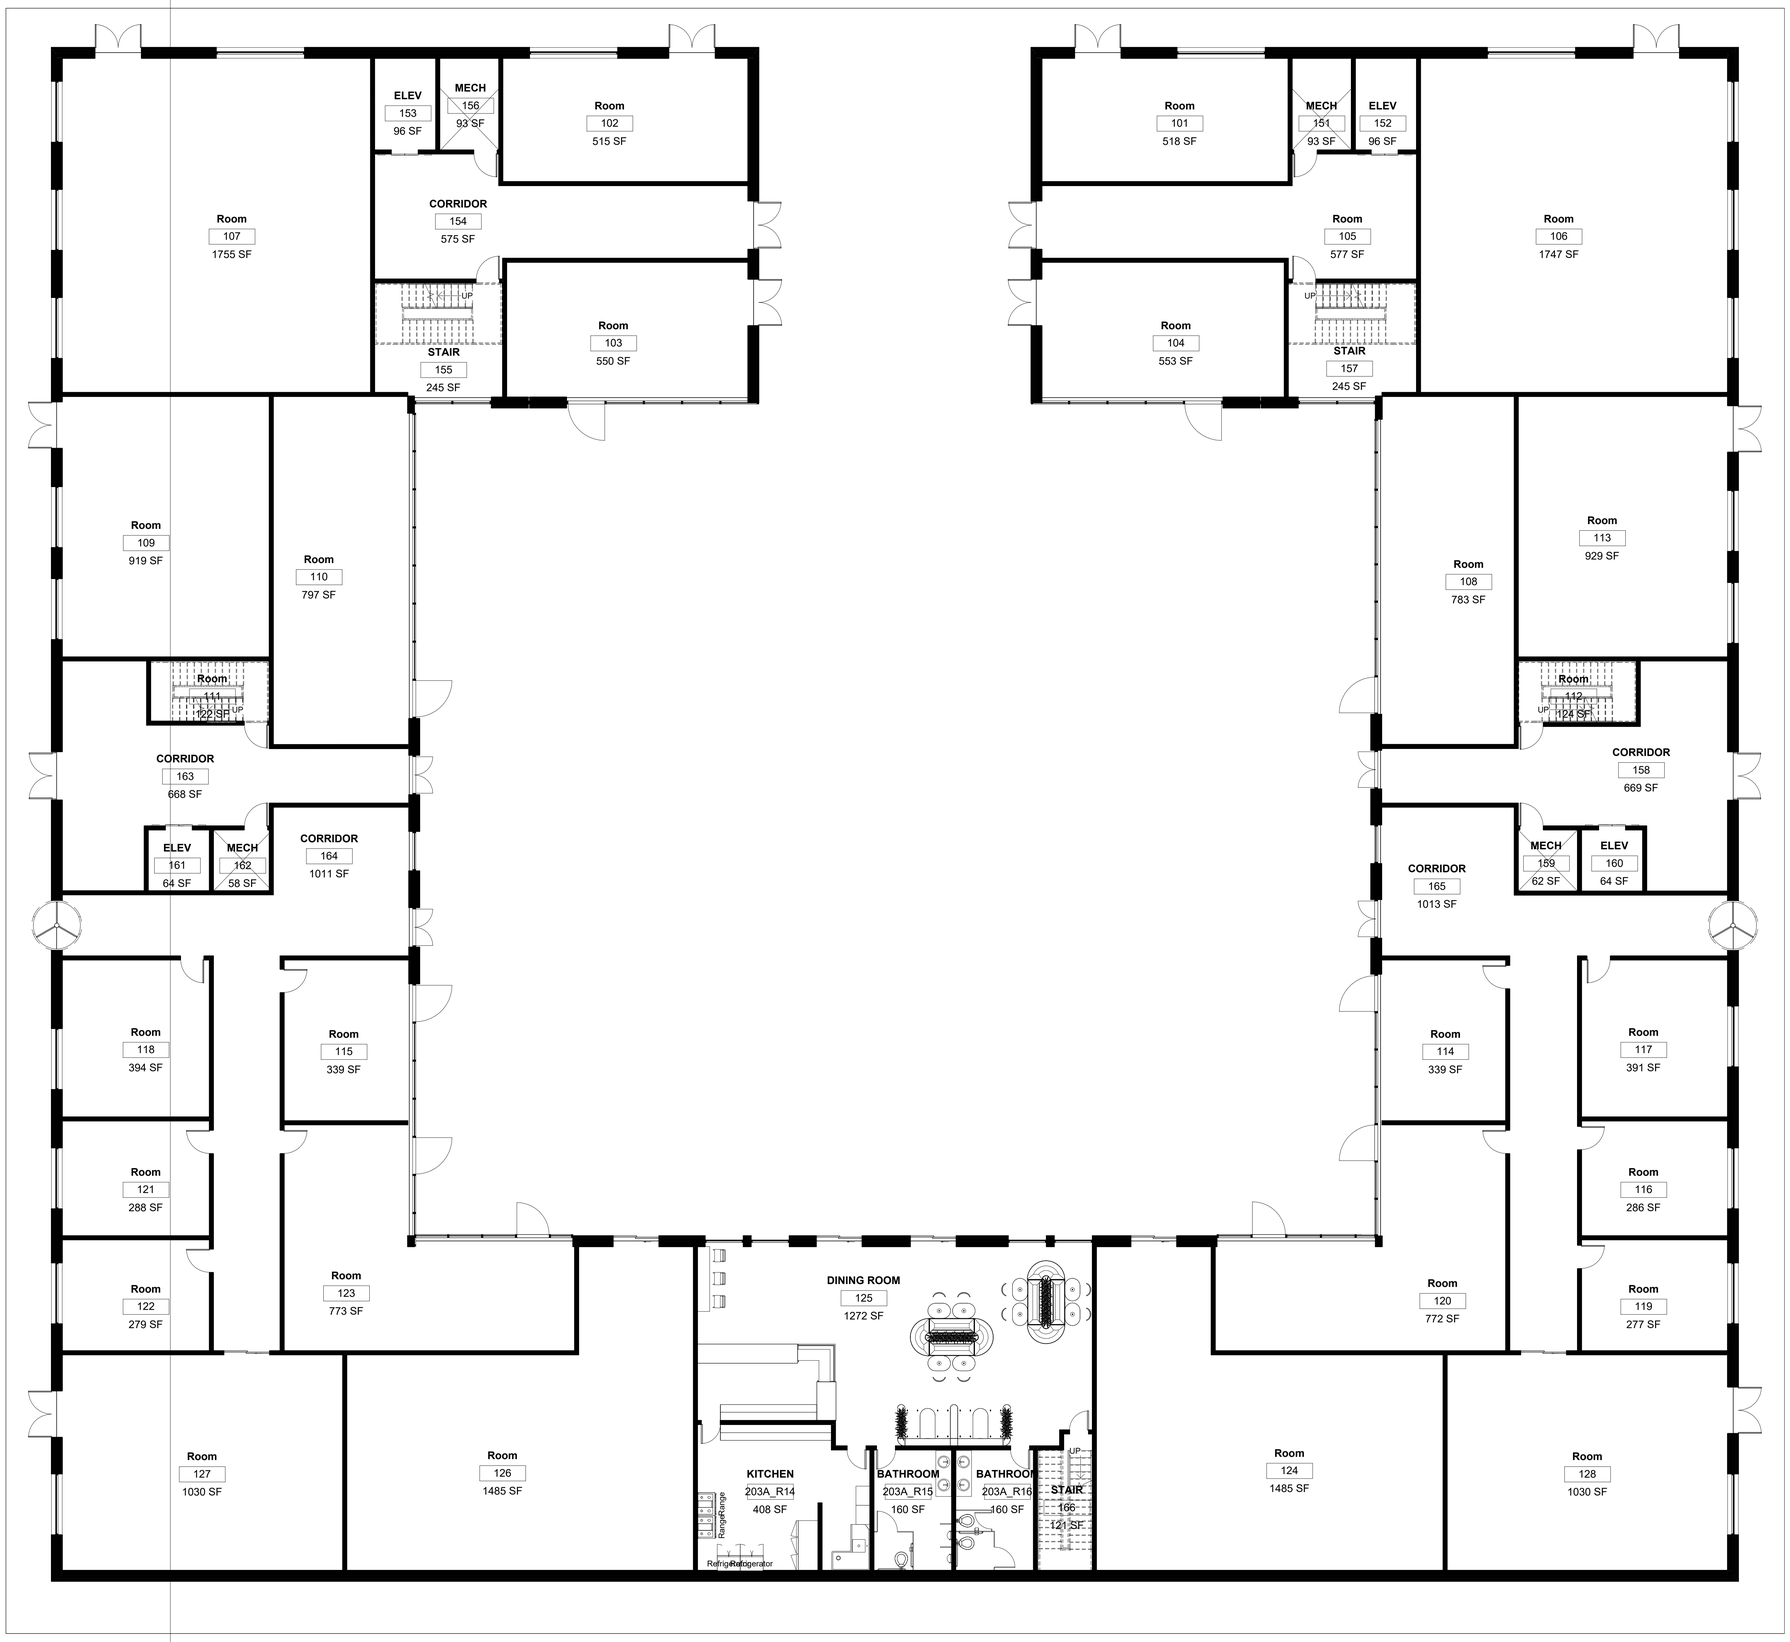


1 FLOOR PLAN LEVEL 1
1/8" = 1'-0"

AUTODESK

www.autodesk.com/revit

Consultant
Address
Address
Address
Phone

Consultant
Address
Address
Address
Phone

Consultant
Address
Address
Address
Phone

Consultant
Address
Address
Address
Phone

Consultant
Address
Address
Address
Phone

No.	Description	Date

Owner

Project Name

FLOOR PLAN LEVEL 1

Project Number	Project Number
Date	Issue Date
Drawn By	Author
Checked By	Checker

A-01

Scale 1/8" = 1'-0"

10/28/2026 4:41:28 AM



1 FLOOR PLAN LEVEL 2
1/8" = 1'-0"

AUTODESK

www.autodesk.com/revit

Consultant
Address
Address
Address
Phone

Consultant
Address
Address
Address
Phone

Consultant
Address
Address
Address
Phone

Consultant
Address
Address
Address
Phone

Consultant
Address
Address
Address
Phone

No.	Description	Date

Owner

Project Name


FLOOR PLAN LEVEL 2

Project Number	Project Number
Date	Issue Date
Drawn By	Author
Checked By	Checker

A-02

Scale 1/8" = 1'-0"


10/28/2026 4:41:30 AM

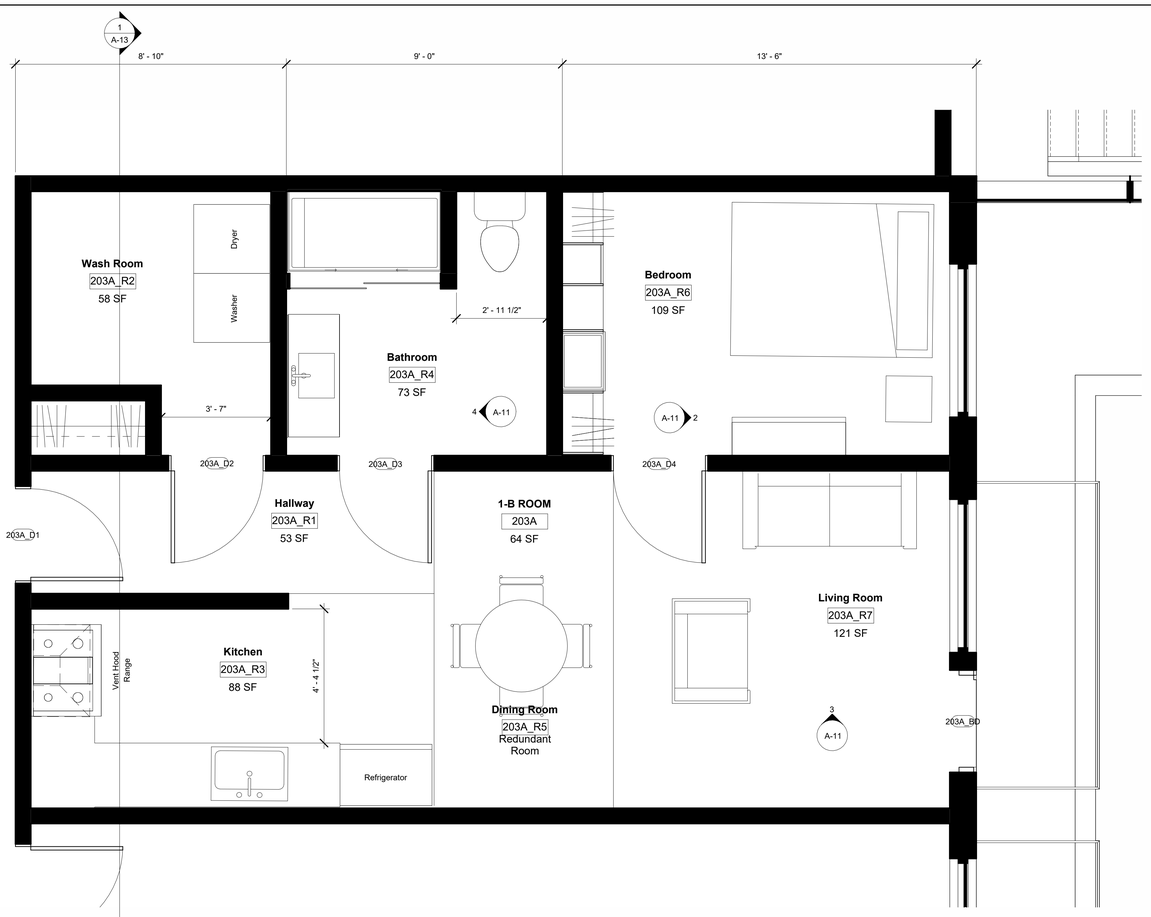


1 FLOOR PLAN LEVEL 2 - 1-B Room Callout
1/2" = 1'-0"




5 Interior Perspective

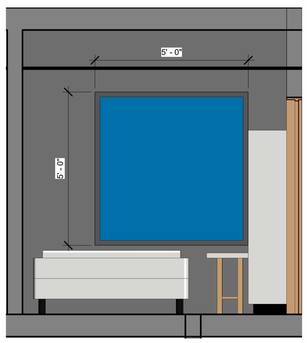

2 Elevation - Bedroom
1/2" = 1'-0"

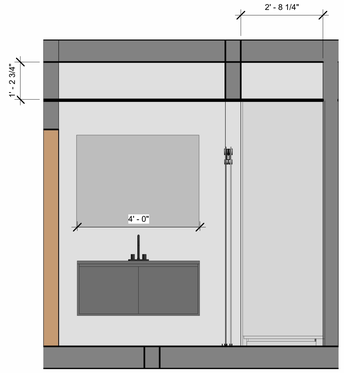

4 Elevation - Bathroom
1/2" = 1'-0"

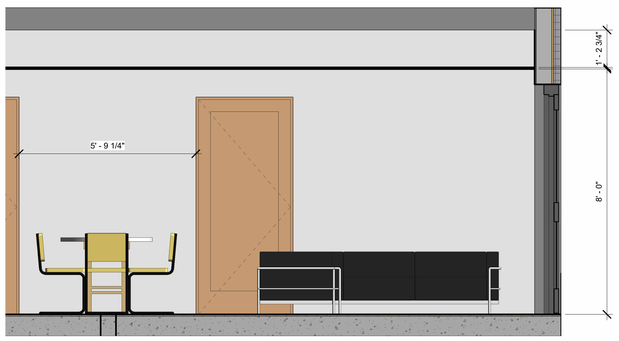

3 Elevation - Living Room
1/2" = 1'-0"

AUTODESK

www.autodesk.com/revit

Consultant
Address
Address
Address
Phone

Consultant
Address
Address
Address
Phone

Consultant
Address
Address
Address
Phone

Consultant
Address
Address
Address
Phone

Consultant
Address
Address
Address
Phone

No.	Description	Date

Owner

Project Name


UNIT 203A – ENLARGED PLAN

Project Number	Project Number
Date	Issue Date
Drawn By	Author
Checked By	Checker

A-11

Scale 1/2" = 1'-0"

10/28/2026 4:41:57 AM

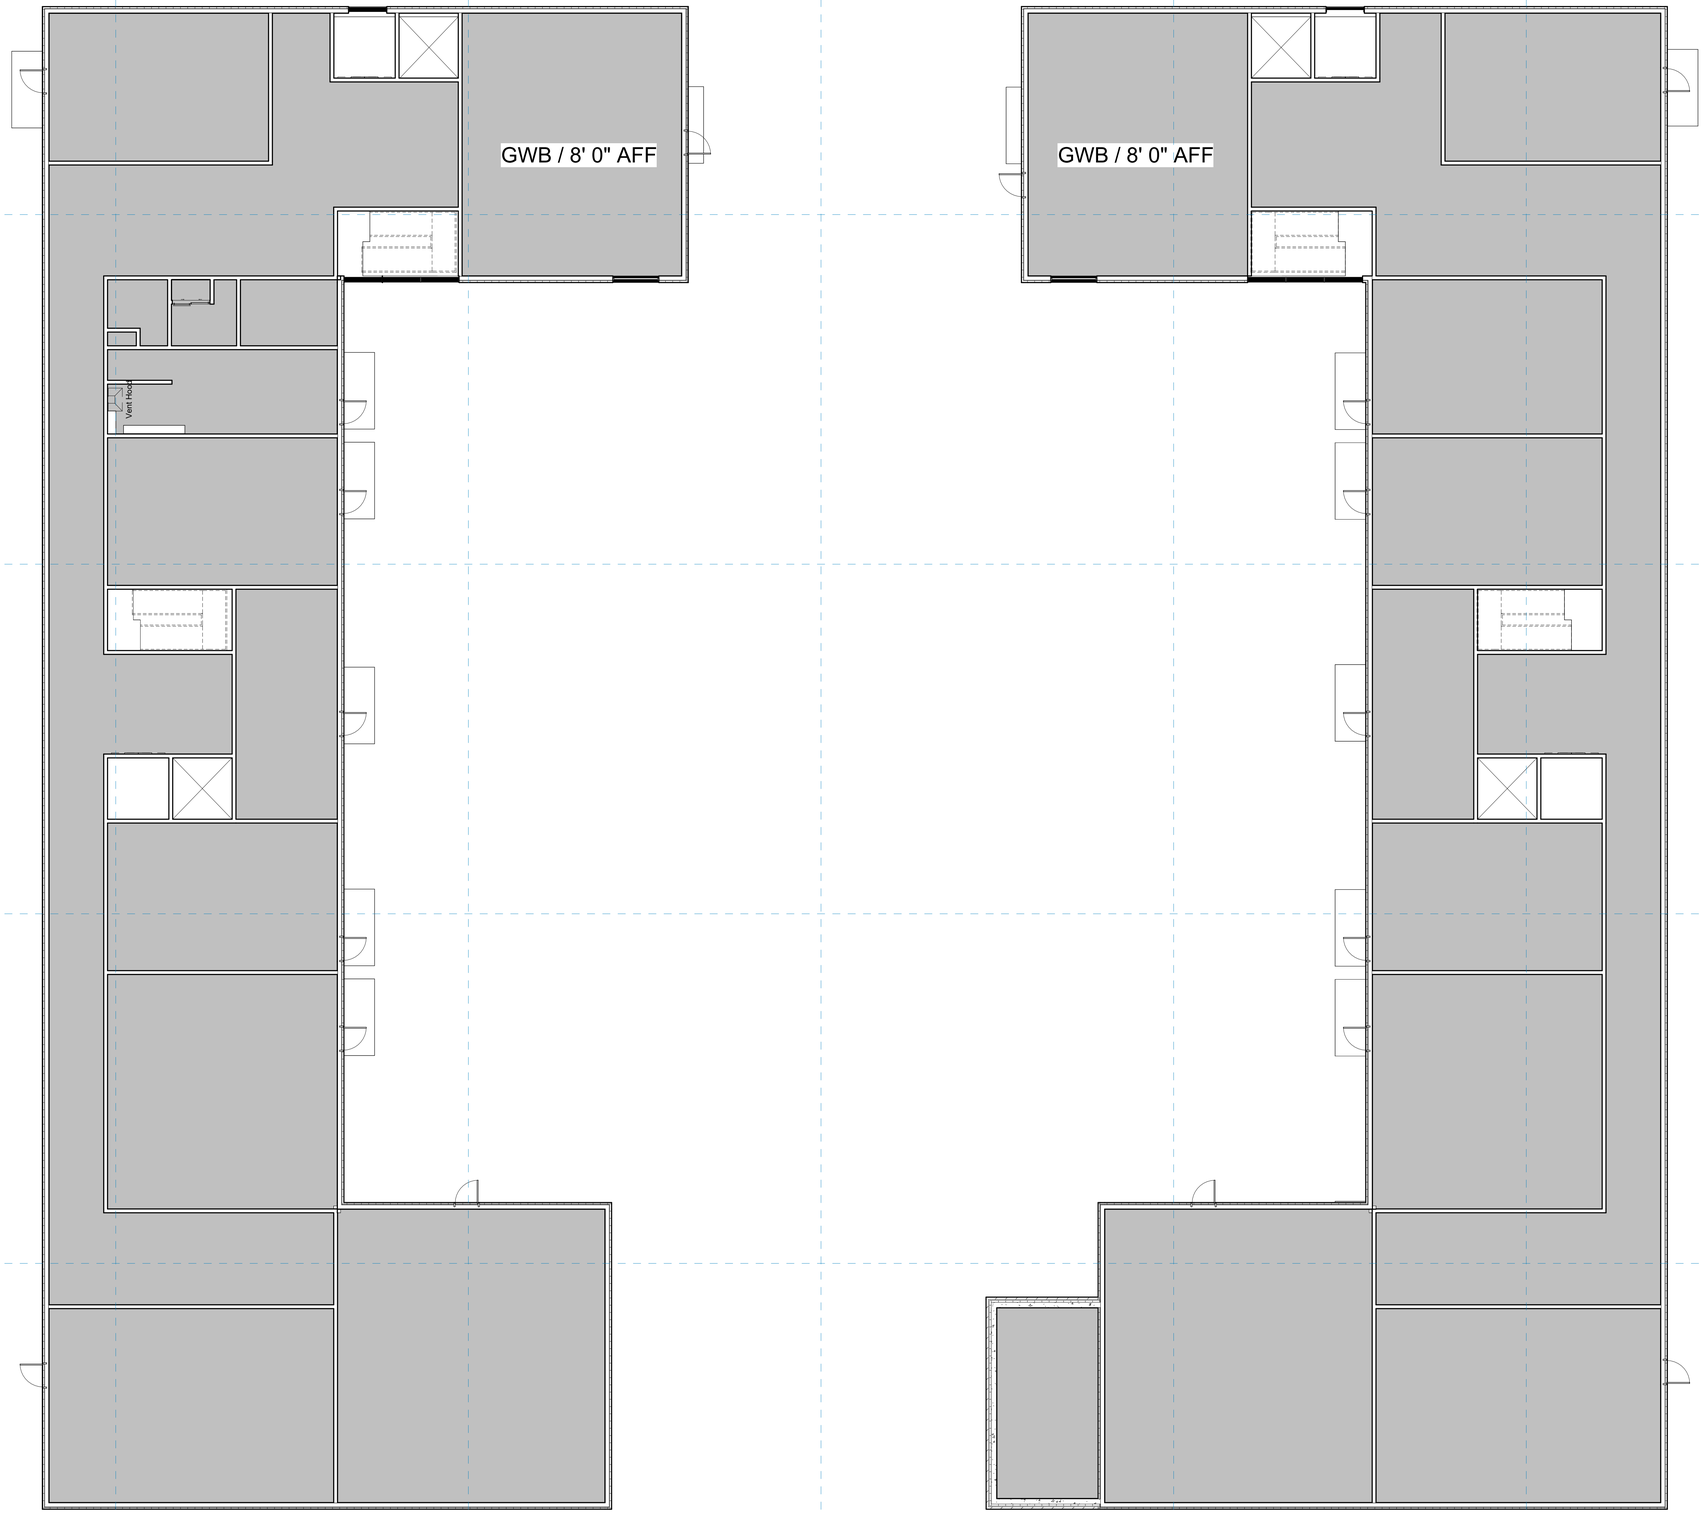

1 B02-L00
1/8" = 1'-0"

AUTODESK

www.autodesk.com/revit

Consultant
Address
Address
Address
Phone

Consultant
Address
Address
Address
Phone

Consultant
Address
Address
Address
Phone

Consultant
Address
Address
Address
Phone

Consultant
Address
Address
Address
Phone

No.	Description	Date

Owner

Project Name

TYPICAL REFLECTED CEILING PLAN

Project Number	Project Number
Date	Issue Date
Drawn By	Author
Checked By	Checker

A-12

Scale 1/8" = 1'-0"

10/28/2026 4:41:58 AM



1 LONGITUDINAL BUILDING SECTION
1/8" = 1'-0"

AUTODESK

www.autodesk.com/revit

Consultant
Address
Address
Address
Phone

Consultant
Address
Address
Address
Phone

Consultant
Address
Address
Address
Phone

Consultant
Address
Address
Address
Phone

Consultant
Address
Address
Address
Phone

No.	Description	Date

Owner

Project Name

LONGITUDINAL SECTION

Project Number	Project Number
Date	Issue Date
Drawn By	Author
Checked By	Checker

A-13

Scale 1/8" = 1'-0"

10/28/2026 4:42:10 AM

Level 2 Room Schedule - Area and Finishes

Name	Number	Floor Finish	Wall Finish	Ceiling Finish	Area	Level	Occupancy Factor	Occupants
1-B ROOM	203A	Oak Wood	Painted GWB	Painted GWB	64 SF	B02-L00	200	1
1-B ROOM	206A	Oak Wood	Painted GWB	Painted GWB	577 SF	B02-L00	200	3
1-B ROOM	204A	Oak Wood	Painted GWB	Painted GWB	577 SF	B02-L00	200	3
2-B ROOM	207A	Oak Wood	Painted GWB	Painted GWB	916 SF	B02-L00	200	5
2-B ROOM	208A	Oak Wood	Painted GWB	Painted GWB	940 SF	B02-L00	200	5
2-B ROOM	201A	Oak Wood	Painted GWB	Painted GWB	981 SF	B02-L00	200	5
3-B ROOM	209A	Oak Wood	Painted GWB	Painted GWB	1335 SF	B02-L00	200	7
Bathroom	203A_R4	Oak Wood	Painted GWB	Painted GWB	73 SF	B02-L00	200	1
Bedroom	203A_R6	Oak Wood	Painted GWB	Painted GWB	109 SF	B02-L00	200	1
CORRIDOR	200A	Oak Wood	Painted GWB	Painted GWB	2492 SF	B02-L00		
Dining Room	203A_R5	Oak Wood	Painted GWB	Painted GWB	Redundant Room	B02-L00	200	
ELEV	250A				68 SF	B02-L00		
ELEV	255A				64 SF	B02-L00		
Hallway	203A_R1	Oak Wood	Painted GWB	Painted GWB	53 SF	B02-L00	200	1
Kitchen	203A_R3	Oak Wood	Painted GWB	Painted GWB	88 SF	B02-L00	200	1
Living Room	203A_R7	Oak Wood	Painted GWB	Painted GWB	121 SF	B02-L00	200	1
MECH	251A			Painted GWB	65 SF	B02-L00	300	1
MECH	254A			Painted GWB	62 SF	B02-L00	300	1
STAIR	252A				133 SF	B02-L00		
STAIR	253A				130 SF	B02-L00		
STUDIO	205A	Oak Wood	Painted GWB	Painted GWB	397 SF	B02-L00	200	2
STUDIO	202A	Oak Wood	Painted GWB	Painted GWB	553 SF	B02-L00	200	3
Wash Room	203A_R2	Oak Wood	Painted GWB	Painted GWB	58 SF	B02-L00	200	1
B02-L00: 23					9855 SF			42
1-B ROOM	204B	Oak Wood	Painted GWB	Painted GWB	577 SF	B03-L00	200	3
1-B ROOM	206B	Oak Wood	Painted GWB	Painted GWB	577 SF	B03-L00	200	3
1-B ROOM	203B	Oak Wood	Painted GWB	Painted GWB	603 SF	B03-L00	200	4
2-B ROOM	208B	Oak Wood	Painted GWB	Painted GWB	940 SF	B03-L00	200	5
2-B ROOM	207B	Oak Wood	Painted GWB	Painted GWB	916 SF	B03-L00	200	5
2-B ROOM	201B	Oak Wood	Painted GWB	Painted GWB	981 SF	B03-L00	200	5
3-B ROOM	209B	Oak Wood	Painted GWB	Painted GWB	1335 SF	B03-L00	200	7
CORRIDOR	200B	Oak Wood	Painted GWB	Painted GWB	2502 SF	B03-L00		
ELEV	250B				68 SF	B03-L00		
ELEV	255B				64 SF	B03-L00		
MECH	251B				66 SF	B03-L00	300	1
MECH	254B				62 SF	B03-L00	300	1
STAIR	252B				133 SF	B03-L00		
STAIR	253B				130 SF	B03-L00		
STUDIO	202B	Oak Wood	Painted GWB	Painted GWB	543 SF	B03-L00	200	3
STUDIO	205B	Oak Wood	Painted GWB	Painted GWB	397 SF	B03-L00	200	2
B03-L00: 16					9893 SF			39
Grand total: 39					19748 SF			81

Door Schedule

Family and Type	Width	Height	Count
Door-Curtain-Wall-Double-Storefront: Door-Curtain-Wall-Double-Storefront	<varies>	7' - 8 1/4"	4
Door-Curtain-Wall-Single-Glass: Door-Curtain-Wall-Single-Glass	<varies>	7' - 8 1/4"	10
Door-Double-Sliding: 72" x 84"	6' - 0"	7' - 0"	7
Door-Exterior-Double-Full Glass-Wood_Clad: 72" x 80"	6' - 0"	6' - 8"	10
Door-Exterior-Double-Two_Lite: 72" x 84"	6' - 0"	7' - 0"	6
Door-Exterior-Revolving-Full Glass-Metal: 78" x 84"	6' - 6"	7' - 0"	2
Door-Exterior-Single-Two_Lite: 36" x 86"	3' - 0"	7' - 2"	52
Door-Interior-Single-1_Panel-Wood: 36" x 84"	3' - 0"	7' - 0"	97
Door-Interior-Single-Full Glass-Wood: 36" x 84"	3' - 0"	7' - 0"	10
Door-Passage-Double-Flush: 96" x 80"	8' - 0"	6' - 8"	2
Shower-Door_Eurotech_Dual-Slide_Vitra-200X: Vitra-200X - Glass 3/8" - 56 1/2"-59" - Shower Height	4' - 11"	6' - 6"	1
Single-Flush: 30" x 80"	2' - 6"	6' - 8"	5
Grand total: 206			206

Residential Unit Mix Schedule

Name	Count	Area	% of Total Area	% of Total Units
1-B ROOM	22	12920 SF	34%	42%
2-B ROOM	14	12688 SF	33%	27%
3-B ROOM	6	8006 SF	21%	12%
STUDIO	10	4571 SF	12%	19%
Grand total: 52	52	38186 SF		

AUTODESK

www.autodesk.com/revit

Consultant
Address
Address
Address
Phone

Consultant
Address
Address
Address
Phone

Consultant
Address
Address
Address
Phone

Consultant
Address
Address
Address
Phone

Consultant
Address
Address
Address
Phone

No.	Description	Date

Owner

Project Name

BUILDING SCHEDULES

Project Number	Project Number
Date	Issue Date
Drawn By	Author
Checked By	Checker

A-14

Scale

10/28/2026 4:42:10 AM