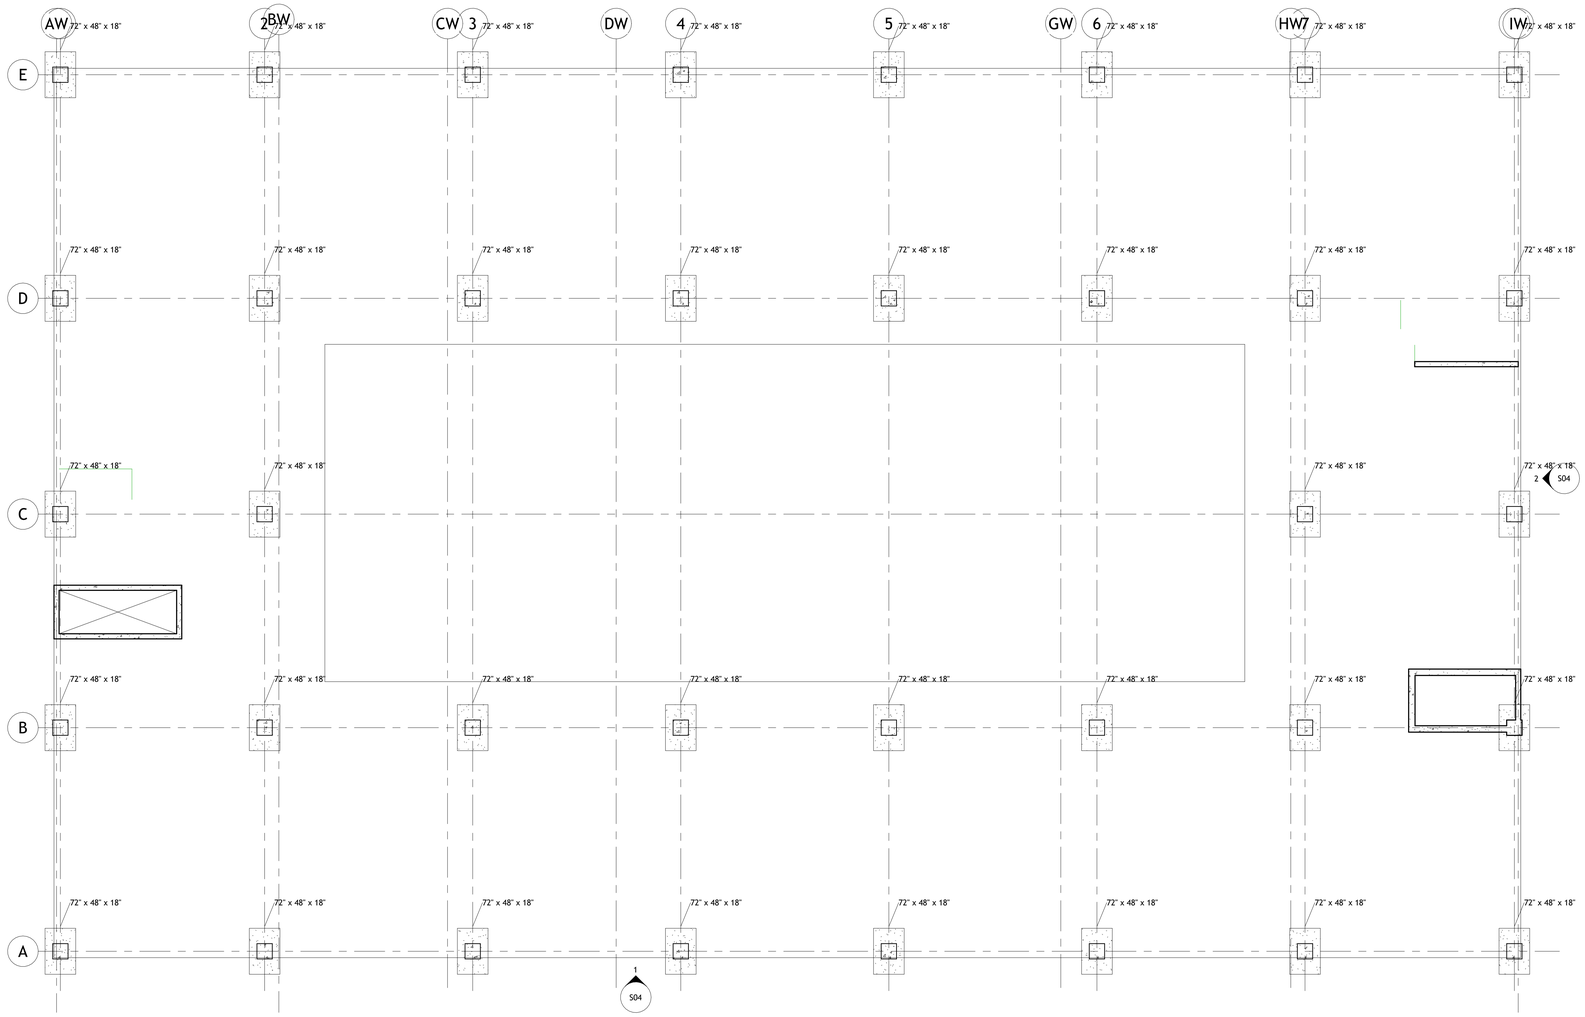


1 FOUNDATION PLAN
1/8" = 1'-0"

AUTODESK

www.autodesk.com/revit

Consultant
Address
Address
Address
Phone

Consultant
Address
Address
Address
Phone

Consultant
Address
Address
Address
Phone

Consultant
Address
Address
Address
Phone

Consultant
Address
Address
Address
Phone

No.	Description	Date

Client Name

Project Name


FOUNDATION PLAN

Project Number	Project Number
Date	Issue Date
Drawn By	Author
Checked By	Checker

S01

Scale 1/8" = 1'-0"

11/3/2026 11:43:29 PM

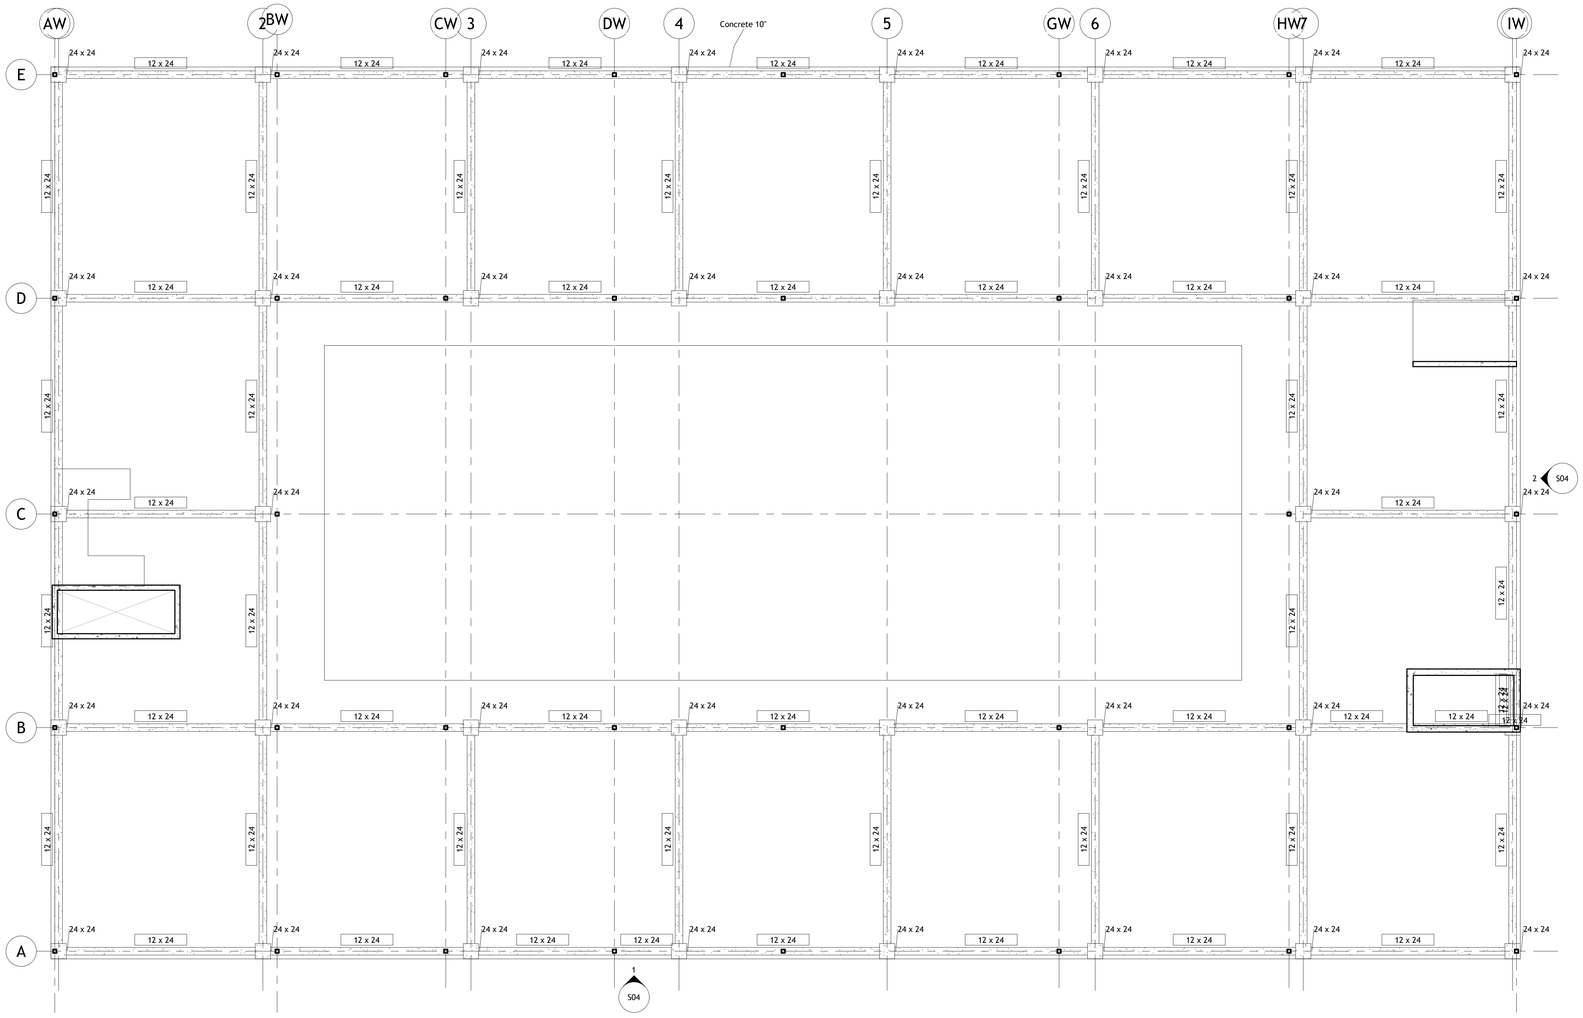

1 First Floor Structural Framing Plan
1/8" = 1'-0"

AUTODESK

www.autodesk.com/revit

Consultant
Address
Address
Address
Phone

Consultant
Address
Address
Address
Phone

Consultant
Address
Address
Address
Phone

Consultant
Address
Address
Address
Phone

Consultant
Address
Address
Address
Phone

No.	Description	Date

Client Name

Project Name


FRAMING - LEVEL 01

Project Number	Project Number
Date	Issue Date
Drawn By	Author
Checked By	Checker

S02

Scale 1/8" = 1'-0"

11/3/2026 11:43:31 PM

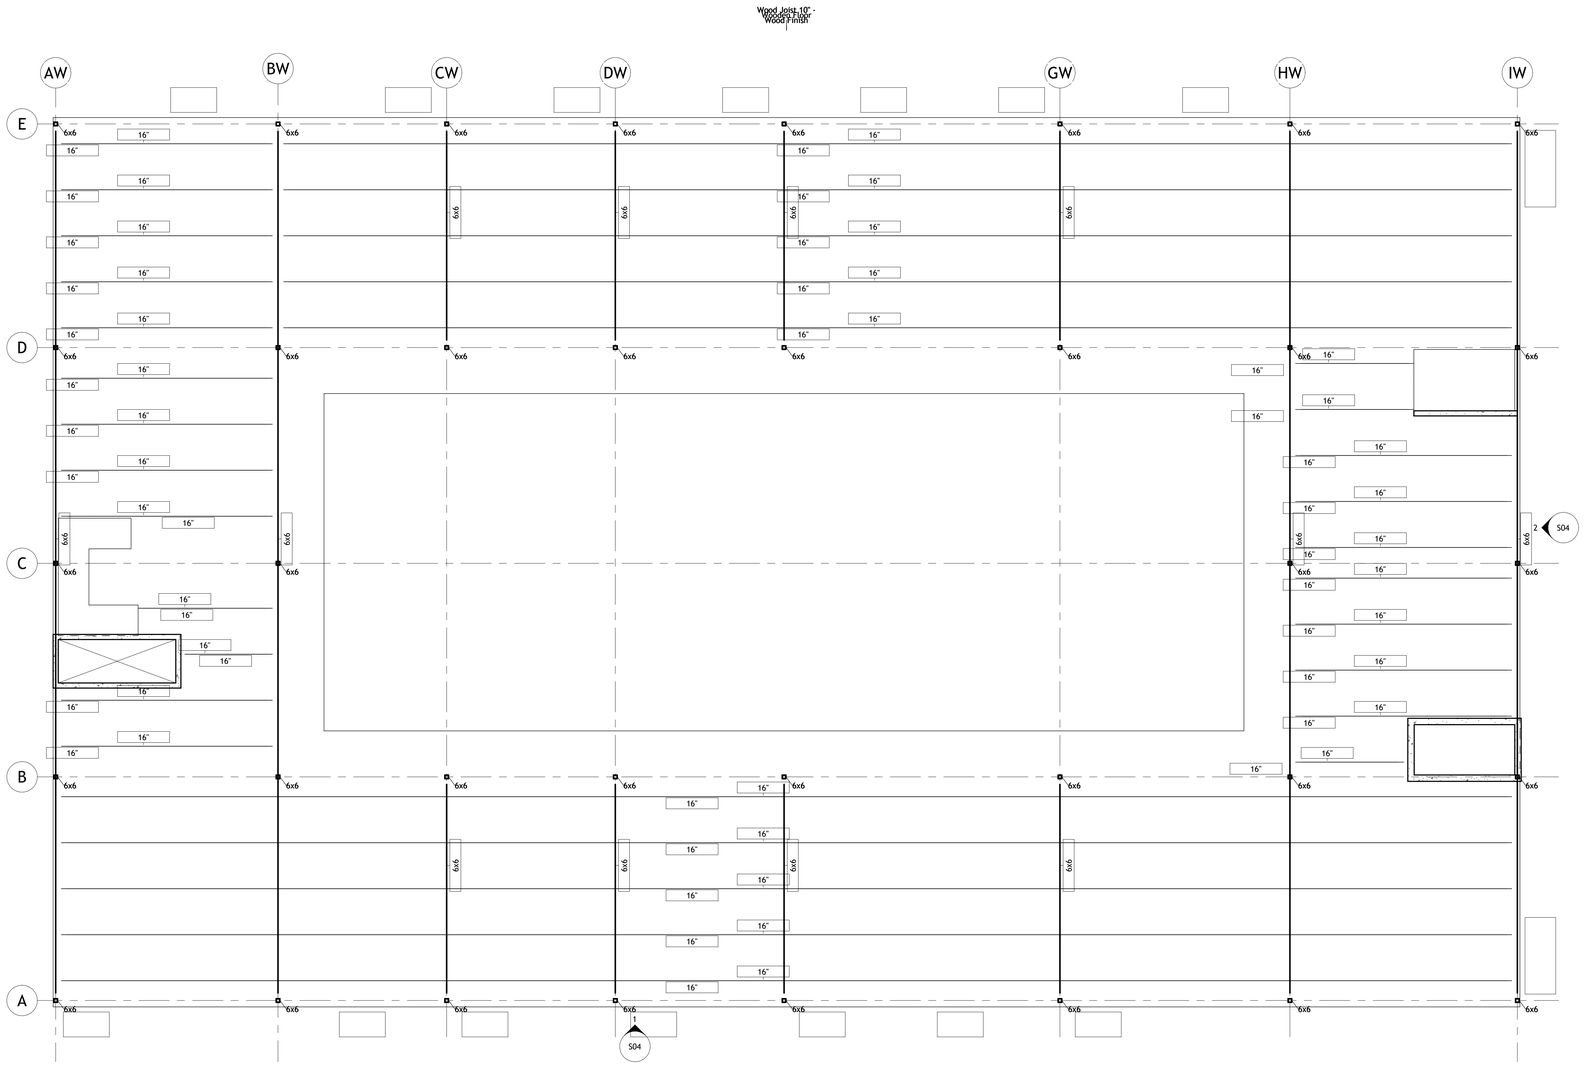

1 TYPICAL FRAMING
1/8" = 1'-0"

AUTODESK

www.autodesk.com/revit

Consultant
Address
Address
Address
Phone

Consultant
Address
Address
Address
Phone

Consultant
Address
Address
Address
Phone

Consultant
Address
Address
Address
Phone

Consultant
Address
Address
Address
Phone

No.	Description	Date

Client Name

Project Name


TYPICAL FRAMING

Project Number	Project Number
Date	Issue Date
Drawn By	Author
Checked By	Checker


S03

Scale 1/8" = 1'-0"

11/3/2026 11:43:32 PM

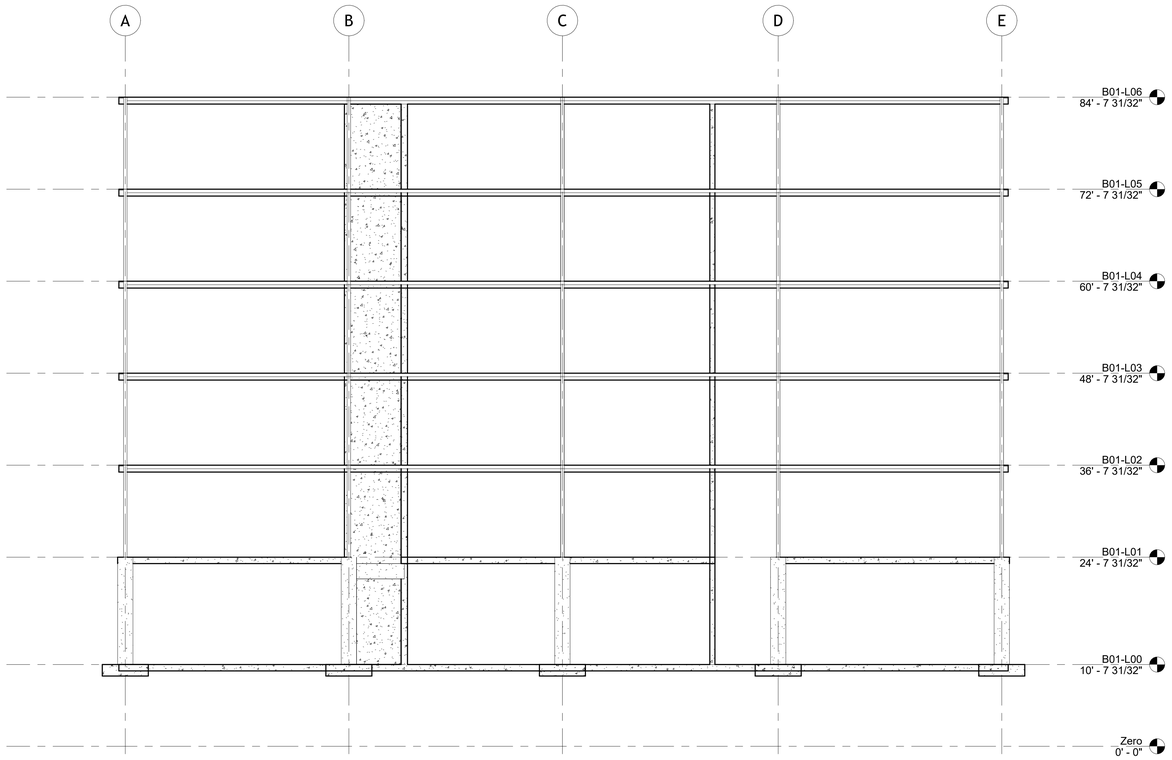

2 EAST ELEVATION
1/8" = 1'-0"

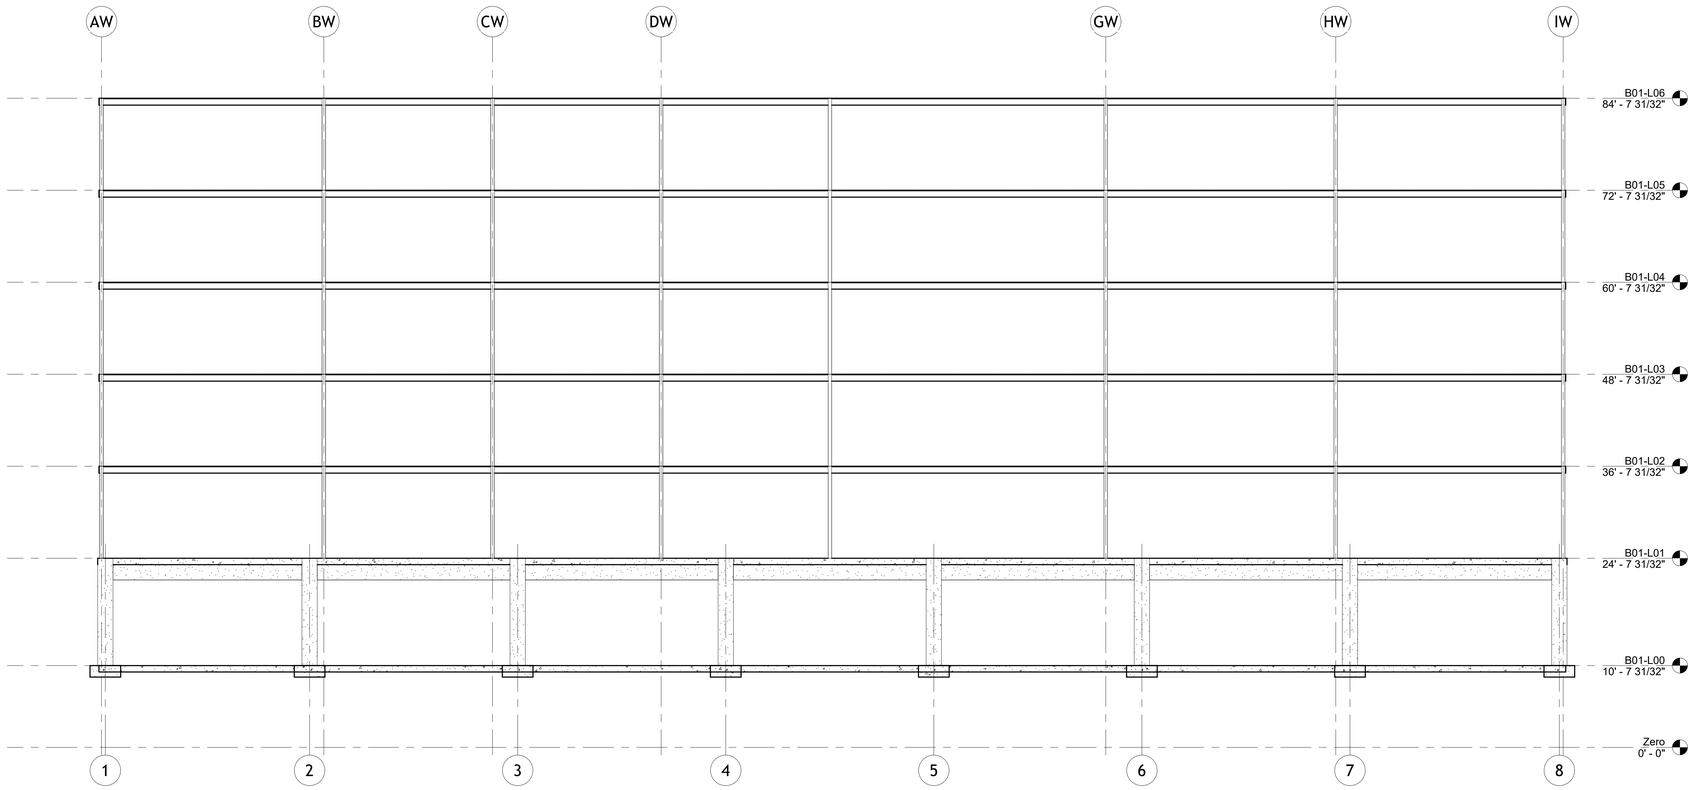

1 SOUTH ELEVATION
1/8" = 1'-0"

AUTODESK

www.autodesk.com/revit

Consultant
Address
Address
Address
Phone

Consultant
Address
Address
Address
Phone

Consultant
Address
Address
Address
Phone

Consultant
Address
Address
Address
Phone

Consultant
Address
Address
Address
Phone

No.	Description	Date

Client Name

Project Name


ELEVATION

Project Number	Project Number
Date	Issue Date
Drawn By	Author
Checked By	Checker

S04

Scale 1/8" = 1'-0"

11/3/2026 11:43:33 PM

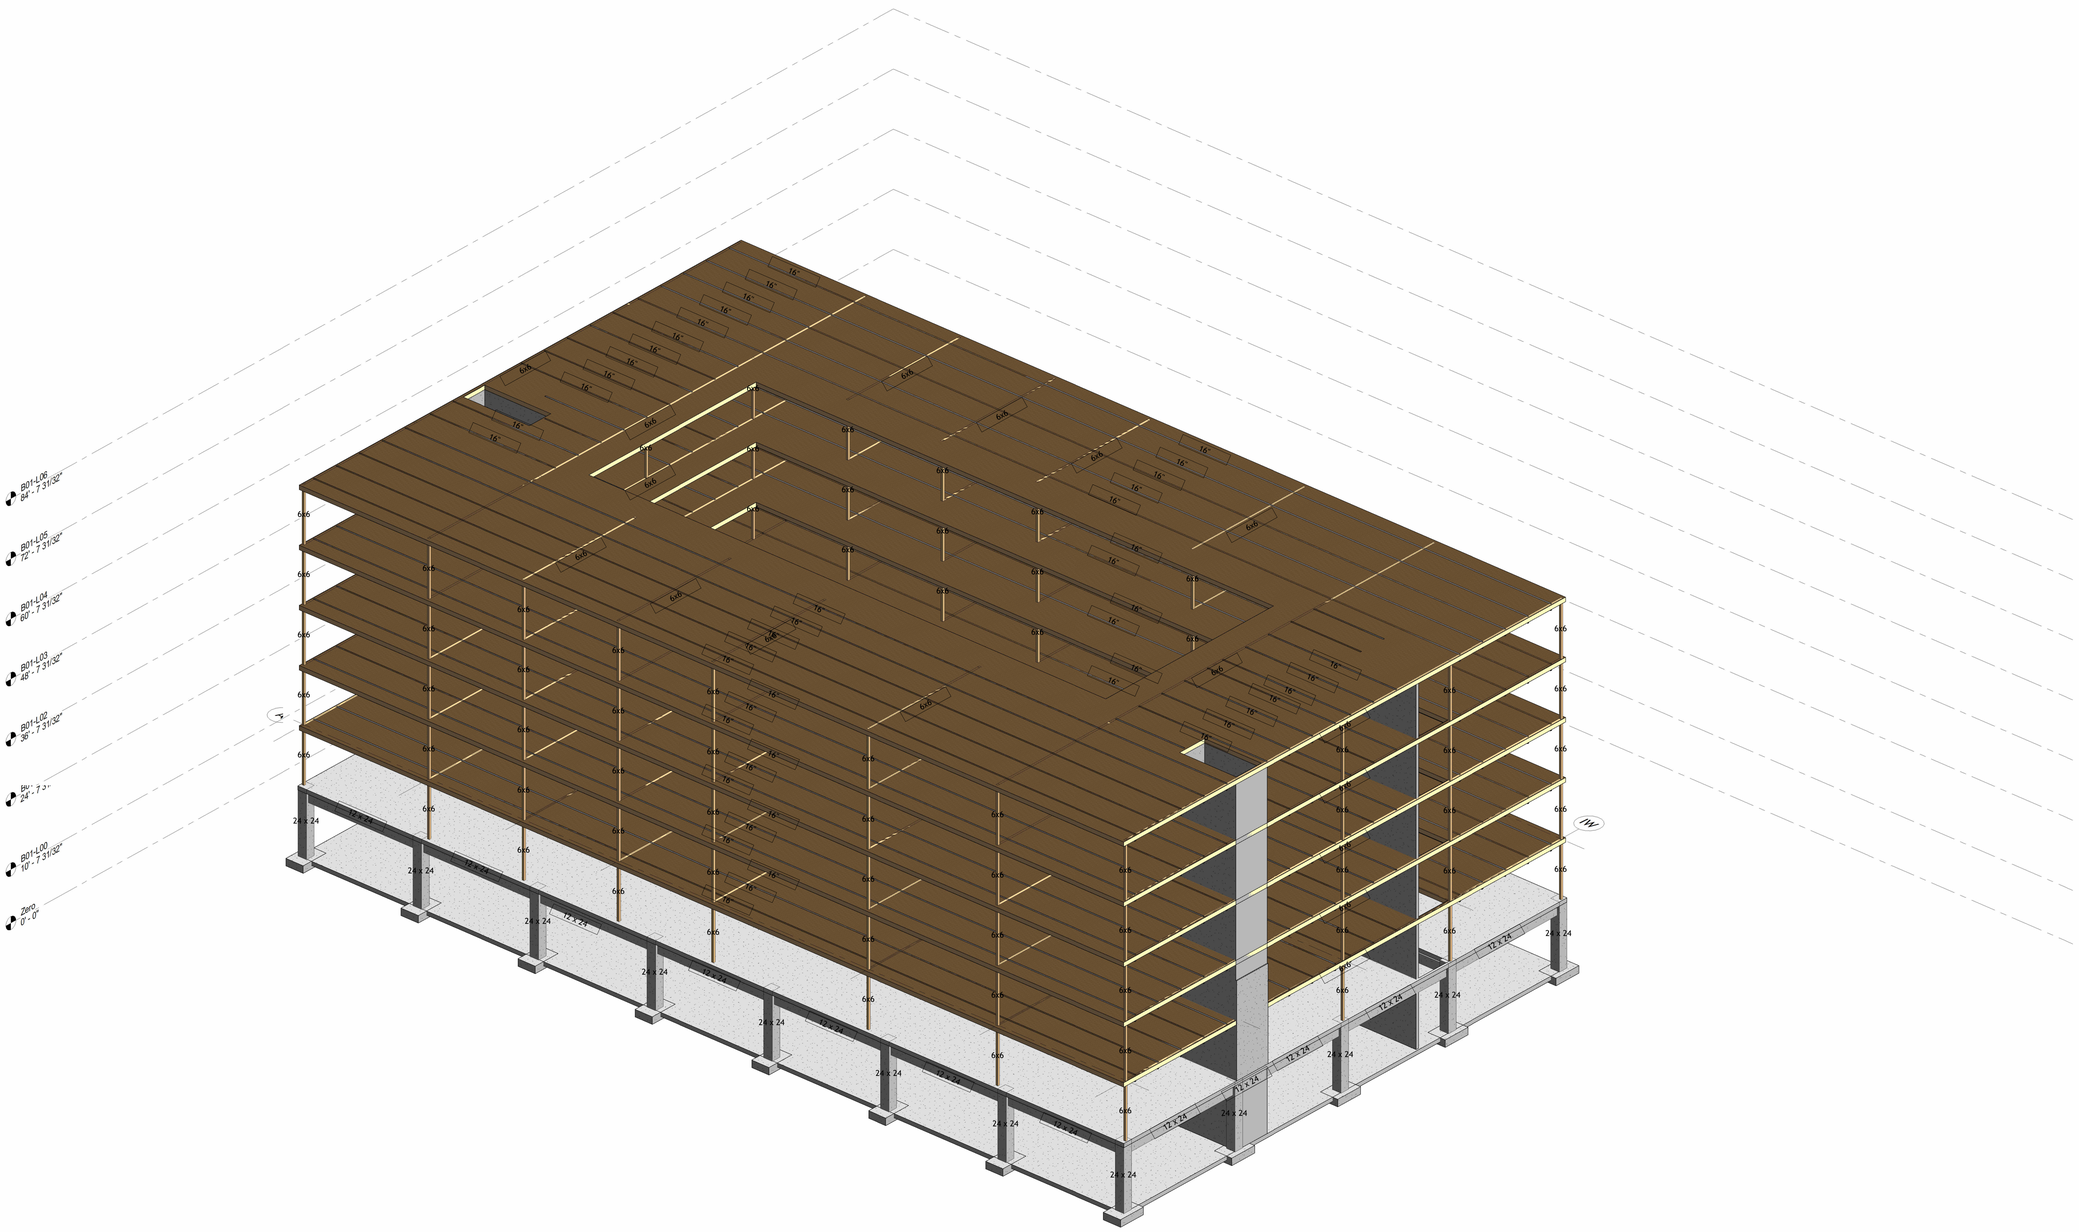

1 3D VIEW

AUTODESK

www.autodesk.com/revit

Consultant
Address
Address
Address
Phone

Consultant
Address
Address
Address
Phone

Consultant
Address
Address
Address
Phone

Consultant
Address
Address
Address
Phone

Consultant
Address
Address
Address
Phone

No.	Description	Date

Client Name

Project Name

TAGGED 3D VIEW

Project Number	Project Number
Date	Issue Date
Drawn By	Author
Checked By	Checker

S05

Scale

11/3/2026 11:43:41 PM