


FLOOR PLAN
LEVEL 3 - ROOF
284' - 7 7/32"
FLOOR PLAN
LEVEL 2
264' - 7 7/32"
234'
FLOOR PLAN
LEVEL 1
204' - 7 7/32"
FLOOR PLAN
LEVEL 0
COMMERCIAL
204' - 7 7/32"

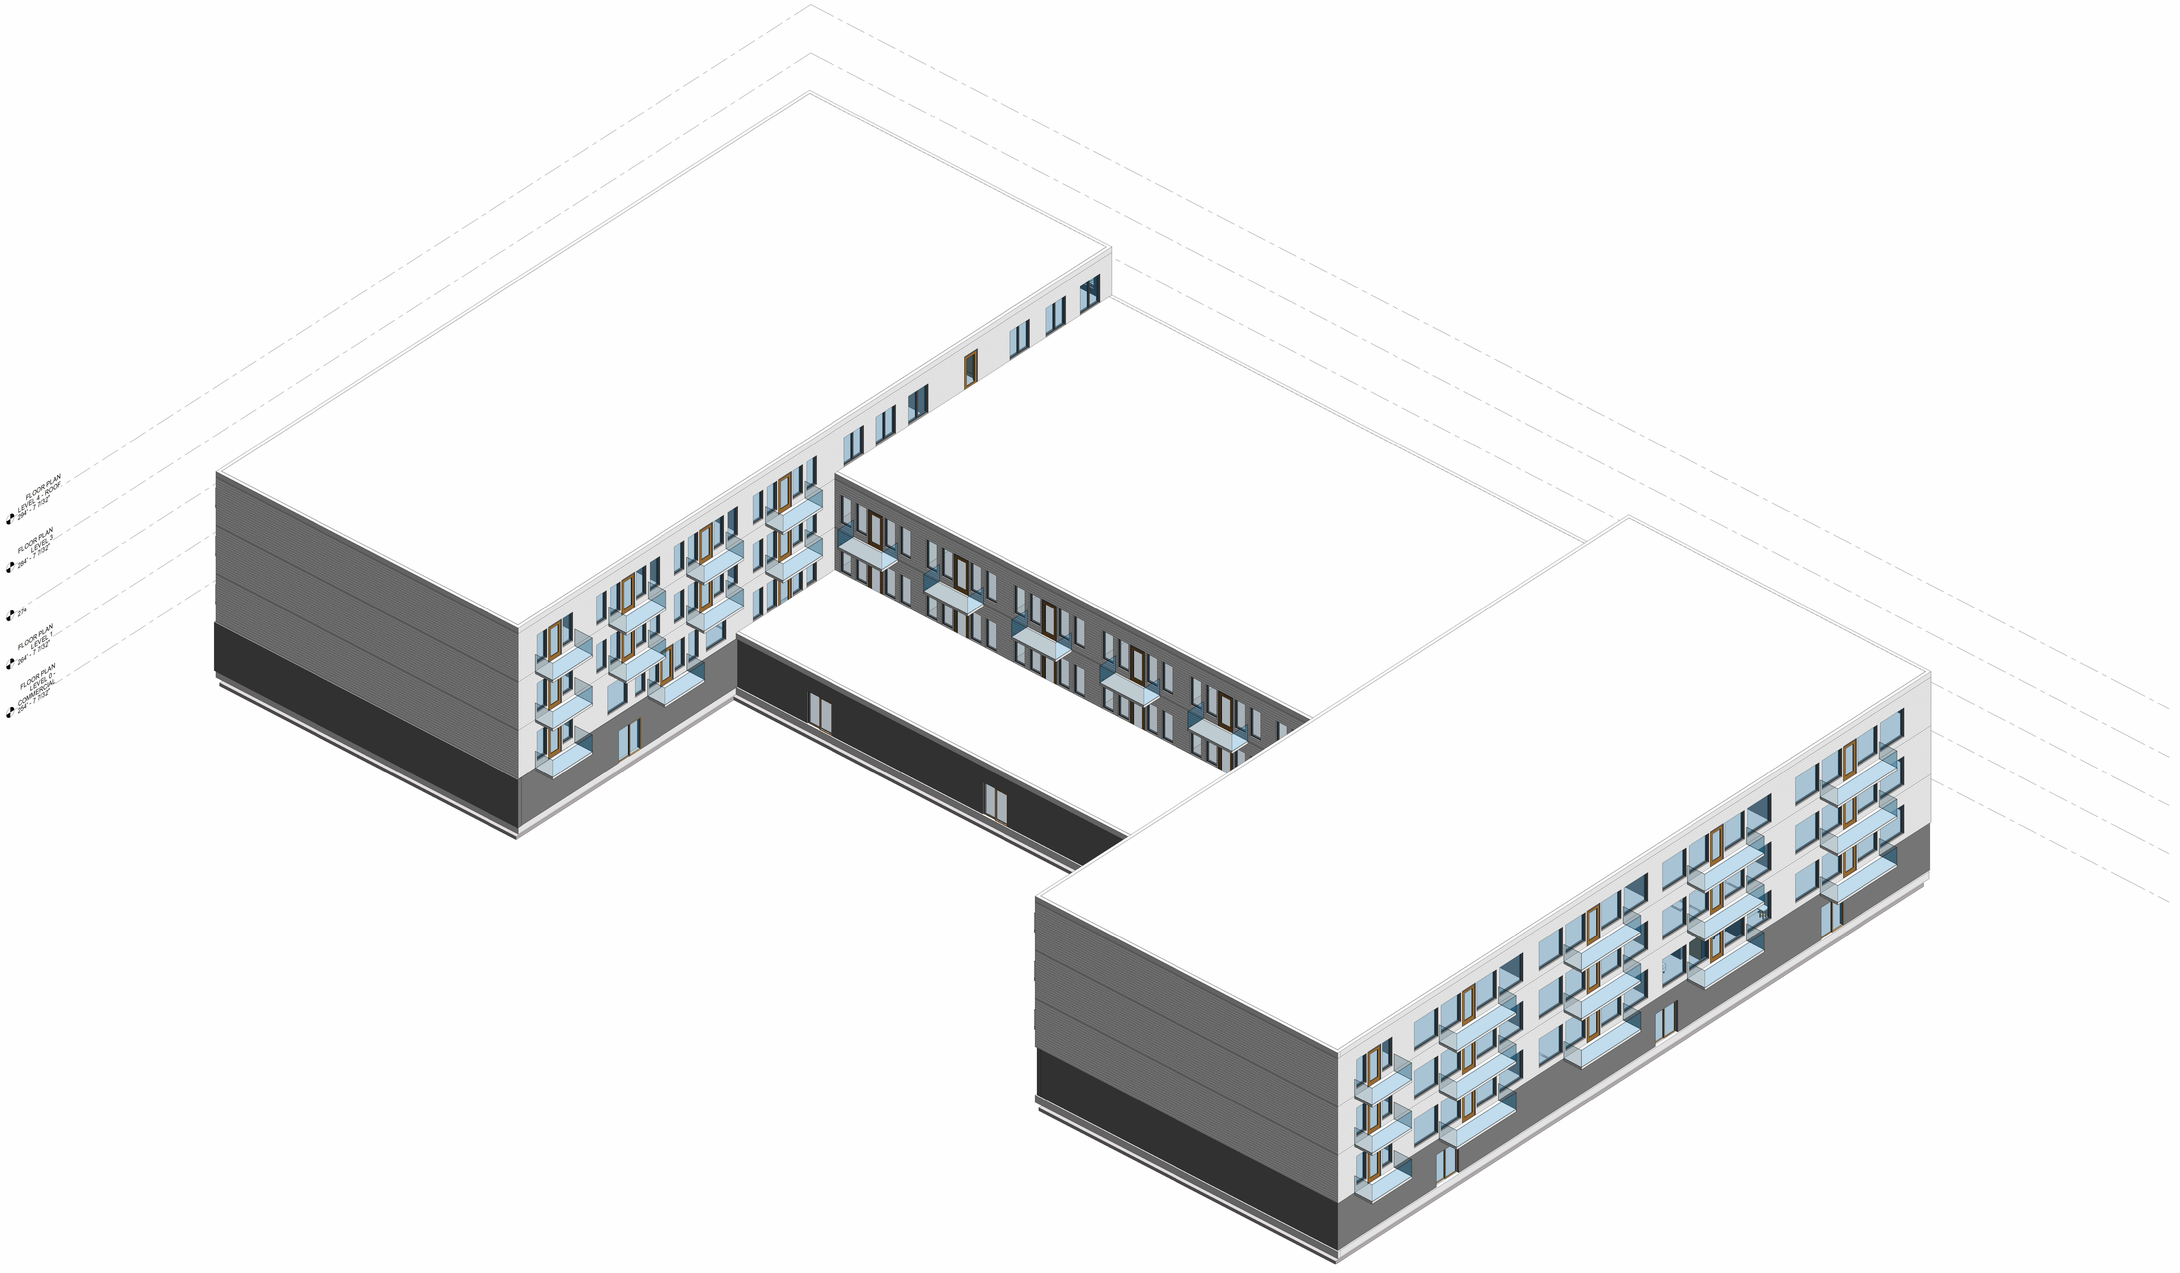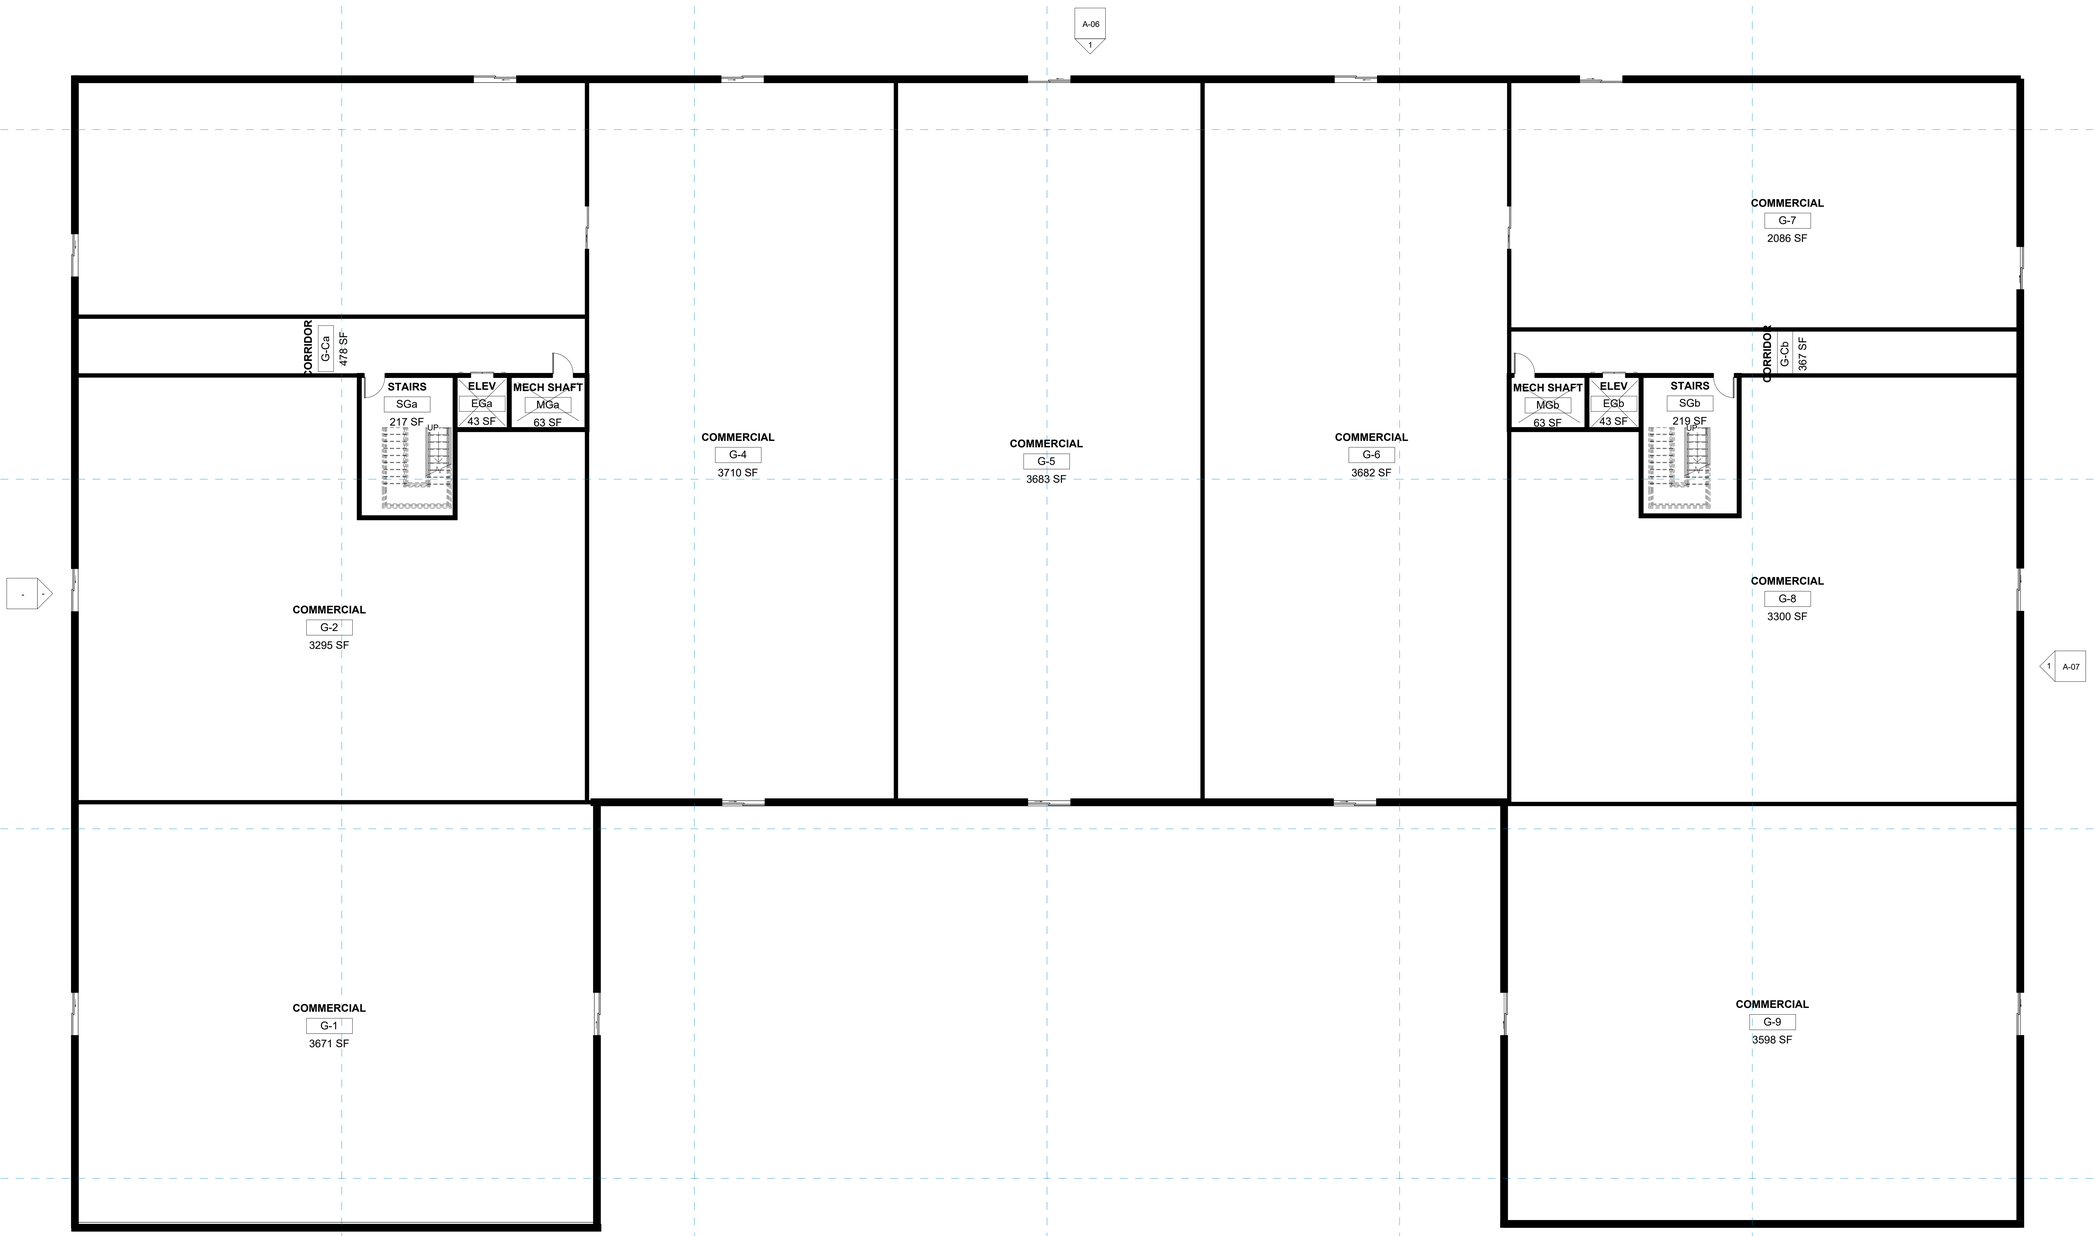

1 FLOOR PLAN LEVEL 0 - COMMERCIAL
1/8" = 1'-0"

AUTODESK

www.autodesk.com/revit

Consultant
Address
Address
Address
Phone

Consultant
Address
Address
Address
Phone

Consultant
Address
Address
Address
Phone

Consultant
Address
Address
Address
Phone

Consultant
Address
Address
Address
Phone

No.	Description	Date

Madison Hunt

9th & Lincoln

FLOOR PLAN LEVEL 0 - COMMERCIAL

Project Number	Project Number
Date	Issue Date
Drawn By	Author
Checked By	Madison Hunt

A-00

Scale 1/8" = 1'-0"

10/27/2026 8:40:04 PM



1 FLOOR PLAN LEVEL 1
1/8" = 1'-0"

AUTODESK

www.autodesk.com/revit

Consultant
Address
Address
Address
Phone

Consultant
Address
Address
Address
Phone

Consultant
Address
Address
Address
Phone

Consultant
Address
Address
Address
Phone

Consultant
Address
Address
Address
Phone

No.	Description	Date

Madison Hunt

9th & Lincoln


FLOOR PLAN LEVEL 1

Project Number	Project Number
Date	Issue Date
Drawn By	Author
Checked By	Madison Hunt

A-01

Scale 1/8" = 1'-0"

10/27/2026 8:40:05 PM

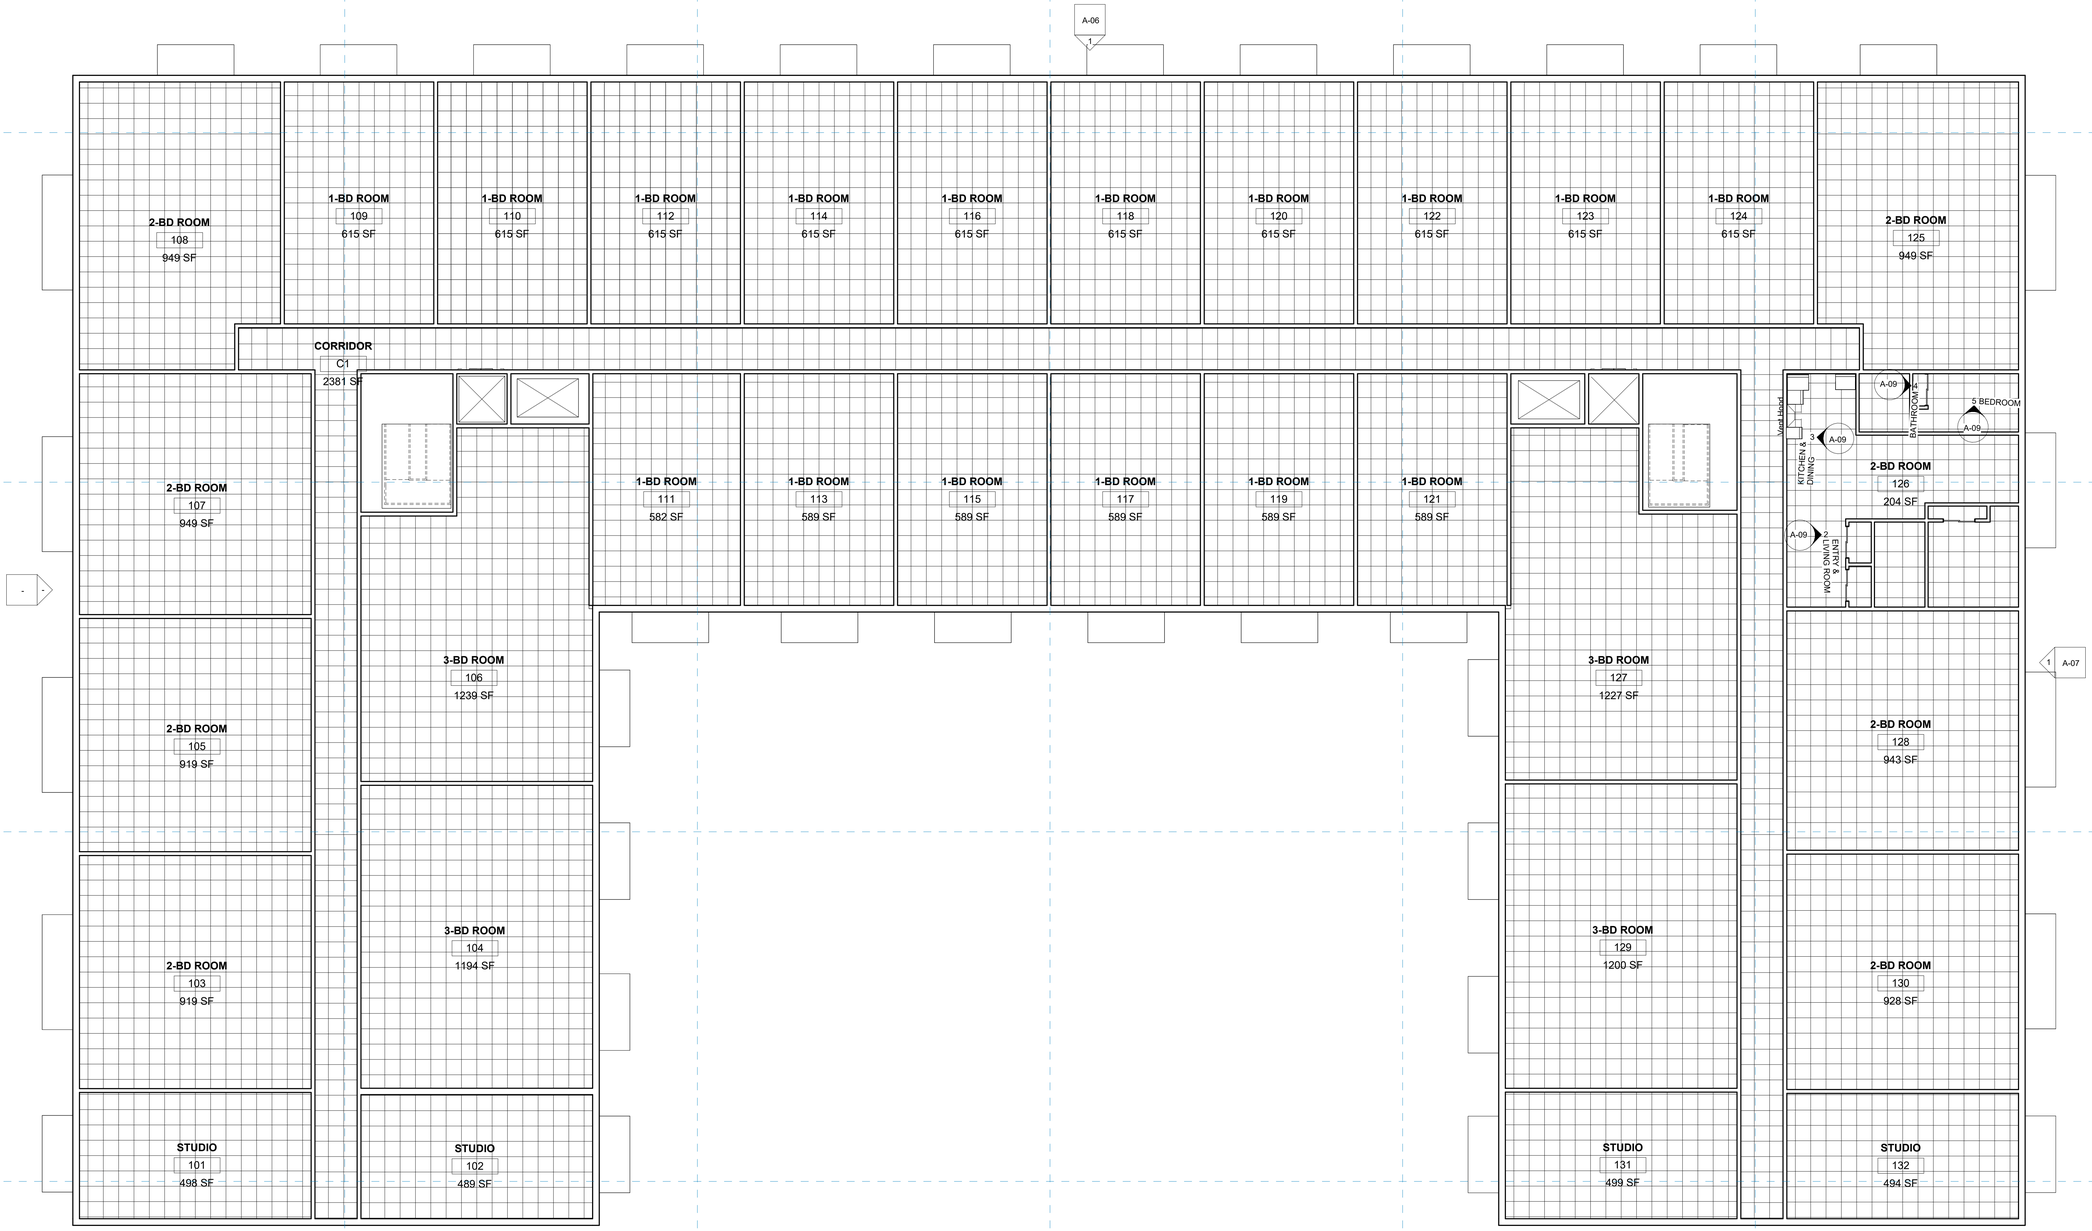

1 CEILING PLAN LEVEL 1
1/8" = 1'-0"

AUTODESK

www.autodesk.com/revit

Consultant
Address
Address
Address
Phone

Consultant
Address
Address
Address
Phone

Consultant
Address
Address
Address
Phone

Consultant
Address
Address
Address
Phone

Consultant
Address
Address
Address
Phone

No.	Description	Date

Madison Hunt

9th & Lincoln


CEILING PLAN LEVEL 1

Project Number	Project Number
Date	Issue Date
Drawn By	Author
Checked By	Checker


A-08

Scale 1/8" = 1'-0"


10/27/2026 8:40:06 PM

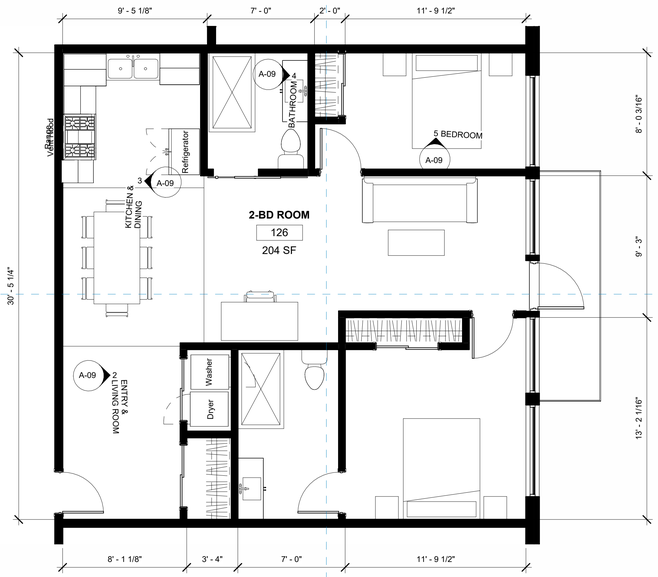

1 FLOOR PLAN LEVEL 1 - Room 126
1/4" = 1'-0"

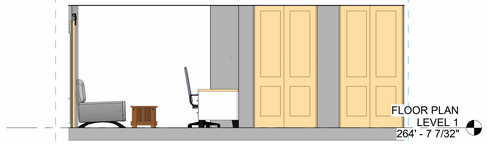


2 ENTRY & LIVING ROOM
1/4" = 1'-0"

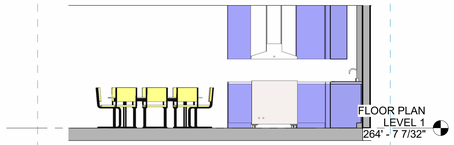

3 KITCHEN & DINING
1/4" = 1'-0"

4 BATHROOM
1/4" = 1'-0"

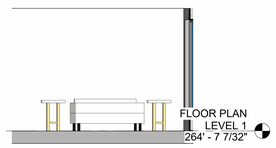

5 BEDROOM
1/4" = 1'-0"

AUTODESK

www.autodesk.com/revit

Consultant
Address
Address
Address
Phone

Consultant
Address
Address
Address
Phone

Consultant
Address
Address
Address
Phone

Consultant
Address
Address
Address
Phone

Consultant
Address
Address
Address
Phone

No.	Description	Date

Madison Hunt

9th & Lincoln

ROOM 126

Project Number	Project Number
Date	Issue Date
Drawn By	Author
Checked By	Checker

A-09

Scale 1/4" = 1'-0"

10/27/2026 8:40:14 PM

Room Schedule - LEVEL 1					
Name	Number	Area	Level	Occupancy Factor	Occupants
FLOOR PLAN LEVEL 1					
1-BD ROOM	122	615 SF	FLOOR PLAN LEVEL 1	200	4
1-BD ROOM	112	615 SF	FLOOR PLAN LEVEL 1	200	4
1-BD ROOM	111	582 SF	FLOOR PLAN LEVEL 1	200	3
1-BD ROOM	121	589 SF	FLOOR PLAN LEVEL 1	200	3
1-BD ROOM	110	615 SF	FLOOR PLAN LEVEL 1	200	4
1-BD ROOM	114	615 SF	FLOOR PLAN LEVEL 1	200	4
1-BD ROOM	116	615 SF	FLOOR PLAN LEVEL 1	200	4
1-BD ROOM	118	615 SF	FLOOR PLAN LEVEL 1	200	4
1-BD ROOM	120	615 SF	FLOOR PLAN LEVEL 1	200	4
1-BD ROOM	123	615 SF	FLOOR PLAN LEVEL 1	200	4
1-BD ROOM	113	589 SF	FLOOR PLAN LEVEL 1	200	3
1-BD ROOM	115	589 SF	FLOOR PLAN LEVEL 1	200	3
1-BD ROOM	117	589 SF	FLOOR PLAN LEVEL 1	200	3
1-BD ROOM	119	589 SF	FLOOR PLAN LEVEL 1	200	3
1-BD ROOM	124	615 SF	FLOOR PLAN LEVEL 1	200	4
1-BD ROOM	109	615 SF	FLOOR PLAN LEVEL 1	200	4
1-BD ROOM: 16		9681 SF			58
2-BD ROOM	108	949 SF	FLOOR PLAN LEVEL 1	200	5
2-BD ROOM	125	949 SF	FLOOR PLAN LEVEL 1	200	5
2-BD ROOM	107	949 SF	FLOOR PLAN LEVEL 1	200	5
2-BD ROOM	126	204 SF	FLOOR PLAN LEVEL 1	200	2
2-BD ROOM	105	919 SF	FLOOR PLAN LEVEL 1	200	5
2-BD ROOM	103	919 SF	FLOOR PLAN LEVEL 1	200	5
2-BD ROOM	128	943 SF	FLOOR PLAN LEVEL 1	200	5
2-BD ROOM	130	928 SF	FLOOR PLAN LEVEL 1	200	5
2-BD ROOM: 8		6761 SF			37
3-BD ROOM	129	1200 SF	FLOOR PLAN LEVEL 1	200	6
3-BD ROOM	106	1239 SF	FLOOR PLAN LEVEL 1	200	7
3-BD ROOM	104	1194 SF	FLOOR PLAN LEVEL 1	200	6
3-BD ROOM	127	1227 SF	FLOOR PLAN LEVEL 1	200	7
3-BD ROOM: 4		4860 SF			26
CORRIDOR	C1	2381 SF	FLOOR PLAN LEVEL 1		
CORRIDOR: 1		2381 SF			0
ELEV	1-E2	43 SF	FLOOR PLAN LEVEL 1		
ELEV	1-E1	43 SF	FLOOR PLAN LEVEL 1		
ELEV: 2		86 SF			0
MECH SHAFT	1-M1	67 SF	FLOOR PLAN LEVEL 1	300	1
MECH SHAFT	1-M2	63 SF	FLOOR PLAN LEVEL 1	300	1
MECH SHAFT: 2		130 SF			2
STAIRS	1-S2	219 SF	FLOOR PLAN LEVEL 1		
STAIRS	1-S1	217 SF	FLOOR PLAN LEVEL 1		
STAIRS: 2		436 SF			0
STUDIO	131	499 SF	FLOOR PLAN LEVEL 1	200	3
STUDIO	102	489 SF	FLOOR PLAN LEVEL 1	200	3
STUDIO	101	498 SF	FLOOR PLAN LEVEL 1	200	3
STUDIO	132	494 SF	FLOOR PLAN LEVEL 1	200	3
STUDIO: 4		1980 SF			12
FLOOR PLAN LEVEL 1: 39		26314 SF			135
Grand total: 39		26314 SF			135

Window Schedule			
Family and Type	Width	Height	Count
Forma Window 1: Window 2'6" x 6'	2' - 6"	6' - 0"	268
Forma Window 1: Window 3' 6" x 6'	3' - 6"	6' - 0"	12
Forma Window 1: Window 5' x 6'	5' - 0"	6' - 0"	52
Forma Window 1: Window 6' x 6'	6' - 0"	6' - 0"	48
Grand total: 380			

Door Schedule			
Type	Height	Width	Count
36" x 84" (wo Trim)	7' - 0"	3' - 0"	1
48" x 96"	8' - 0"	4' - 0"	4
68" x 80"	6' - 8"	5' - 8"	18
Door-Interior-Single-1_Panel-Wood	6' - 8"	2' - 8"	103
Door-Interior-Single-Flush_Panel-Wood	6' - 8"	2' - 8"	3
Door-Passage-Single-Full_Lite	7' - 0"	3' - 0"	96

AUTODESK

www.autodesk.com/revit

Consultant
Address
Address
Address
Phone

Consultant
Address
Address
Address
Phone

Consultant
Address
Address
Address
Phone

Consultant
Address
Address
Address
Phone

Consultant
Address
Address
Address
Phone

No.	Description	Date

Madison Hunt

9th & Lincoln


SCHEDULES

Project Number	Project Number
Date	Issue Date
Drawn By	Author
Checked By	Checker

A-10

Scale

10/27/2026 8:40:14 PM

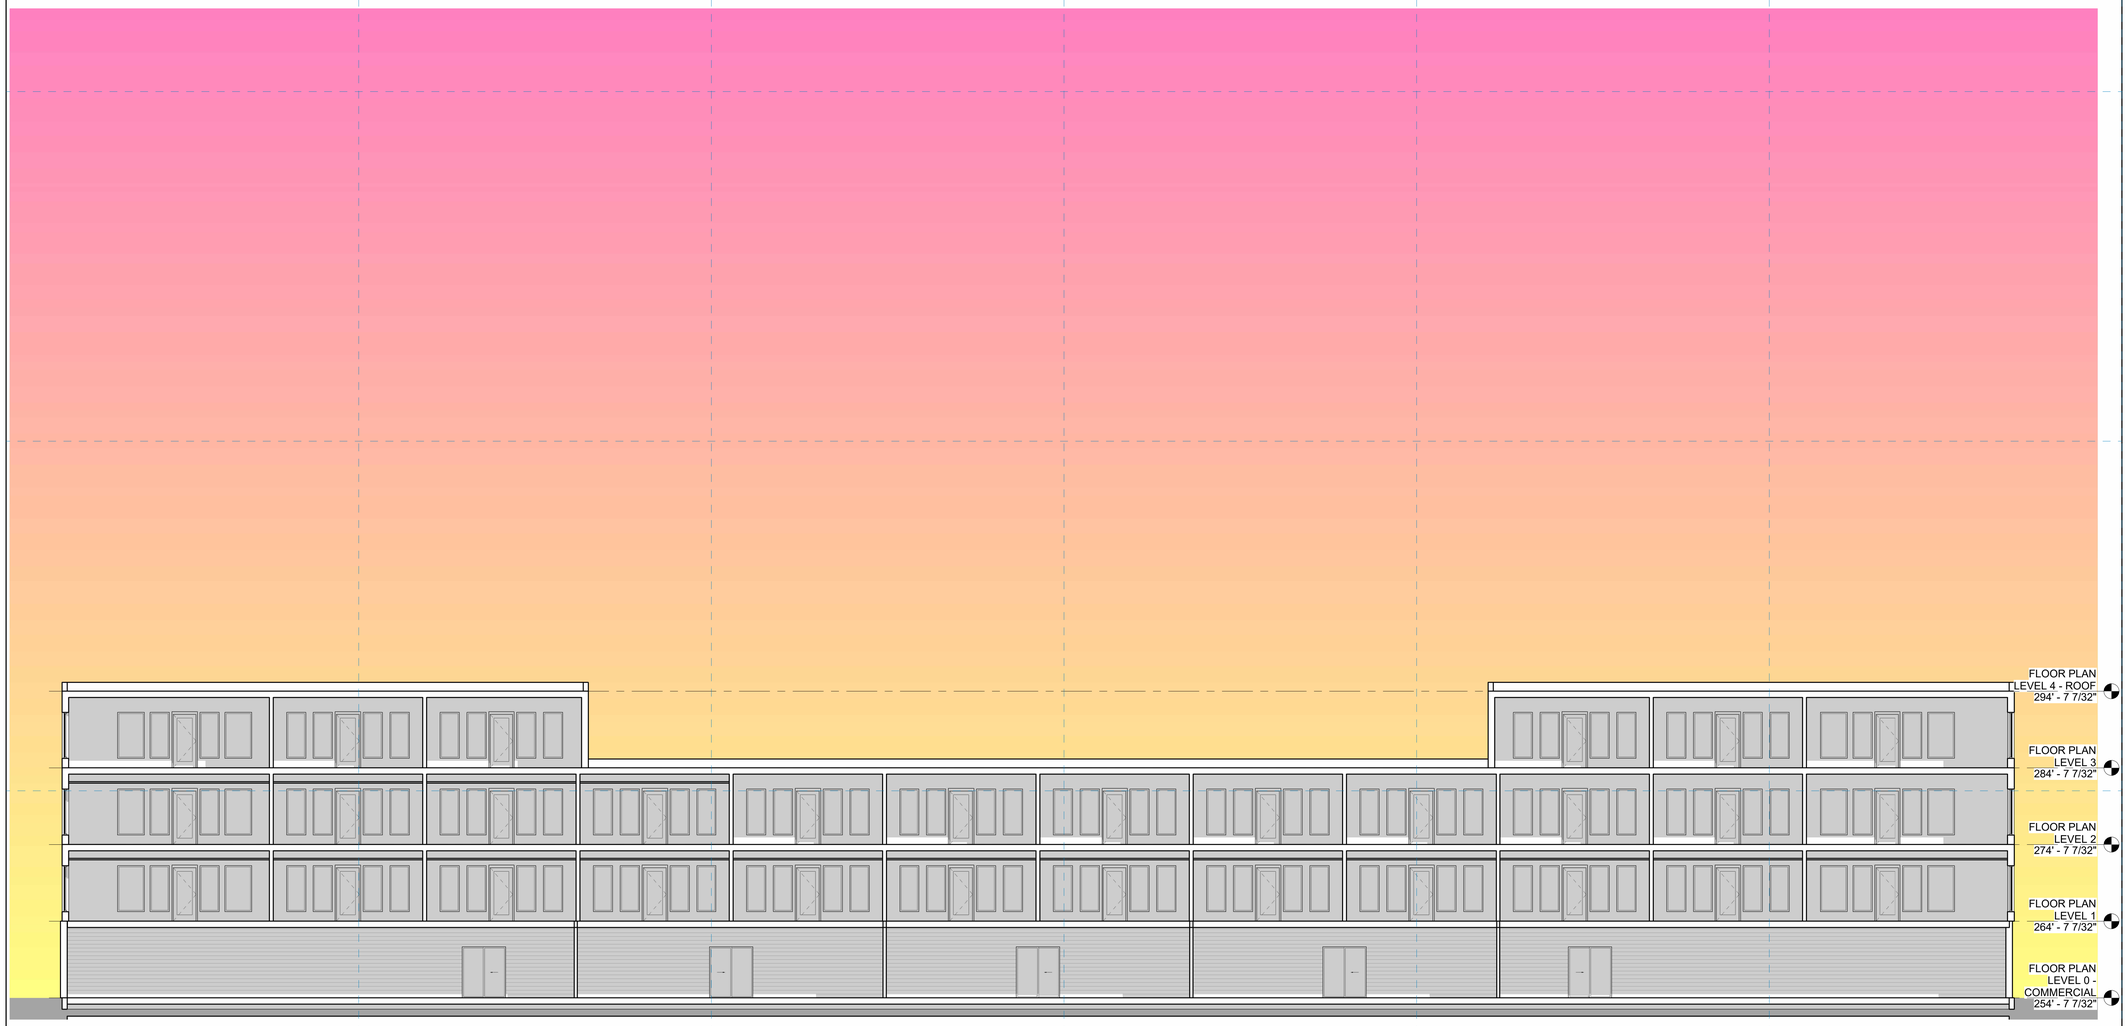

AUTODESK

www.autodesk.com/revit

Consultant
Address
Address
Address
Phone

Consultant
Address
Address
Address
Phone

Consultant
Address
Address
Address
Phone

Consultant
Address
Address
Address
Phone

Consultant
Address
Address
Address
Phone

No.	Description	Date

Madison Hunt

9th & Lincoln

NORTH SECTIONS - ROOMS

Project Number	Project Number
Date	Issue Date
Drawn By	Author
Checked By	Checker

A-13

Scale 1/8" = 1'-0"

10/27/2026 8:40:22 PM