


B02-L08
134' - 8 11/32"
B02-L07
122' - 8 11/32"
B02-L06
110' - 8 11/32"
B02-L05
98' - 8 11/32"
B02-L04
86' - 8 11/32"
B02-L03
74' - 8 11/32"
B02-L02
62' - 8 11/32"
B02-L01
50' - 8 11/32"
B02-L00
34' - 8 11/32"
B01-L0
98' - 4 :
B01-L0
86' - 4 :
B01-L0
74' - 4 :
B01-L0
62' - 4 :
B01-L0
50' - 4 :
B01-L0
34' - 4 :
Zero
0' - 0"

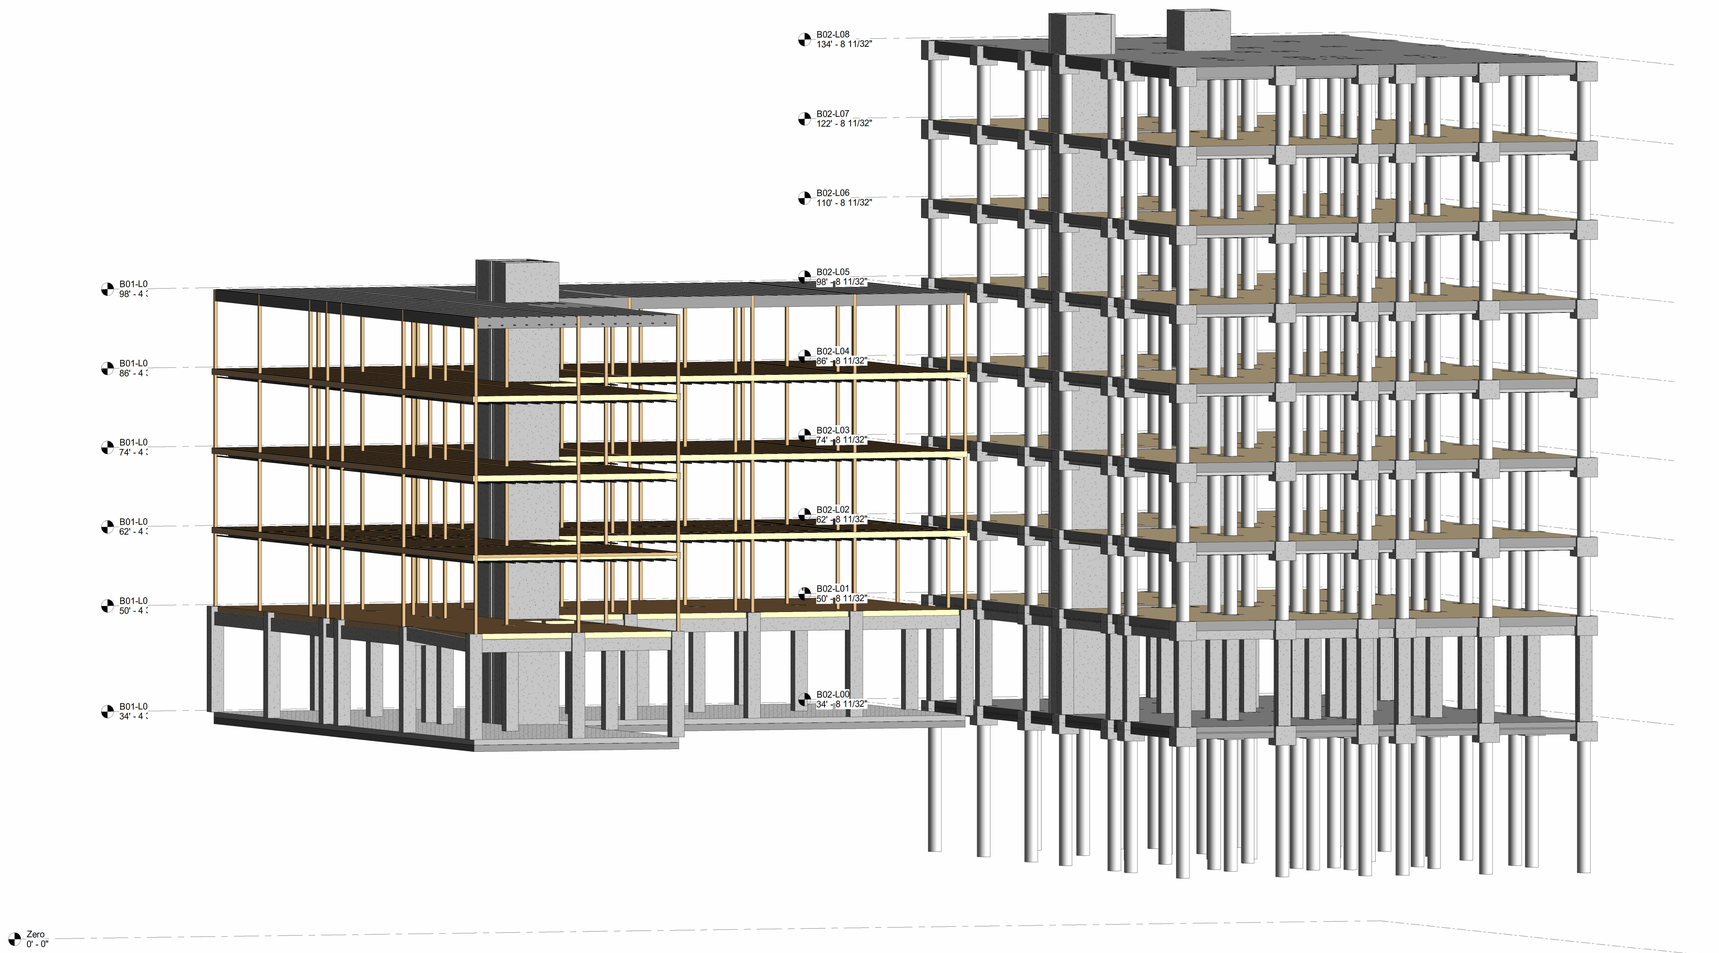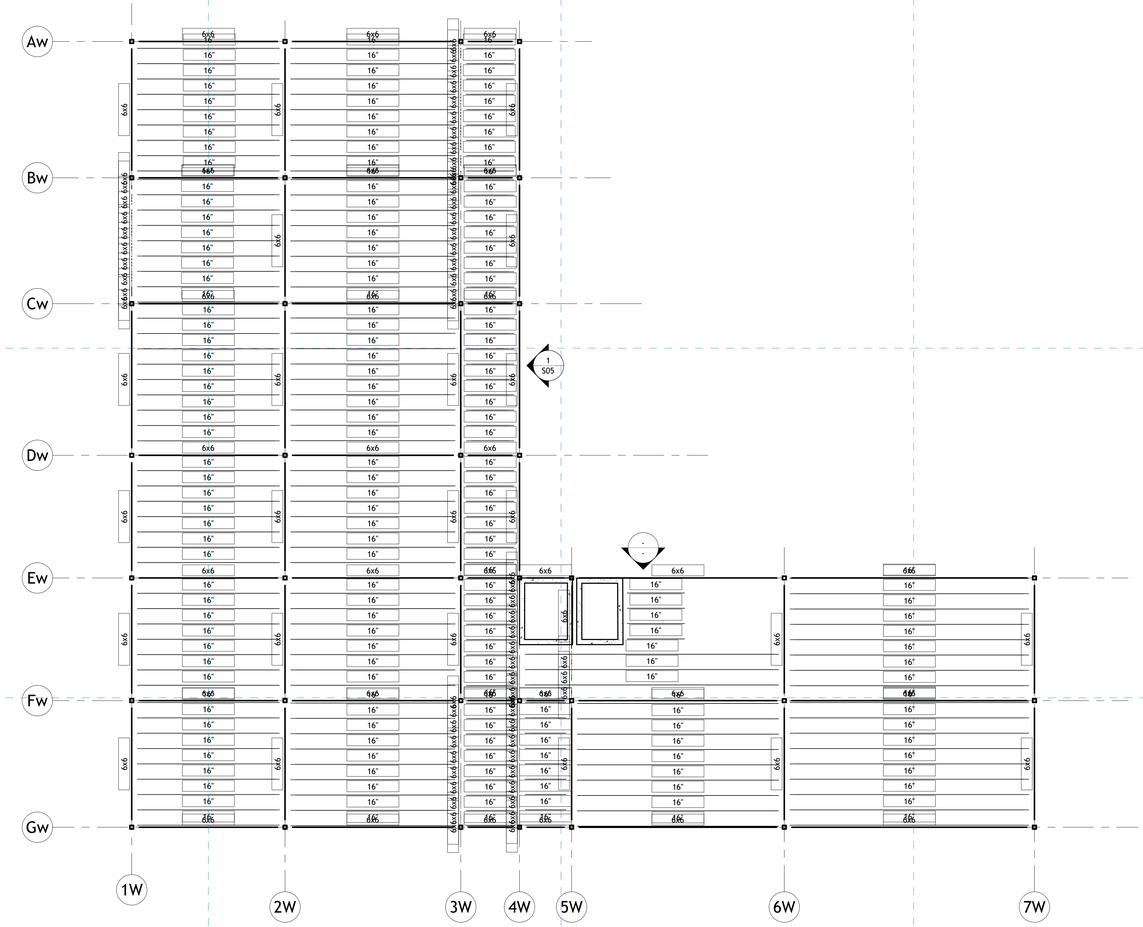

1 B01-L02
1/8" = 1'-0"

AUTODESK

www.autodesk.com/revit

Consultant
Address
Address
Address
Phone

Consultant
Address
Address
Address
Phone

Consultant
Address
Address
Address
Phone

Consultant
Address
Address
Address
Phone

Consultant
Address
Address
Address
Phone

No.	Description	Date

Client Name

Project Name


FRAMING PLAN

Project Number	Project Number
Date	Issue Date
Drawn By	Author
Checked By	Checker

S01

Scale 1/8" = 1'-0"

11/2/2026 11:30:41 PM

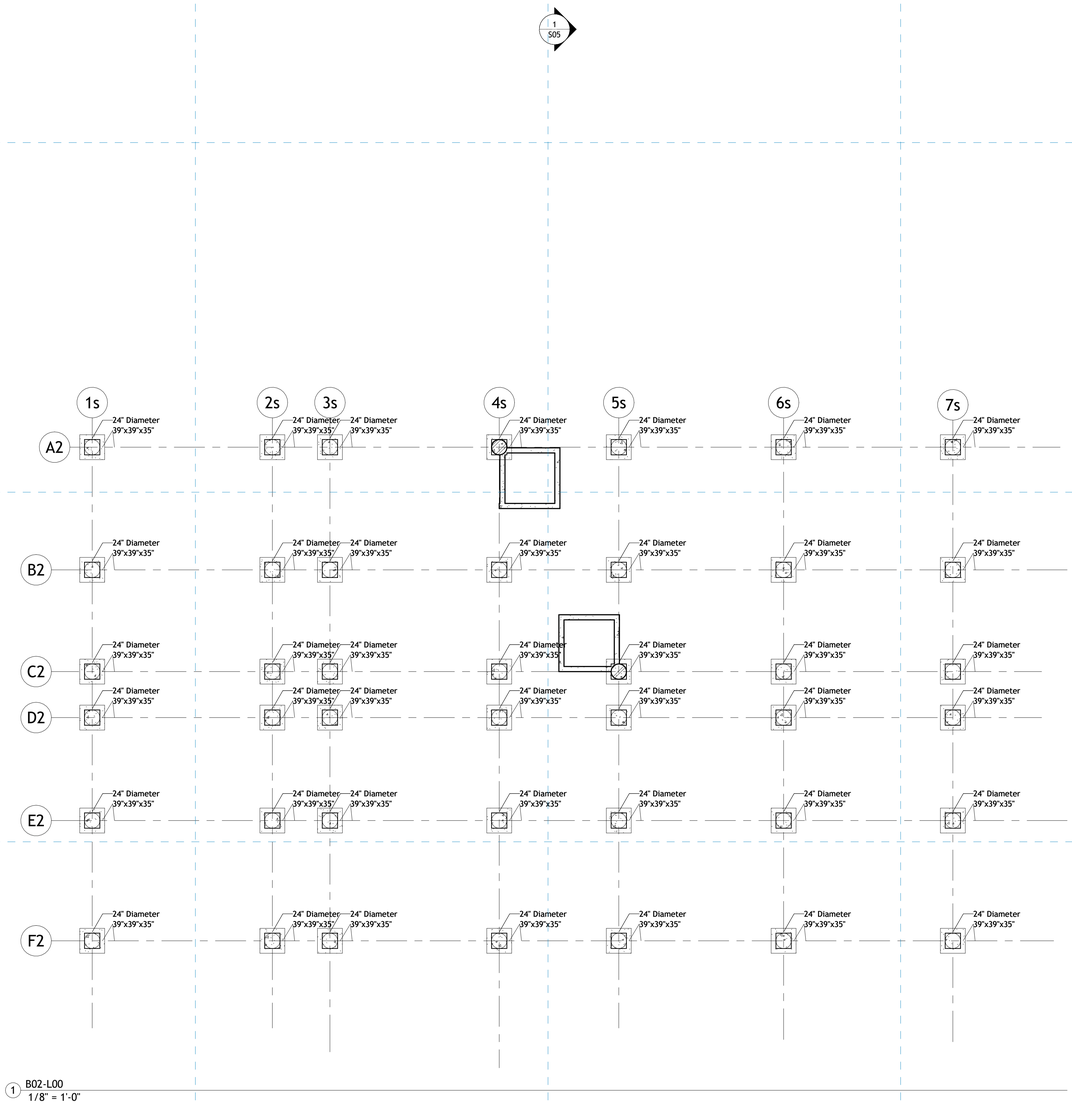

AUTODESK

www.autodesk.com/revit

Consultant
Address
Address
Address
Phone

Consultant
Address
Address
Address
Phone

Consultant
Address
Address
Address
Phone

Consultant
Address
Address
Address
Phone

Consultant
Address
Address
Address
Phone

No.	Description	Date

Client Name

Project Name


FOUNDATION B2

Project Number	Project Number
Date	Issue Date
Drawn By	Author
Checked By	Checker

S02

Scale 1/8" = 1'-0"

11/2/2026 11:30:42 PM

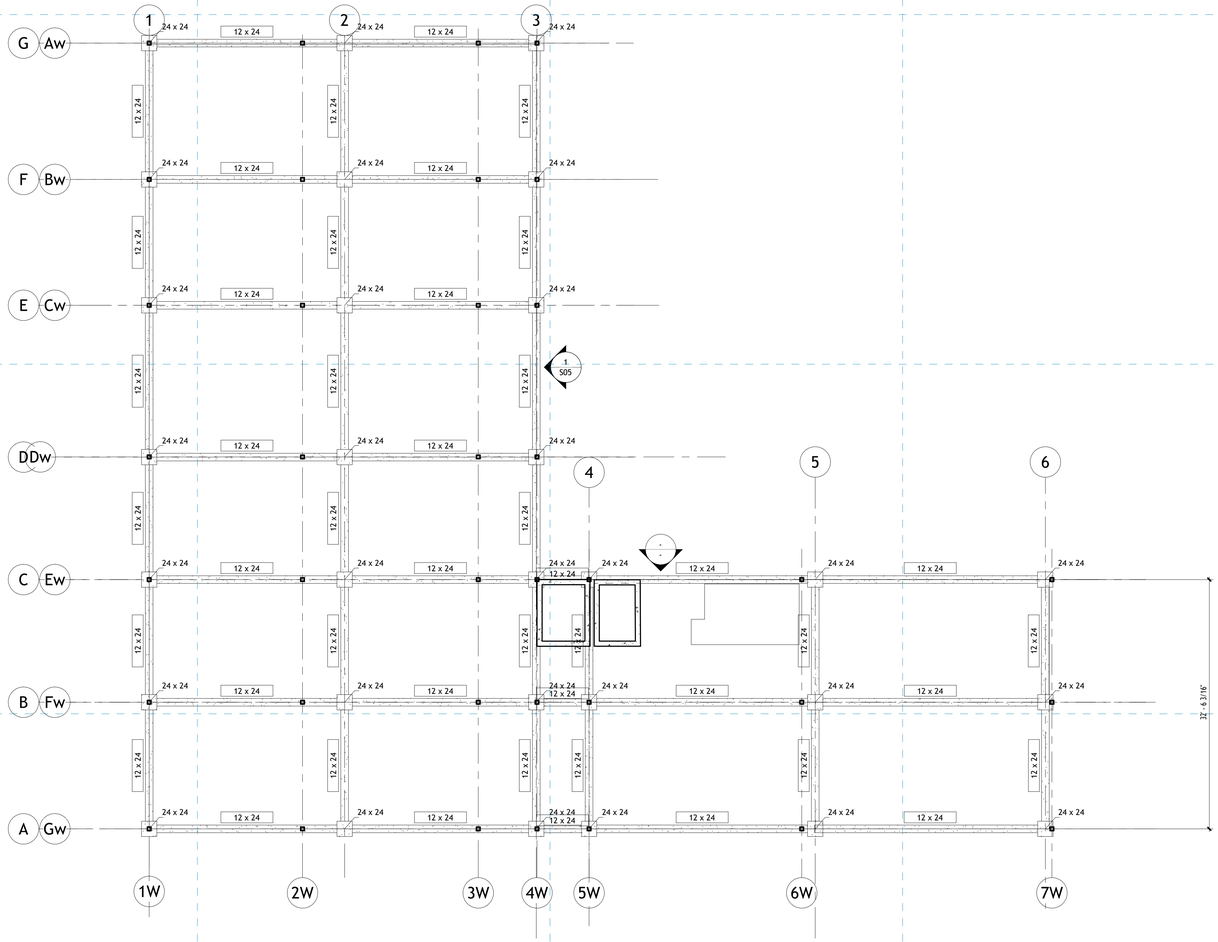

1 B01-L01
1/8" = 1'-0"

AUTODESK

www.autodesk.com/revit

Consultant
Address
Address
Address
Phone

Consultant
Address
Address
Address
Phone

Consultant
Address
Address
Address
Phone

Consultant
Address
Address
Address
Phone

Consultant
Address
Address
Address
Phone

No.	Description	Date

Client Name

Project Name


STRUCTURAL FLOOR PLAN BLDG1

Project Number	Project Number
Date	Issue Date
Drawn By	Author
Checked By	Checker

S03

Scale 1/8" = 1'-0"

11/2/2026 11:30:43 PM

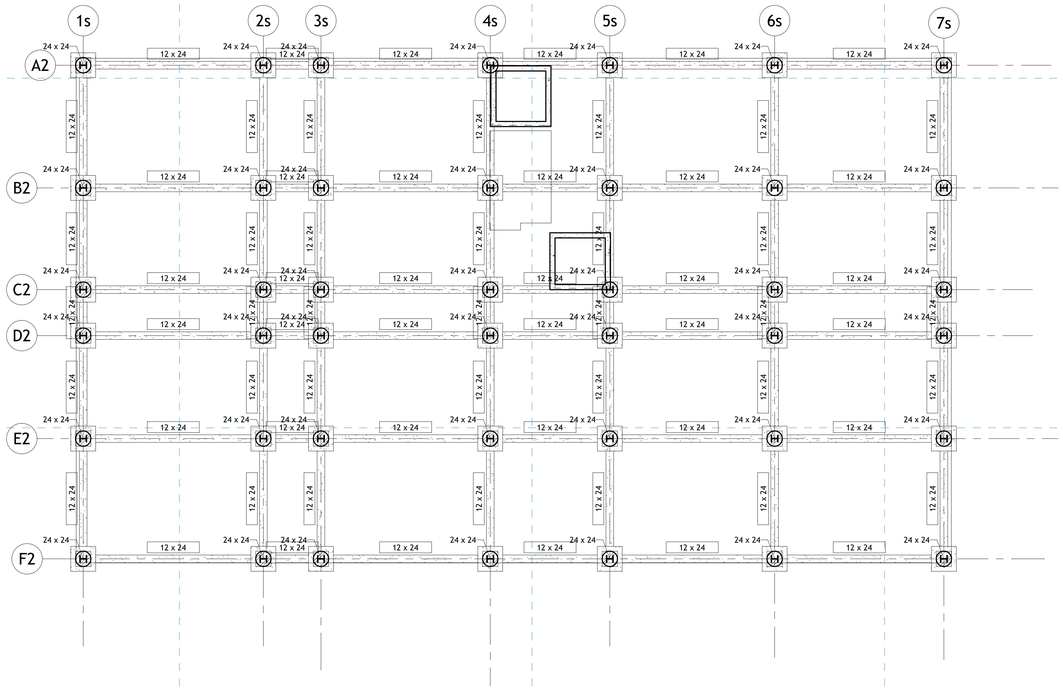

1 B02-L01
1/8" = 1'-0"

AUTODESK

www.autodesk.com/revit

Consultant
Address
Address
Address
Phone

Consultant
Address
Address
Address
Phone

Consultant
Address
Address
Address
Phone

Consultant
Address
Address
Address
Phone

Consultant
Address
Address
Address
Phone

No.	Description	Date

Client Name

Project Name


STRUCTURAL FLOOR PLAN BLD2

Project Number	Project Number
Date	Issue Date
Drawn By	Author
Checked By	Checker

S04

Scale 1/8" = 1'-0"

11/2/2026 11:30:44 PM

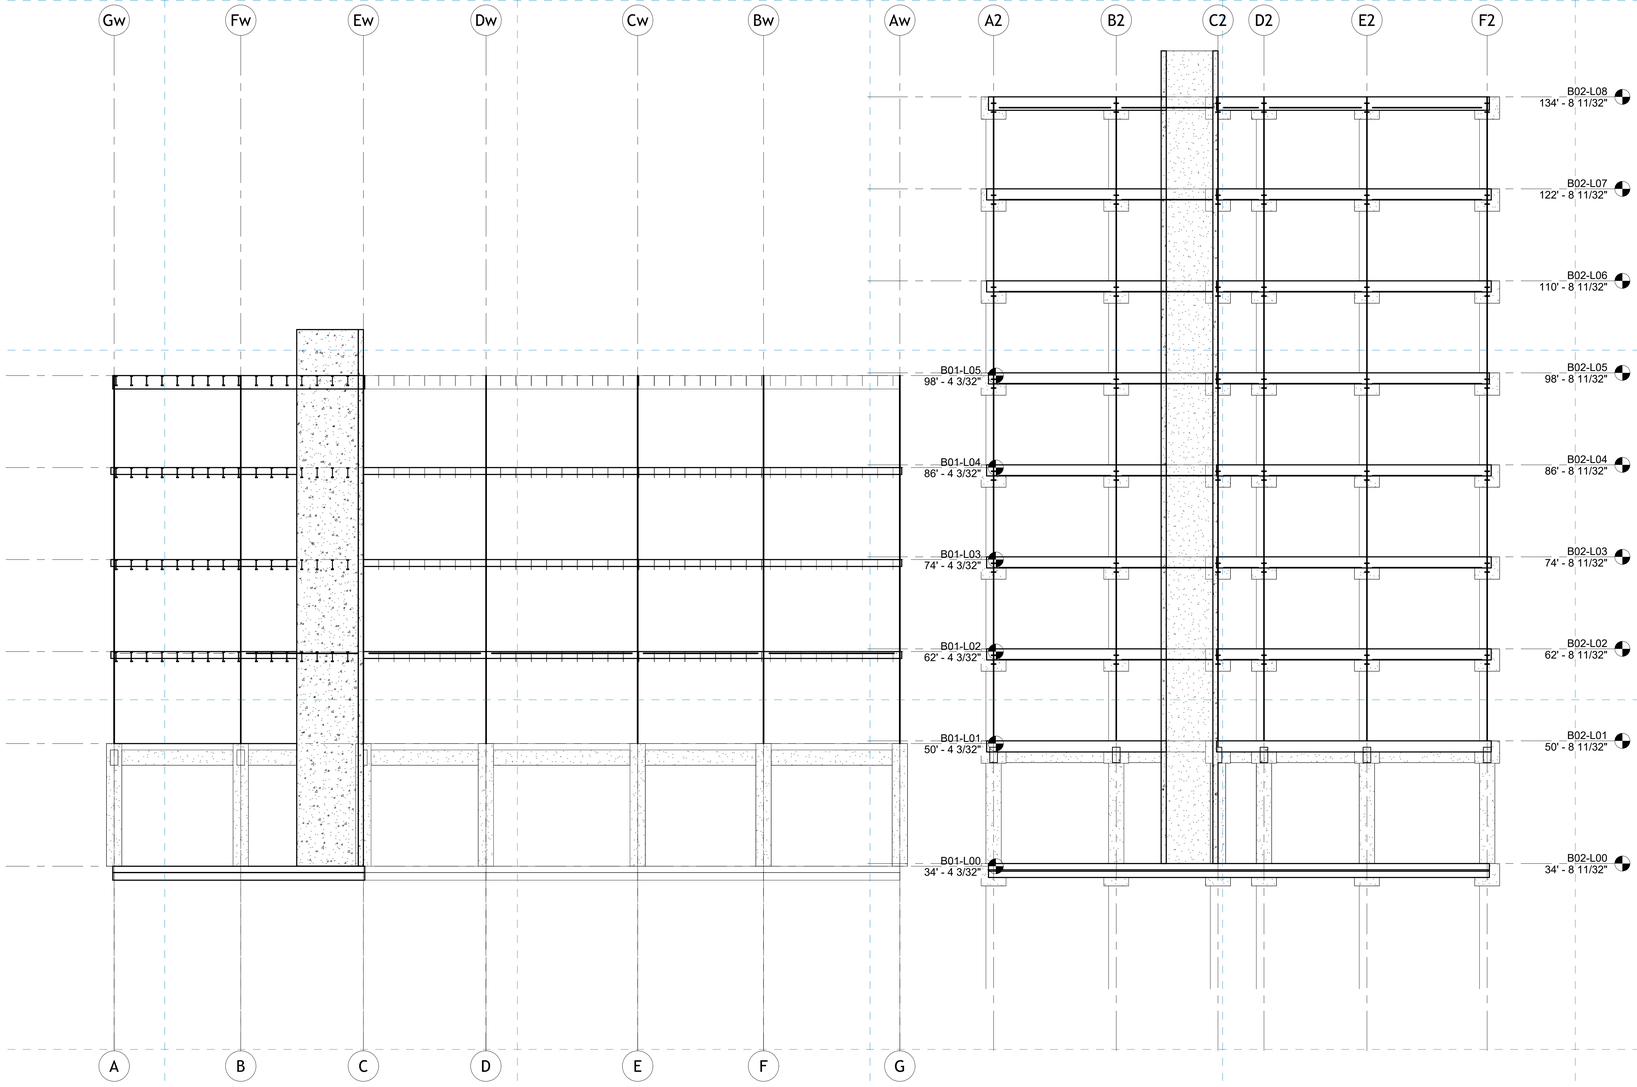

1 Framing Elevation both BLDG
1/8" = 1'-0"

AUTODESK

www.autodesk.com/revit

Consultant
Address
Address
Address
Phone

Consultant
Address
Address
Address
Phone

Consultant
Address
Address
Address
Phone

Consultant
Address
Address
Address
Phone

Consultant
Address
Address
Address
Phone

No.	Description	Date

Client Name

Project Name

STRUCTURAL ELEVATION

Project Number	Project Number
Date	Issue Date
Drawn By	Author
Checked By	Checker

S05

Scale 1/8" = 1'-0"

11/2/2026 11:30:45 PM