



1 L1
1/8" = 1'-0"

AUTODESK

www.autodesk.com/revit

Consultant
Address
Address
Address
Phone

Consultant
Address
Address
Address
Phone

Consultant
Address
Address
Address
Phone

Consultant
Address
Address
Address
Phone

Consultant
Address
Address
Address
Phone

No.	Description	Date

Owner

Project Name

LEVEL 1 PLAN

Project Number	Project Number
Date	Issue Date
Drawn By	Author
Checked By	Checker

A-01

Scale 1/8" = 1'-0"

10/28/2026 1:27:46 AM



AUTODESK

www.autodesk.com/revit

Consultant
Address
Address
Address
Phone

Consultant
Address
Address
Address
Phone

Consultant
Address
Address
Address
Phone

Consultant
Address
Address
Address
Phone

Consultant
Address
Address
Address
Phone

No.	Description	Date

Owner

Project Name

LEVEL 3 PLAN

Project Number	Project Number
Date	Issue Date
Drawn By	Author
Checked By	Checker

A-03

Scale 1/8" = 1'-0"

10/28/2026 1:27:48 AM

Window Schedule			
Family and Type	Width	Height	Count
Forma Window 1: Custom window 1.524m X 2.4384m - #ffffff	5' - 0"	8' - 0"	82
Forma Window 1: Window 2'6" x 4'6"	2' - 6"	4' - 6"	18
Forma Window 1: Window 5' x 7'	5' - 0"	7' - 0"	209
Grand total: 309			

Door Schedule			
Family and Type	Width	Height	Count
Door-Double-Glass: 72" x 84"	6' - 0"	7' - 0"	29
Door-Double-Sliding: 72" x 80"	6' - 0"	6' - 8"	3
Door-Exterior-Single-Two_Lite: Door-Exterior-Single-Two_Lite	3' - 0"	7' - 0"	12
Door-Interior-Single-1_Panel-Wood: Door-Interior-Single-1_Panel-Wood	2' - 8"	6' - 8"	119
Door-Passage-Single-Full_Lite: Door-Passage-Single-Full_Lite	3' - 0"	7' - 0"	105
Elevator Door-Center: 36" x 84"	3' - 0"	7' - 0"	14
Grand total: 282			

Room Schedule - Area					
Level	Name	Number	Area	Occ_Factor	Occupants
Level 1					
Level 1	BATHROOM	<varies>	368 SF	200	2
Level 1	COMMERCIAL	<varies>	12893 SF	200	76
Level 1	ELEV	<varies>	86 SF	300	2
Level 1	MECH	<varies>	49 SF	300	2
Level 1	RESIDENTIAL LOBBY	<varies>	3858 SF	200	20
Level 1	STAIR	<varies>	293 SF	300	2
Level 1: 29			17547 SF		104
L2					
L2	1-BD ROOM	<varies>	4590 SF	200	28
L2	2-BD ROOM	<varies>	3921 SF	200	20
L2	3-BD ROOM	<varies>	2188 SF	200	12
L2	ELEV	<varies>	86 SF	300	2
L2	MECH	<varies>	50 SF	300	2
L2	STAIR	<varies>	293 SF	300	2
L2	STUDIO	<varies>	1591 SF	200	9
L2: 22			12720 SF		75
Level 3					
Level 3	1-BD ROOM	<varies>	5286 SF	200	32
Level 3	2-BD ROOM	<varies>	3412 SF	200	18
Level 3	3-BD ROOM	<varies>	2188 SF	200	12
Level 3	BATH	<varies>	111 SF		0
Level 3	ELEV	<varies>	86 SF	300	2
Level 3	KITCHEN	124	86 SF		0
Level 3	MECH	<varies>	50 SF	300	2
Level 3	PRIMARY BEDROOM	128	107 SF		0
Level 3	SECONDARY BEDROOM	127	96 SF		0
Level 3	STAIR	<varies>	293 SF	300	2
Level 3	STUDIO	<varies>	1073 SF	200	6
Level 3: 27			12787 SF		74
Level 4					
Level 4	1-BD ROOM	<varies>	5286 SF	200	32
Level 4	2-BD ROOM	<varies>	3921 SF	200	20
Level 4	3-BD ROOM	<varies>	2188 SF	200	12
Level 4	ELEV	<varies>	86 SF	300	2
Level 4	MECH	<varies>	50 SF	300	2
Level 4	STAIR	<varies>	293 SF	300	2
Level 4	STUDIO	<varies>	1073 SF	200	6
Level 4: 22			12897 SF		76
L5					
L5	1-BD ROOM	<varies>	3260 SF	200	18
L5	2-BD ROOM	<varies>	3055 SF	200	16
L5	3-BD ROOM	<varies>	2359 SF	200	13
L5	ELEV	<varies>	86 SF	300	2
L5	MECH	<varies>	49 SF	300	2
L5	STAIR	<varies>	293 SF	300	2
L5	STUDIO	<varies>	1011 SF	200	6
L5: 18			10112 SF		59
Level 6					
Level 6	1-BD ROOM	<varies>	3260 SF	200	18
Level 6	2-BD ROOM	<varies>	3055 SF	200	16
Level 6	3-BD ROOM	<varies>	2359 SF	200	13
Level 6	ELEV	<varies>	86 SF	300	2
Level 6	MECH	<varies>	49 SF	300	2
Level 6	STAIR	<varies>	293 SF	300	2
Level 6	STUDIO	<varies>	1011 SF	200	6
Level 6: 18			10112 SF		59
Level 7					
Level 7	1-BD ROOM	<varies>	3260 SF	200	18
Level 7	2-BD ROOM	<varies>	3055 SF	200	16
Level 7	3-BD ROOM	<varies>	2359 SF	200	13
Level 7	ELEV	<varies>	86 SF	300	2
Level 7	MECH	<varies>	49 SF	300	2
Level 7	STAIR	<varies>	293 SF	300	2
Level 7	STUDIO	<varies>	1011 SF	200	6
Level 7: 18			10112 SF		59
Grand total: 154			86288 SF		506

AUTODESK

www.autodesk.com/revit

Consultant
Address
Address
Address
Phone

Consultant
Address
Address
Address
Phone

Consultant
Address
Address
Address
Phone

Consultant
Address
Address
Address
Phone

Consultant
Address
Address
Address
Phone

No.	Description	Date

Owner

Project Name


SCHEDULES

Project Number	Project Number
Date	Issue Date
Drawn By	Author
Checked By	Checker

A-SCHEDULES

Scale

10/28/2026 1:27:49 AM

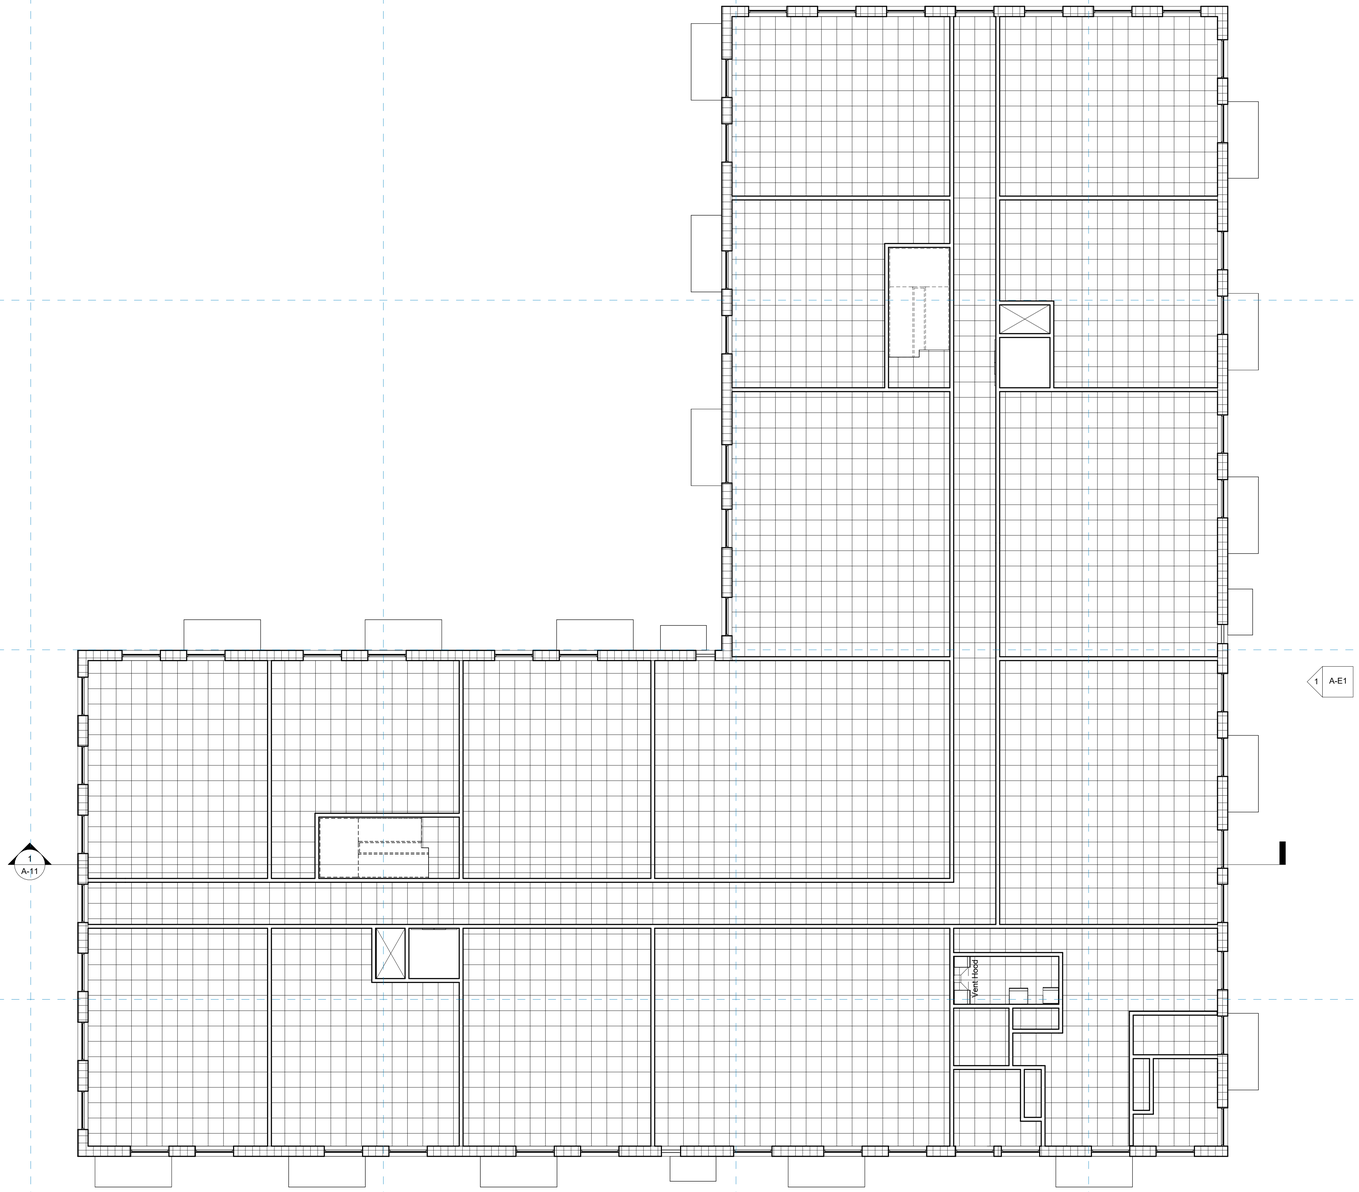

1 L3 Ceiling Plan
1/8" = 1'-0"

AUTODESK

www.autodesk.com/revit

Consultant
Address
Address
Address
Phone

Consultant
Address
Address
Address
Phone

Consultant
Address
Address
Address
Phone

Consultant
Address
Address
Address
Phone

Consultant
Address
Address
Address
Phone

No.	Description	Date

Owner

Project Name


LEVEL 3 CEILING PLAN

Project Number	Project Number
Date	Issue Date
Drawn By	Author
Checked By	Checker


A-C3

Scale 1/8" = 1'-0"


10/28/2026 1:27:52 AM

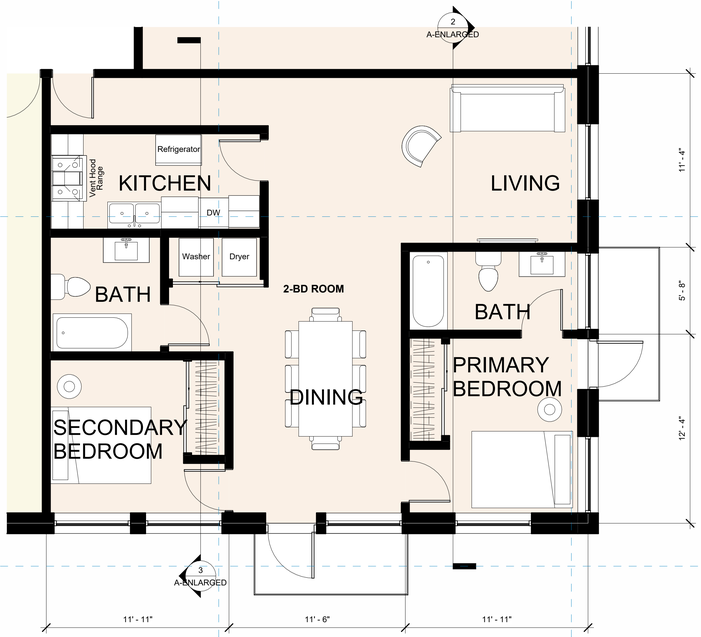


1 L3 Unit - Enlarged Plan
1/4" = 1'-0"

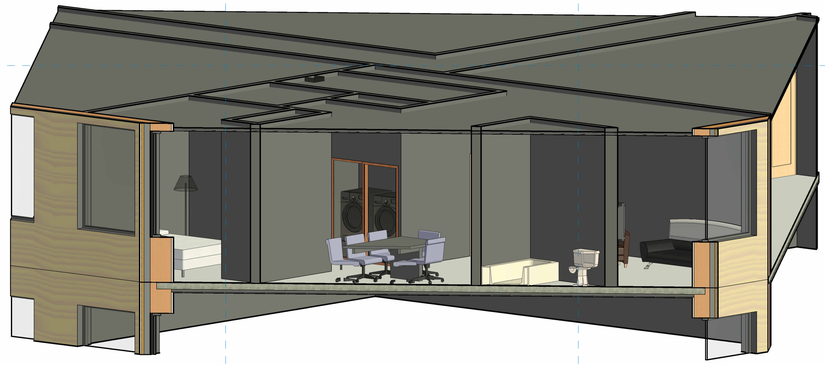

4 L3 Unit - Perspective Cut

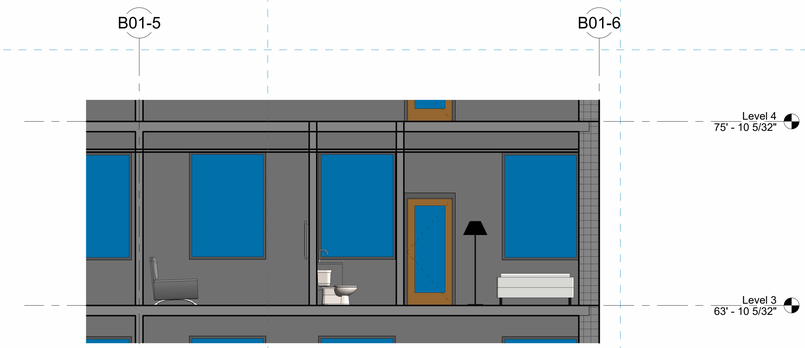

2 L3 Unit - Section A
1/4" = 1'-0"

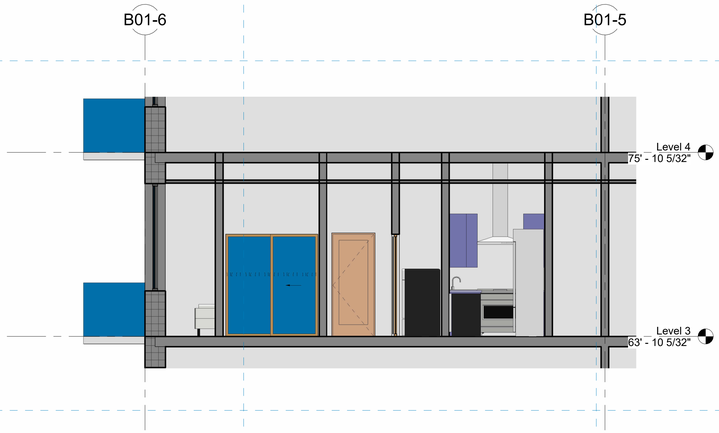

3 L3 Unit - Section B
1/4" = 1'-0"

AUTODESK

www.autodesk.com/revit

Consultant
Address
Address
Address
Phone

Consultant
Address
Address
Address
Phone

Consultant
Address
Address
Address
Phone

Consultant
Address
Address
Address
Phone

Consultant
Address
Address
Address
Phone

No.	Description	Date

Owner

Project Name


LEVEL 3 UNIT

Project Number	Project Number
Date	Issue Date
Drawn By	Author
Checked By	Checker

A-ENLARGED

Scale 1/4" = 1'-0"

10/28/2026 1:28:23 AM

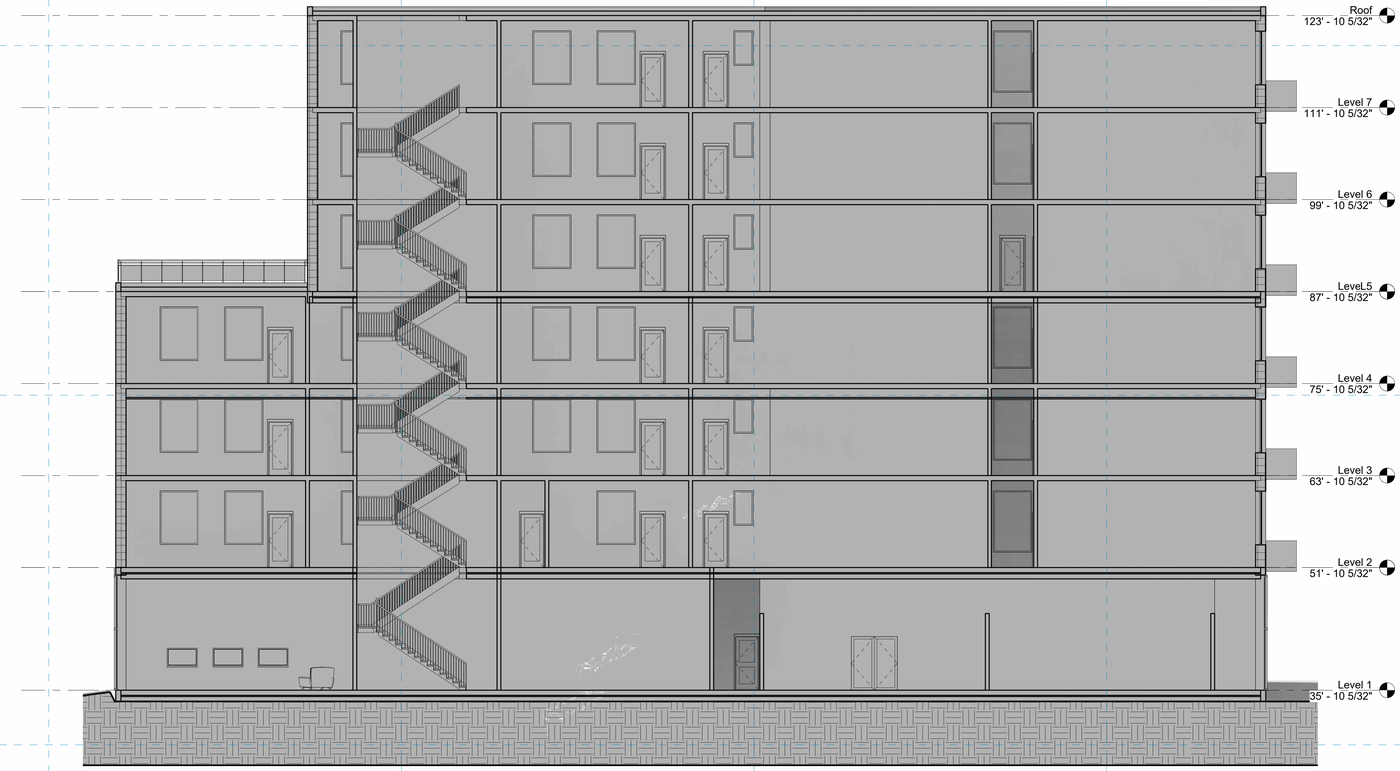

1 NW Section
1/8" = 1'-0"

AUTODESK

www.autodesk.com/revit

Consultant
Address
Address
Address
Phone

Consultant
Address
Address
Address
Phone

Consultant
Address
Address
Address
Phone

Consultant
Address
Address
Address
Phone

Consultant
Address
Address
Address
Phone

No.	Description	Date

Owner

Project Name

NW SECTION

Project Number	Project Number
Date	Issue Date
Drawn By	Author
Checked By	Checker

A-11

Scale 1/8" = 1'-0"

10/28/2026 1:28:55 AM