

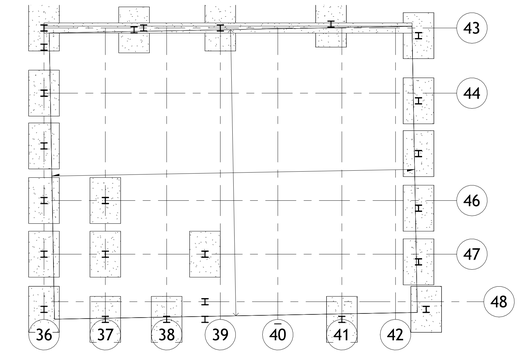


3 B03-L00
1/8" = 1'-0"

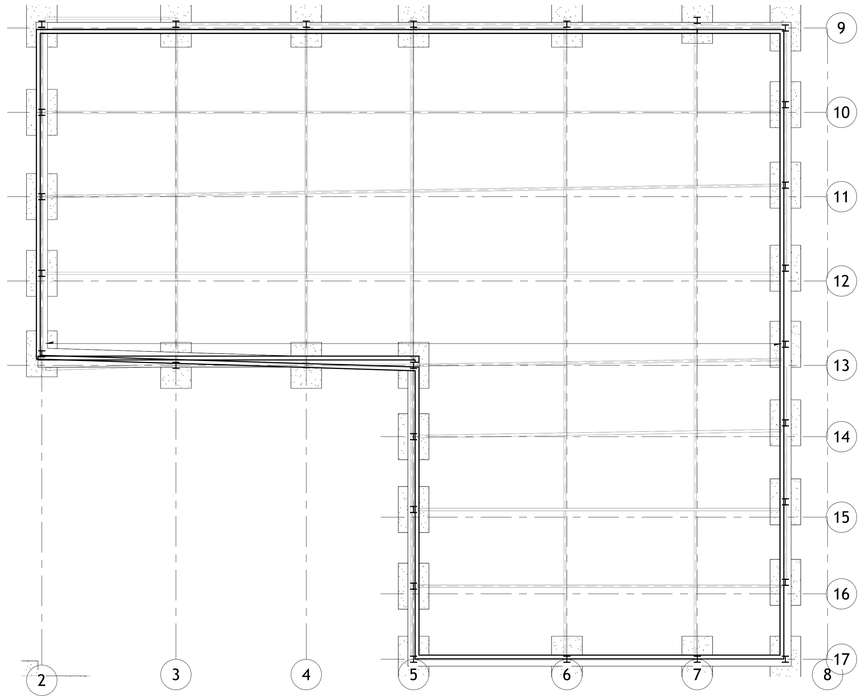

1 B01-L00
1/8" = 1'-0"

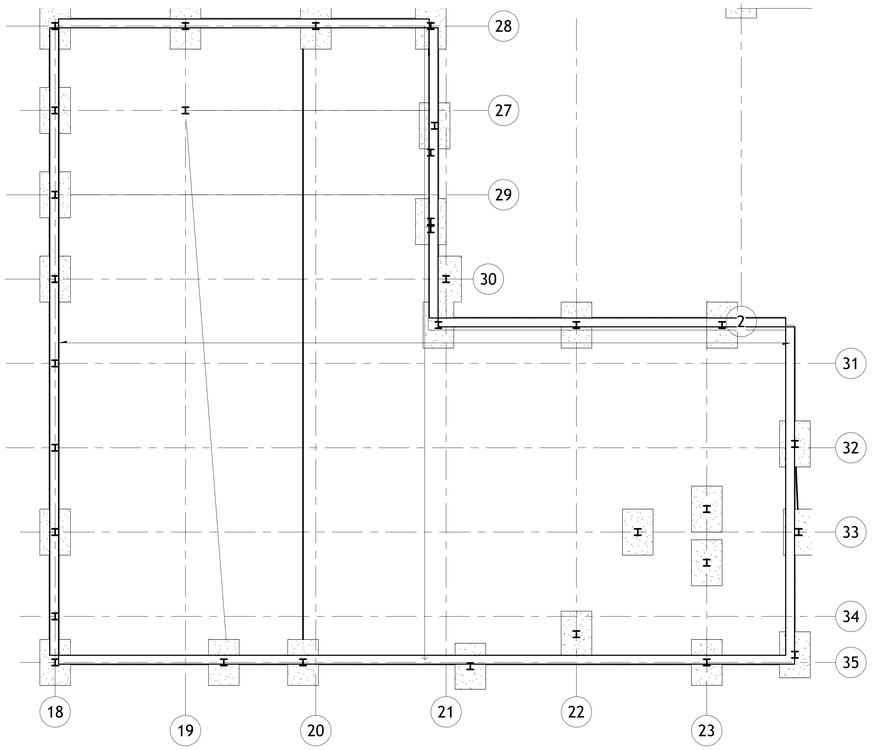

2 B02-L00
1/8" = 1'-0"

AUTODESK

www.autodesk.com/revit

Consultant
Address
Address
Address
Phone

Consultant
Address
Address
Address
Phone

Consultant
Address
Address
Address
Phone

Consultant
Address
Address
Address
Phone

Consultant
Address
Address
Address
Phone

No.	Description	Date

Client Name
Fremont
Residential Building


Foundation Plan

Project Number	Project Number
Date	Issue Date
Drawn By	Author
Checked By	Checker

S100

Scale 1/8" = 1'-0"

11/6/2026 3:05:55 AM

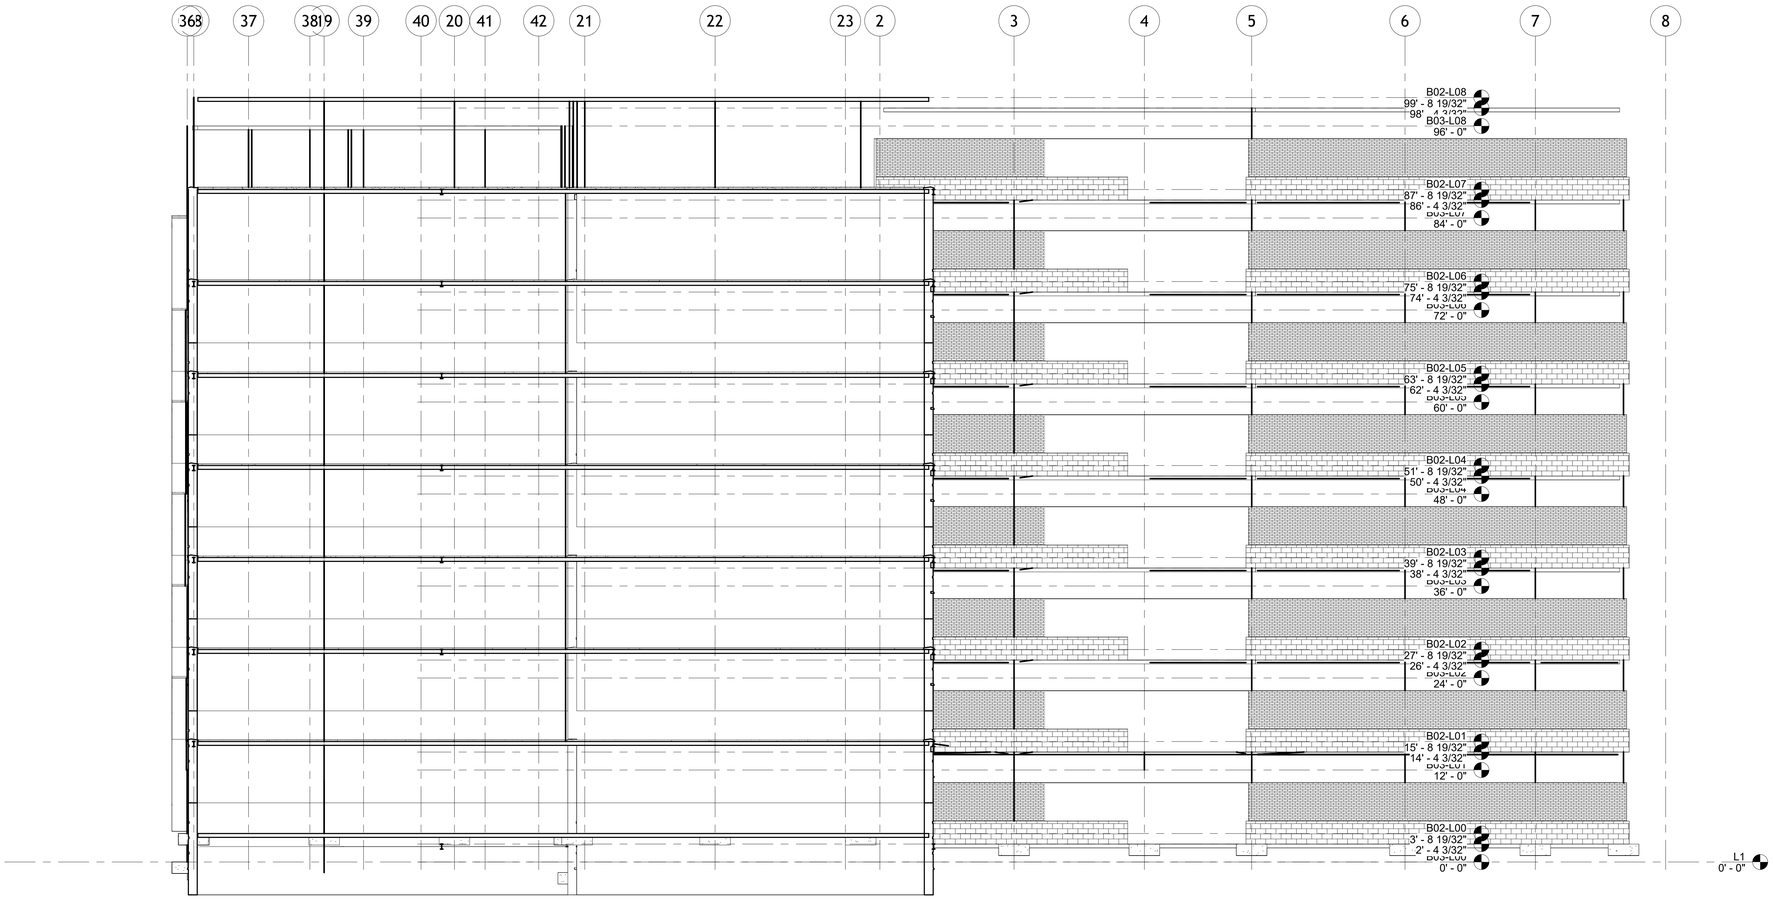

AUTODESK

www.autodesk.com/revit

Consultant
Address
Address
Address
Phone

Consultant
Address
Address
Address
Phone

Consultant
Address
Address
Address
Phone

Consultant
Address
Address
Address
Phone

Consultant
Address
Address
Address
Phone

No.	Description	Date

Client Name
Fremont Residential Building


Structural Framing Section

Project Number	Project Number
Date	Issue Date
Drawn By	Author
Checked By	Checker

S104

Scale 1/8" = 1'-0"

11/6/2026 3:05:56 AM

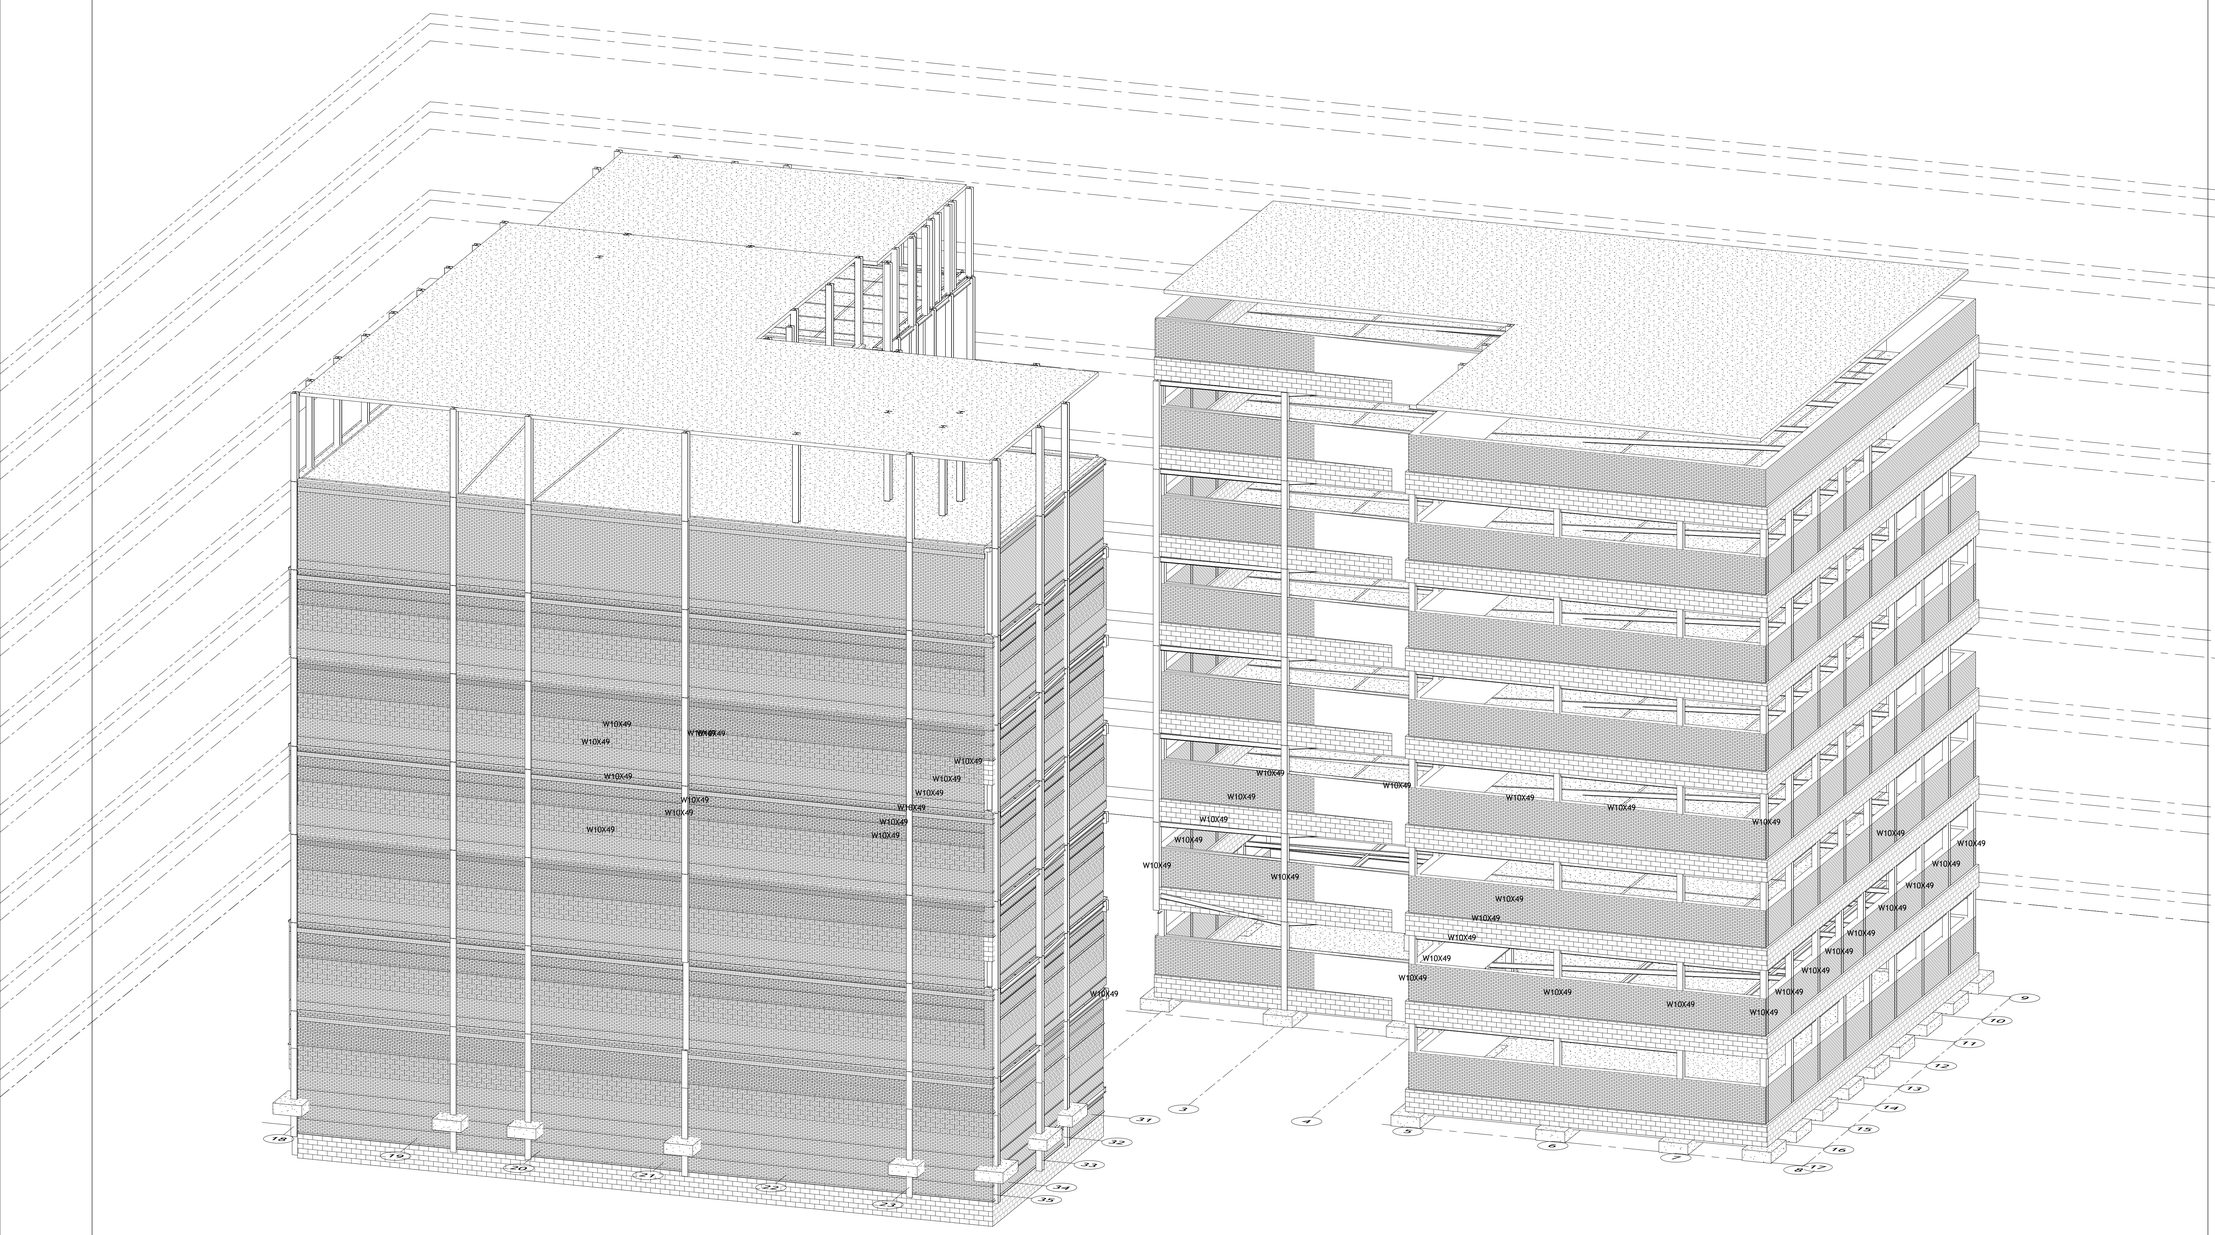

AUTODESK

www.autodesk.com/revit

Consultant
Address
Address
Address
Phone

Consultant
Address
Address
Address
Phone

Consultant
Address
Address
Address
Phone

Consultant
Address
Address
Address
Phone

Consultant
Address
Address
Address
Phone

No.	Description	Date

Client Name
Fremont Residential Building


Structural 3D View

Project Number	Project Number
Date	Issue Date
Drawn By	Author
Checked By	Checker


S107

Scale


11/6/2026 3:06:00 AM

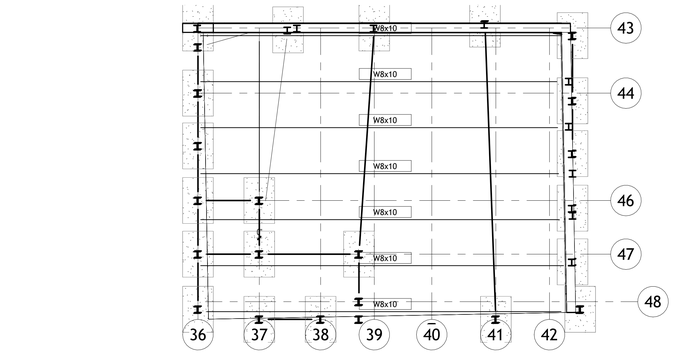

3 B03-L01
1/8" = 1'-0"

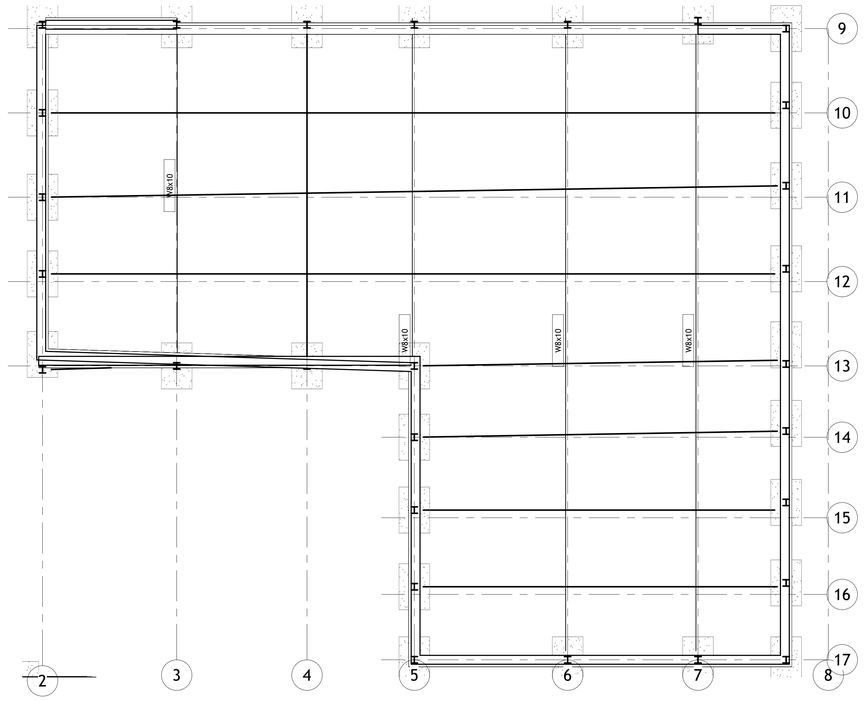

1 B01-L01
1/8" = 1'-0"

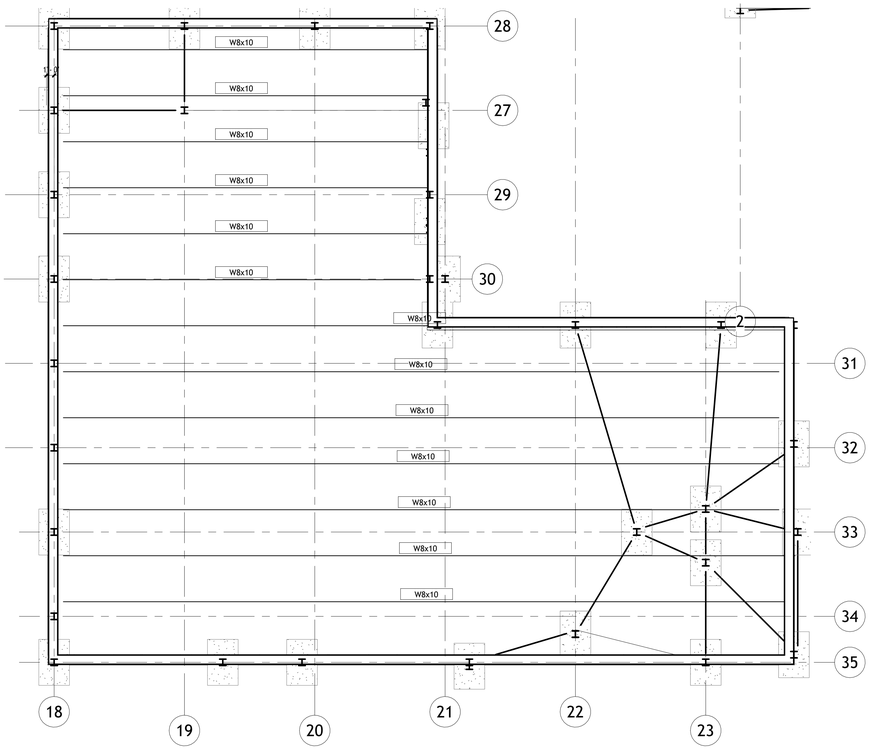

2 B02-L01
1/8" = 1'-0"

AUTODESK

www.autodesk.com/revit

Consultant
Address
Address
Address
Phone

Consultant
Address
Address
Address
Phone

Consultant
Address
Address
Address
Phone

Consultant
Address
Address
Address
Phone

Consultant
Address
Address
Address
Phone

No.	Description	Date

Client Name
Fremont
Residential Building

Structural Framing
Plans - All Buildings

Project Number	Project Number
Date	Issue Date
Drawn By	Author
Checked By	Checker

S108

Scale 1/8" = 1'-0"

11/6/2026 3:06:01 AM