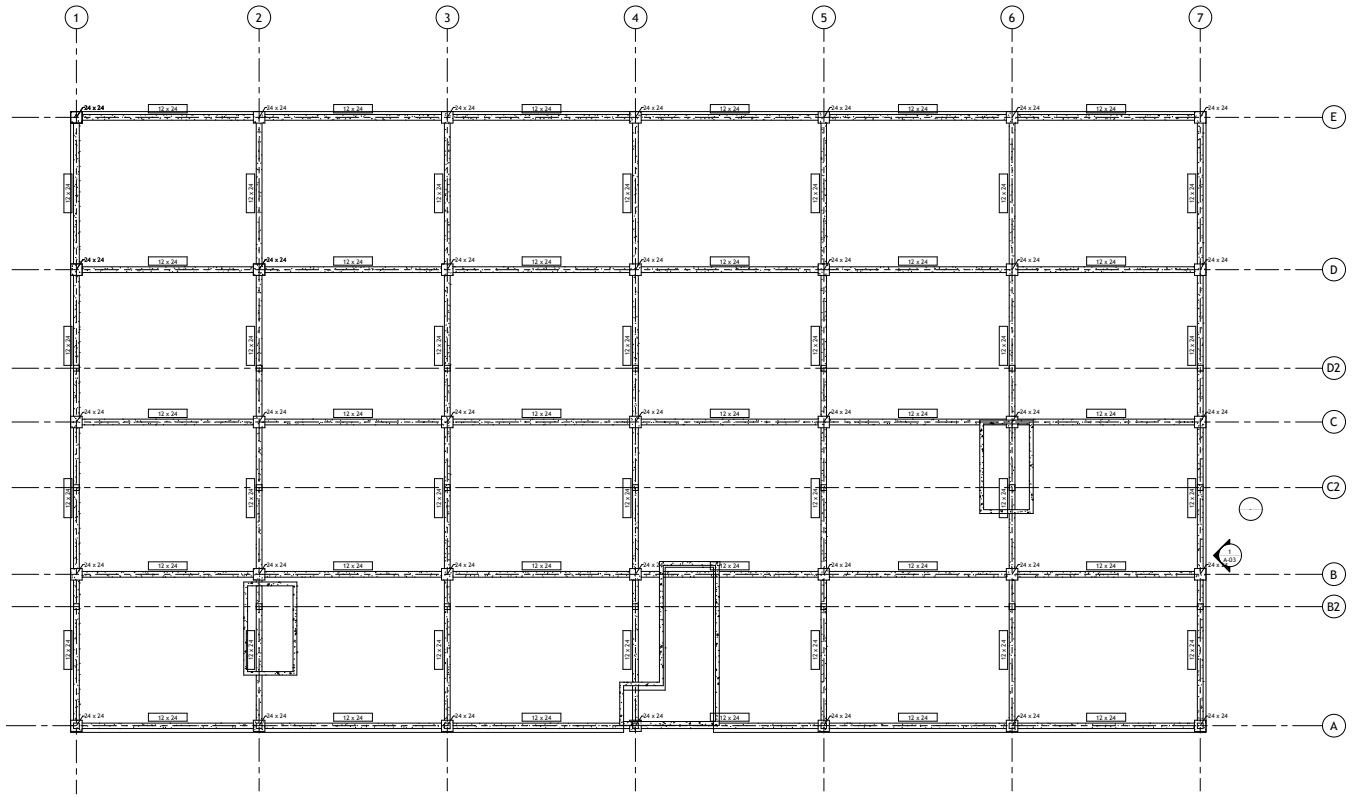


1 First Floor Structural Framing Plan
1/8" = 1'-0"

AUTODESK

www.autodesk.com/revit

Consultant
Address
Address
Address
Phone

Consultant
Address
Address
Address
Phone

Consultant
Address
Address
Address
Phone

Consultant
Address
Address
Address
Phone

Consultant
Address
Address
Address
Phone

No.	Description	Date

Client Name

Project Name


Ground Floor Structural Framing

Project Number	Project Number
Date	Issue Date
Drawn By	Author
Checked By	Checker

S-01

Scale 1/8" = 1'-0"

11/5/2008 8:56:54 PM

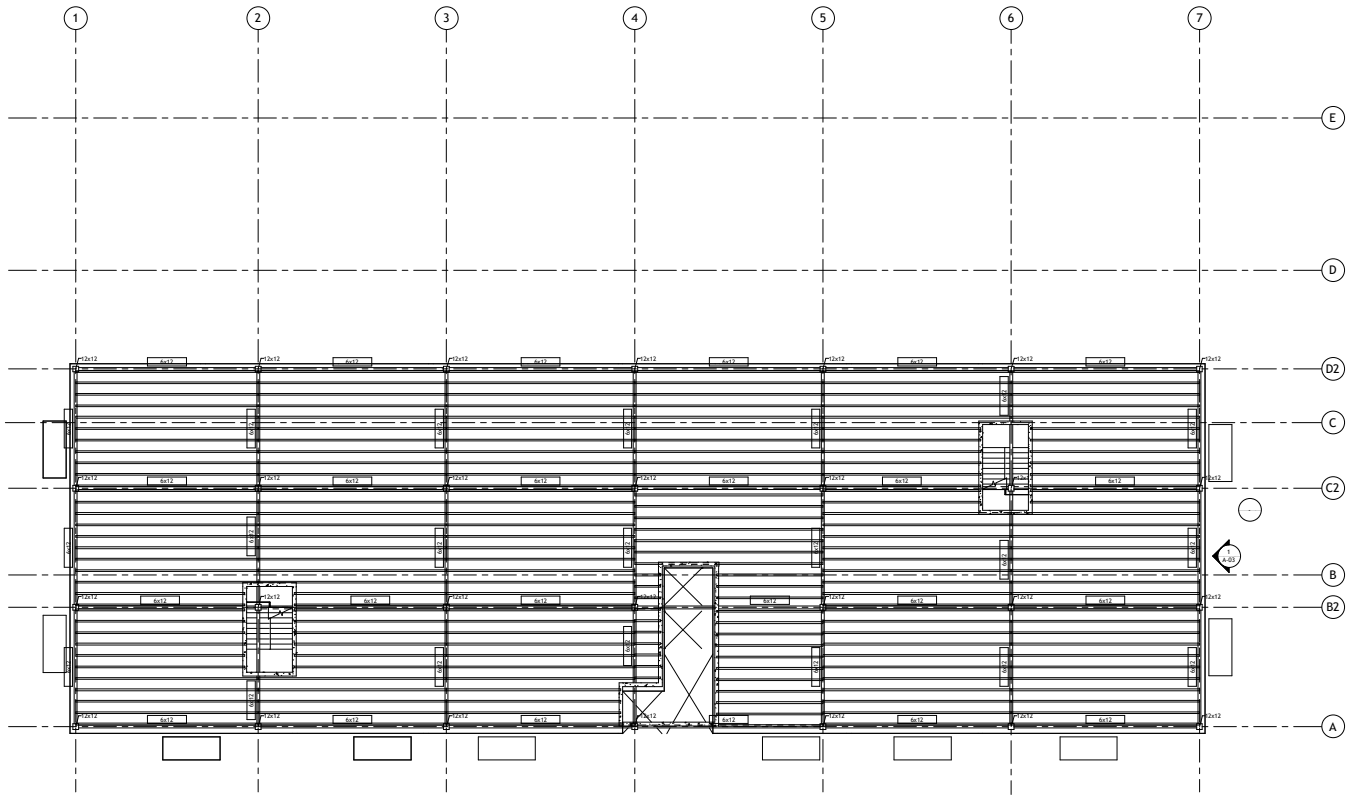

1 B01-L02
1/8" = 1'-0"

AUTODESK

www.autodesk.com/revit

Consultant
Address
Address
Address
Phone

Consultant
Address
Address
Address
Phone

Consultant
Address
Address
Address
Phone

Consultant
Address
Address
Address
Phone

Consultant
Address
Address
Address
Phone

No.	Description	Date

Client Name

Project Name


Typ. Residential Floor Structural Framing

Project Number	Project Number
Date	Issue Date
Drawn By	Author
Checked By	Checker

S-02

Scale 1/8" = 1'-0"

11/5/2008 8:56:56 PM

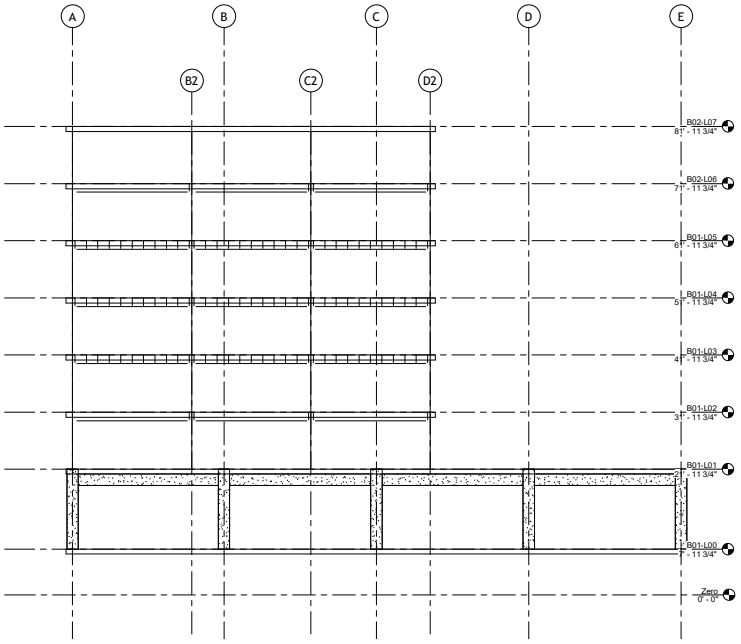

1 Structural Elevation
1/8" = 1'-0"

AUTODESK

www.autodesk.com/revit

Consultant
Address
Address
Address
Phone

Consultant
Address
Address
Address
Phone

Consultant
Address
Address
Address
Phone

Consultant
Address
Address
Address
Phone

Consultant
Address
Address
Address
Phone

No.	Description	Date

Client Name

Project Name

Structural Elevation

Project Number	Project Number
Date	Issue Date
Drawn By	Author
Checked By	Checker

A-03

Scale 1/8" = 1'-0"

11/5/2006 8:56:56 PM