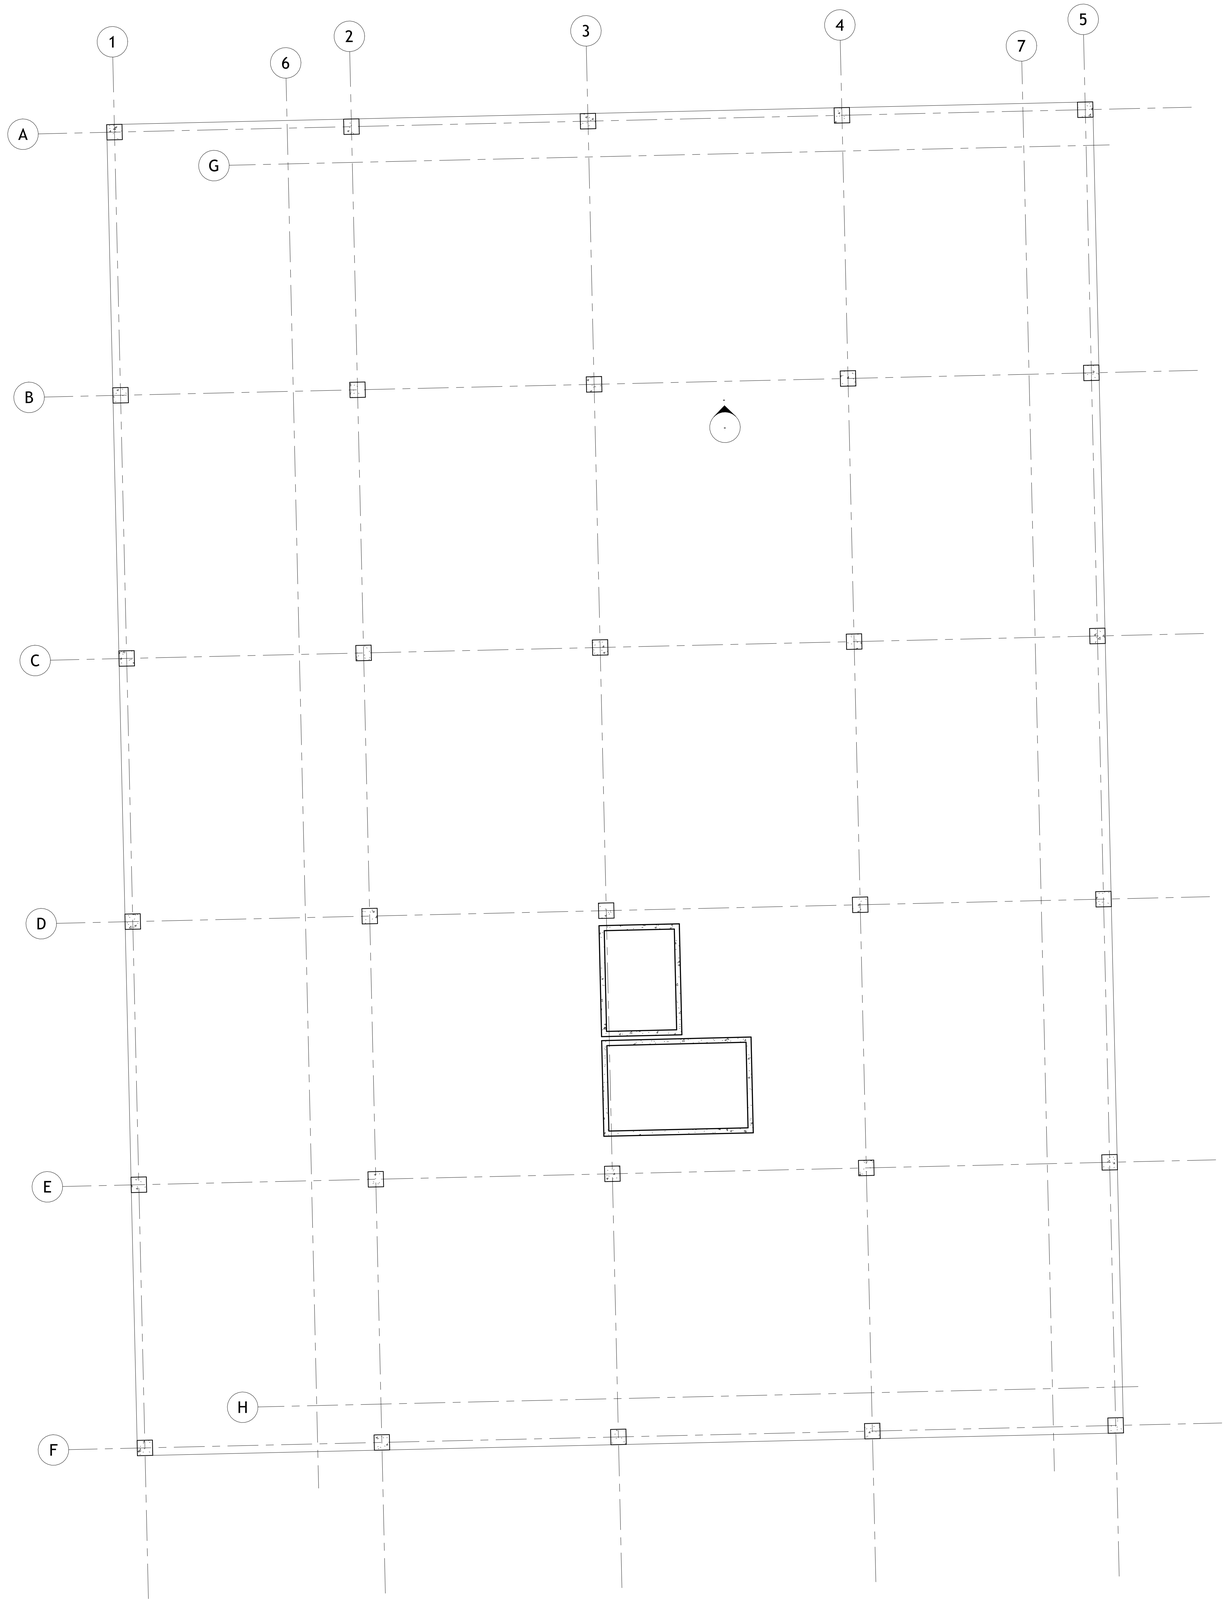


1 B01-L00
1/8" = 1'-0"

AUTODESK

www.autodesk.com/revit

Consultant
Address
Address
Address
Phone

Consultant
Address
Address
Address
Phone

Consultant
Address
Address
Address
Phone

Consultant
Address
Address
Address
Phone

Consultant
Address
Address
Address
Phone

No.	Description	Date

Client Name

Project Name


Structural Plans - B01-L00

Project Number	Project Number
Date	Issue Date
Drawn By	Author
Checked By	Checker

S103

Scale 1/8" = 1'-0"

11/3/2026 10:09:55 PM

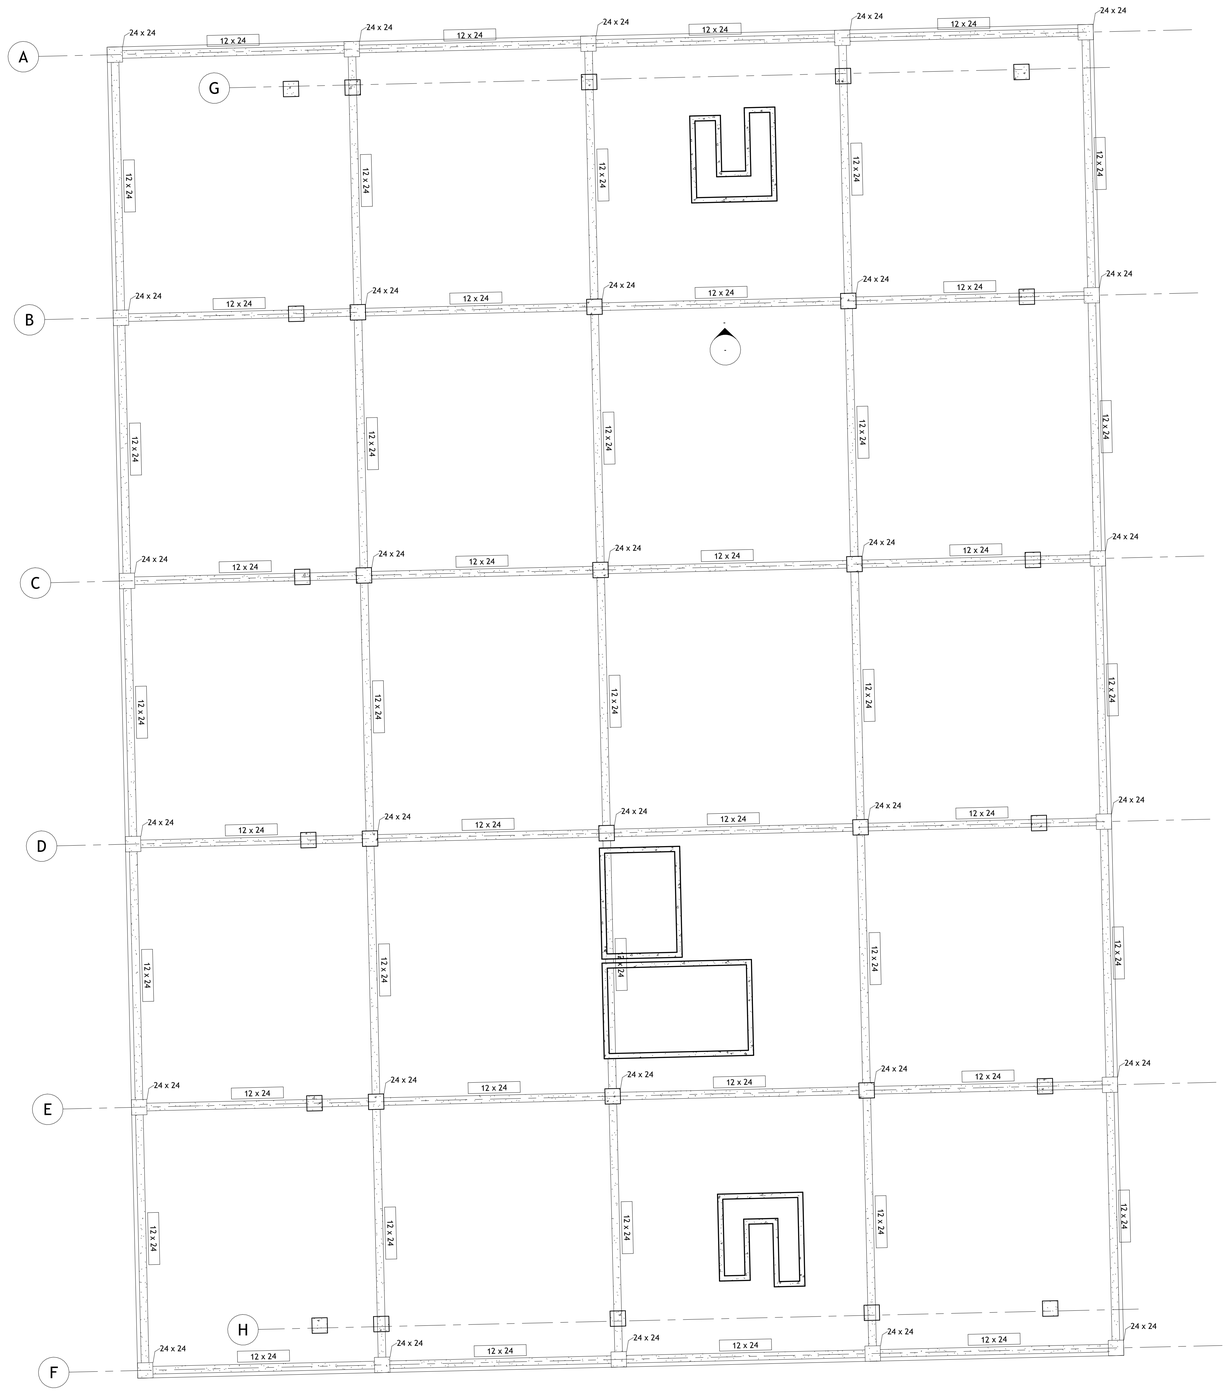

1 First Floor Structural Framing
1/8" = 1'-0"

AUTODESK

www.autodesk.com/revit

Consultant
Address
Address
Address
Phone

Consultant
Address
Address
Address
Phone

Consultant
Address
Address
Address
Phone

Consultant
Address
Address
Address
Phone

Consultant
Address
Address
Address
Phone

No.	Description	Date

Client Name

Project Name


Structural Plans - B01-L01

Project Number	Project Number
Date	Issue Date
Drawn By	Author
Checked By	Checker

S104

Scale 1/8" = 1'-0"

11/3/2026 10:09:55 PM

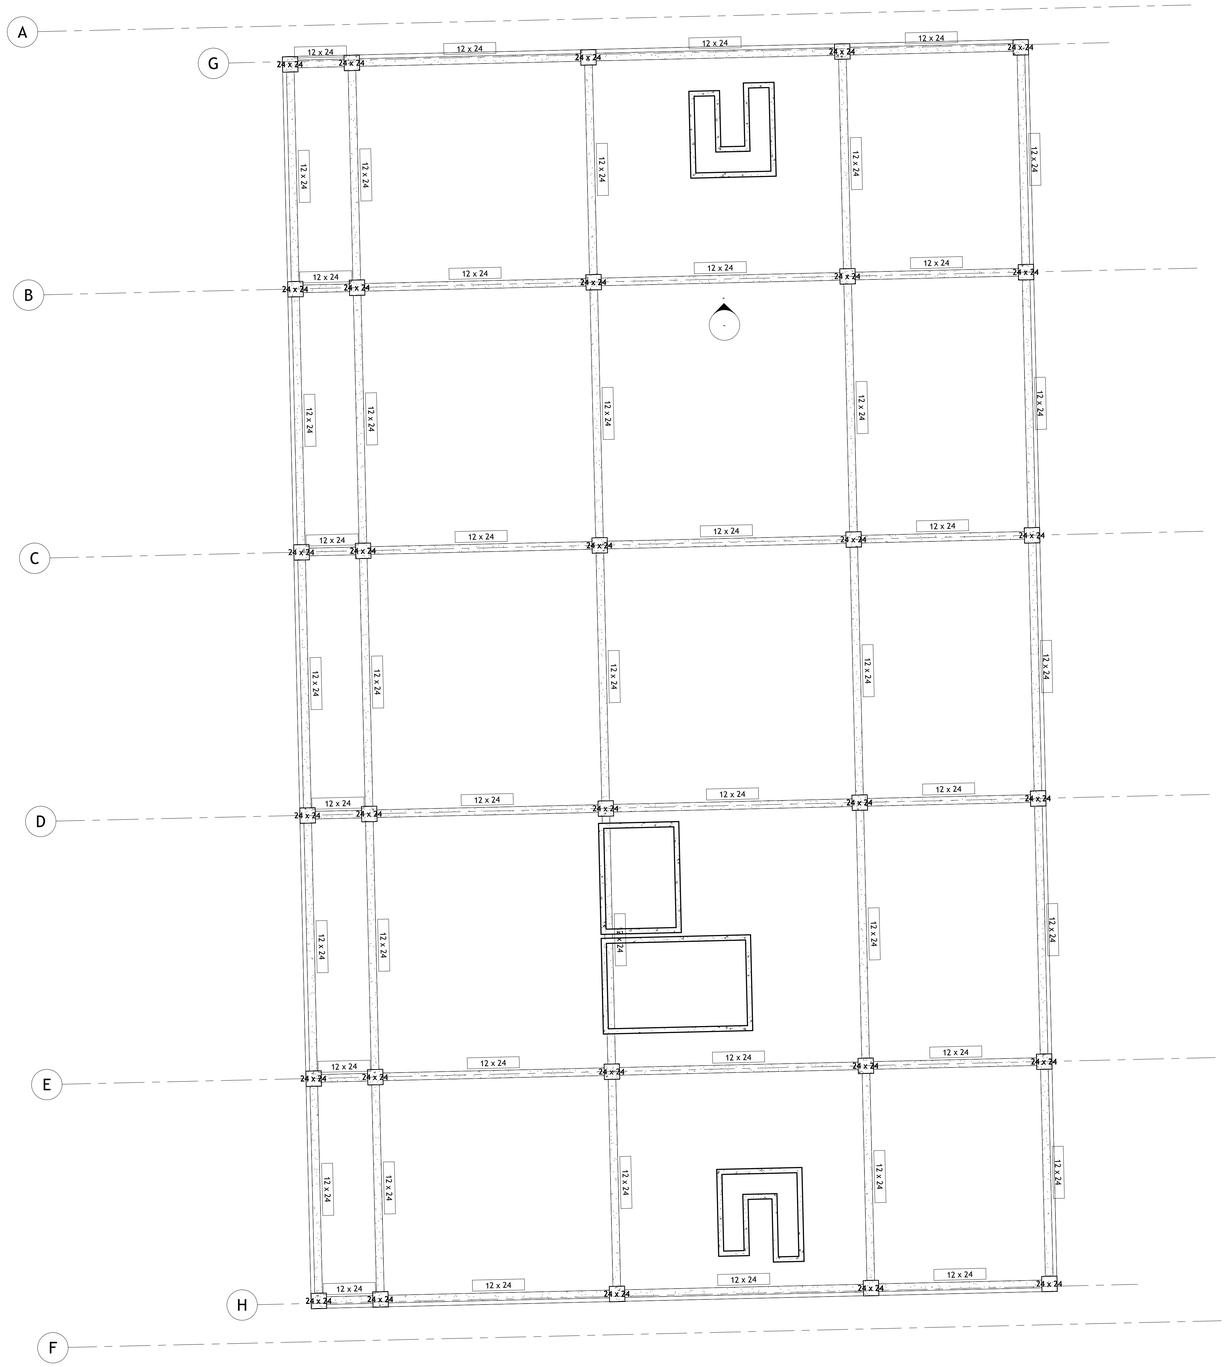

1 B01-L02
1/8" = 1'-0"

AUTODESK

www.autodesk.com/revit

Consultant
Address
Address
Address
Phone

Consultant
Address
Address
Address
Phone

Consultant
Address
Address
Address
Phone

Consultant
Address
Address
Address
Phone

Consultant
Address
Address
Address
Phone

No.	Description	Date

Client Name

Project Name


Structural Plans - B01-L02

Project Number	Project Number
Date	Issue Date
Drawn By	Author
Checked By	Checker

S105

Scale 1/8" = 1'-0"

11/3/2026 10:09:56 PM

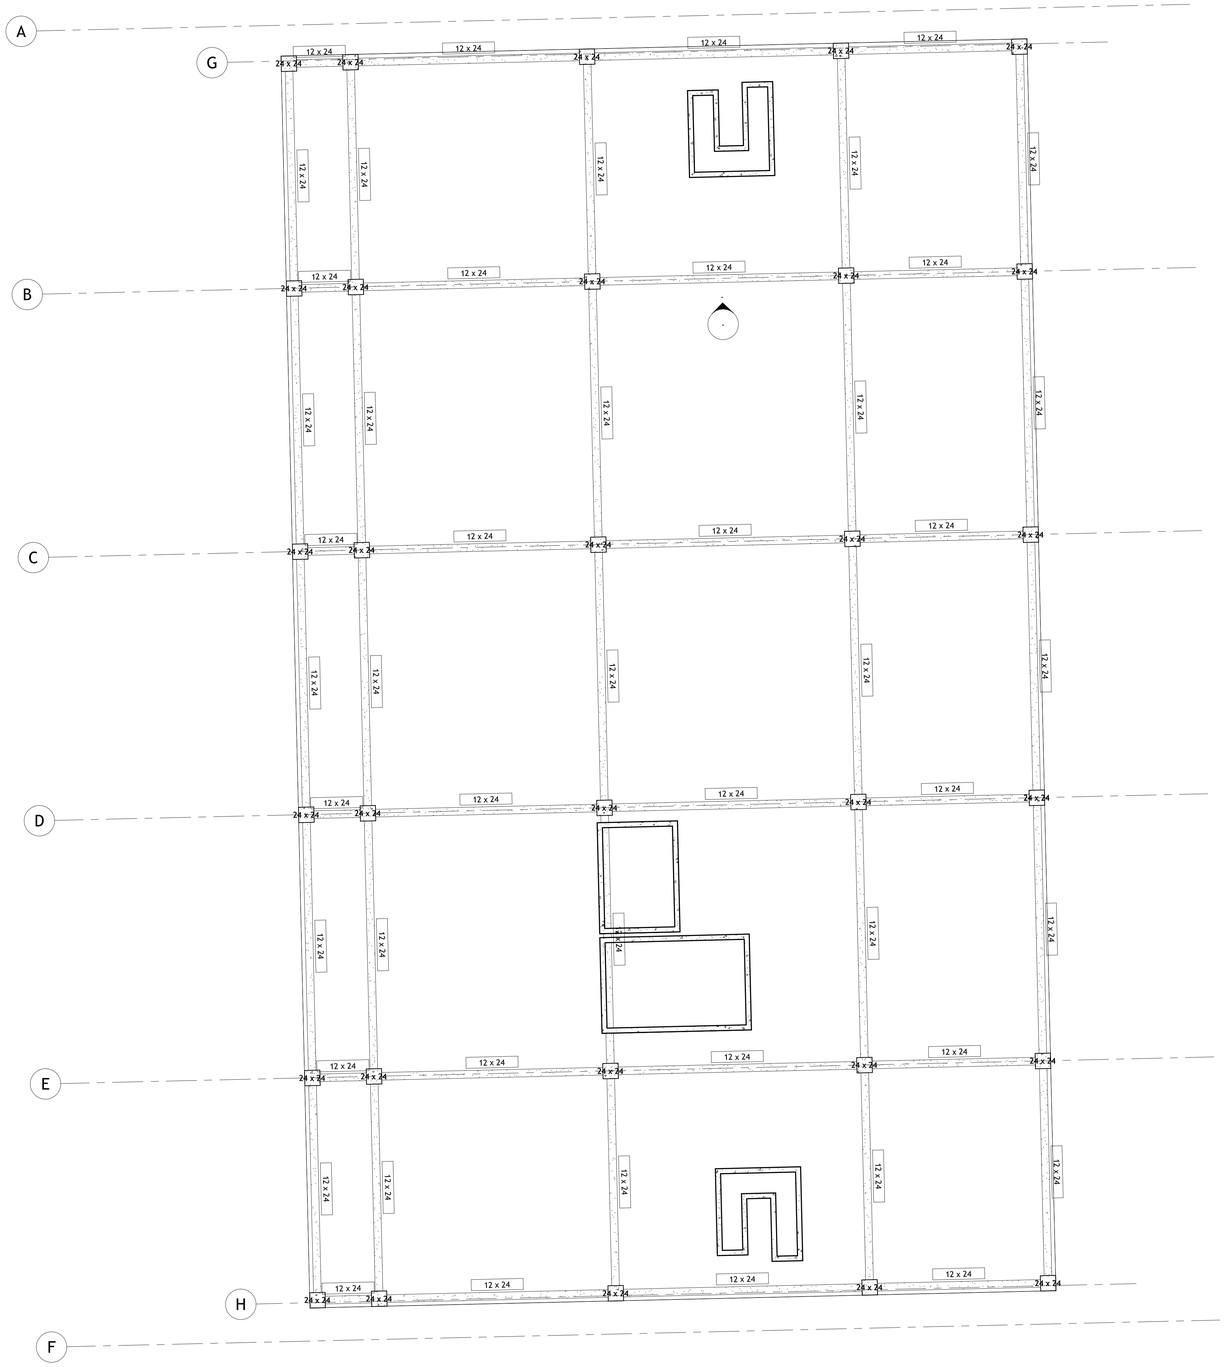

1 B01-L03
1/8" = 1'-0"

AUTODESK

www.autodesk.com/revit

Consultant
Address
Address
Address
Phone

Consultant
Address
Address
Address
Phone

Consultant
Address
Address
Address
Phone

Consultant
Address
Address
Address
Phone

Consultant
Address
Address
Address
Phone

No.	Description	Date

Client Name

Project Name


Structural Plans - B01-L03

Project Number	Project Number
Date	Issue Date
Drawn By	Author
Checked By	Checker

S106

Scale 1/8" = 1'-0"

11/3/2026 10:09:57 PM

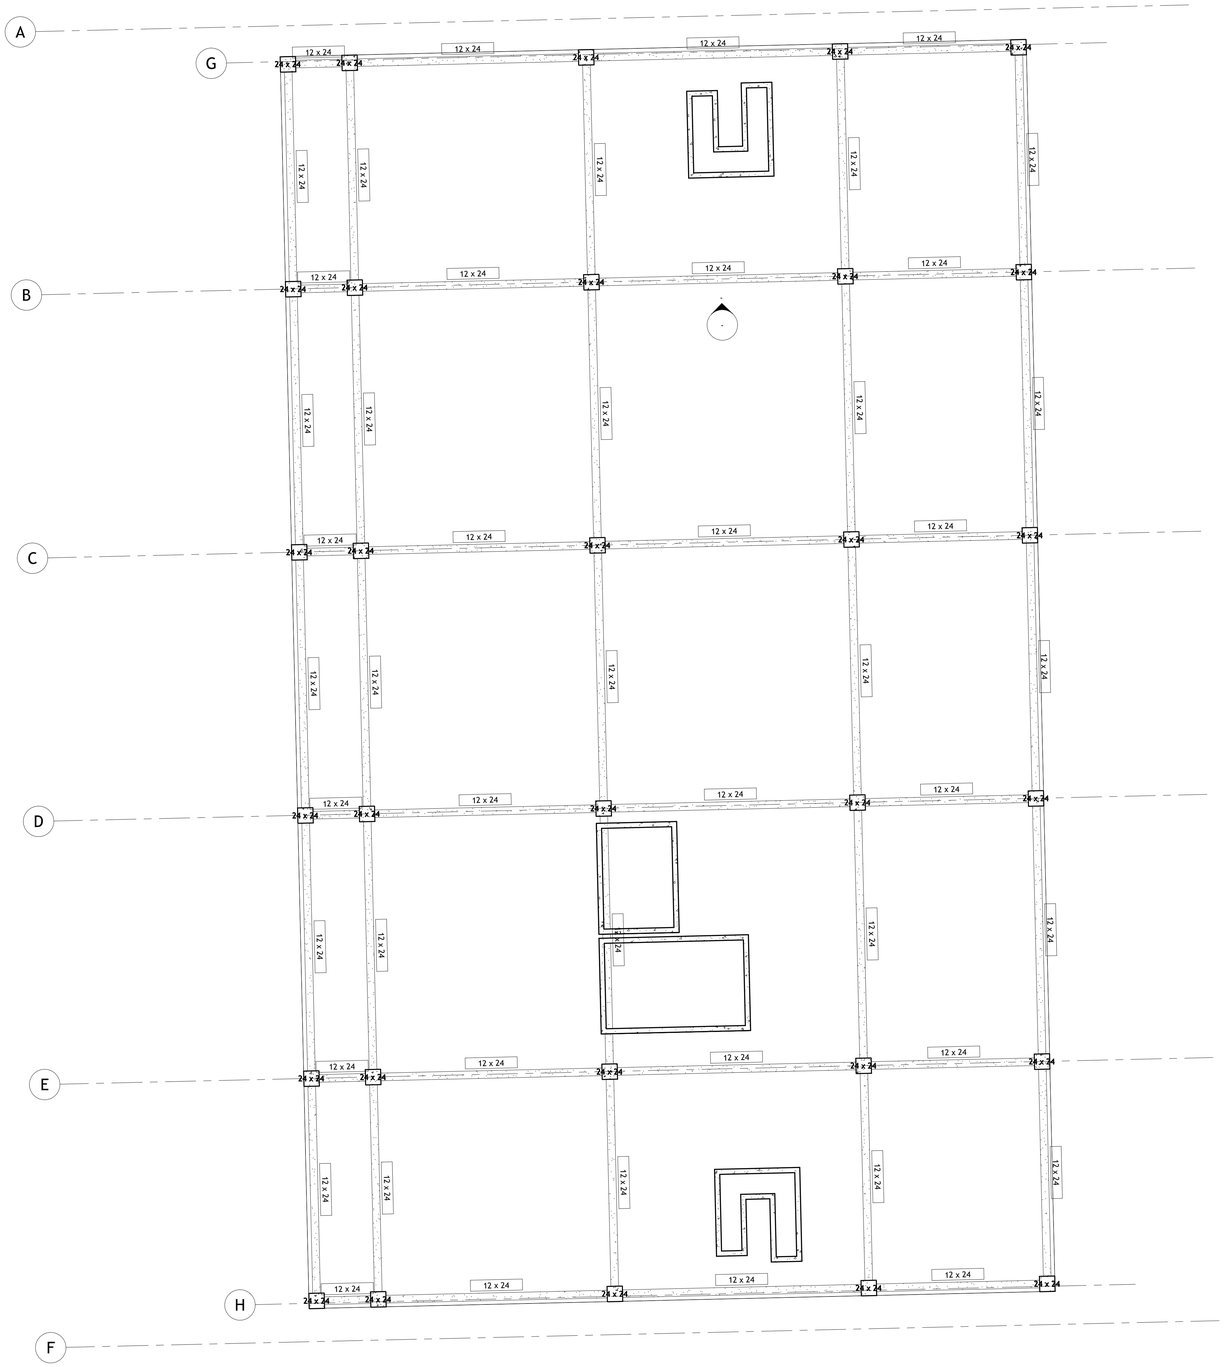

1 B01-L04
1/8" = 1'-0"

AUTODESK

www.autodesk.com/revit

Consultant
Address
Address
Address
Phone

Consultant
Address
Address
Address
Phone

Consultant
Address
Address
Address
Phone

Consultant
Address
Address
Address
Phone

Consultant
Address
Address
Address
Phone

No.	Description	Date

Client Name

Project Name


Structural Plans - B01-L04

Project Number	Project Number
Date	Issue Date
Drawn By	Author
Checked By	Checker

S107

Scale 1/8" = 1'-0"

11/3/2026 10:09:58 PM

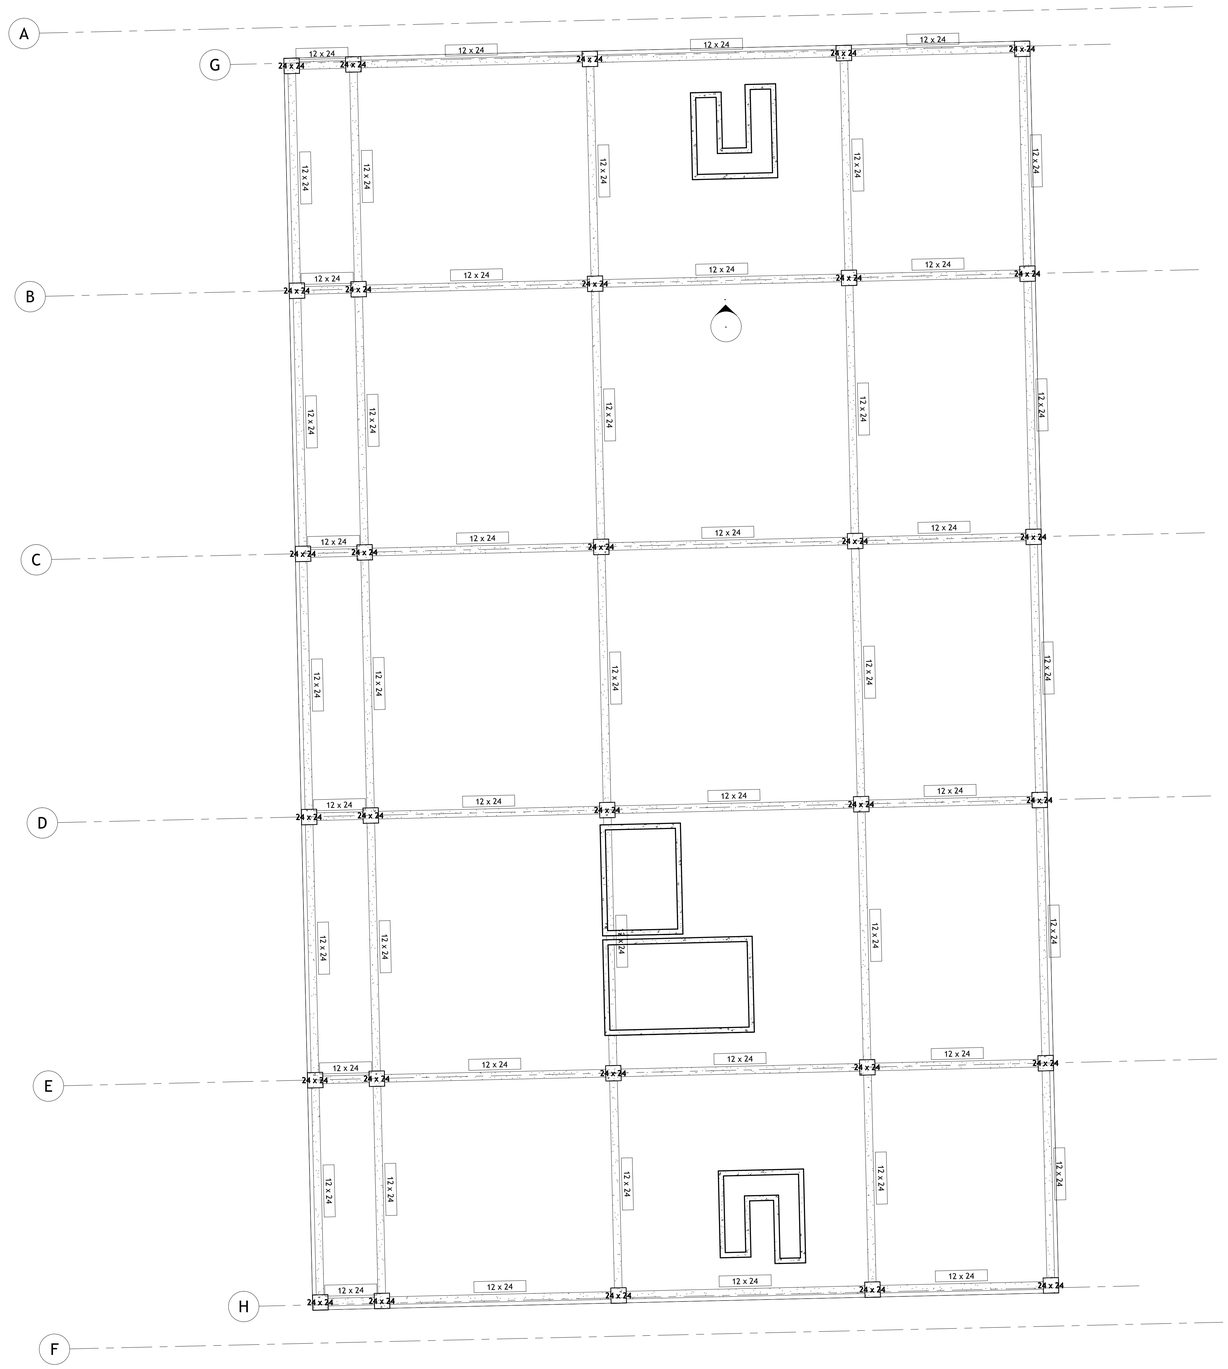

1 B01-L05
1/8" = 1'-0"

AUTODESK

www.autodesk.com/revit

Consultant
Address
Address
Address
Phone

Consultant
Address
Address
Address
Phone

Consultant
Address
Address
Address
Phone

Consultant
Address
Address
Address
Phone

Consultant
Address
Address
Address
Phone

No.	Description	Date

Client Name

Project Name


Structural Plans - B01-L05

Project Number	Project Number
Date	Issue Date
Drawn By	Author
Checked By	Checker

S108

Scale 1/8" = 1'-0"

11/3/2026 10:09:59 PM

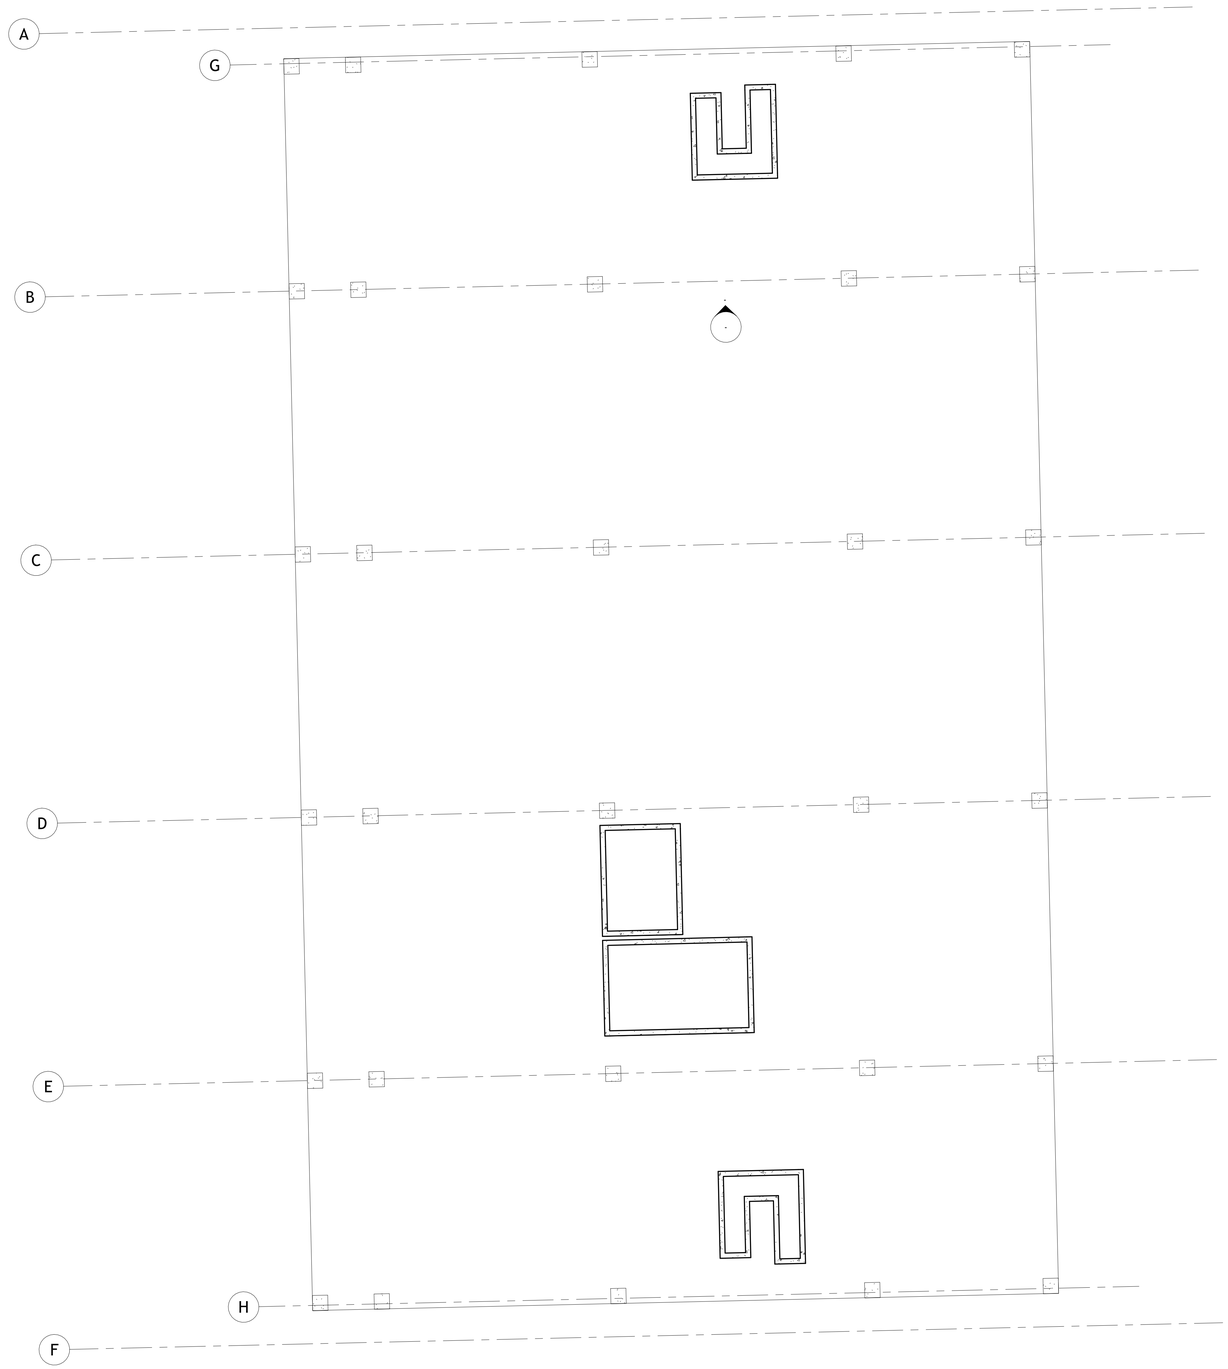

1 B01-L06
1/8" = 1'-0"

AUTODESK

www.autodesk.com/revit

Consultant
Address
Address
Address
Phone

Consultant
Address
Address
Address
Phone

Consultant
Address
Address
Address
Phone

Consultant
Address
Address
Address
Phone

Consultant
Address
Address
Address
Phone

No.	Description	Date

Client Name

Project Name


Structural Plans - B01-L06


Project Number	Project Number
Date	Issue Date
Drawn By	Author
Checked By	Checker

S109

Scale 1/8" = 1'-0"

11/3/2026 10:09:59 PM

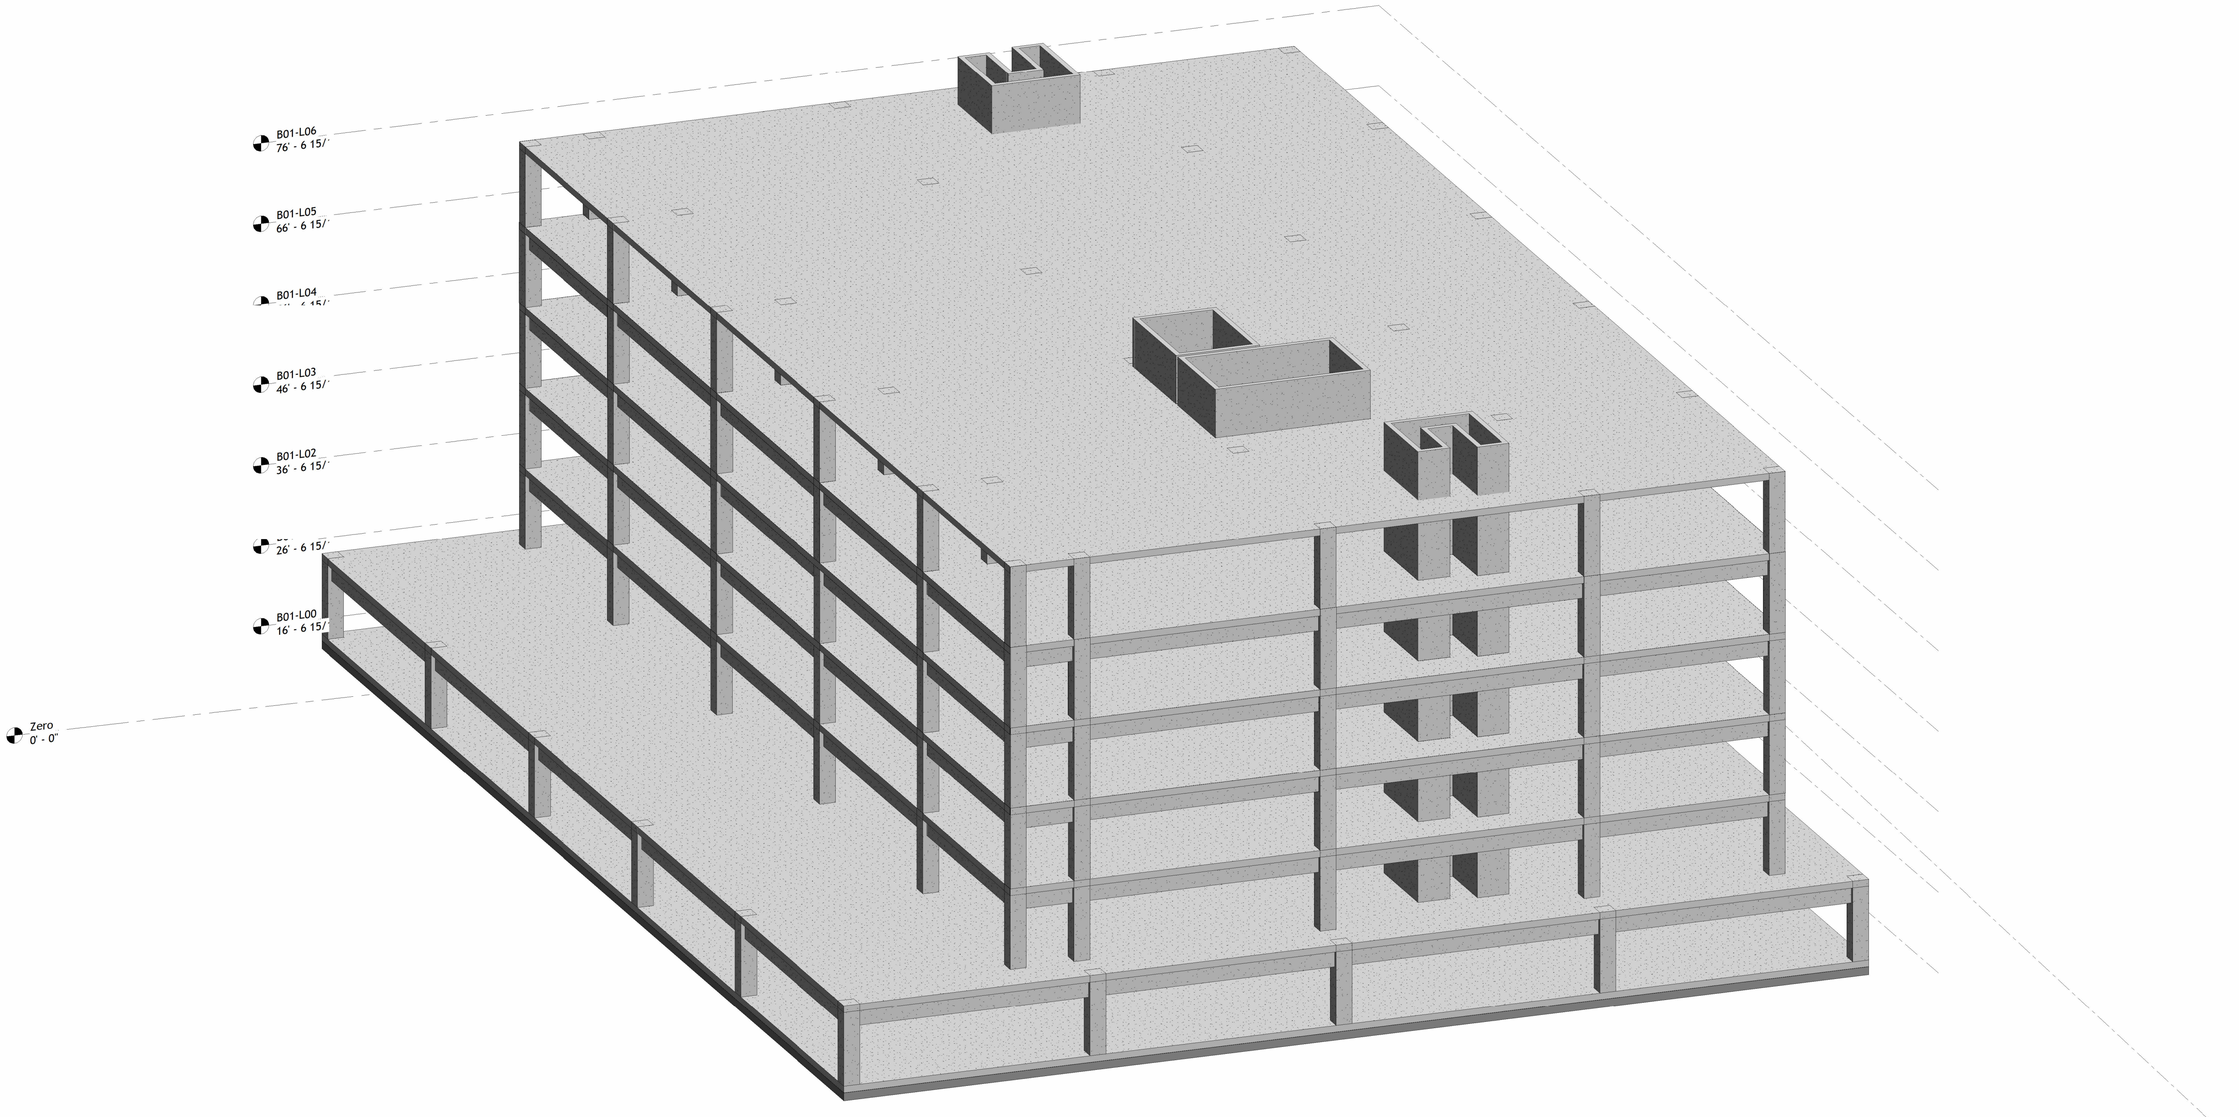
B01-L06
76' - 6 15/
B01-L05
66' - 6 15/
B01-L04
B01-L03
46' - 6 15/
B01-L02
36' - 6 15/
26' - 6 15/
B01-L00
16' - 6 15/
Zero
0' - 0"

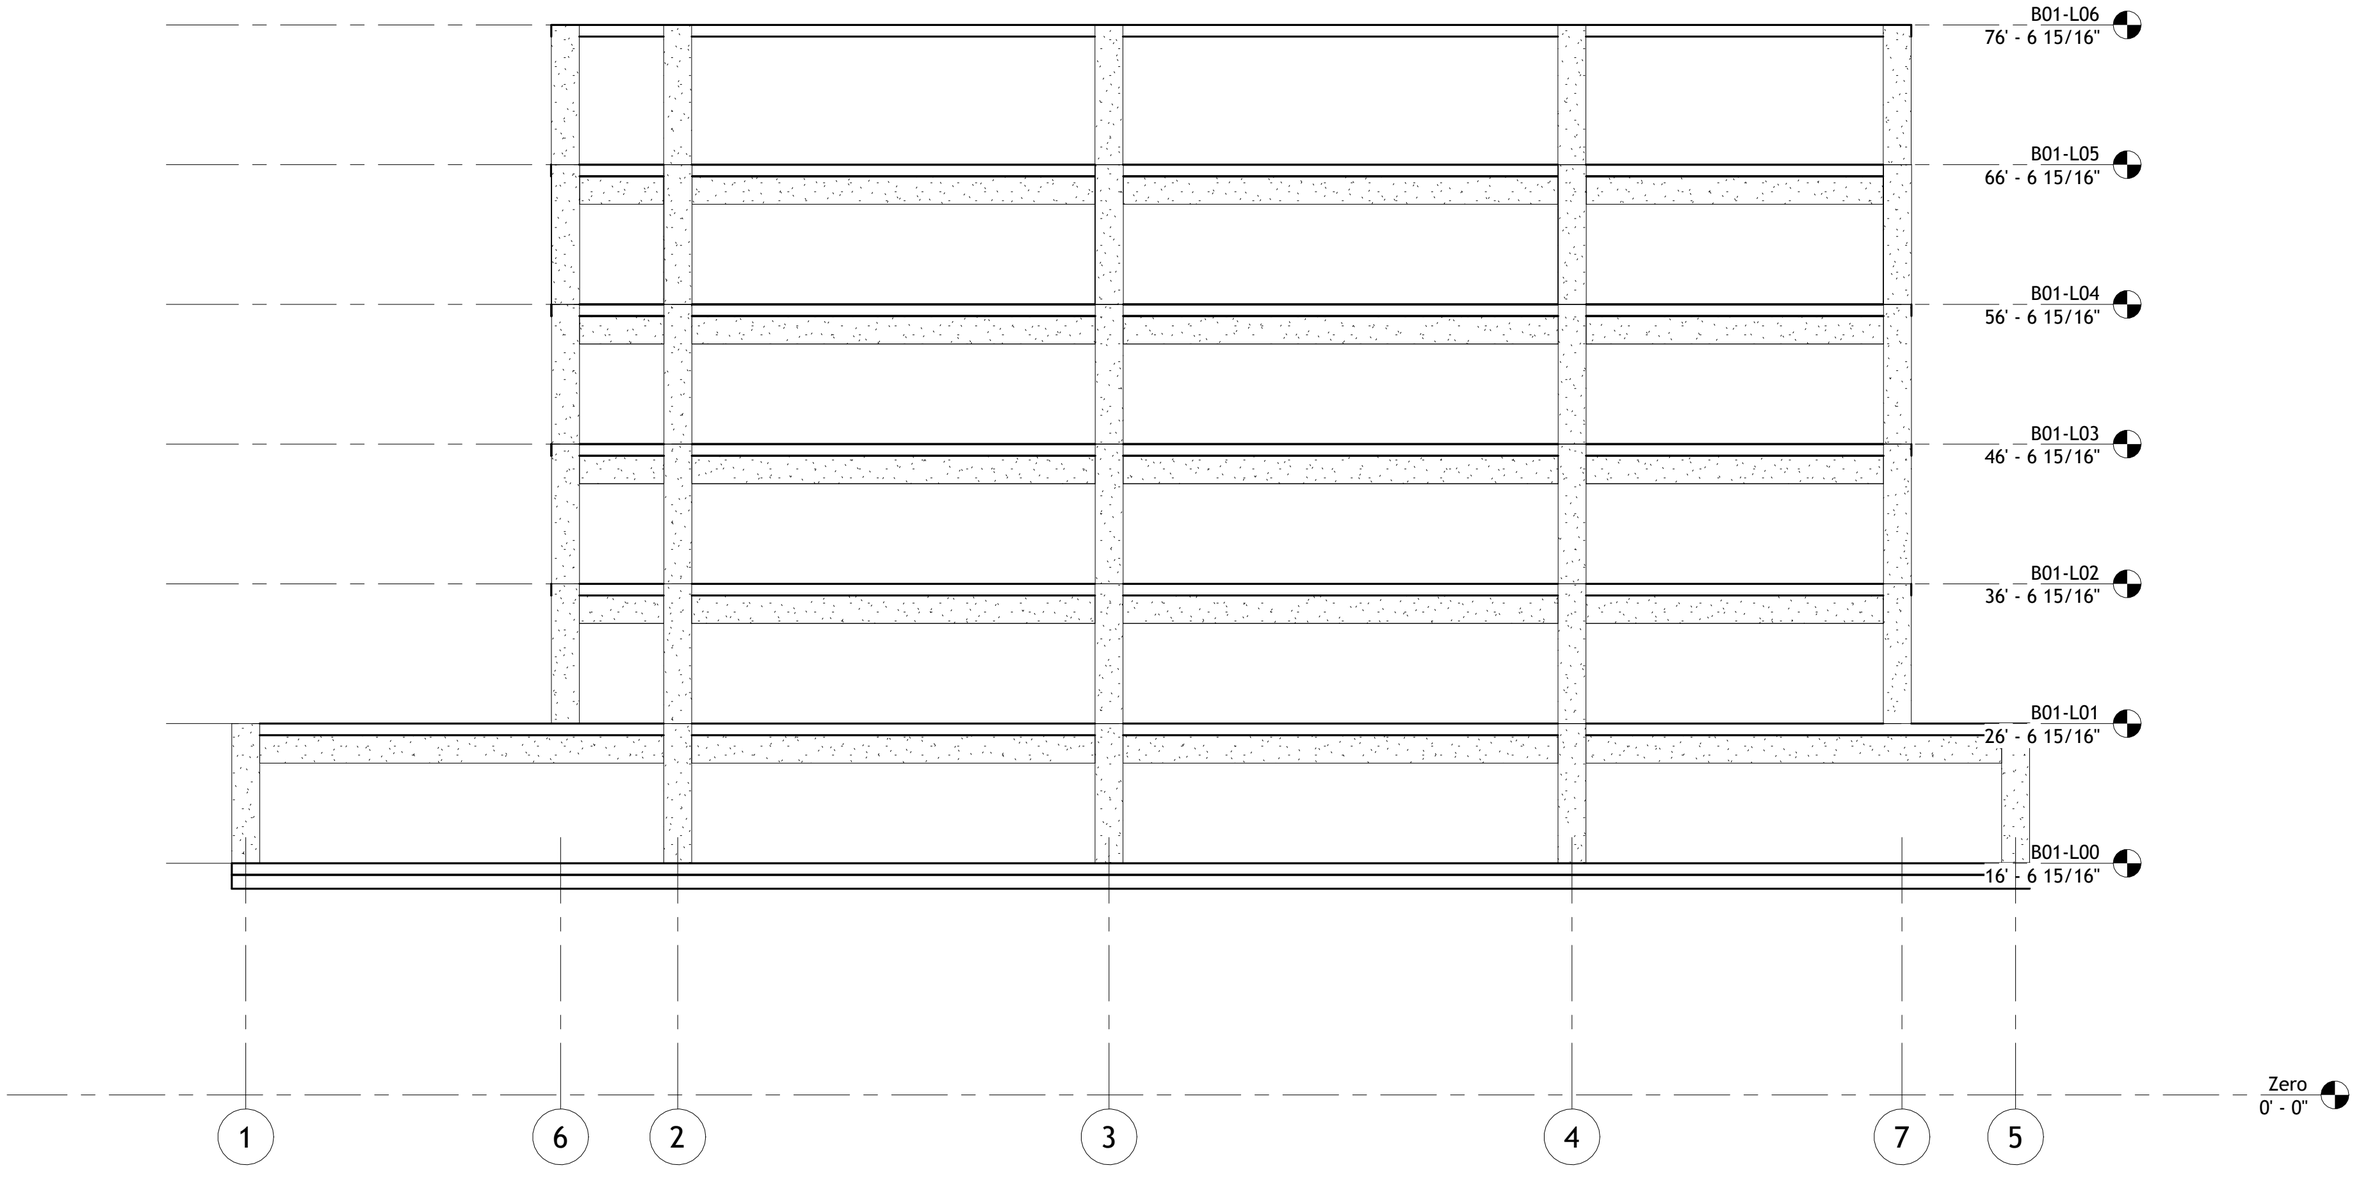
B01-L06
76' - 6 15/16"
B01-L05
66' - 6 15/16"
B01-L04
56' - 6 15/16"
B01-L03
46' - 6 15/16"
B01-L02
36' - 6 15/16"
B01-L01
26' - 6 15/16"
B01-L00
16' - 6 15/16"
Zero
0' - 0"
1
6
2
3
4
7
5