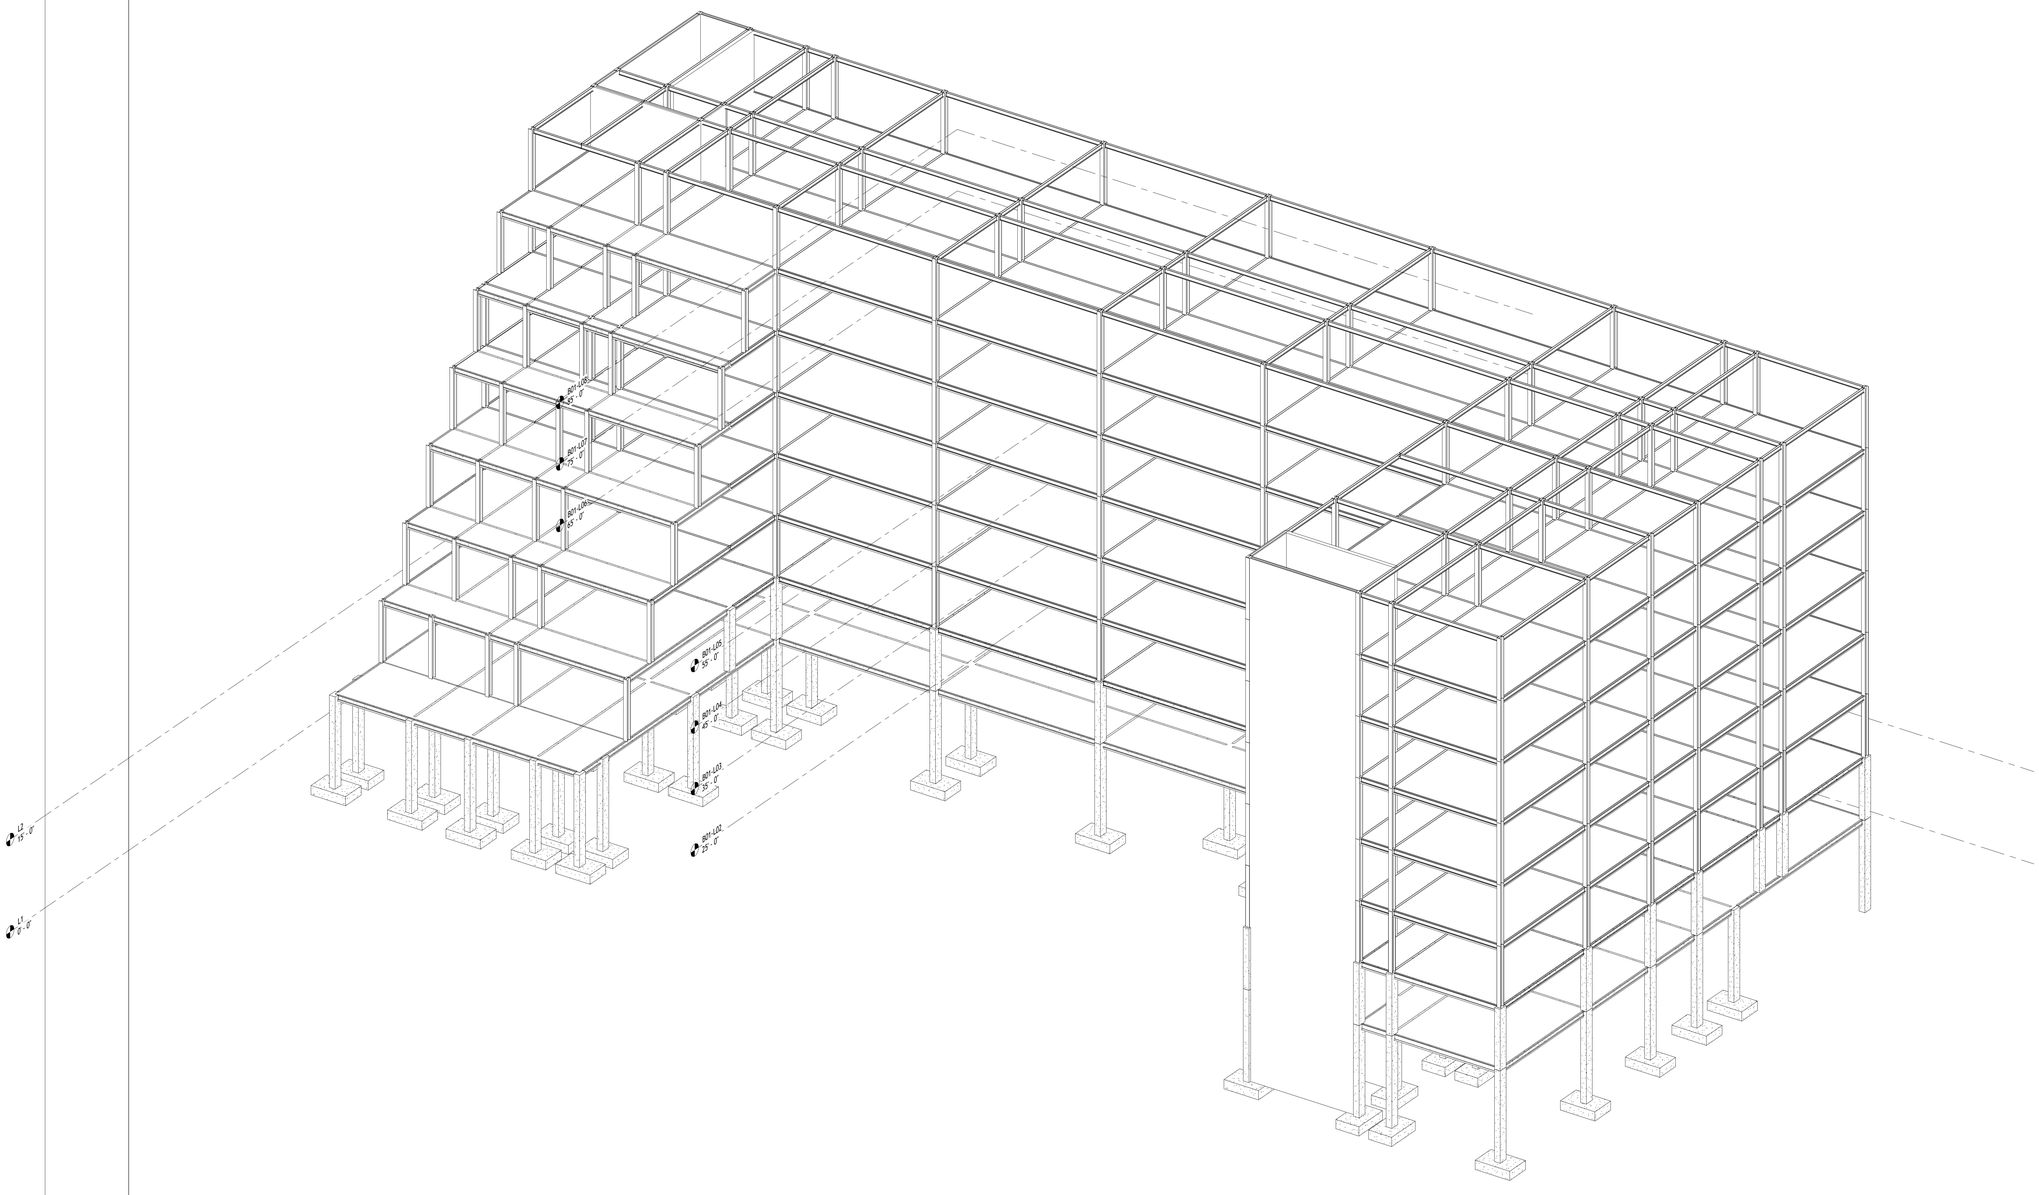


AUTODESK

www.autodesk.com/revit

Consultant
Address
Address
Address
Phone

Consultant
Address
Address
Address
Phone

Consultant
Address
Address
Address
Phone

Consultant
Address
Address
Address
Phone

Consultant
Address
Address
Address
Phone

No.	Description	Date

Client Name

Project Name

Unnamed


Project Number	Project Number
Date	Issue Date
Drawn By	Author
Checked By	Checker

3D Sheet

Scale

11/12/2026 6:53:01 AM

py 1

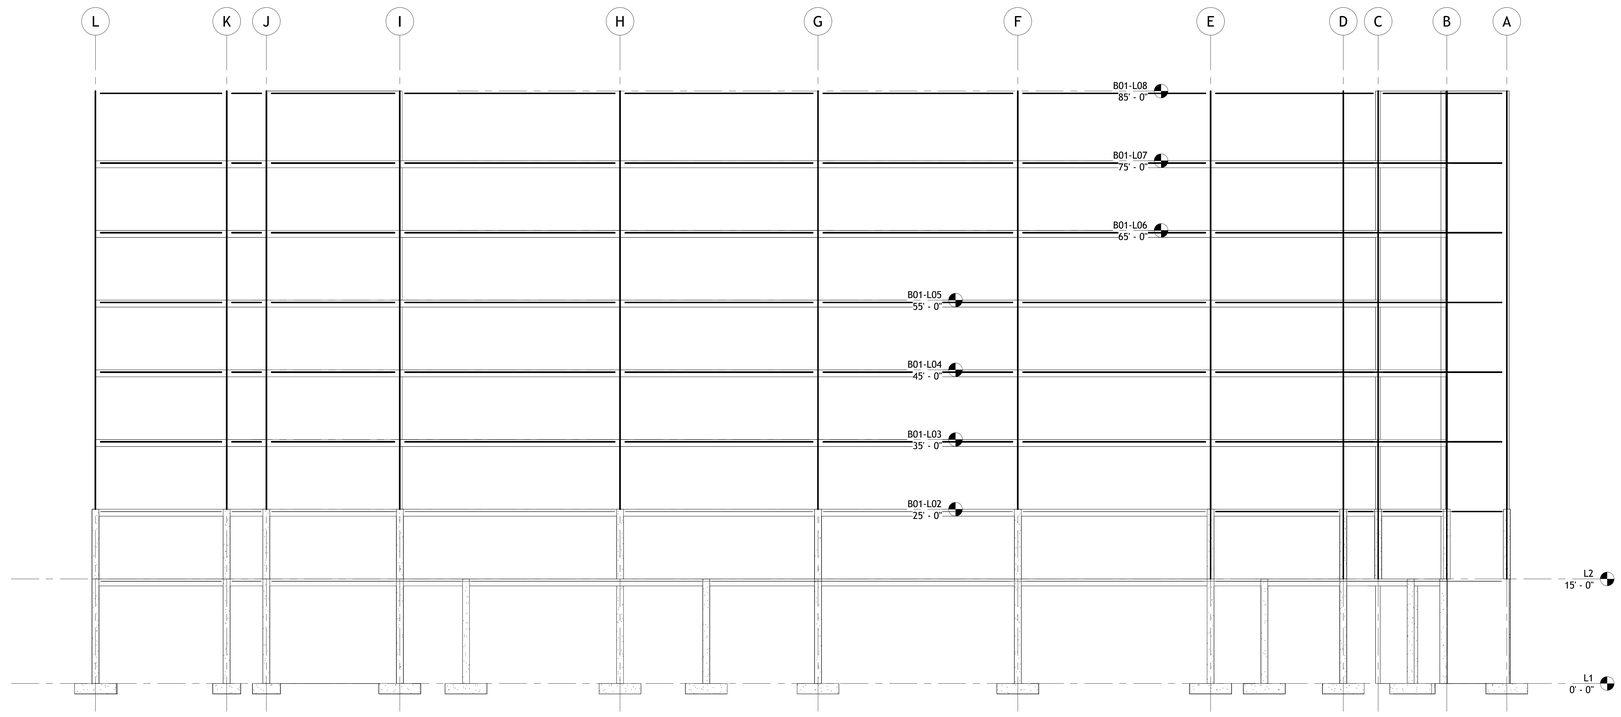

1 North Architectural Building Elevation
1/8" = 1'-0"

AUTODESK

www.autodesk.com/revit

Consultant
Address
Address
Address
Phone

Consultant
Address
Address
Address
Phone

Consultant
Address
Address
Address
Phone

Consultant
Address
Address
Address
Phone

Consultant
Address
Address
Address
Phone

No.	Description	Date

Client Name

Project Name


Unnamed


Project Number	Project Number
Date	Issue Date
Drawn By	Author
Checked By	Checker

C105

Scale 1/8" = 1'-0"

11/12/2026 6:53:02 AM

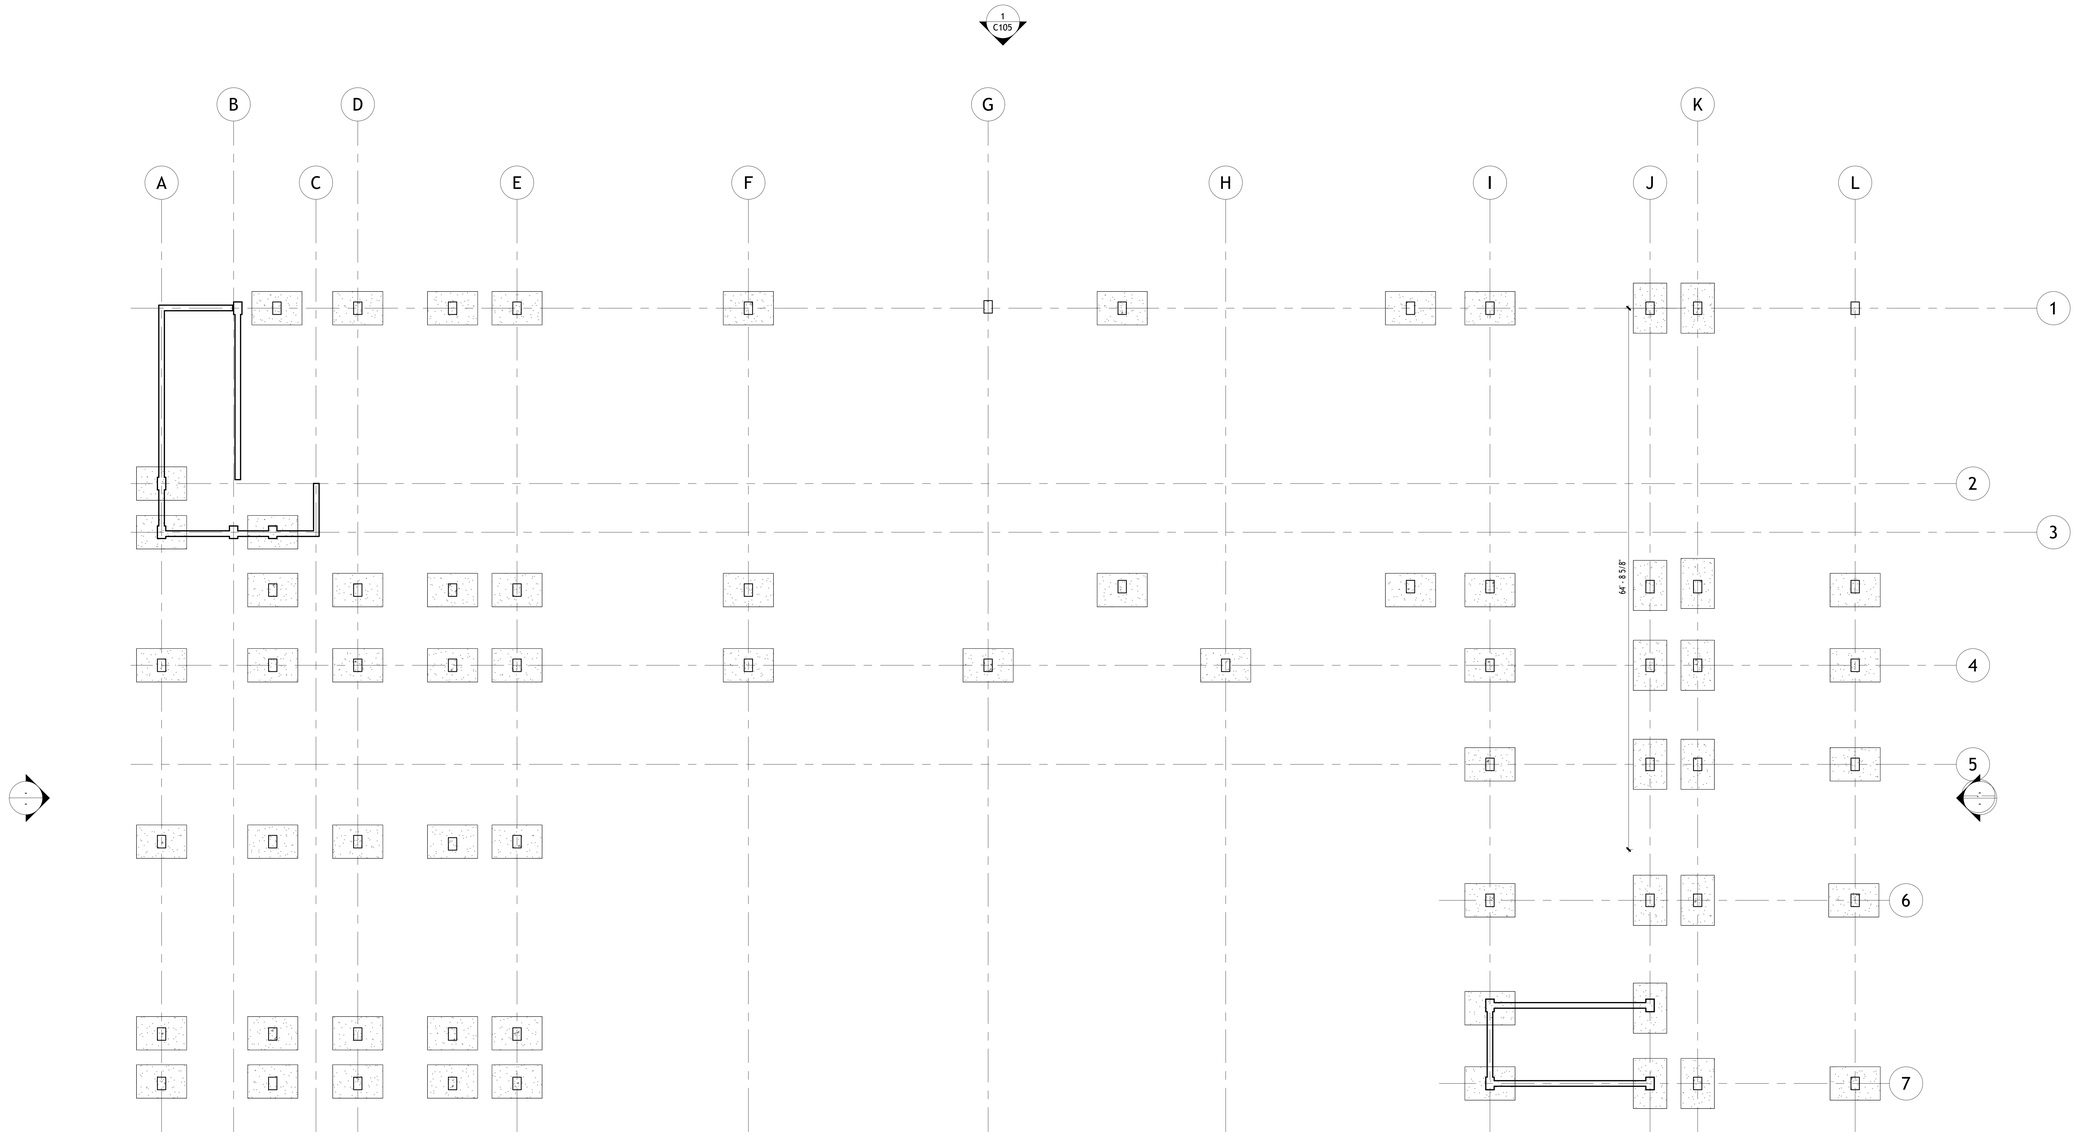
C105
B
D
G
K
A
C
E
F
H
I
J
L
1
2
3
4
5
6
7
64' - 8 5/8"

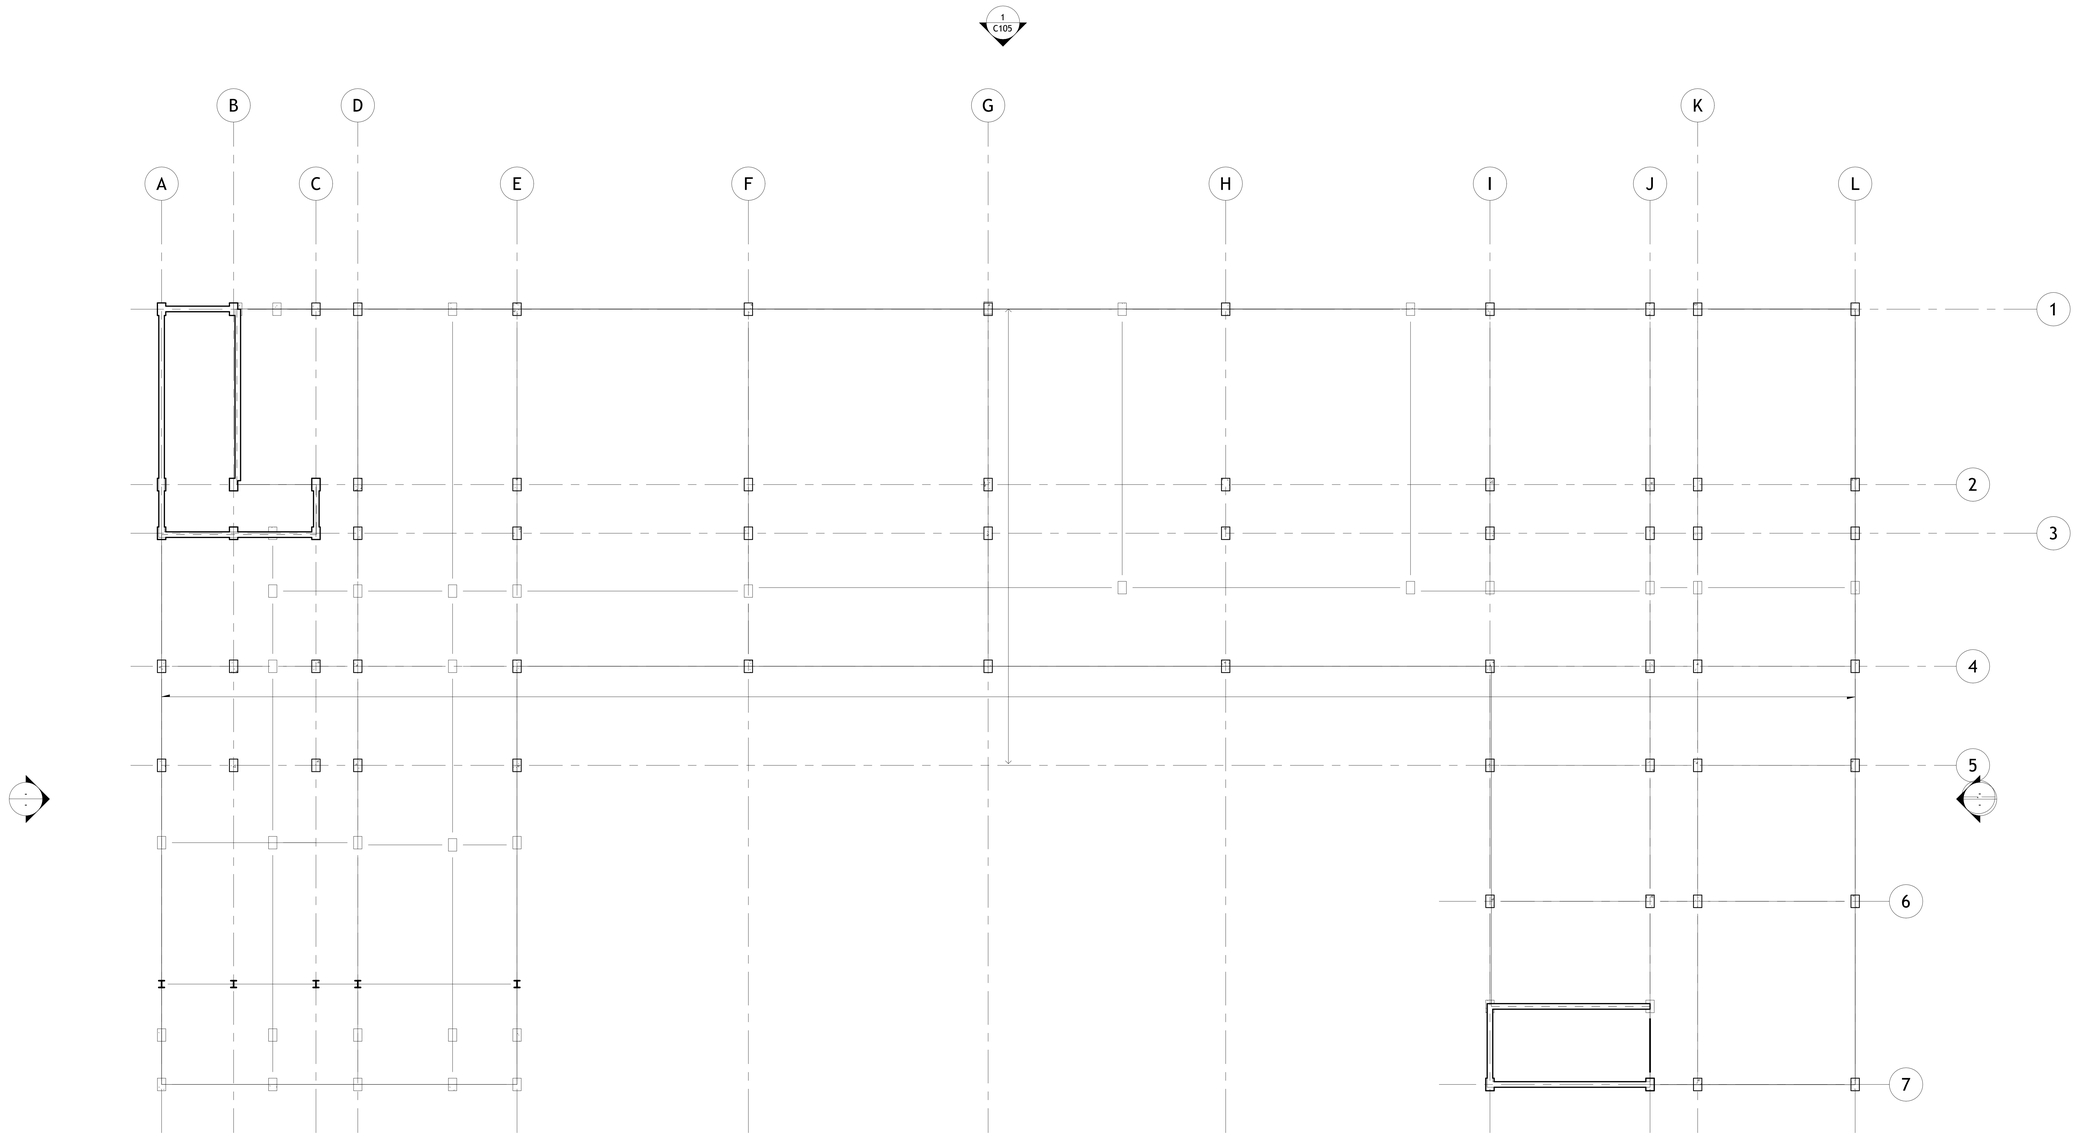
1
C105
B
D
G
K
A
C
E
F
H
I
J
L
1
2
3
4
5
6
7