
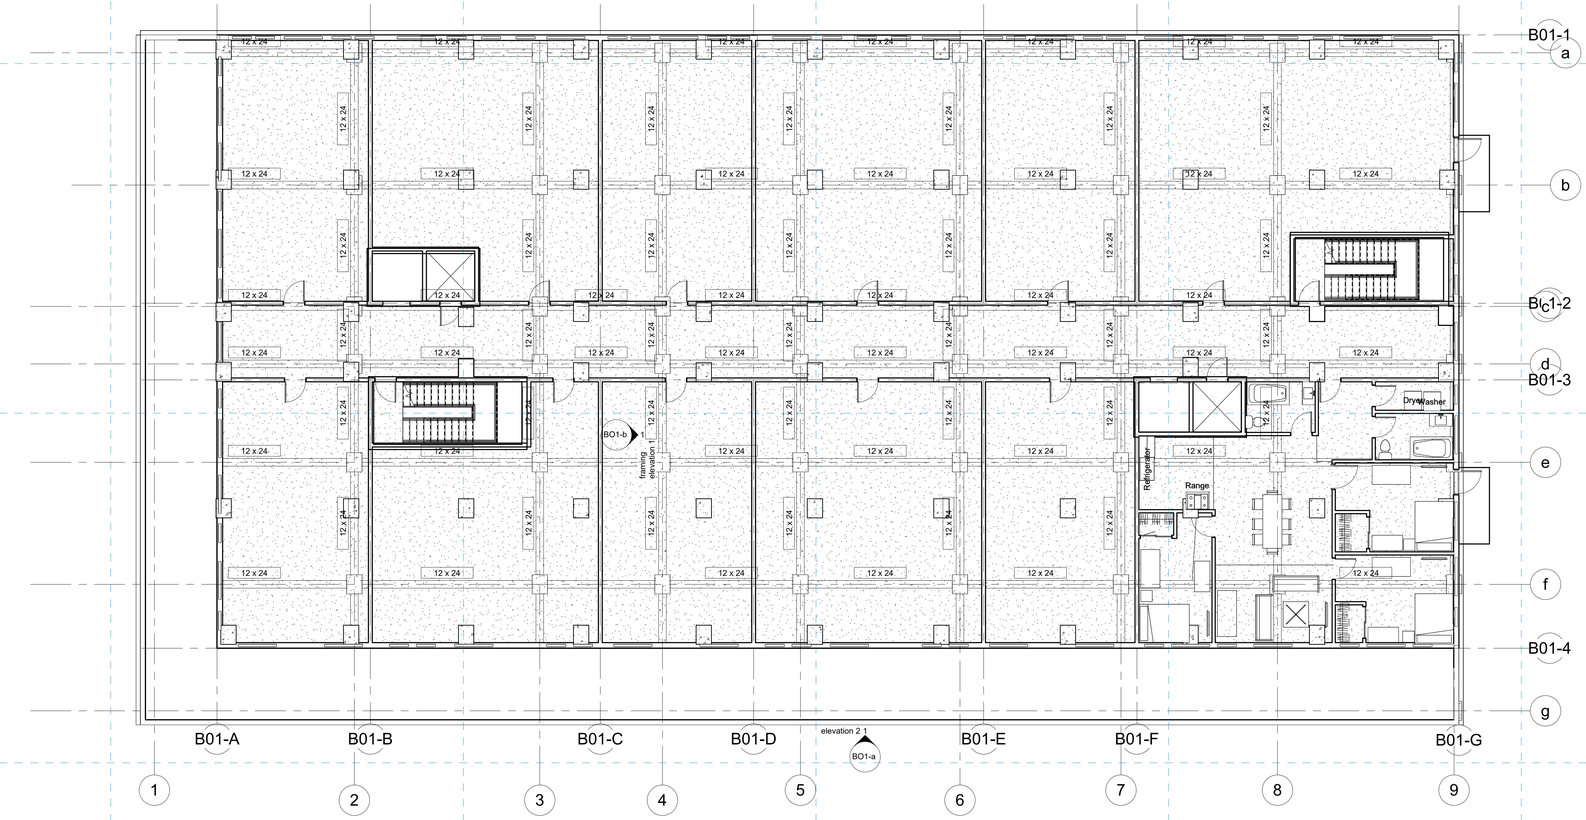


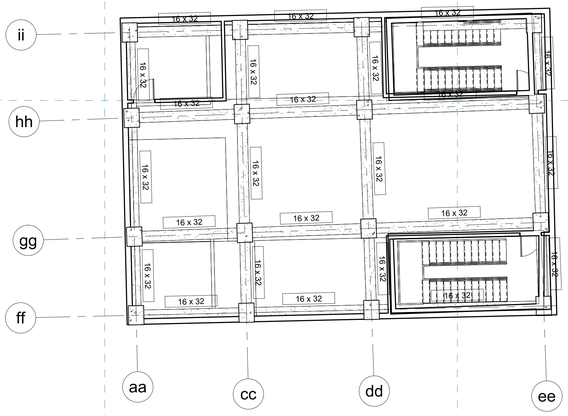

1 B01-L01
1/8" = 1'-0"

AUTODESK

www.autodesk.com/revit

Consultant
Address
Address
Address
Phone

Consultant
Address
Address
Address
Phone

Consultant
Address
Address
Address
Phone

Consultant
Address
Address
Address
Phone

Consultant
Address
Address
Address
Phone

No.	Description	Date

Owner

CEE120A


B01-L01


Project Number	Project Number
Date	Issue Date
Drawn By	Author
Checked By	Checker

S-01-1

Scale 1/8" = 1'-0"

10/27/2026 10:32:56 PM

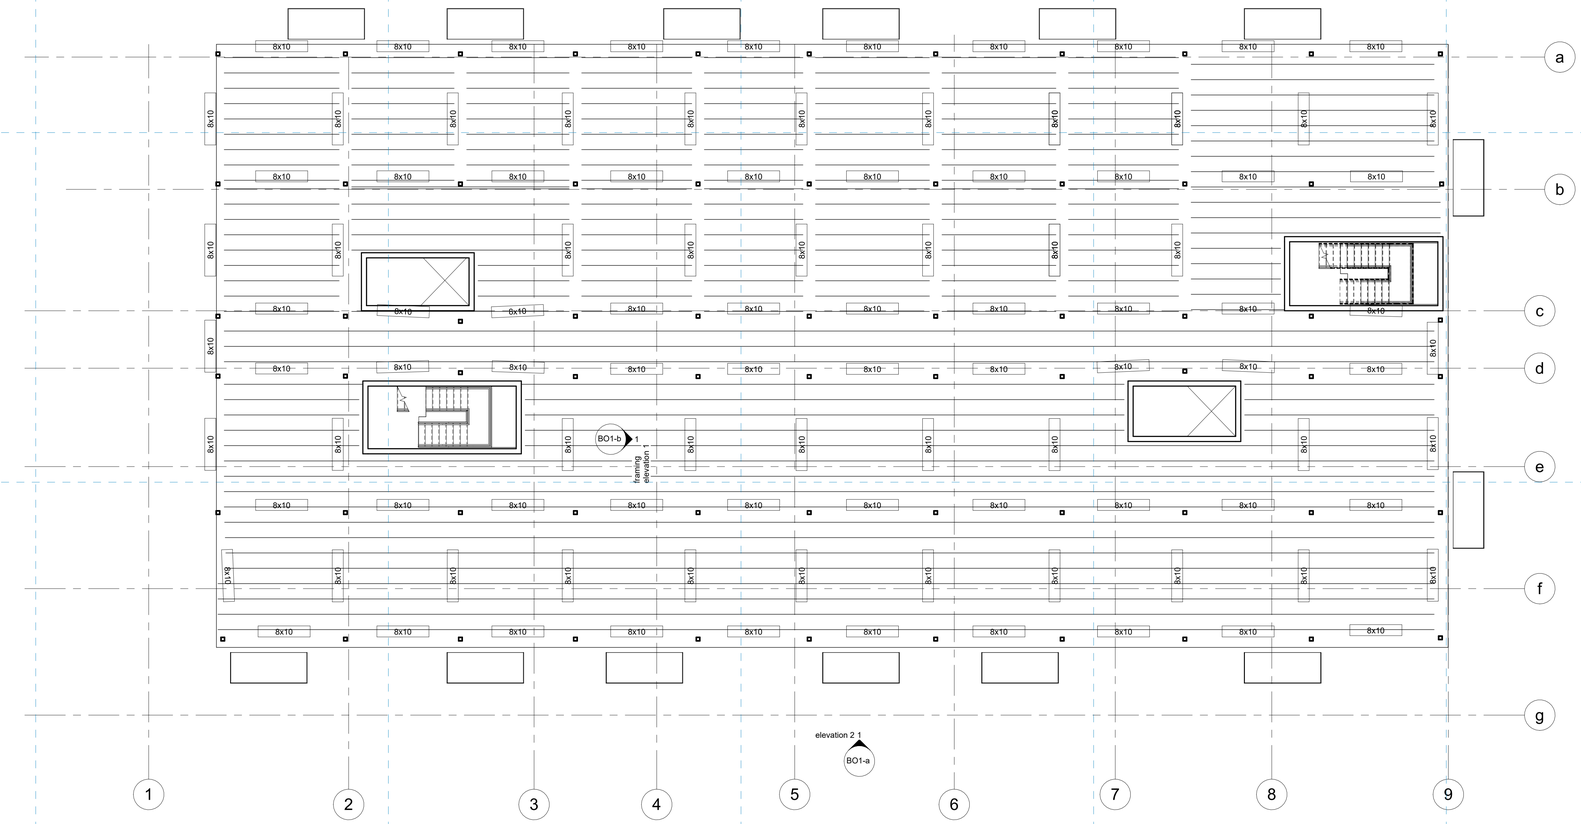

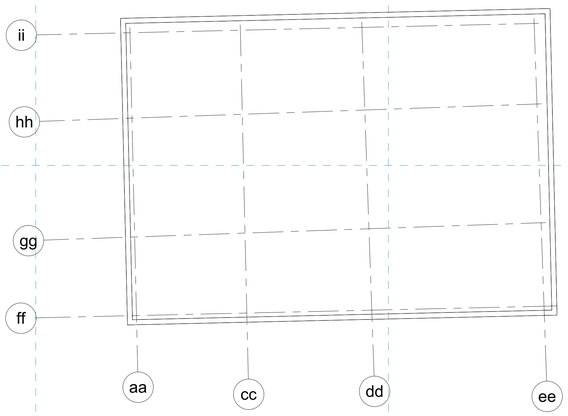

1 B01-L03
1/8" = 1'-0"

AUTODESK

www.autodesk.com/revit

Consultant
Address
Address
Address
Phone

Consultant
Address
Address
Address
Phone

Consultant
Address
Address
Address
Phone

Consultant
Address
Address
Address
Phone

Consultant
Address
Address
Address
Phone

No.	Description	Date

Owner

CEE120A


B01-L03


Project Number	Project Number
Date	Issue Date
Drawn By	Author
Checked By	Checker

S-01-3

Scale 1/8" = 1'-0"

10/27/2026 10:32:57 PM

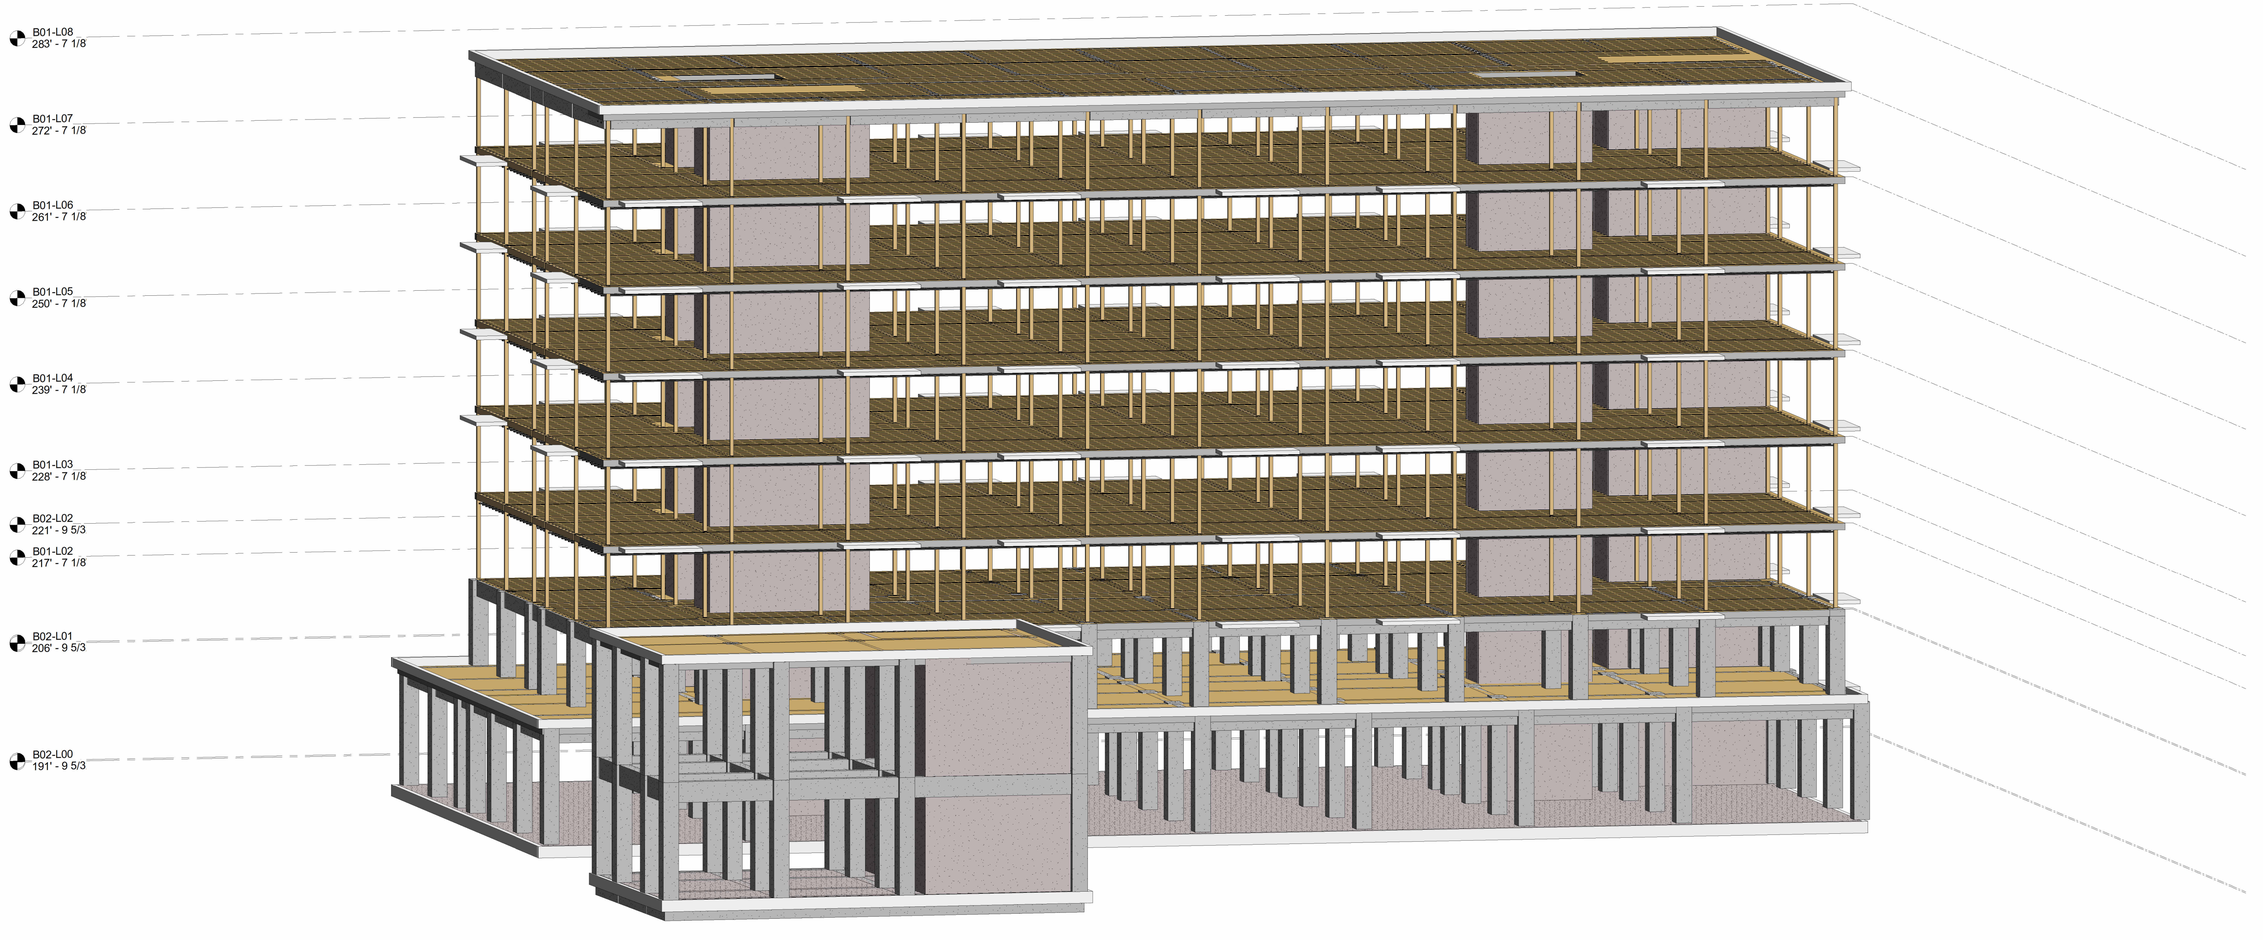
B01-L08
283' - 7 1/8
B01-L07
272' - 7 1/8
B01-L06
261' - 7 1/8
B01-L05
250' - 7 1/8
B01-L04
239' - 7 1/8
B01-L03
228' - 7 1/8
B02-L02
221' - 9 5/3
B01-L02
217' - 7 1/8
B02-L01
206' - 9 5/3
B02-L00
191' - 9 5/3

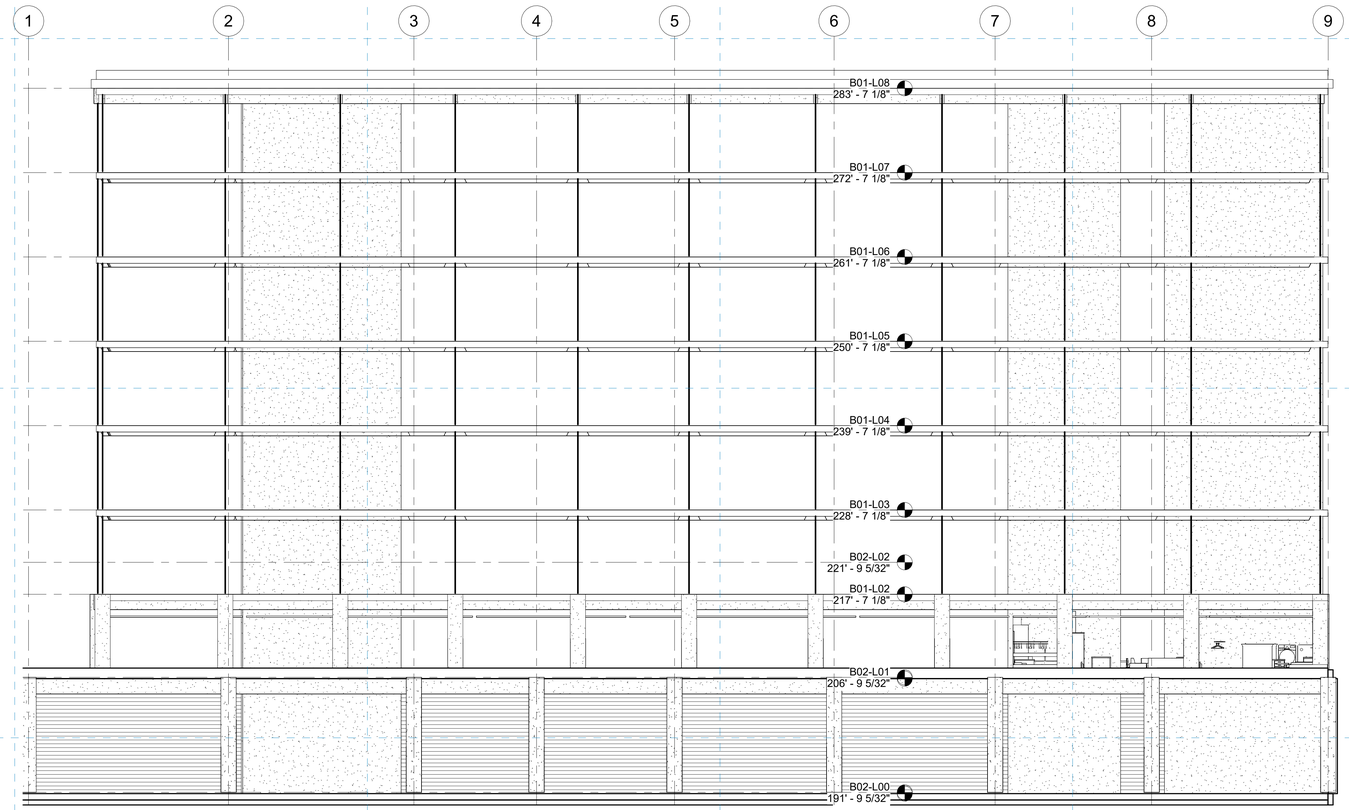

1 elevation 2
1/8" = 1'-0"

AUTODESK

www.autodesk.com/revit

Consultant
Address
Address
Address
Phone

Consultant
Address
Address
Address
Phone

Consultant
Address
Address
Address
Phone

Consultant
Address
Address
Address
Phone

Consultant
Address
Address
Address
Phone

No.	Description	Date

Owner

CEE120A


Framing elevation 2

Project Number	Project Number
Date	Issue Date
Drawn By	Author
Checked By	Checker

BO1-a

Scale 1/8" = 1'-0"

10/27/2026 10:33:02 PM

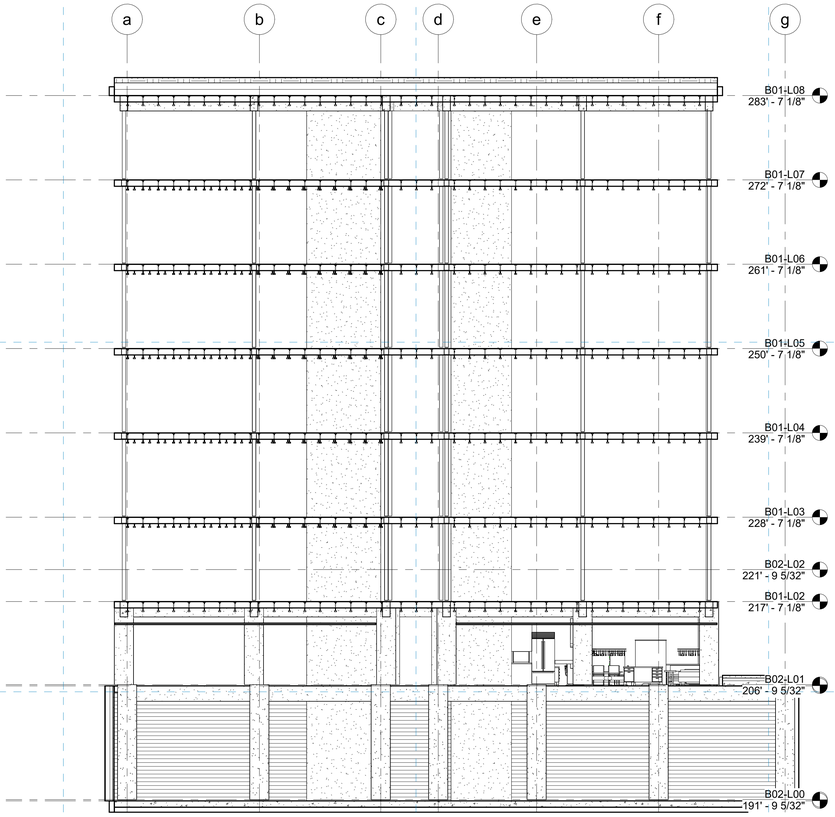

1 framing elevation 1
1/8" = 1'-0"

AUTODESK

www.autodesk.com/revit

Consultant
Address
Address
Address
Phone

Consultant
Address
Address
Address
Phone

Consultant
Address
Address
Address
Phone

Consultant
Address
Address
Address
Phone

Consultant
Address
Address
Address
Phone

No.	Description	Date

Owner

CEE120A

Framing elevation 1

Project Number	Project Number
Date	Issue Date
Drawn By	Author
Checked By	Checker

BO1-b

Scale 1/8" = 1'-0"

10/27/2026 10:33:04 PM