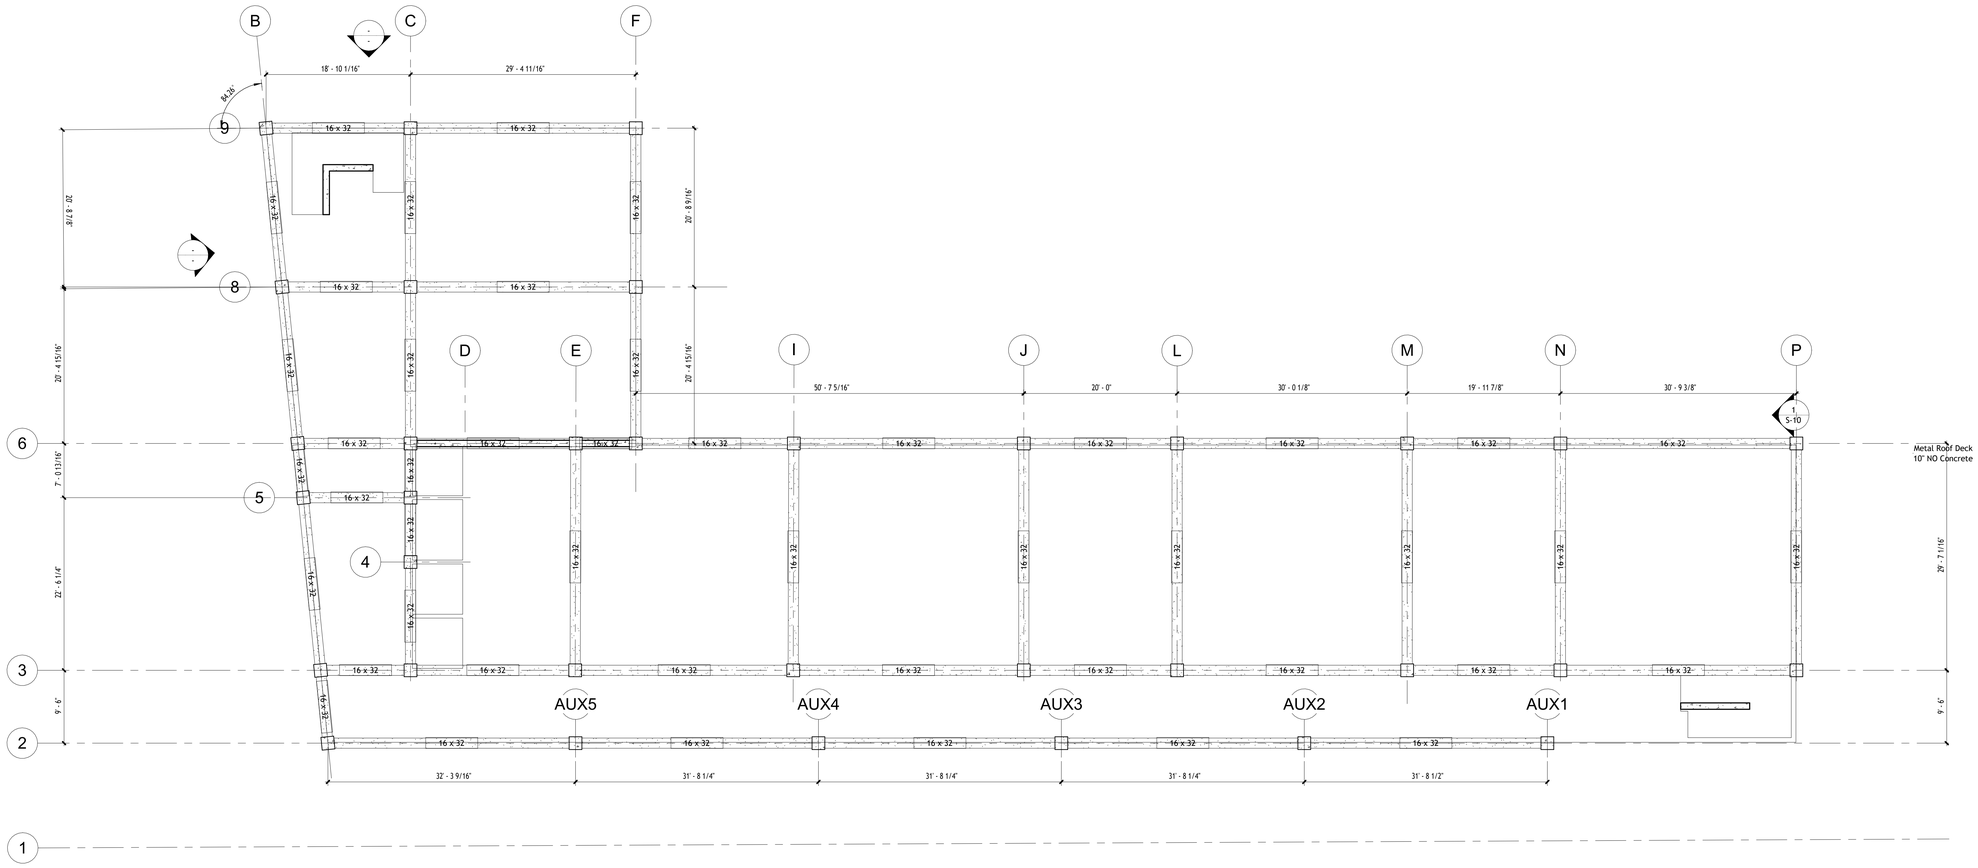


AUTODESK

www.autodesk.com/revit

Consultant
Address
Address
Address
Phone

Consultant
Address
Address
Address
Phone

Consultant
Address
Address
Address
Phone

Consultant
Address
Address
Address
Phone

Consultant
Address
Address
Address
Phone

No.	Description	Date

Conglomo

OAKLAND VIEW


STRUCTURAL PLAN - LEVEL 3

Project Number	4600025141
Date	Issue Date
Drawn By	Author
Checked By	Checker

S-03

Scale 1/8" = 1'-0"

11/4/2026 2:34:29 PM

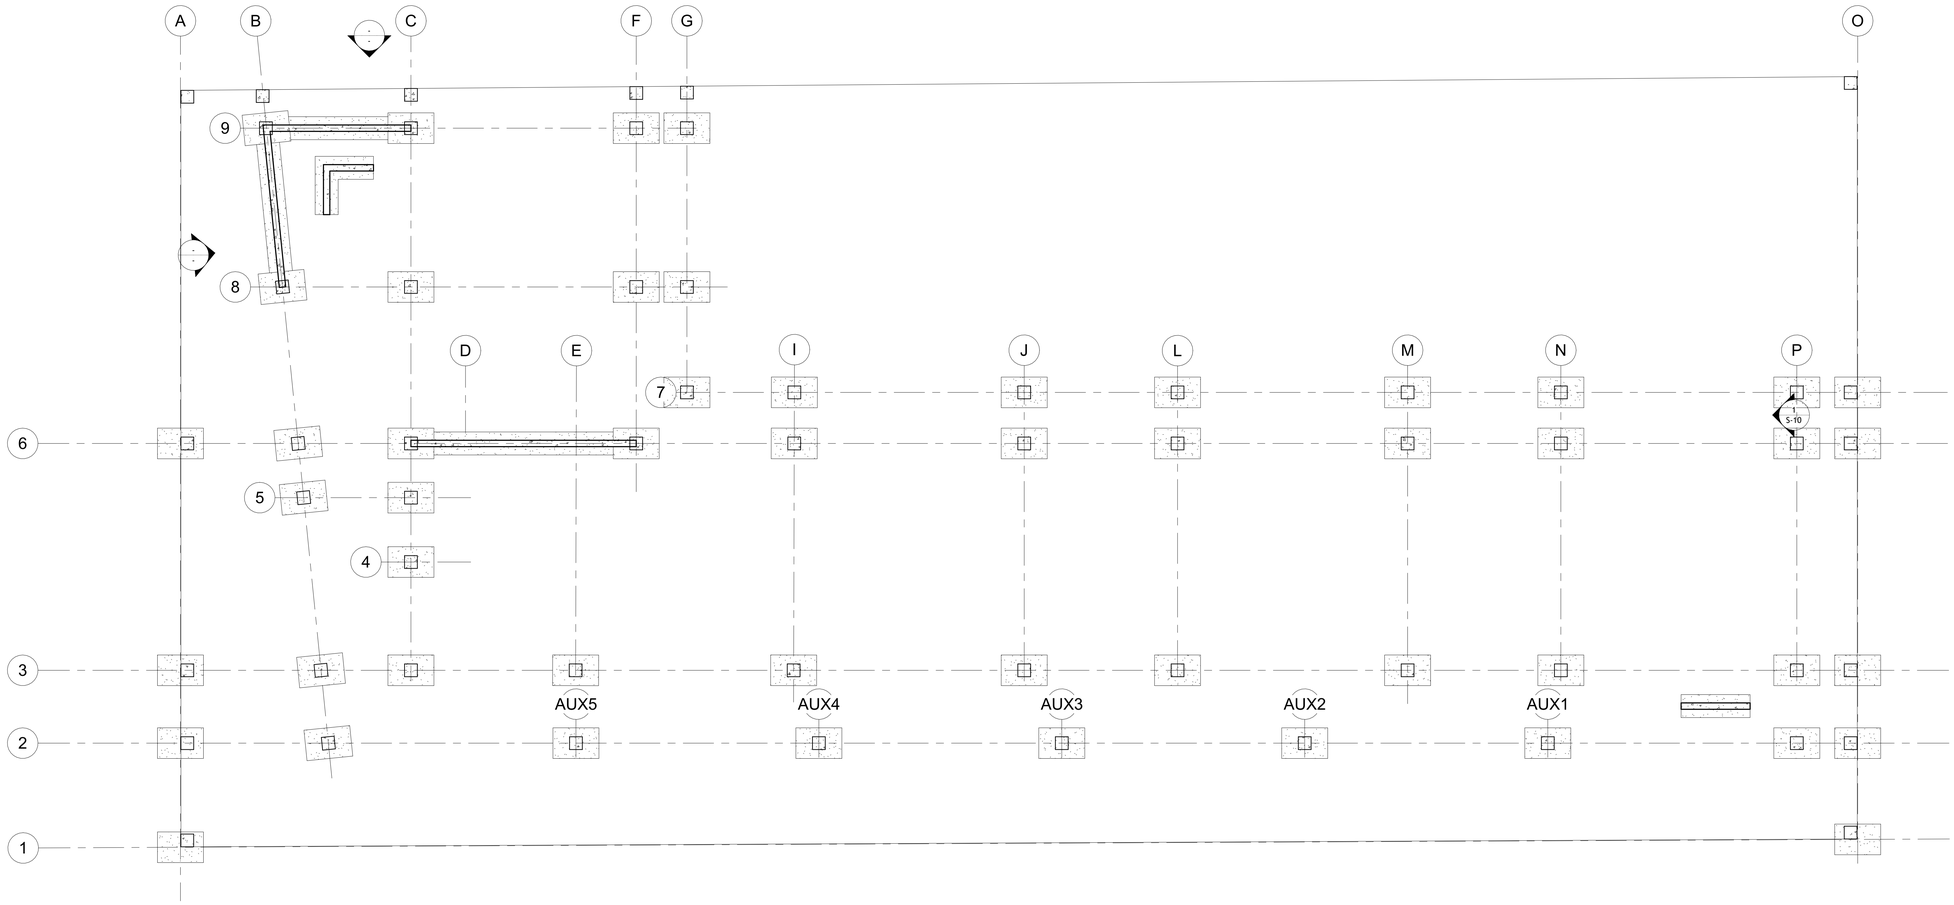

AUTODESK

www.autodesk.com/revit

Consultant
Address
Address
Address
Phone

Consultant
Address
Address
Address
Phone

Consultant
Address
Address
Address
Phone

Consultant
Address
Address
Address
Phone

Consultant
Address
Address
Address
Phone

No.	Description	Date

Conglomo

OAKLAND VIEW


STRUCTURAL PLAN - FOUNDATIONS

Project Number	4600025141
Date	Issue Date
Drawn By	Author
Checked By	Checker

S-00

Scale 1/8" = 1'-0"

11/4/2026 2:34:29 PM

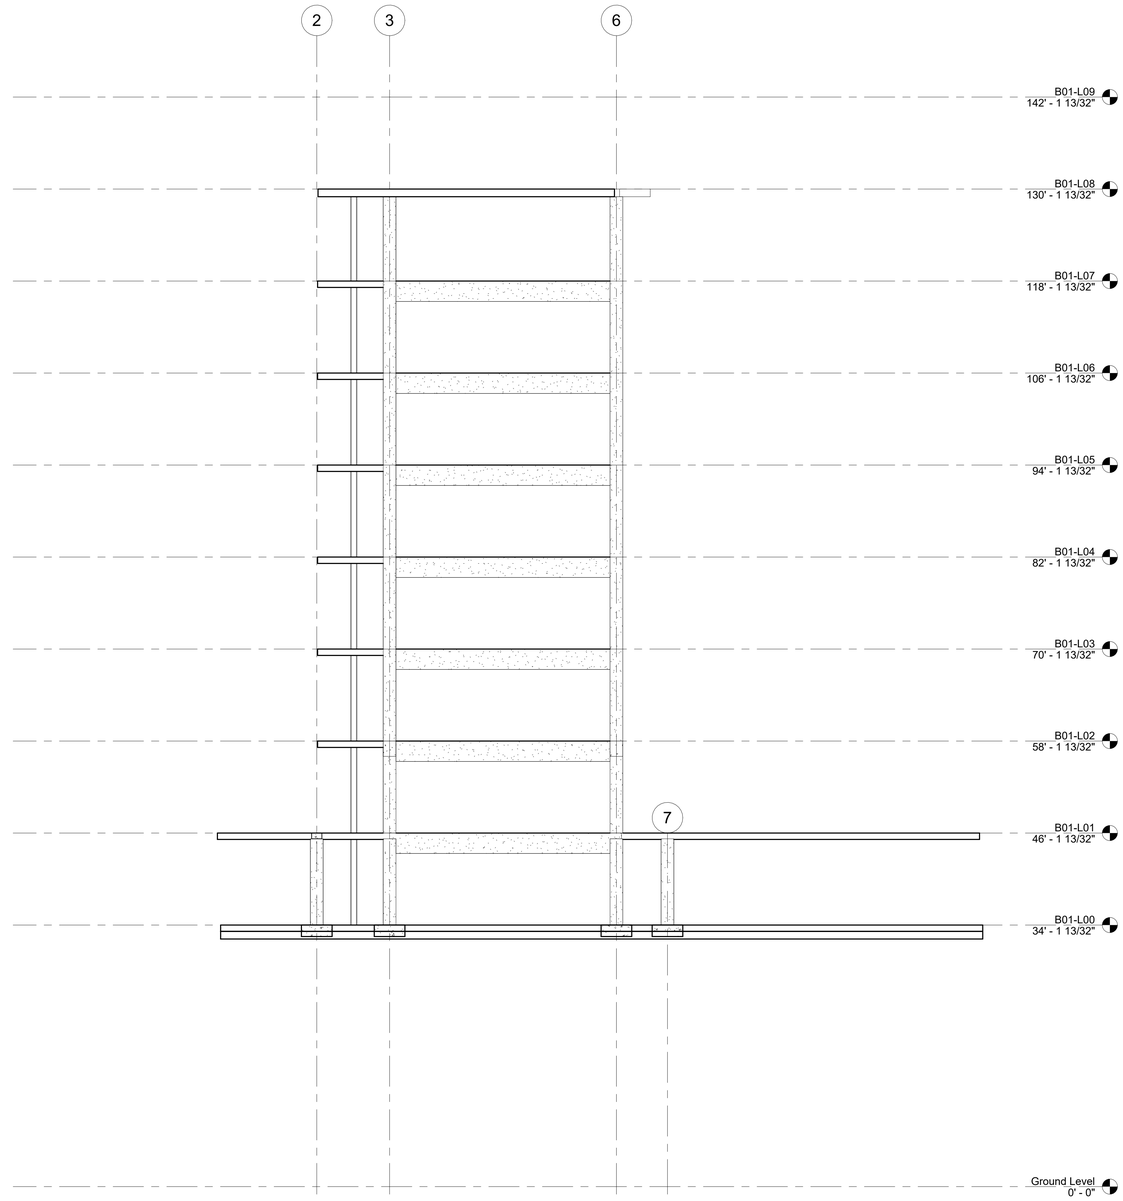

1 Elevation 3 - a
1/8" = 1'-0"

AUTODESK

www.autodesk.com/revit

Consultant
Address
Address
Address
Phone

Consultant
Address
Address
Address
Phone

Consultant
Address
Address
Address
Phone

Consultant
Address
Address
Address
Phone

Consultant
Address
Address
Address
Phone

No.	Description	Date

Conglomo

OAKLAND VIEW


ELEVATION 3-A

Project Number	4600025141
Date	Issue Date
Drawn By	Author
Checked By	Checker

S-10

Scale 1/8" = 1'-0"

11/4/2026 2:34:30 PM

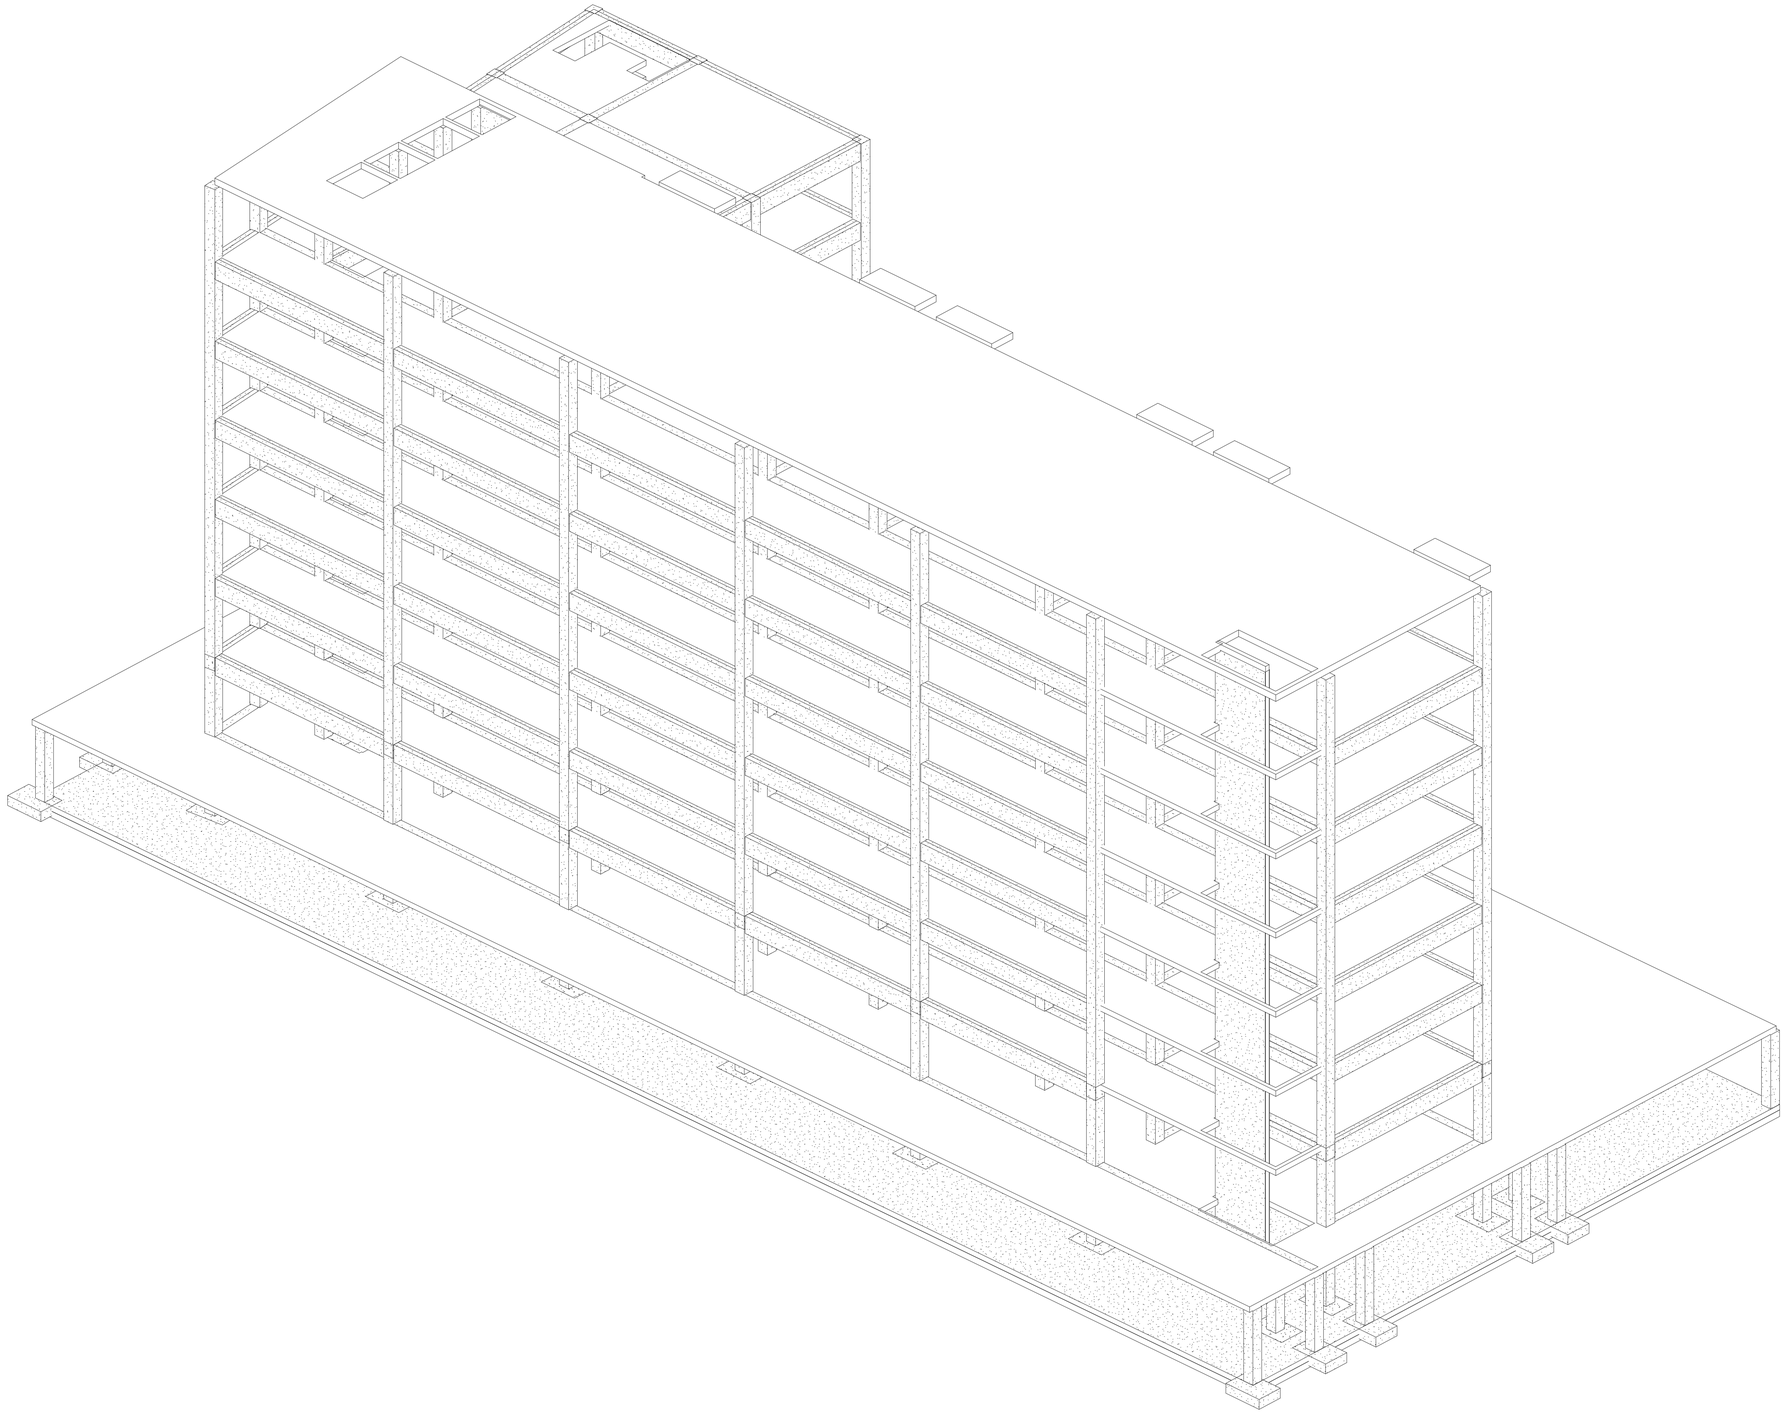

AUTODESK

www.autodesk.com/revit

Consultant
Address
Address
Address
Phone

Consultant
Address
Address
Address
Phone

Consultant
Address
Address
Address
Phone

Consultant
Address
Address
Address
Phone

Consultant
Address
Address
Address
Phone

No.	Description	Date

Conglomo

OAKLAND VIEW

3D View

Project Number	4600025141
Date	Issue Date
Drawn By	Author
Checked By	Checker

S-11

Scale

11/4/2026 2:34:30 PM