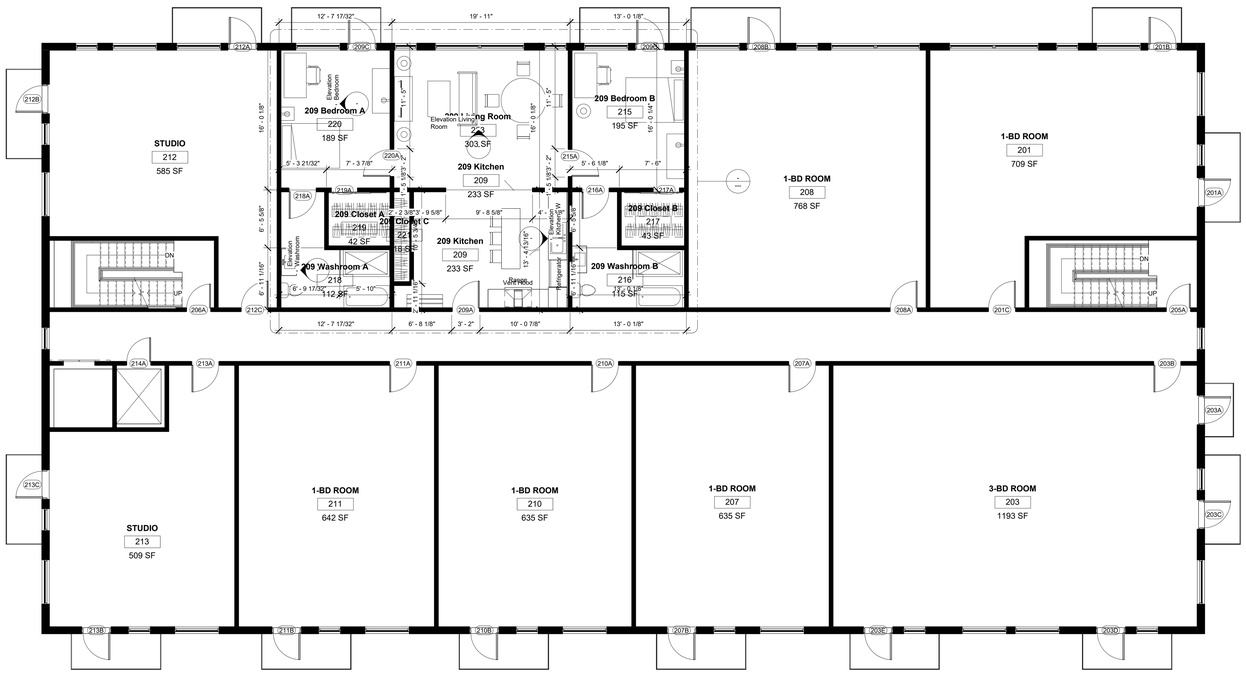
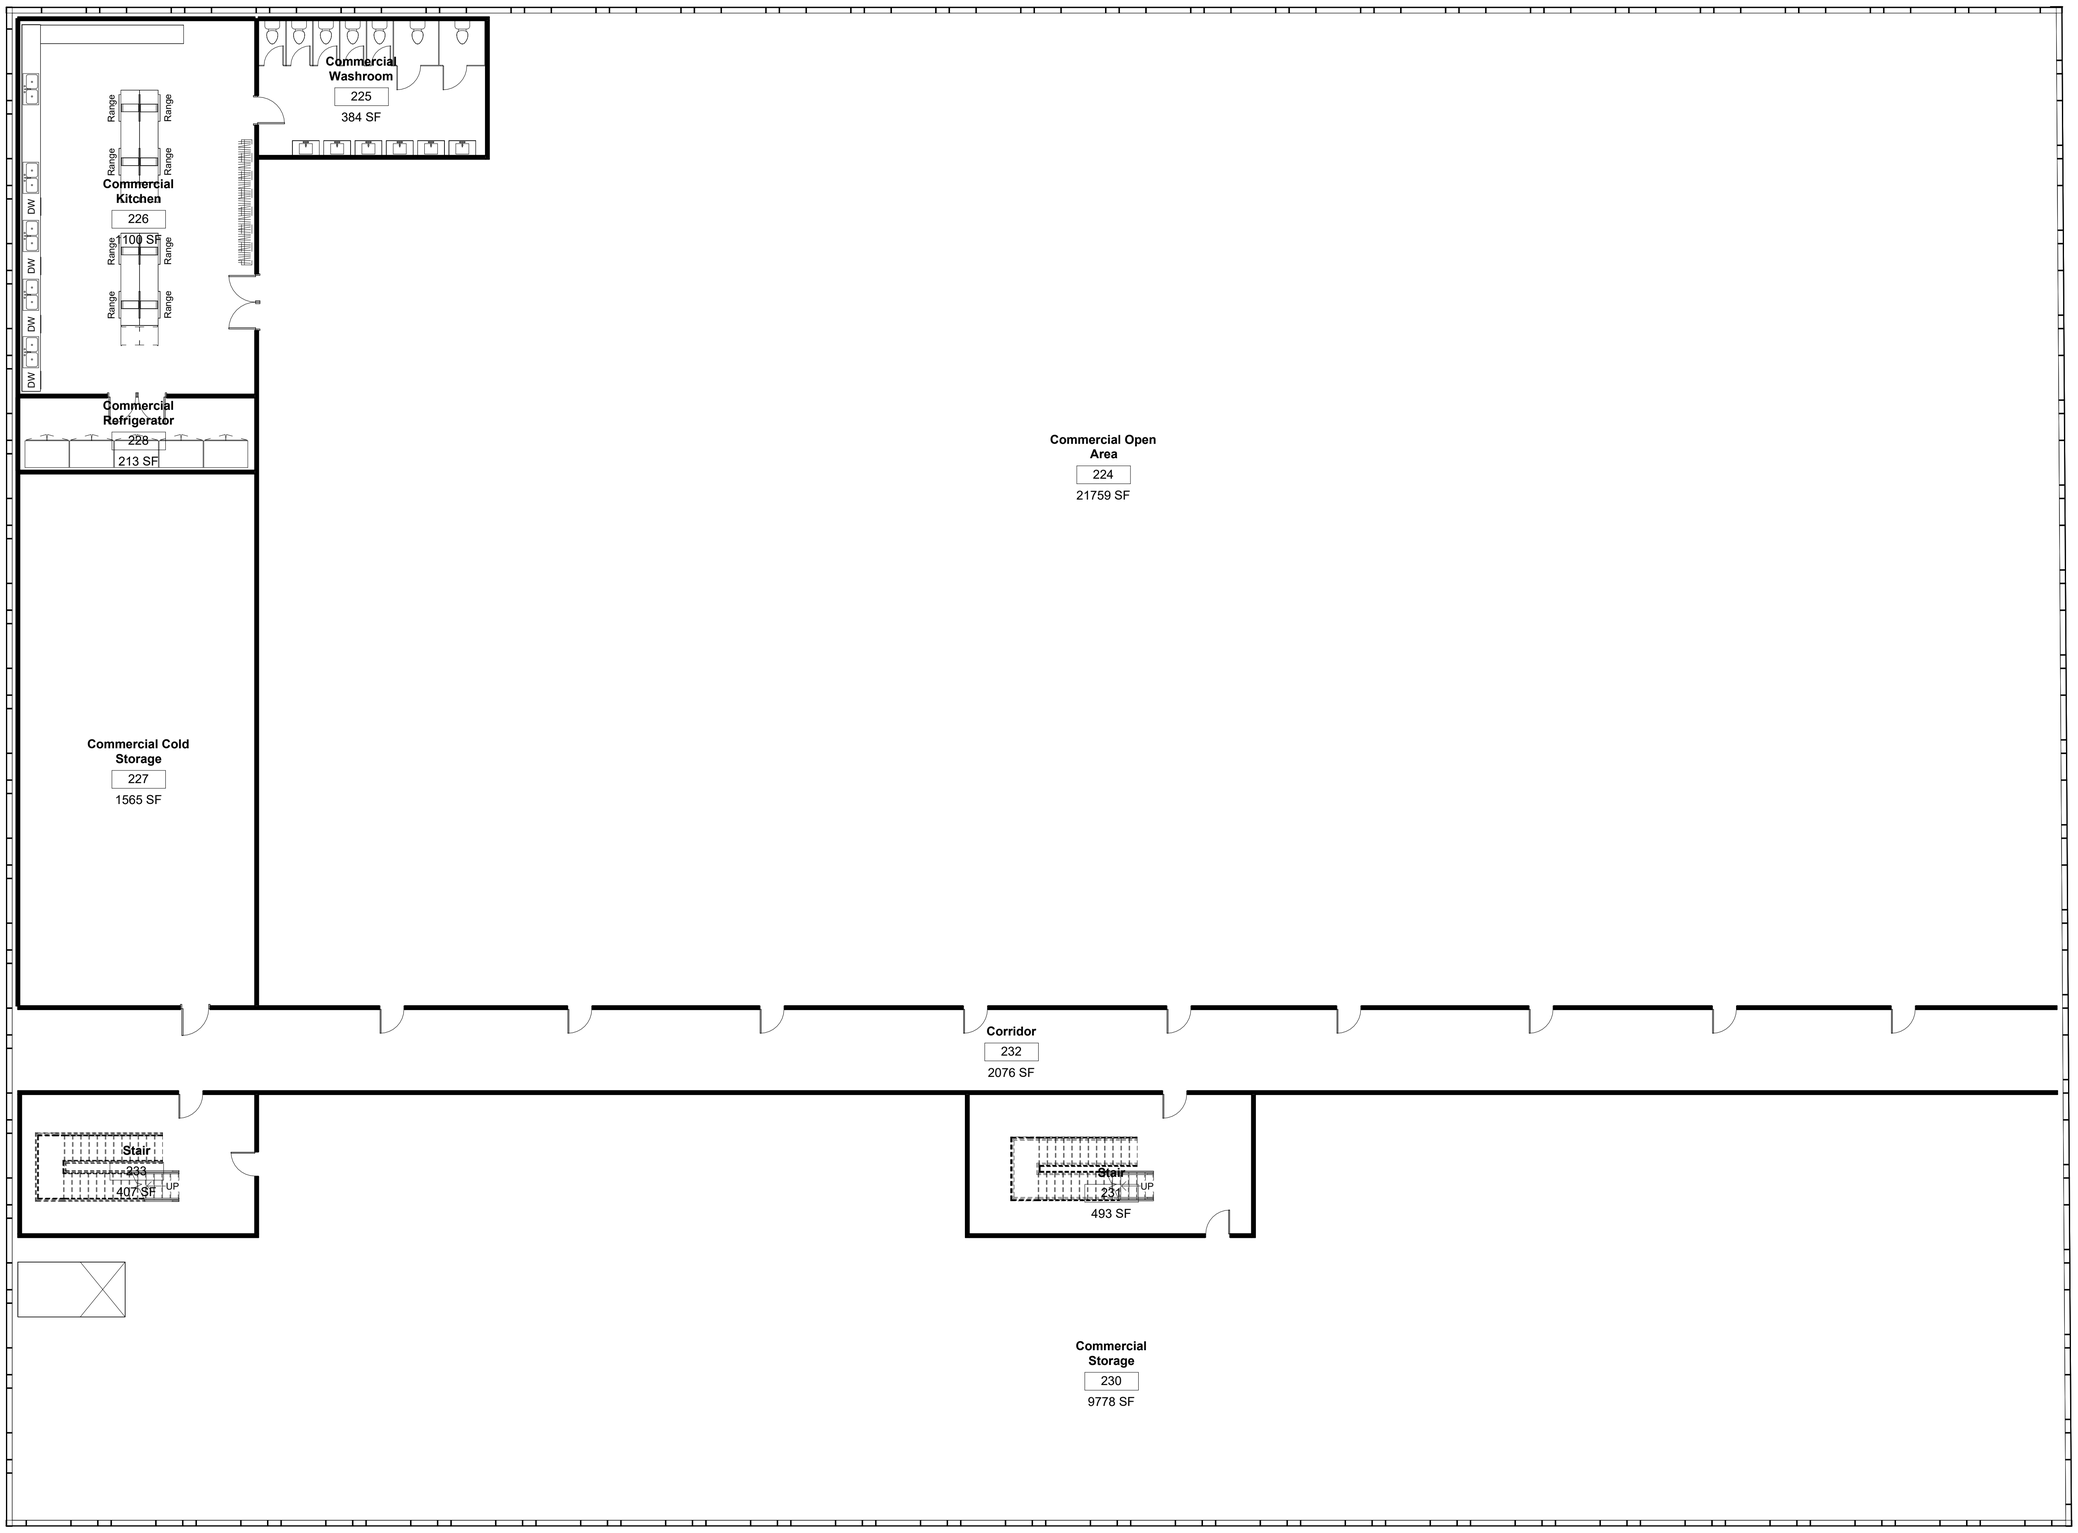
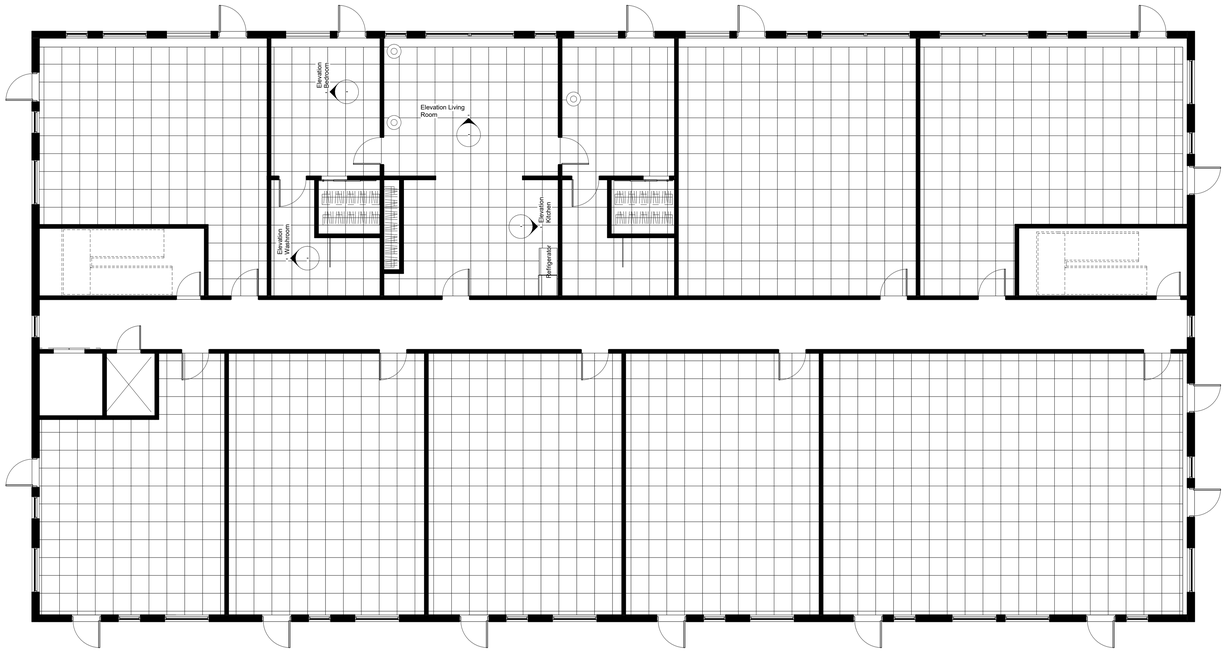
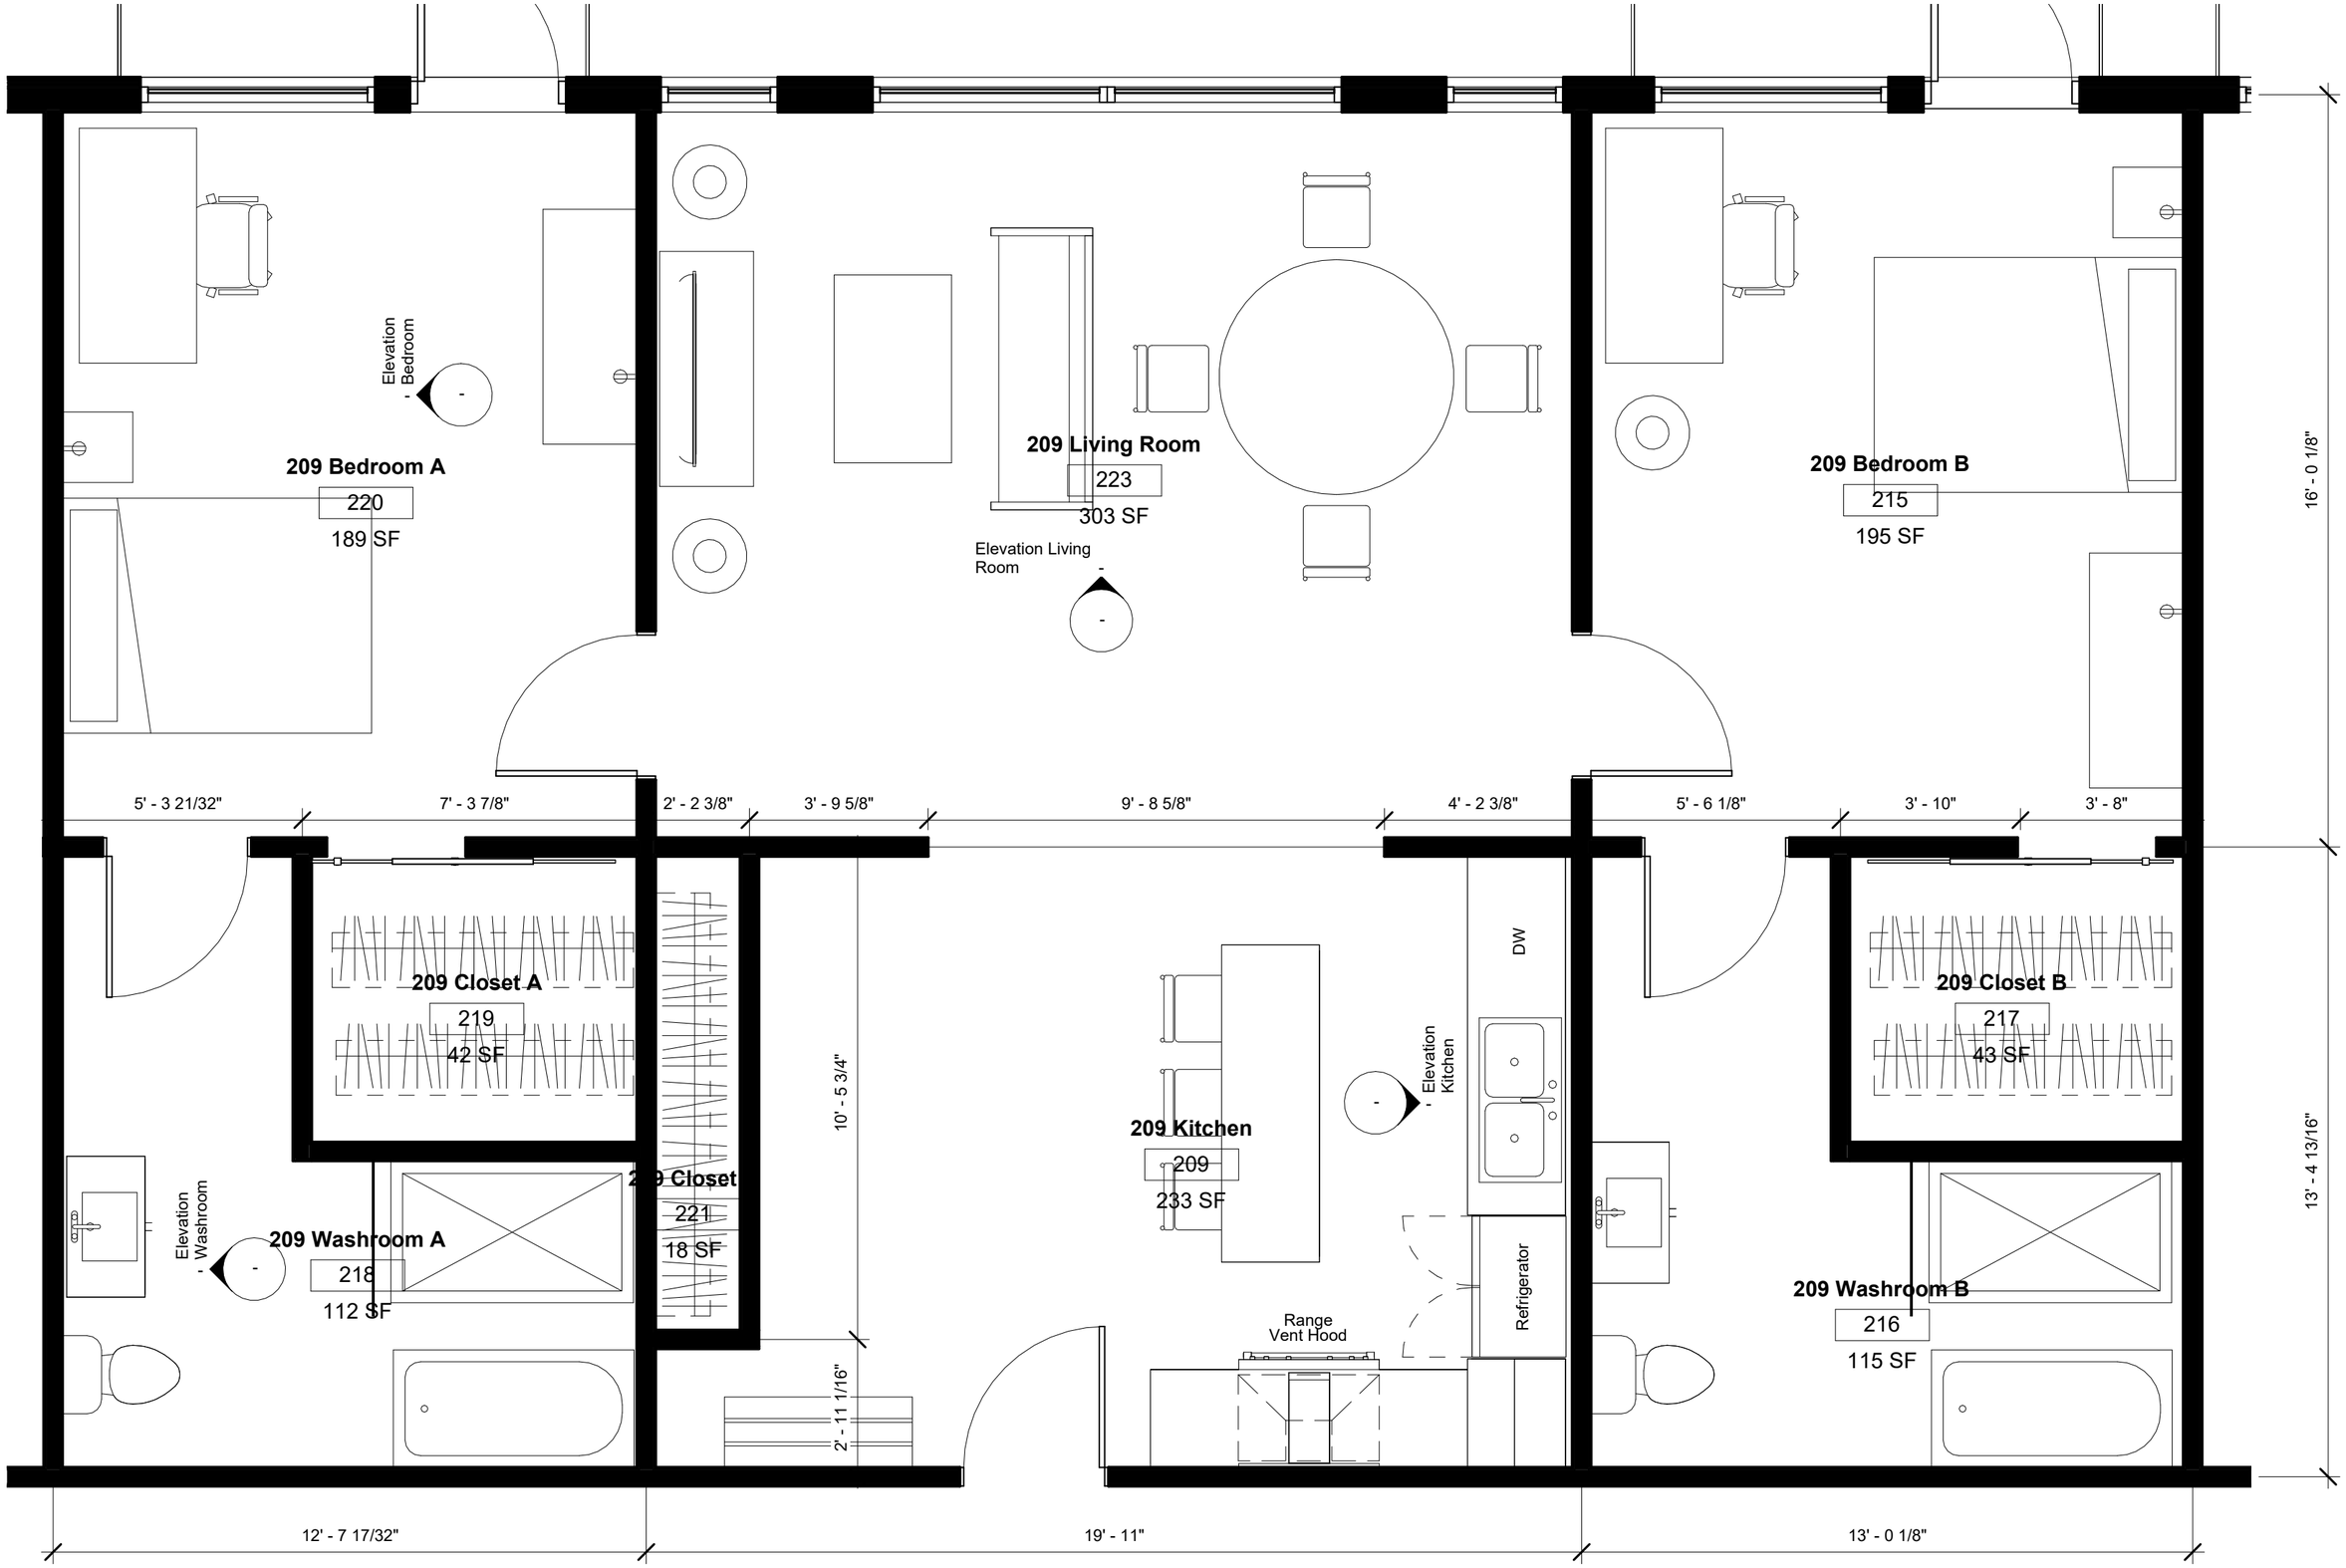
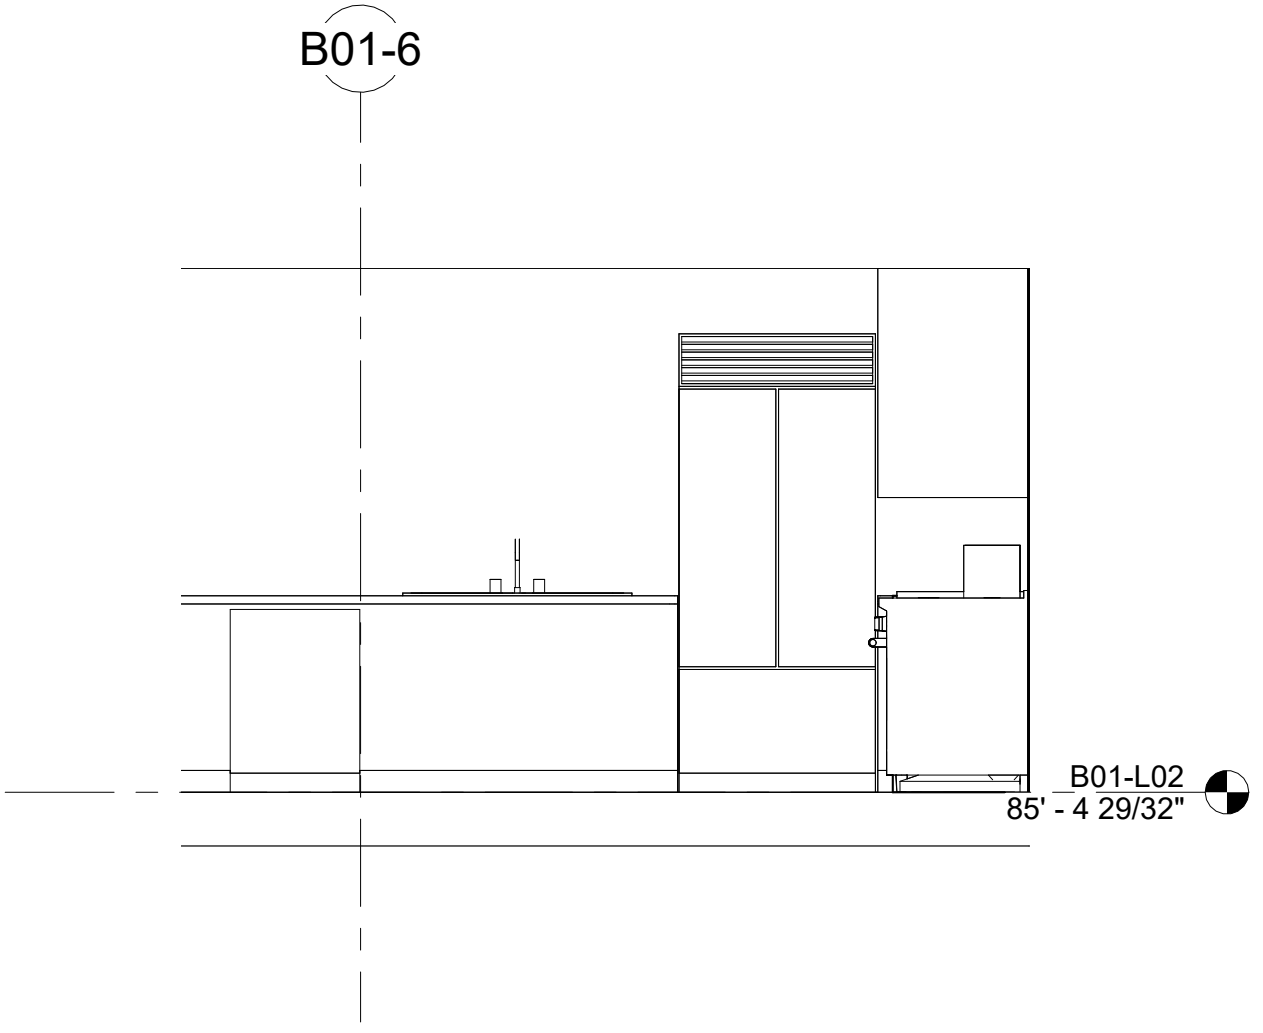
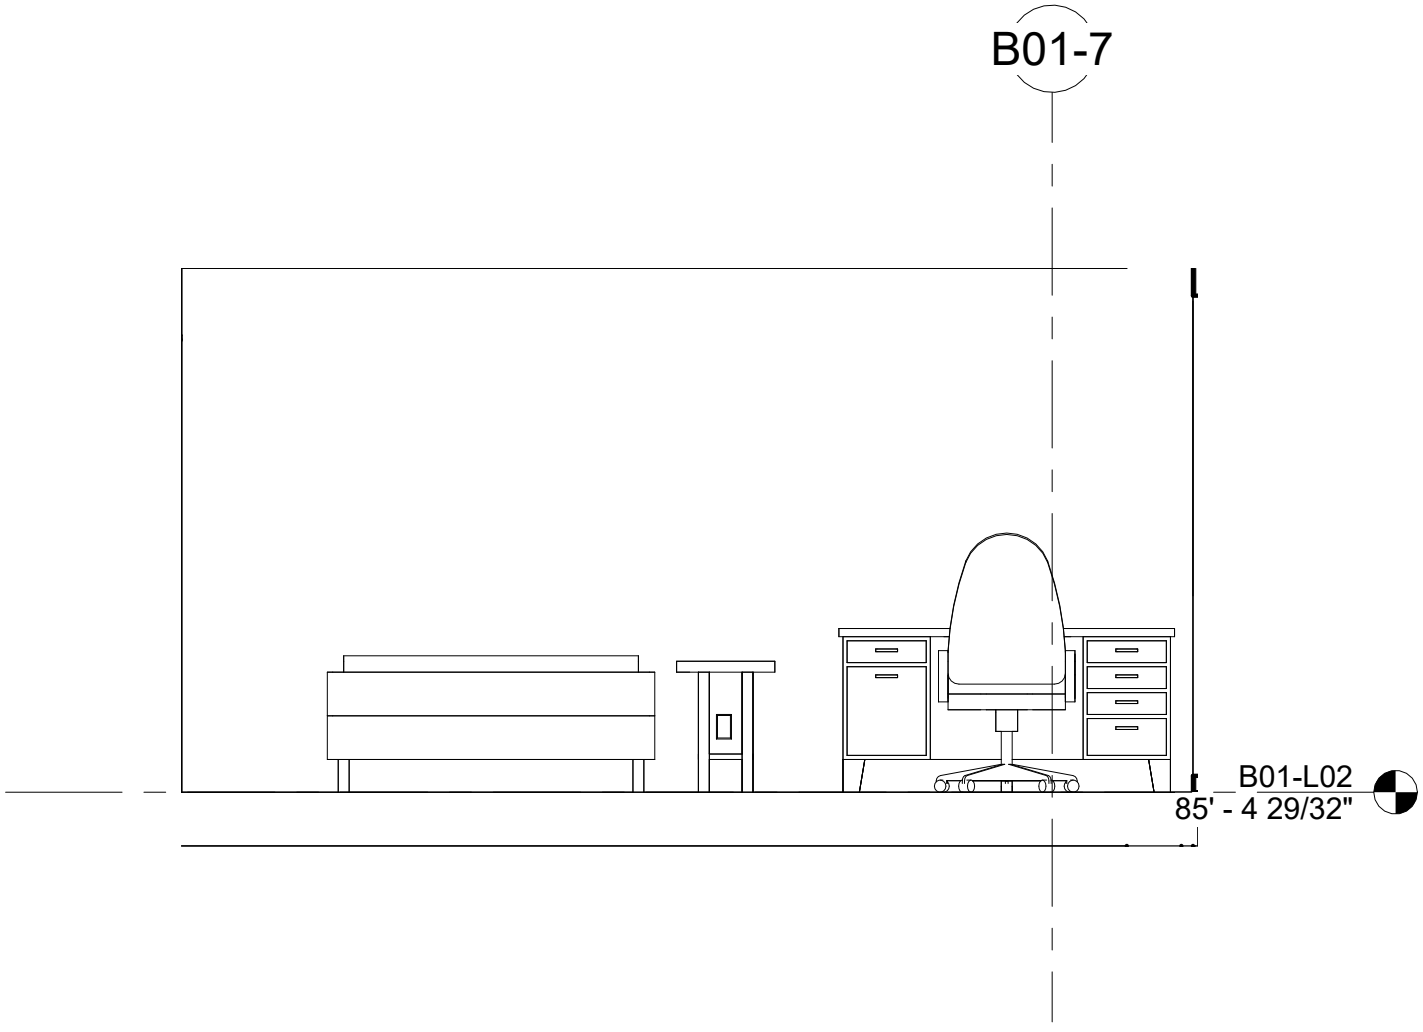

12' - 7 17/32"
19' - 11"
13' - 0 1/8"
212A
209C
209A
209B
201B
212B
STUDIO
212
585 SF
209 Bedroom A
220
189 SF
Elevation Bedroom
209 Living Room
Elevation Living Room
221
303 SF
209 Bedroom B
215
195 SF
1-BD ROOM
201
709 SF
201A
220A
215A
209 Kitchen
209
233 SF
1-BD ROOM
208
768 SF
218A
219A
216A
217A
209 Closet A
219
42 SF
209 Closet C
209 Closet B
217
43 SF
209 Kitchen
209
233 SF
Elevation Kitchen
209 Washroom A
218
112 SF
Elevation Washroom
209 Washroom B
216
115 SF
Elevation Washroom
Above
Vent Hood
ON
UP
206A
212C
209A
208A
201C
205A
12' - 7 17/32"
6' - 8 1/8"
3' - 2"
10' - 0 7/8"
13' - 0 1/8"
214A
213A
211A
210A
207A
203B
203A
213C
203C
STUDIO
213
509 SF
1-BD ROOM
211
642 SF
1-BD ROOM
210
635 SF
1-BD ROOM
207
635 SF
3-BD ROOM
203
1193 SF
213B
211B
210B
207B
203E
203D

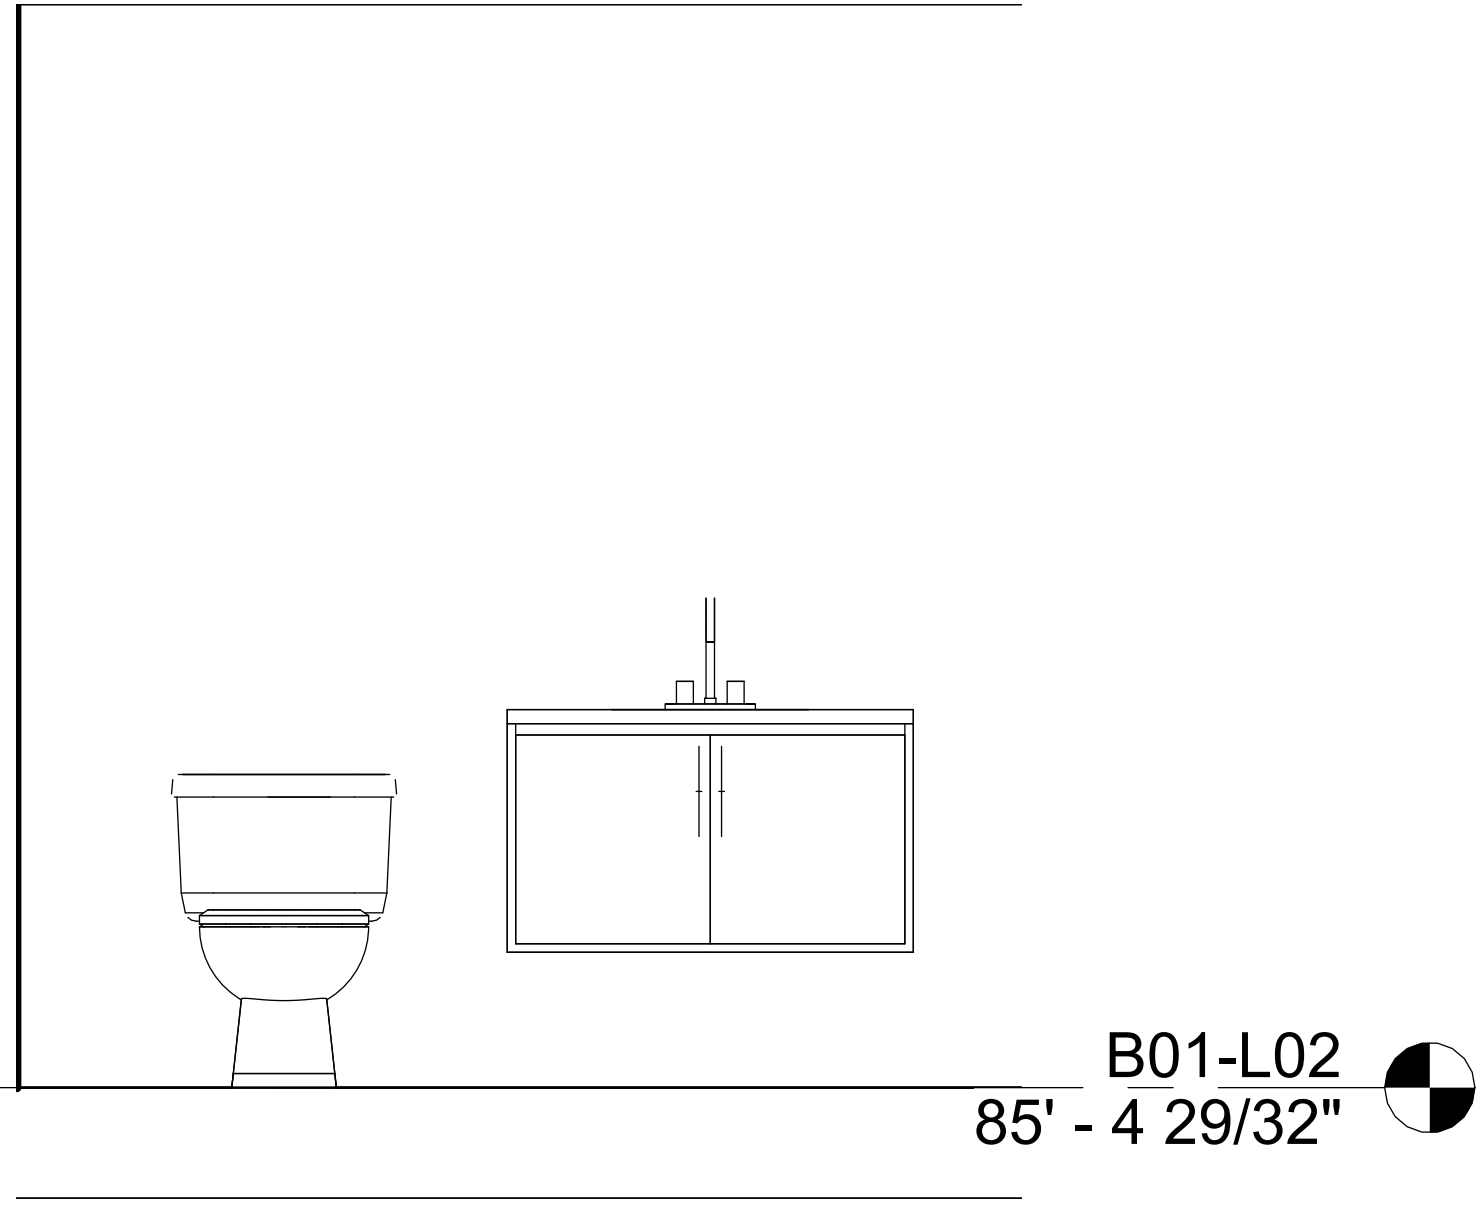

Commercial Washroom
225
384 SF
Range
Range
Range
Range
Commercial Kitchen
226
1100 SF
Range
Range
Range
Range
DW
DW
DW
DW
Commercial Refrigerator
228
213 SF
Commercial Open Area
224
21759 SF
Commercial Cold Storage
227
1565 SF
Corridor
232
2076 SF
Stair
233
407 SF
UP
Stair
231
493 SF
UP
Commercial Storage
230
9778 SF

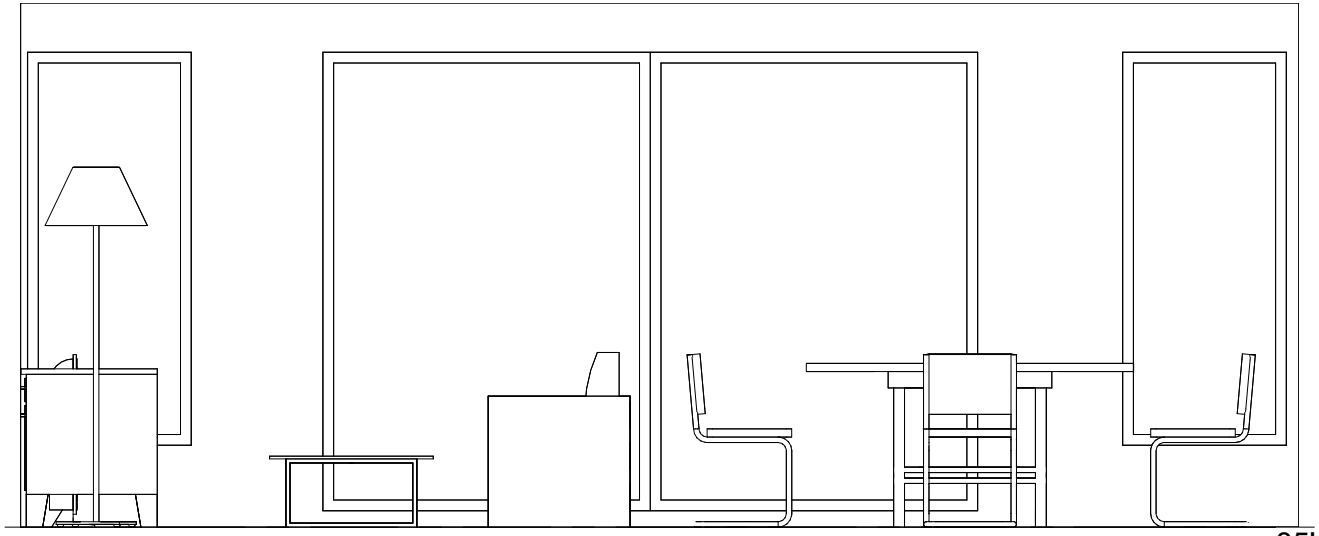

Elevation Bathroom
Elevation Living Room
Elevation Kitchen
Elevation Washroom
Refrigerator


Elevation - Bedroom
209 Bedroom A
220
189 SF
209 Living Room
223
303 SF
Elevation Living Room
209 Bedroom B
215
195 SF
16' - 0 1/8"
5' - 3 21/32"
7' - 3 7/8"
2' - 2 3/8"
3' - 9 5/8"
9' - 8 5/8"
4' - 2 3/8"
5' - 6 1/8"
3' - 10"
3' - 8"
209 Closet A
219
42 SF
209 Closet
221
18 SF
10' - 5 3/4"
209 Kitchen
209
233 SF
Elevation Kitchen
DW
Refrigerator
Range Vent Hood
209 Closet B
217
43 SF
13' - 4 13/16"
Elevation - Washroom
209 Washroom A
218
112 SF
2' - 11 1/16"
209 Washroom B
216
115 SF
12' - 7 17/32"
19' - 11"
13' - 0 1/8"


B01-6
B01-L02
85' - 4 29/32"


B01-7
B01-L02
85' - 4 29/32"


B01-L02
85' - 4 29/32"



B01-L02
85' - 4 29/32"