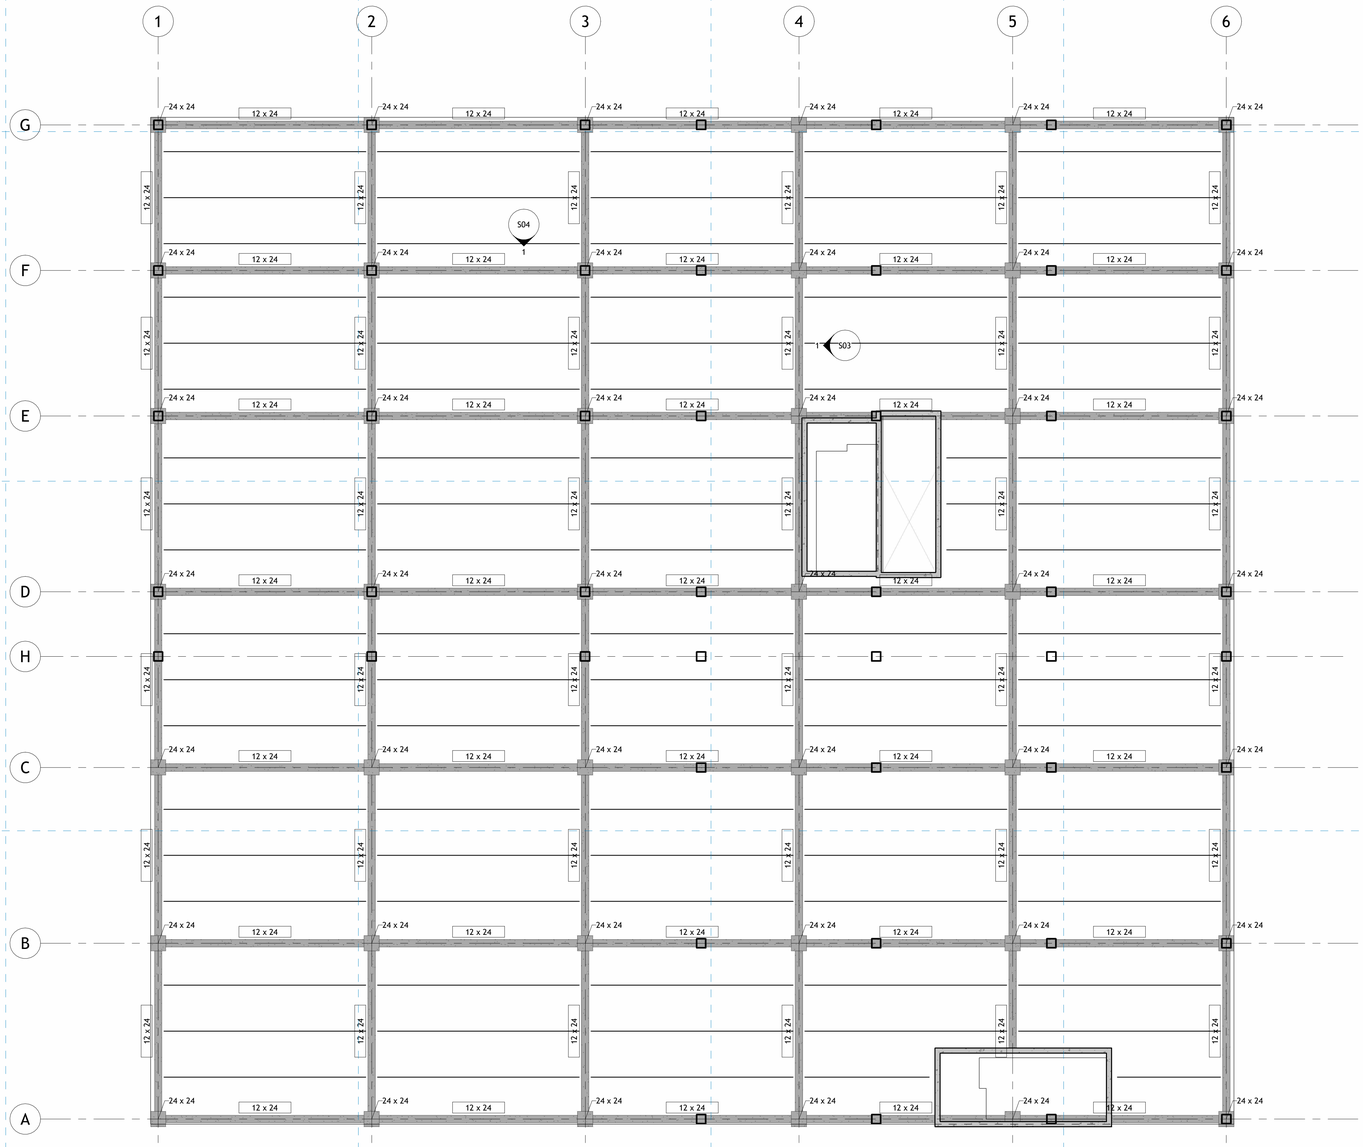


1 First Floor Structural Framing Plan
1/8" = 1'-0"

AUTODESK

www.autodesk.com/revit

Consultant
Address
Address
Address
Phone

Consultant
Address
Address
Address
Phone

Consultant
Address
Address
Address
Phone

Consultant
Address
Address
Address
Phone

Consultant
Address
Address
Address
Phone

No.	Description	Date

CEE 220A

Module 6


First Floor Structural Framing Plan

Project Number	Project Number
Date	11/01/2026
Drawn By	Madelyn Grant
Checked By	Checker

S01

Scale 1/8" = 1'-0"

11/4/2026 2:25:04 AM

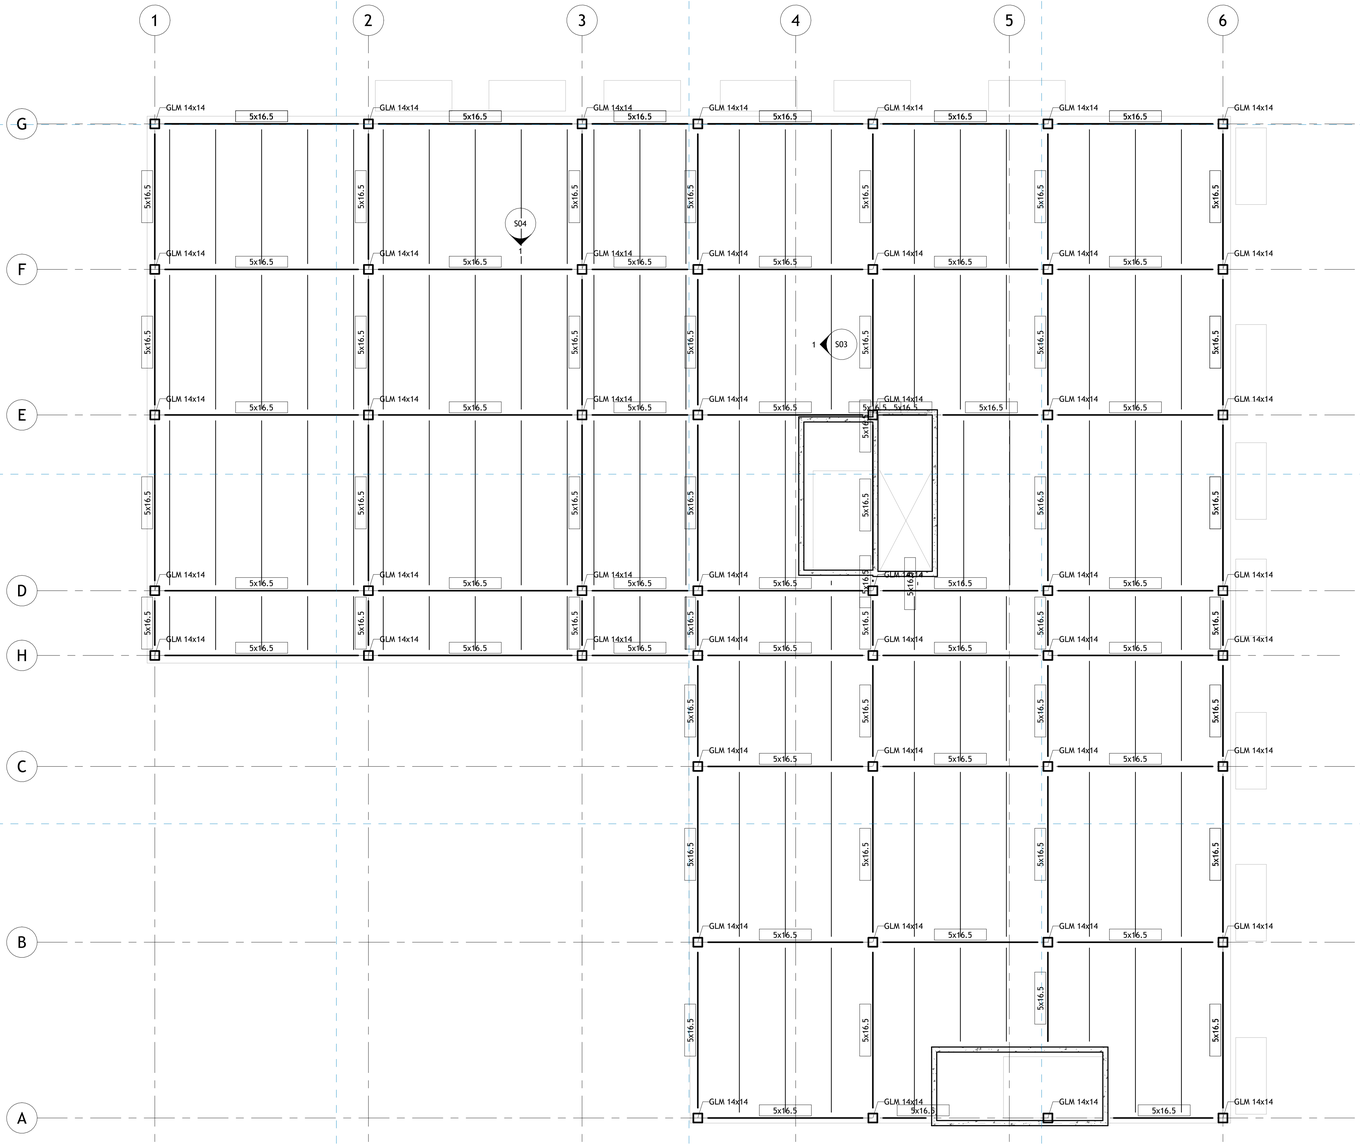

1 Potential Upper Floor Structural Framing Plan
1/8" = 1'-0"

AUTODESK

www.autodesk.com/revit

Consultant
Address
Address
Address
Phone

Consultant
Address
Address
Address
Phone

Consultant
Address
Address
Address
Phone

Consultant
Address
Address
Address
Phone

Consultant
Address
Address
Address
Phone

No.	Description	Date

CEE 220A

Module 6


Typical Upper Floor Structural Framing Plan

Project Number	Project Number
Date	11/01/2026
Drawn By	Madelyn Grant
Checked By	Checker

S02

Scale 1/8" = 1'-0"

11/4/2026 2:25:06 AM

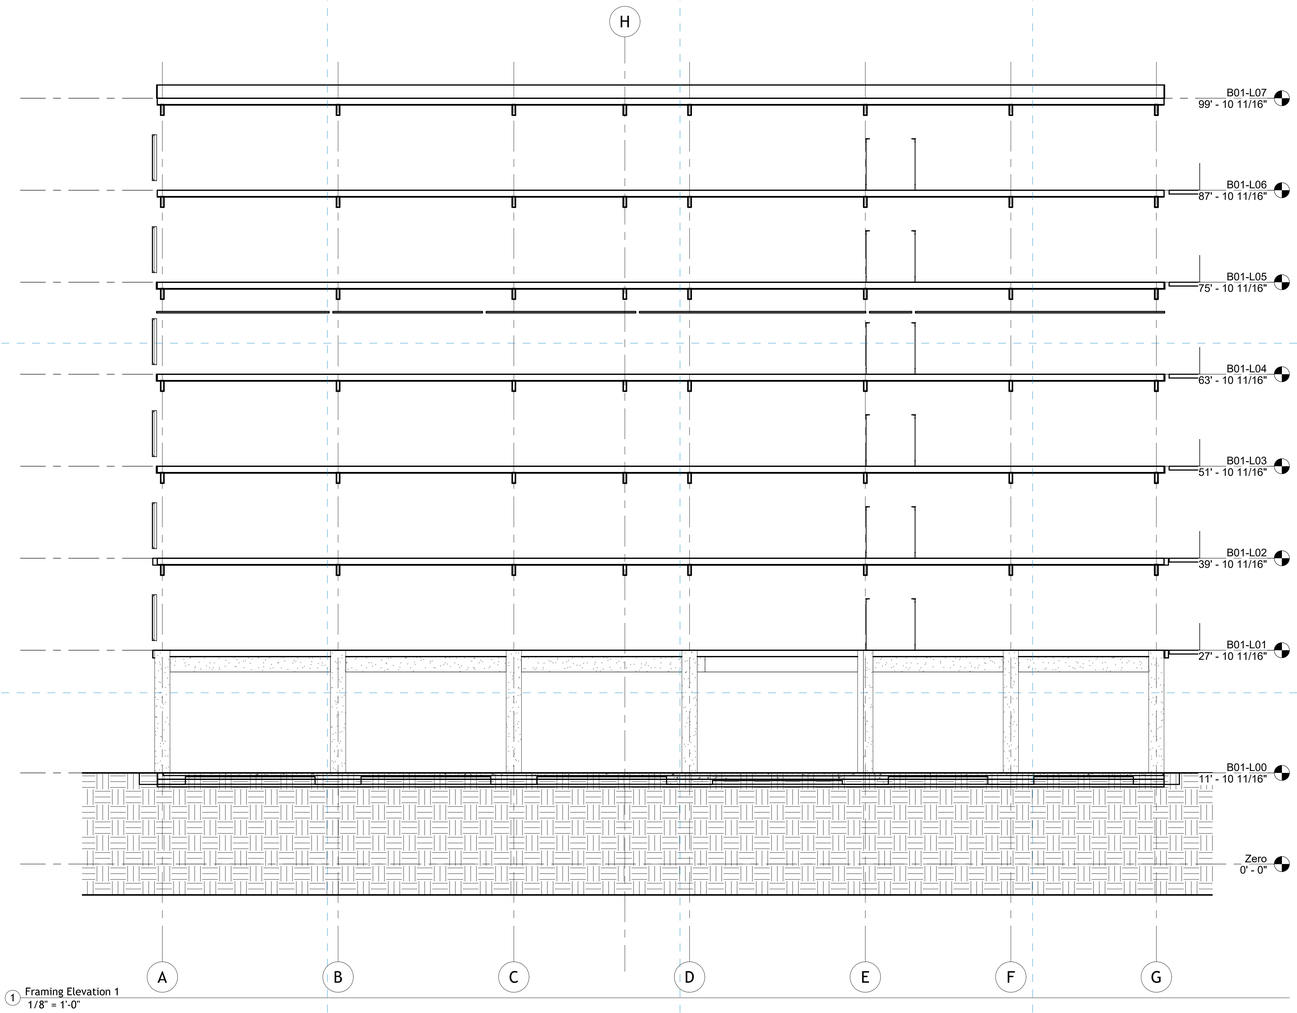

1 Framing Elevation 1
1/8" = 1'-0"

AUTODESK

www.autodesk.com/revit

Consultant
Address
Address
Address
Phone

Consultant
Address
Address
Address
Phone

Consultant
Address
Address
Address
Phone

Consultant
Address
Address
Address
Phone

Consultant
Address
Address
Address
Phone

No.	Description	Date

CEE 220A

Module 6


Framing Elevation 1

Project Number	Project Number
Date	11/01/2026
Drawn By	Madelyn Grant
Checked By	Checker

S03

Scale 1/8" = 1'-0"

11/4/2026 2:25:08 AM

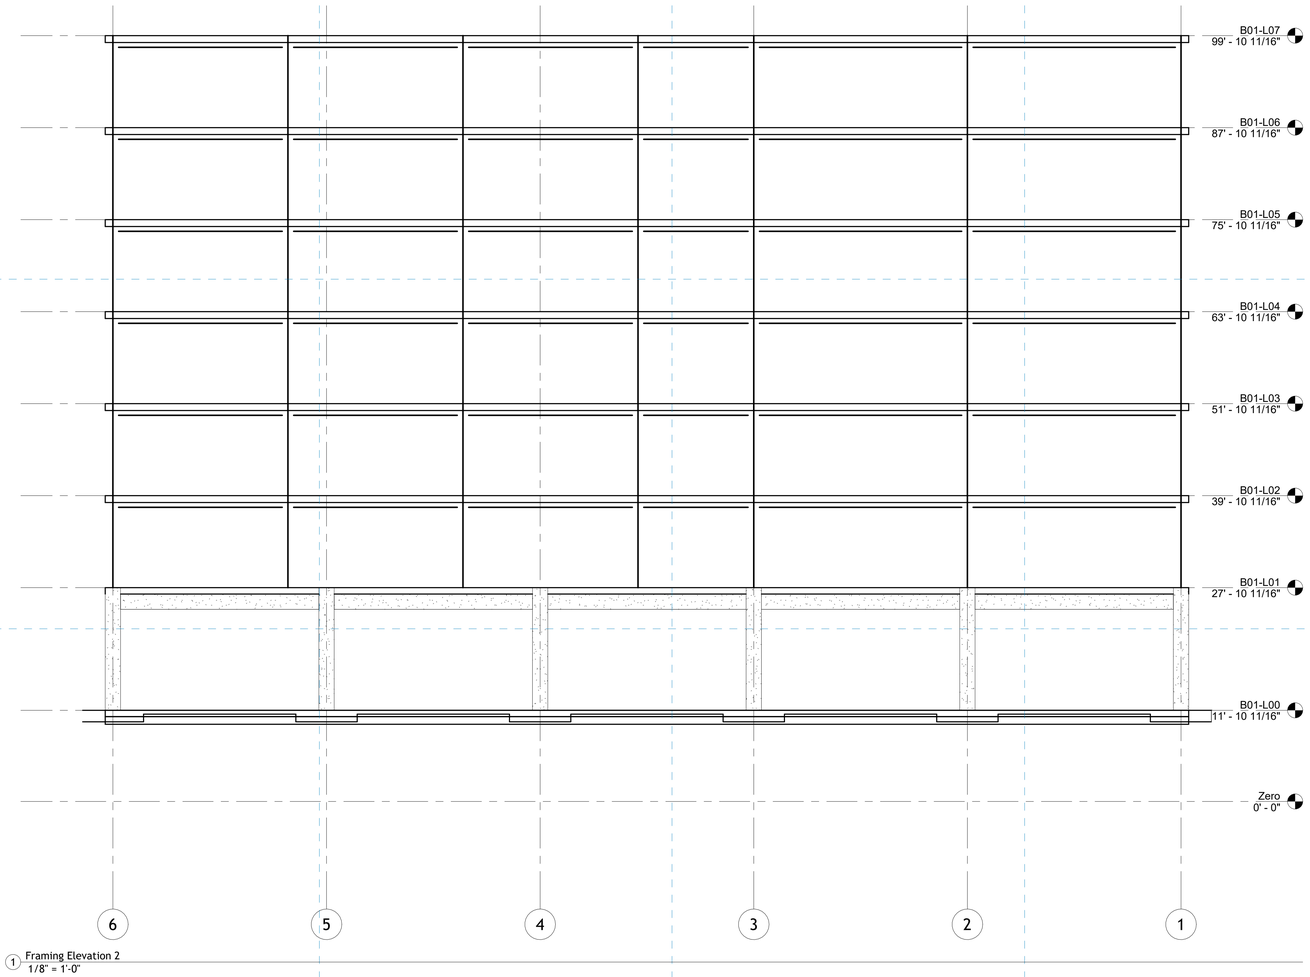

1 Framing Elevation 2
1/8" = 1'-0"

AUTODESK

www.autodesk.com/revit

Consultant
Address
Address
Address
Phone

Consultant
Address
Address
Address
Phone

Consultant
Address
Address
Address
Phone

Consultant
Address
Address
Address
Phone

Consultant
Address
Address
Address
Phone

No.	Description	Date

CEE 220A

Module 6


Framing Elevation 2

Project Number	Project Number
Date	11/01/2026
Drawn By	Madelyn Grant
Checked By	Checker

S04

Scale 1/8" = 1'-0"

11/4/2026 2:25:08 AM

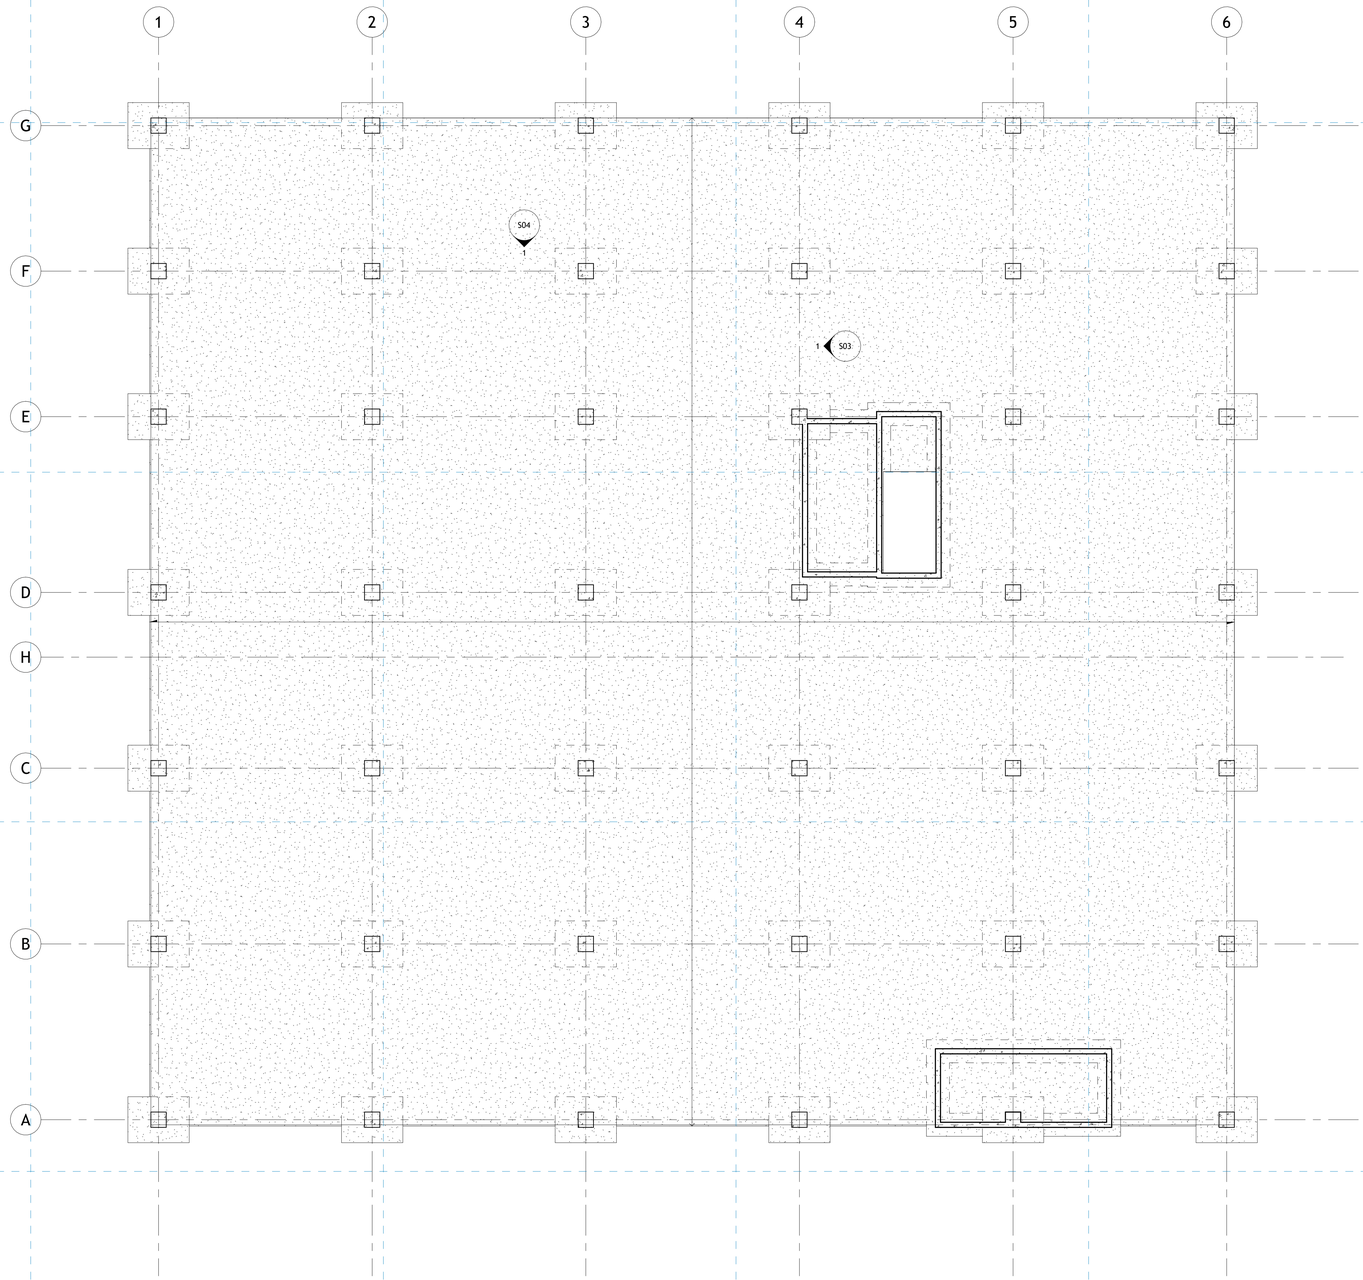

1 Foundation Plan
1/8" = 1'-0"

AUTODESK

www.autodesk.com/revit

Consultant
Address
Address
Address
Phone

Consultant
Address
Address
Address
Phone

Consultant
Address
Address
Address
Phone

Consultant
Address
Address
Address
Phone

Consultant
Address
Address
Address
Phone

No.	Description	Date

CEE 220A

Module 6

Foundation Plan

Project Number	Project Number
Date	11/01/2026
Drawn By	Madelyn Grant
Checked By	Checker

S05

Scale 1/8" = 1'-0"

11/4/2026 2:25:08 AM