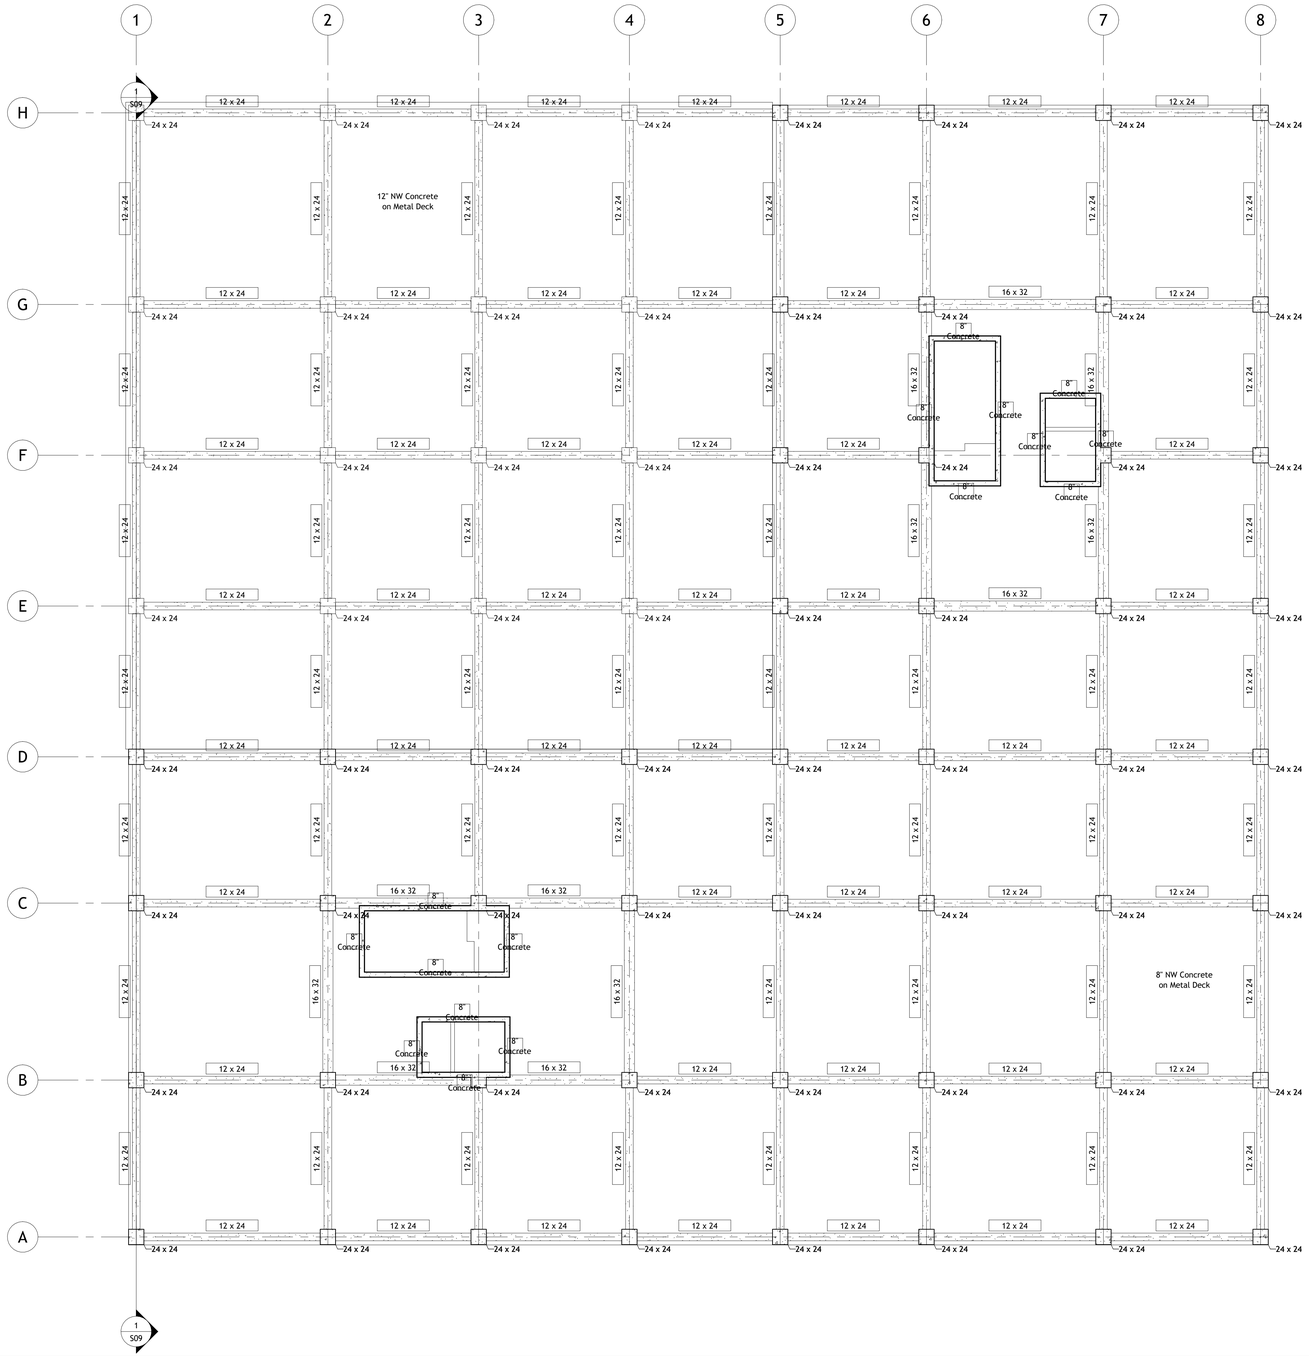

AUTODESK

www.autodesk.com/revit

Consultant
Address
Address
Address
Phone

Consultant
Address
Address
Address
Phone

Consultant
Address
Address
Address
Phone

Consultant
Address
Address
Address
Phone

Consultant
Address
Address
Address
Phone

No.	Description	Date

CEE220A

Project Name

FRAMING PLAN - LEVEL 2

Project Number	Project Number
Date	Issue Date
Drawn By	Author
Checked By	Checker

S02

Scale 1/8" = 1'-0"

11/3/2026 10:46:37 PM

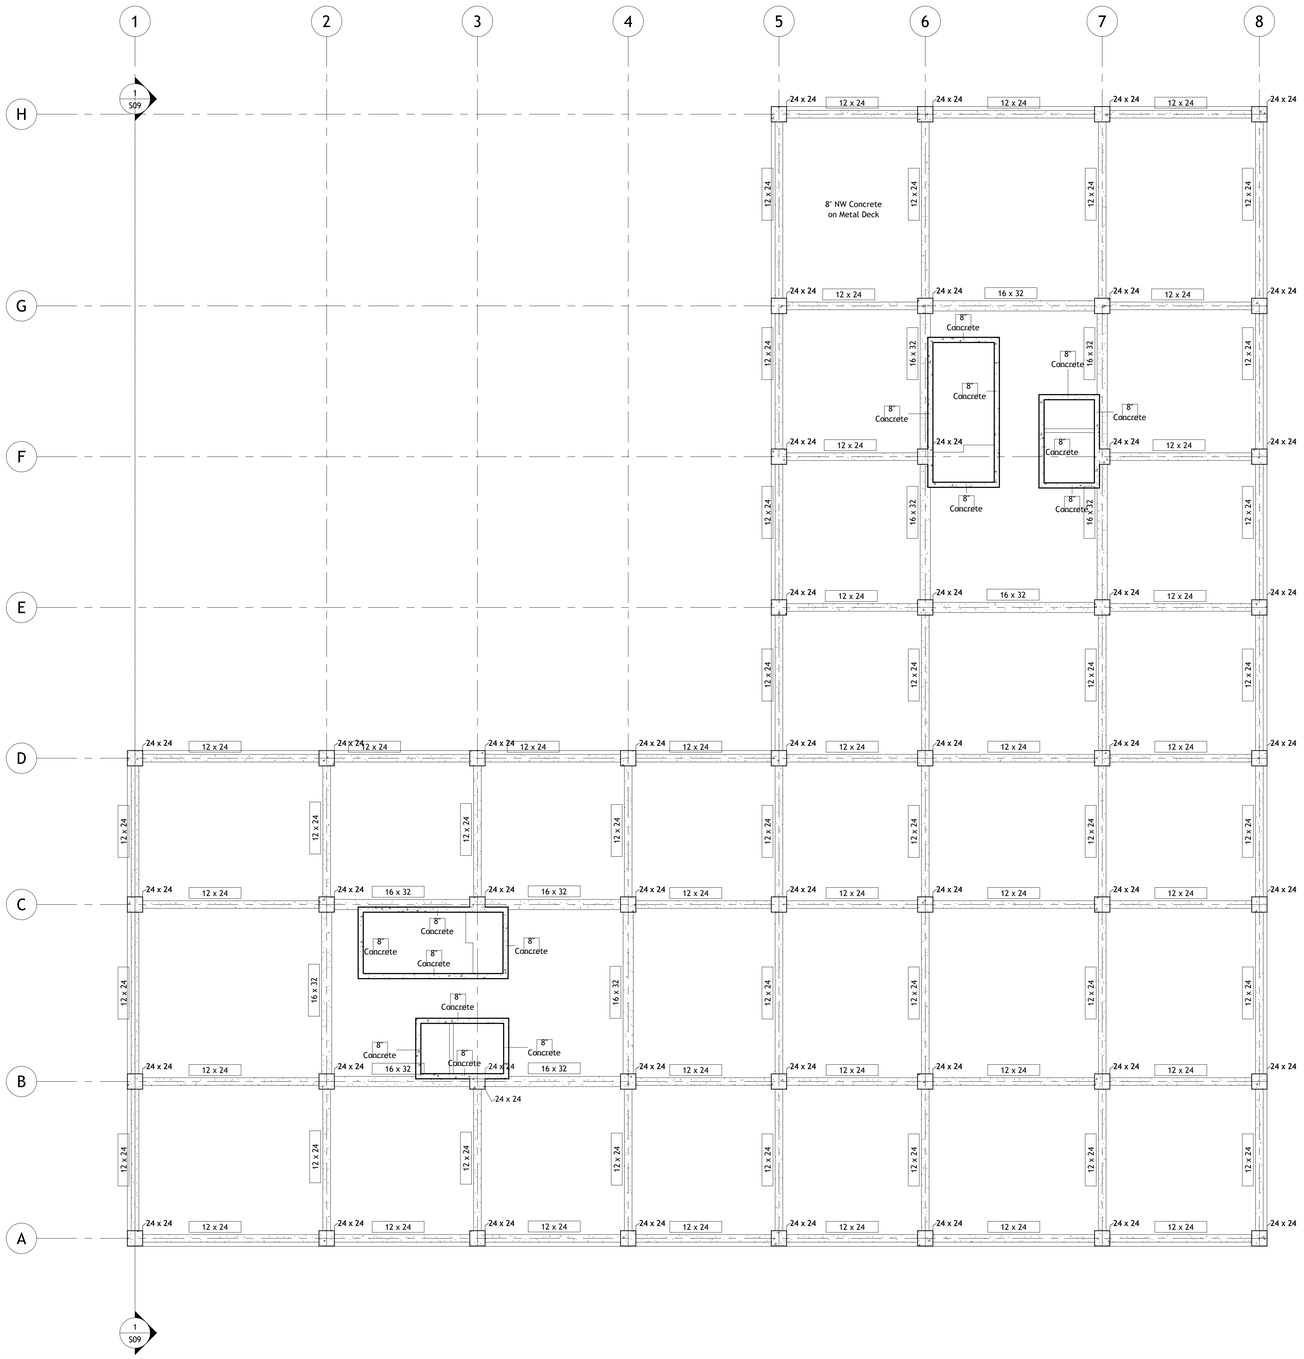

1 Level 3
1/8" = 1'-0"

AUTODESK

www.autodesk.com/revit

Consultant
Address
Address
Address
Phone

Consultant
Address
Address
Address
Phone

Consultant
Address
Address
Address
Phone

Consultant
Address
Address
Address
Phone

Consultant
Address
Address
Address
Phone

No.	Description	Date

CEE220A

Project Name

FRAMING PLAN - LEVEL 3

Project Number	Project Number
Date	Issue Date
Drawn By	Author
Checked By	Checker

S03

Scale 1/8" = 1'-0"

11/3/2026 10:46:41 PM

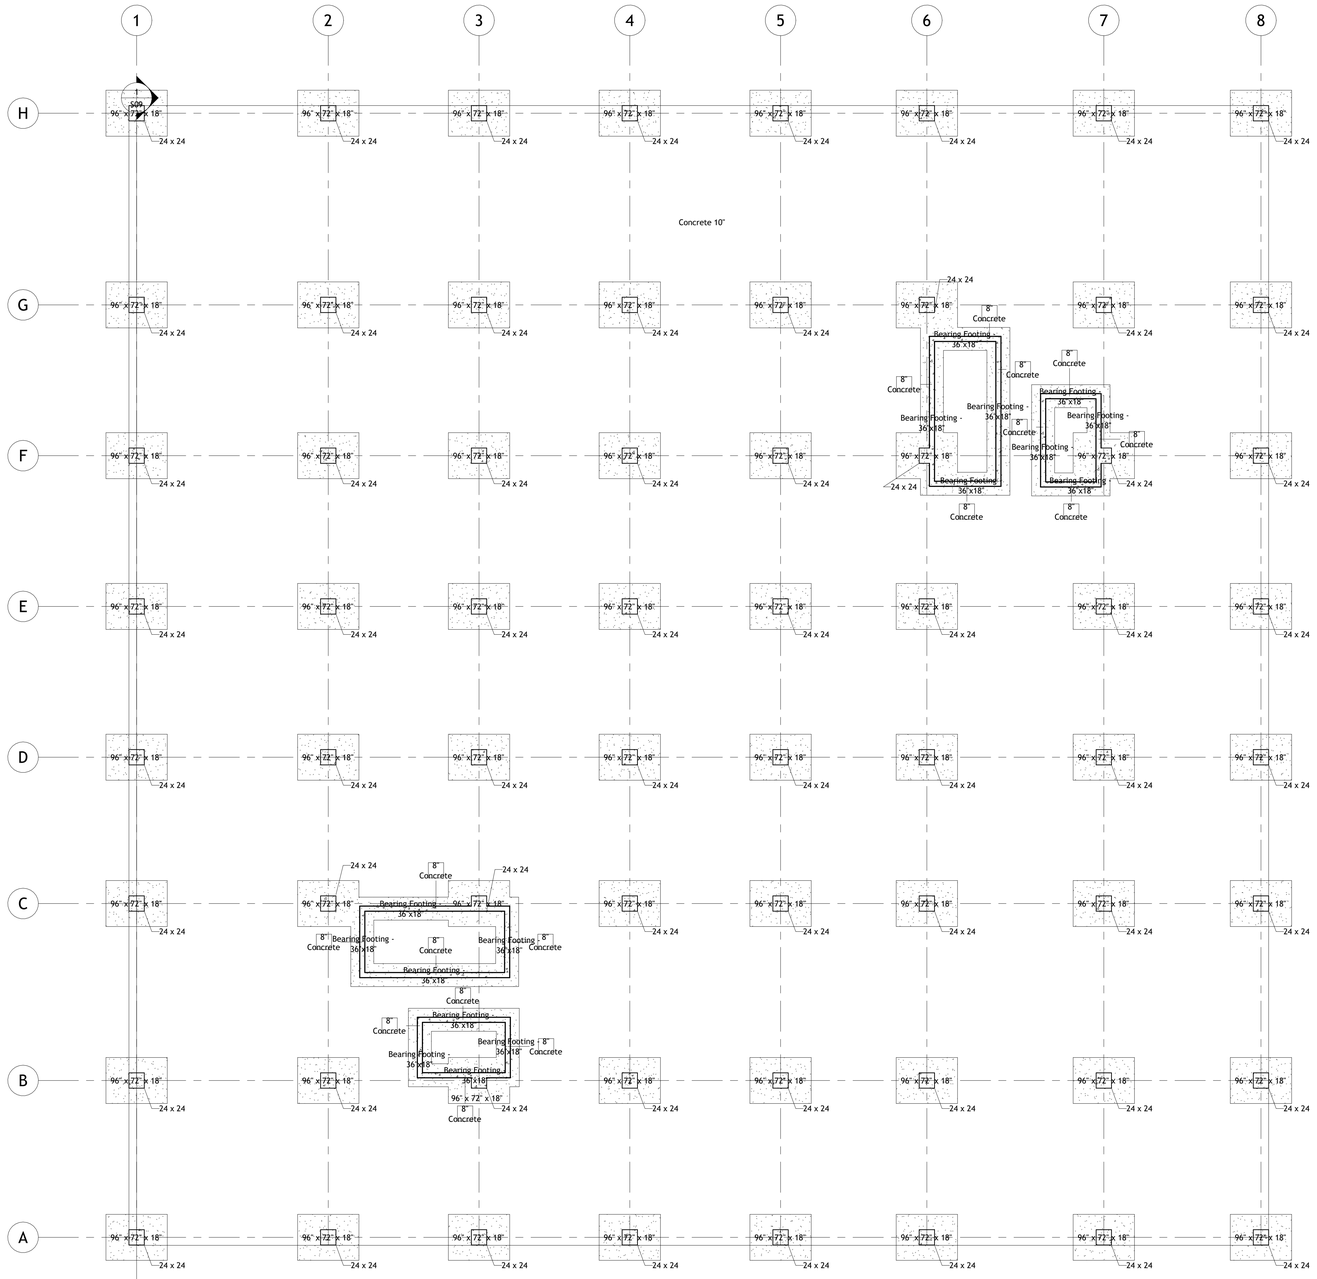

1 Level 1
1/8" = 1'-0"

AUTODESK

www.autodesk.com/revit

Consultant
Address
Address
Address
Phone

Consultant
Address
Address
Address
Phone

Consultant
Address
Address
Address
Phone

Consultant
Address
Address
Address
Phone

Consultant
Address
Address
Address
Phone

No.	Description	Date

CEE220A

Project Name

FOUNDATION PLAN - LEVEL 1

Project Number	Project Number
Date	Issue Date
Drawn By	Author
Checked By	Checker

S01

Scale 1/8" = 1'-0"

11/3/2026 10:46:45 PM

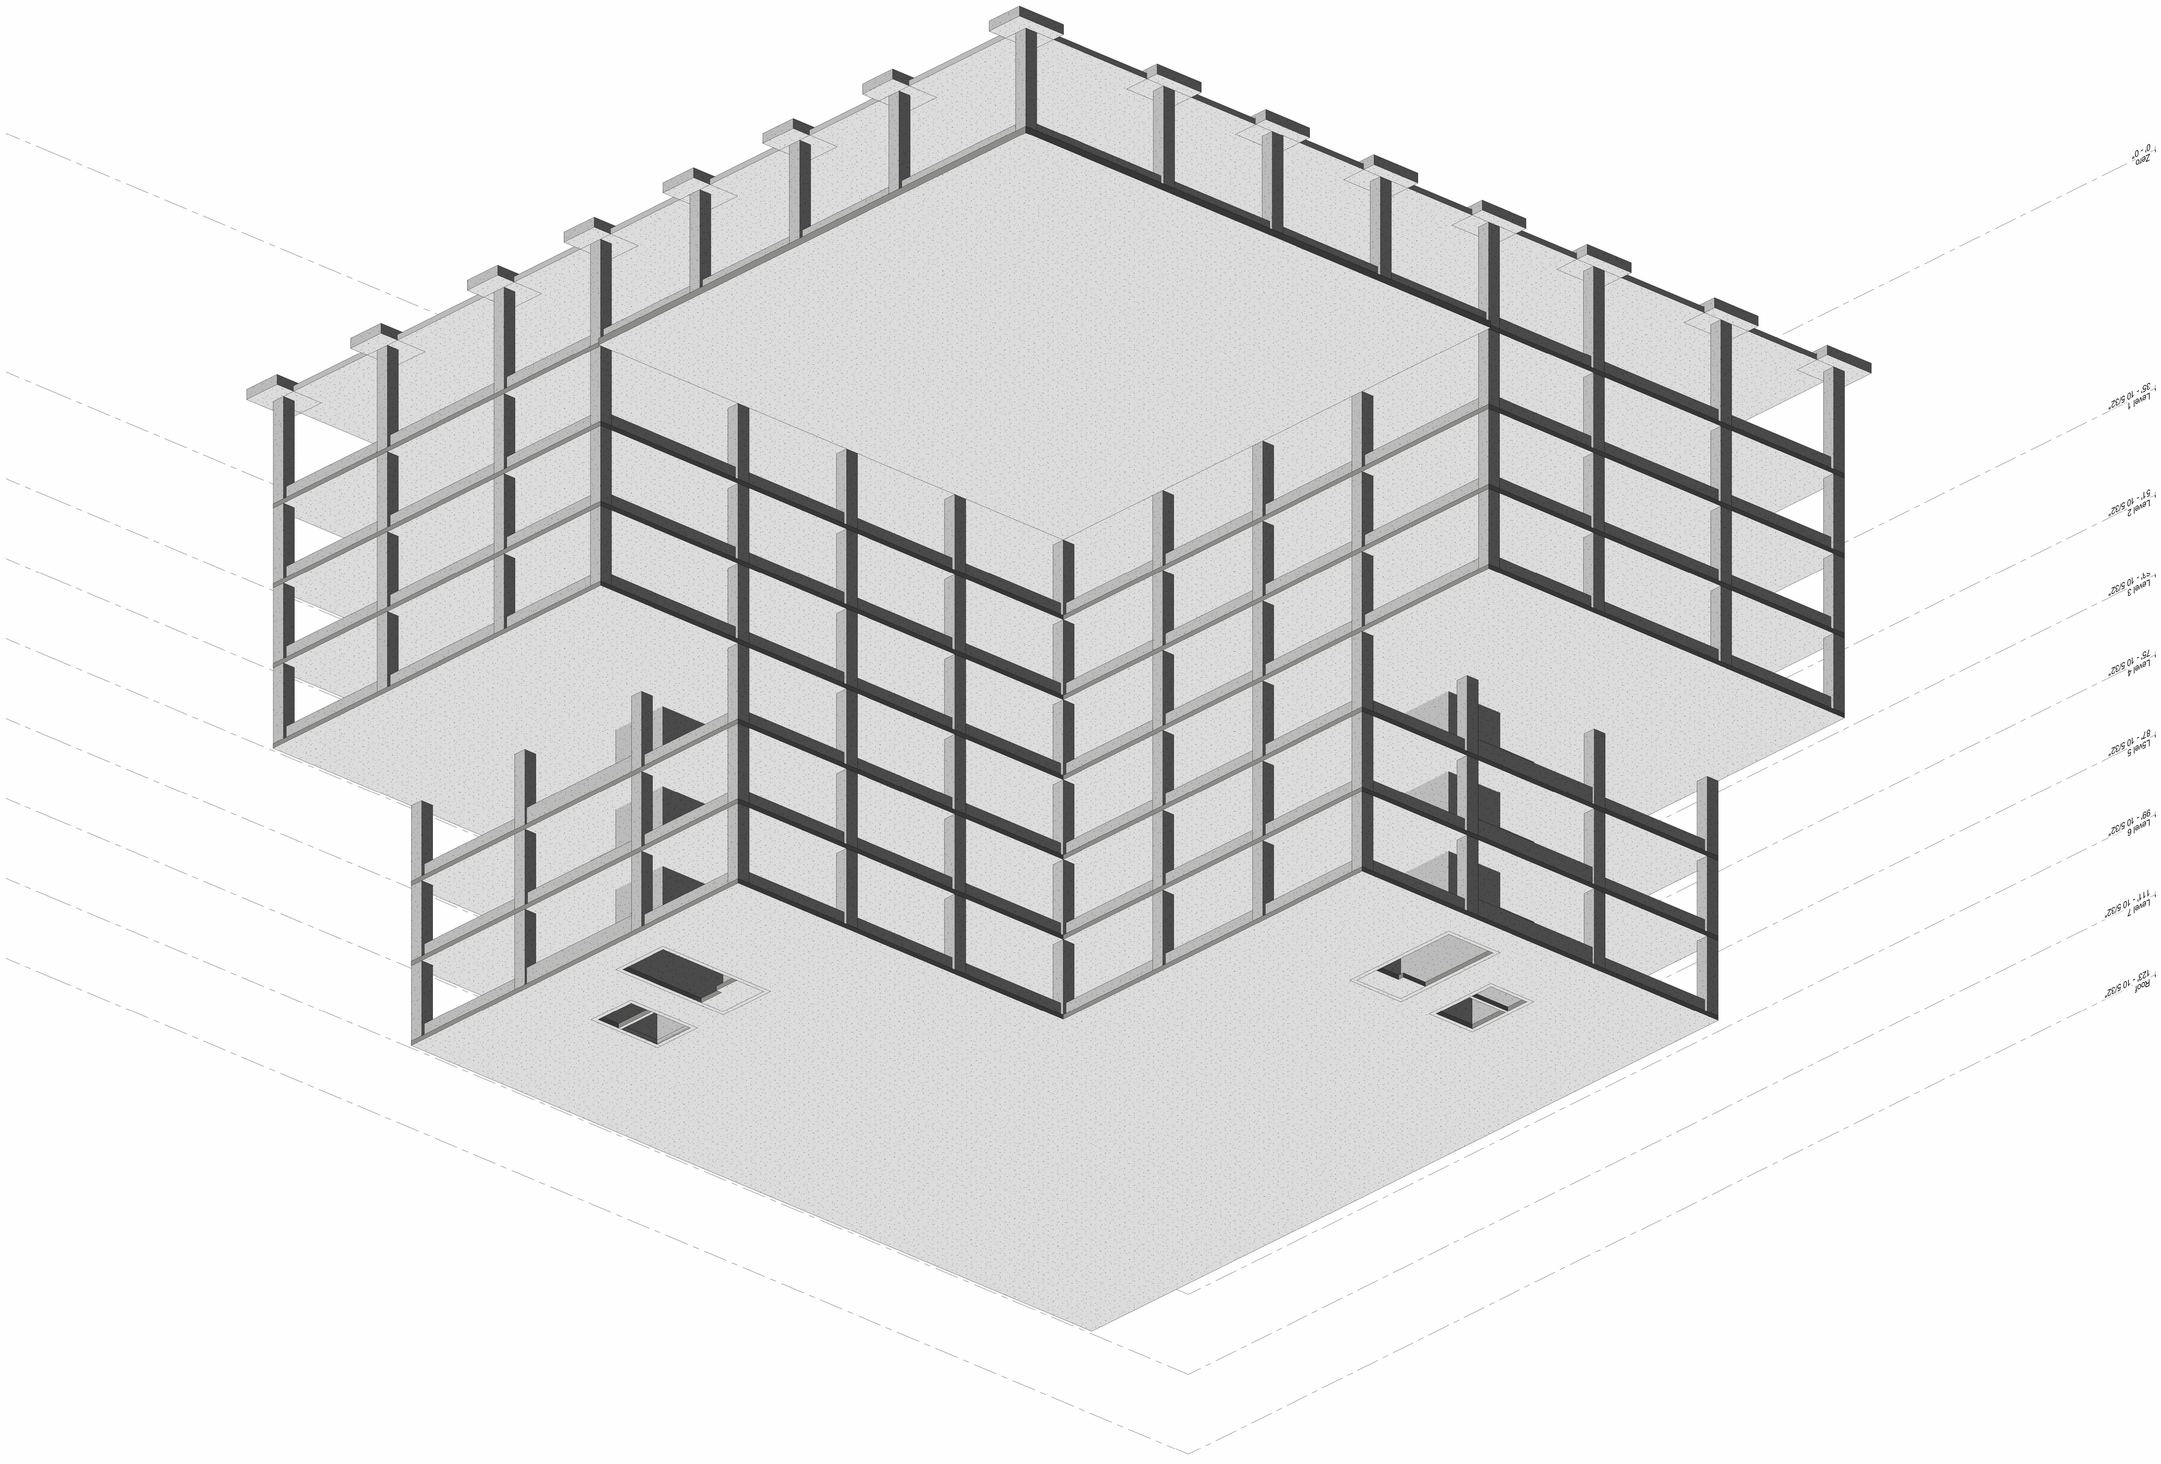
Roof
123' - 10 5/32"

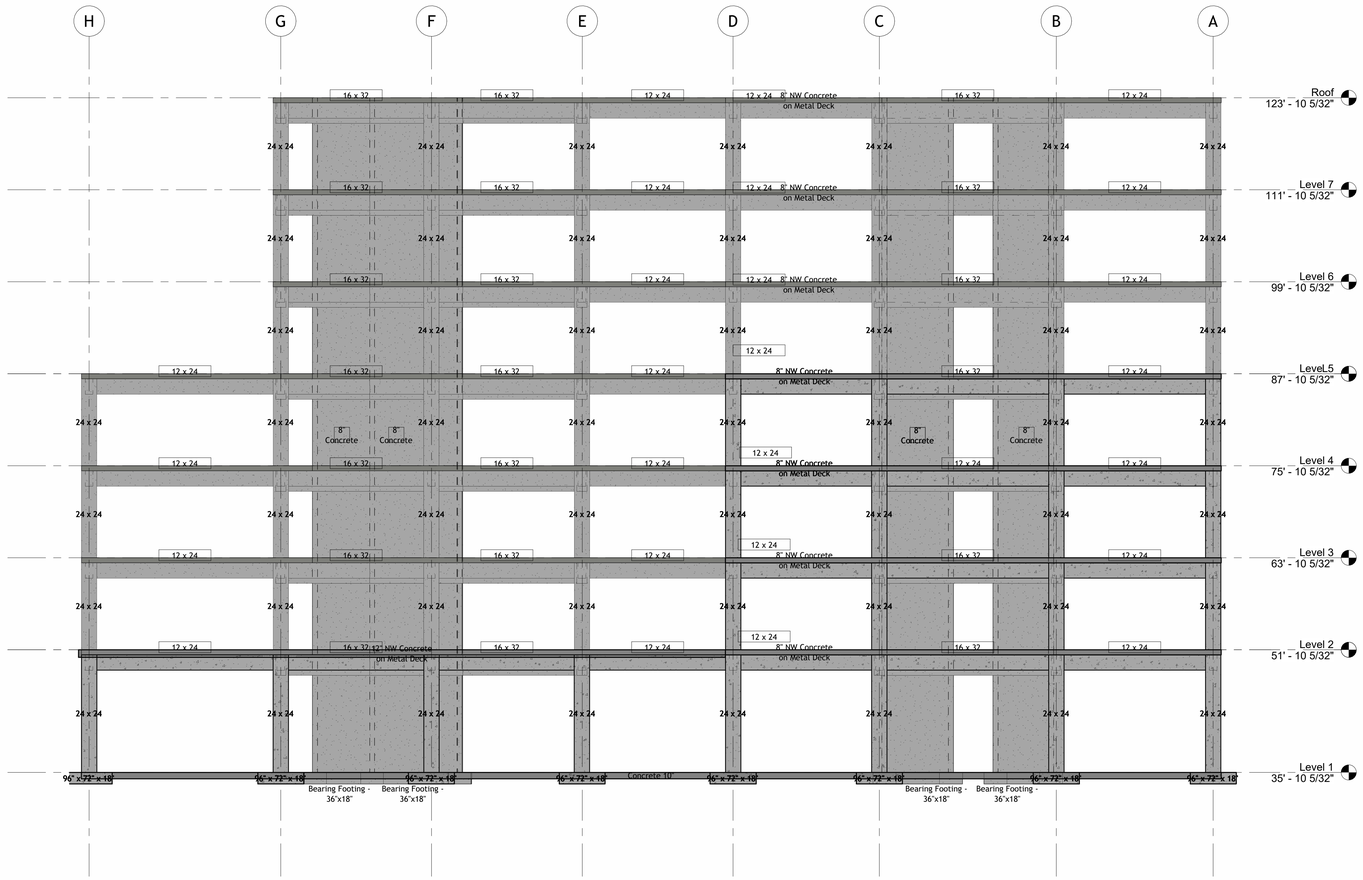

1 Section 1
1/8" = 1'-0"

AUTODESK

www.autodesk.com/revit

Consultant
Address
Address
Address
Phone

Consultant
Address
Address
Address
Phone

Consultant
Address
Address
Address
Phone

Consultant
Address
Address
Address
Phone

Consultant
Address
Address
Address
Phone

No.	Description	Date

CEE220A

Project Name

SECTION - GRIDLINE 1 SW

Project Number	Project Number
Date	Issue Date
Drawn By	Author
Checked By	Checker

S09

Scale 1/8" = 1'-0"

11/3/2026 10:47:30 PM

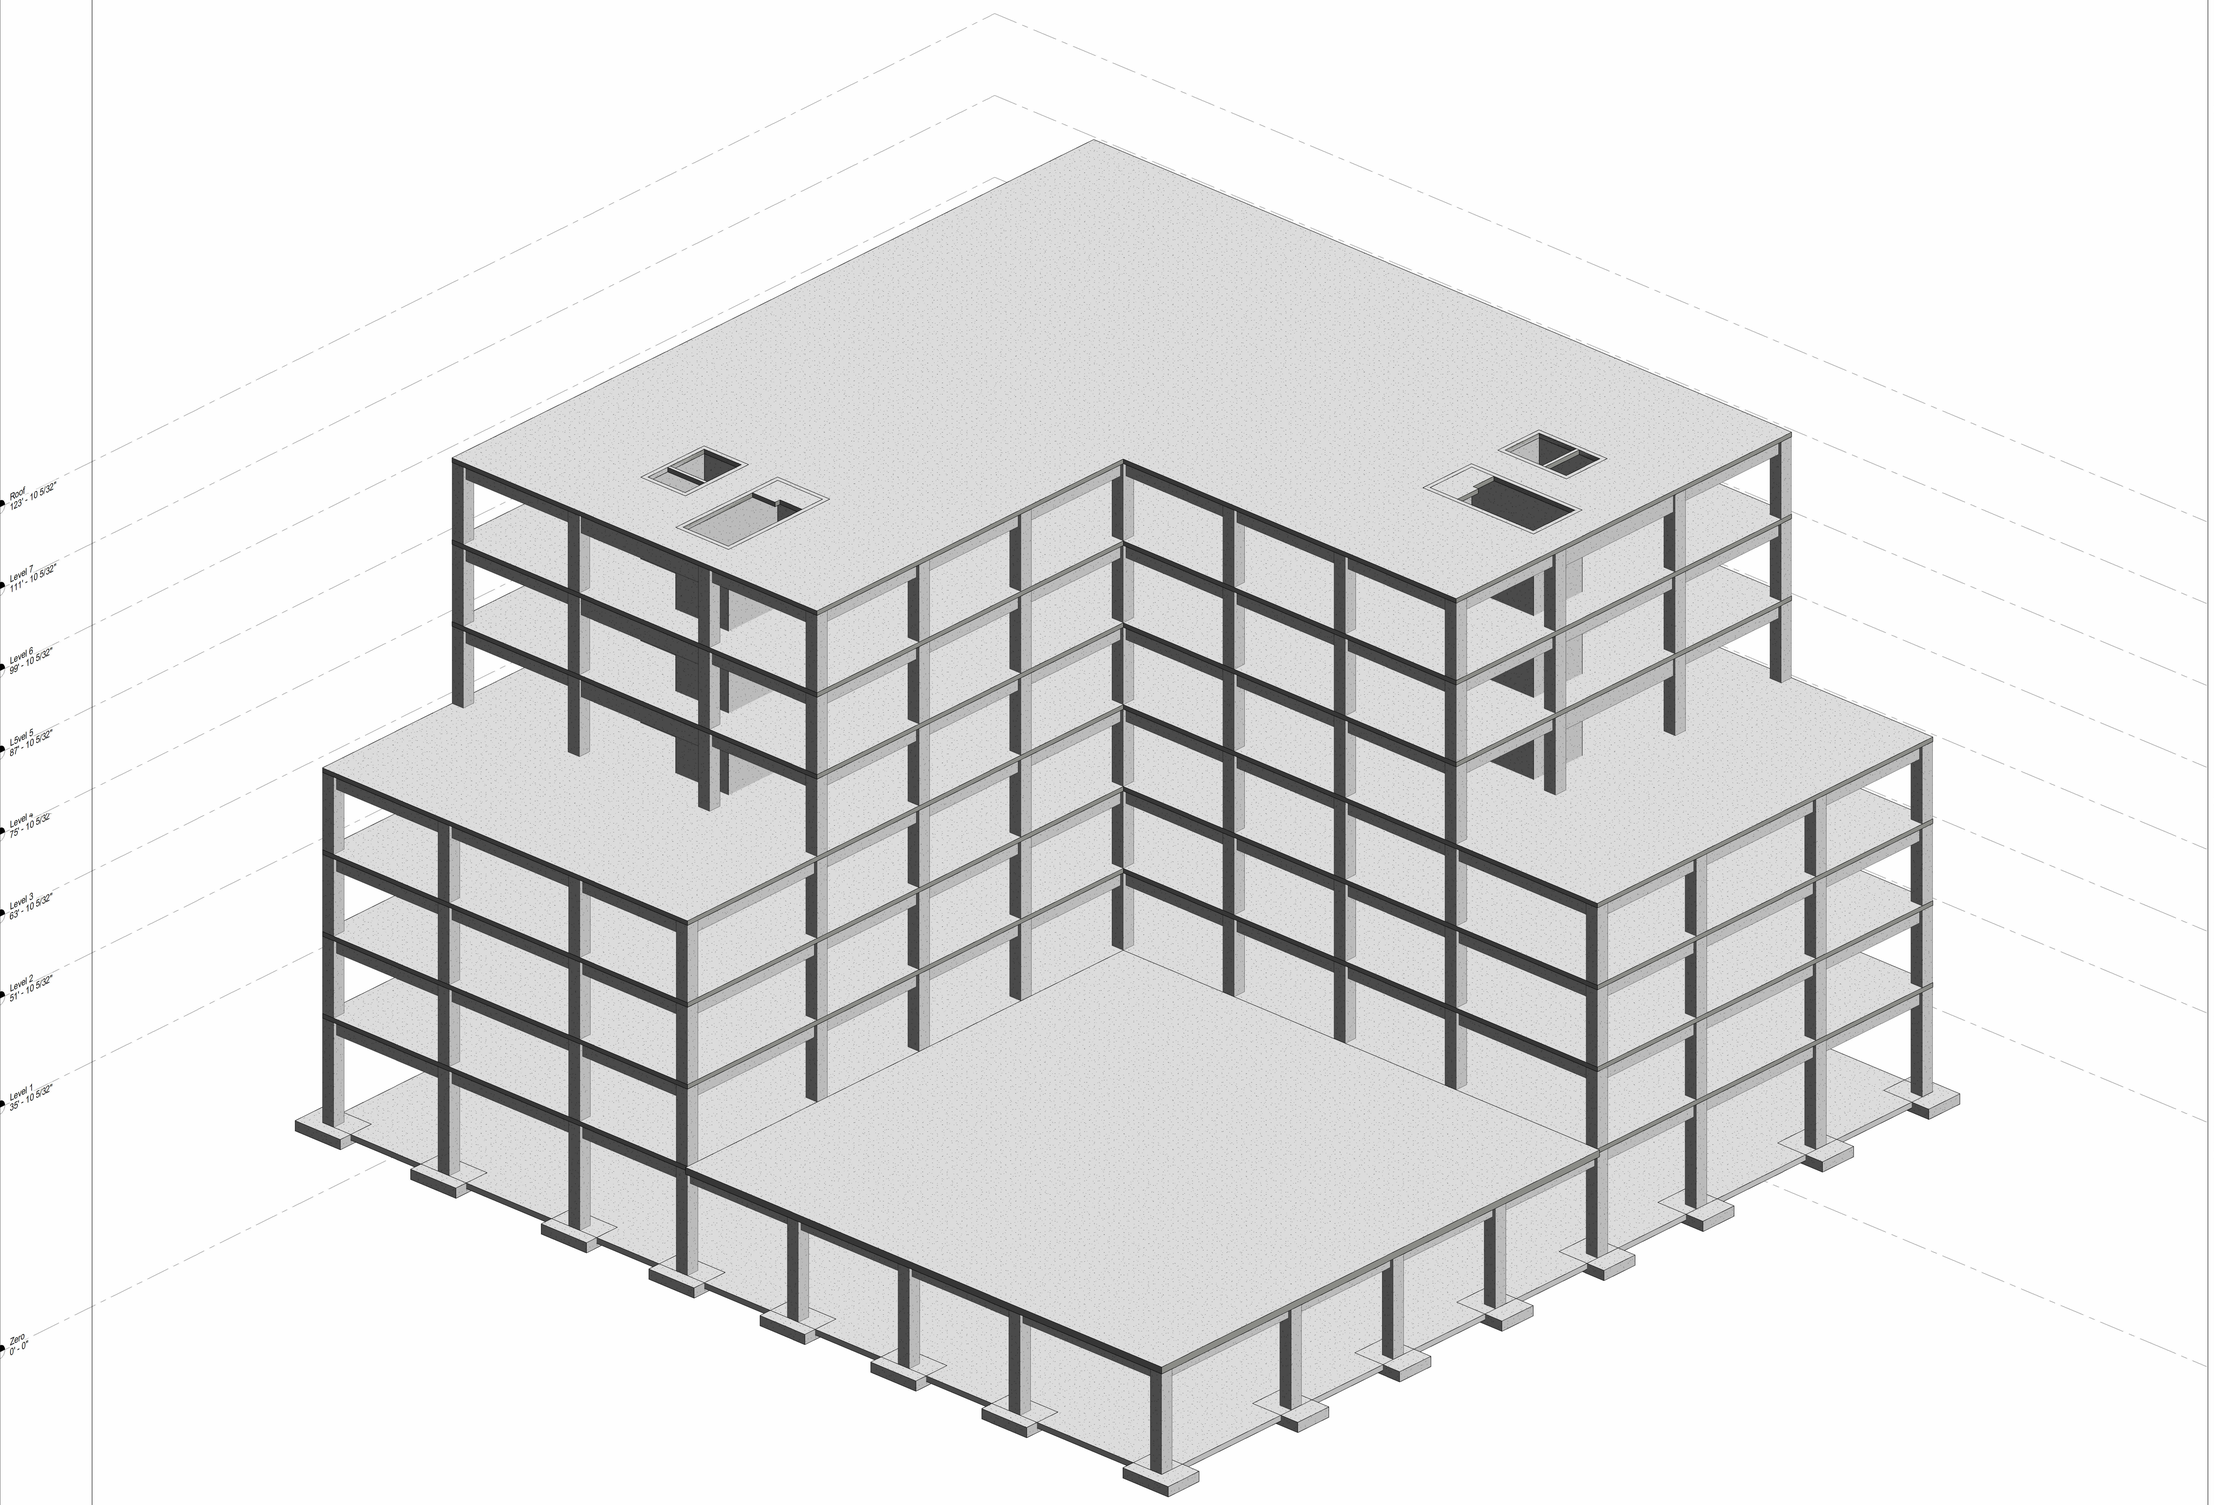

AUTODESK

www.autodesk.com/revit

Consultant
Address
Address
Address
Phone

Consultant
Address
Address
Address
Phone

Consultant
Address
Address
Address
Phone

Consultant
Address
Address
Address
Phone

Consultant
Address
Address
Address
Phone

No.	Description	Date

CEE220A

Project Name

3D STRUCTURAL

Project Number	Project Number
Date	Issue Date
Drawn By	Author
Checked By	Checker

S10

Scale

11/3/2026 10:47:51 PM